

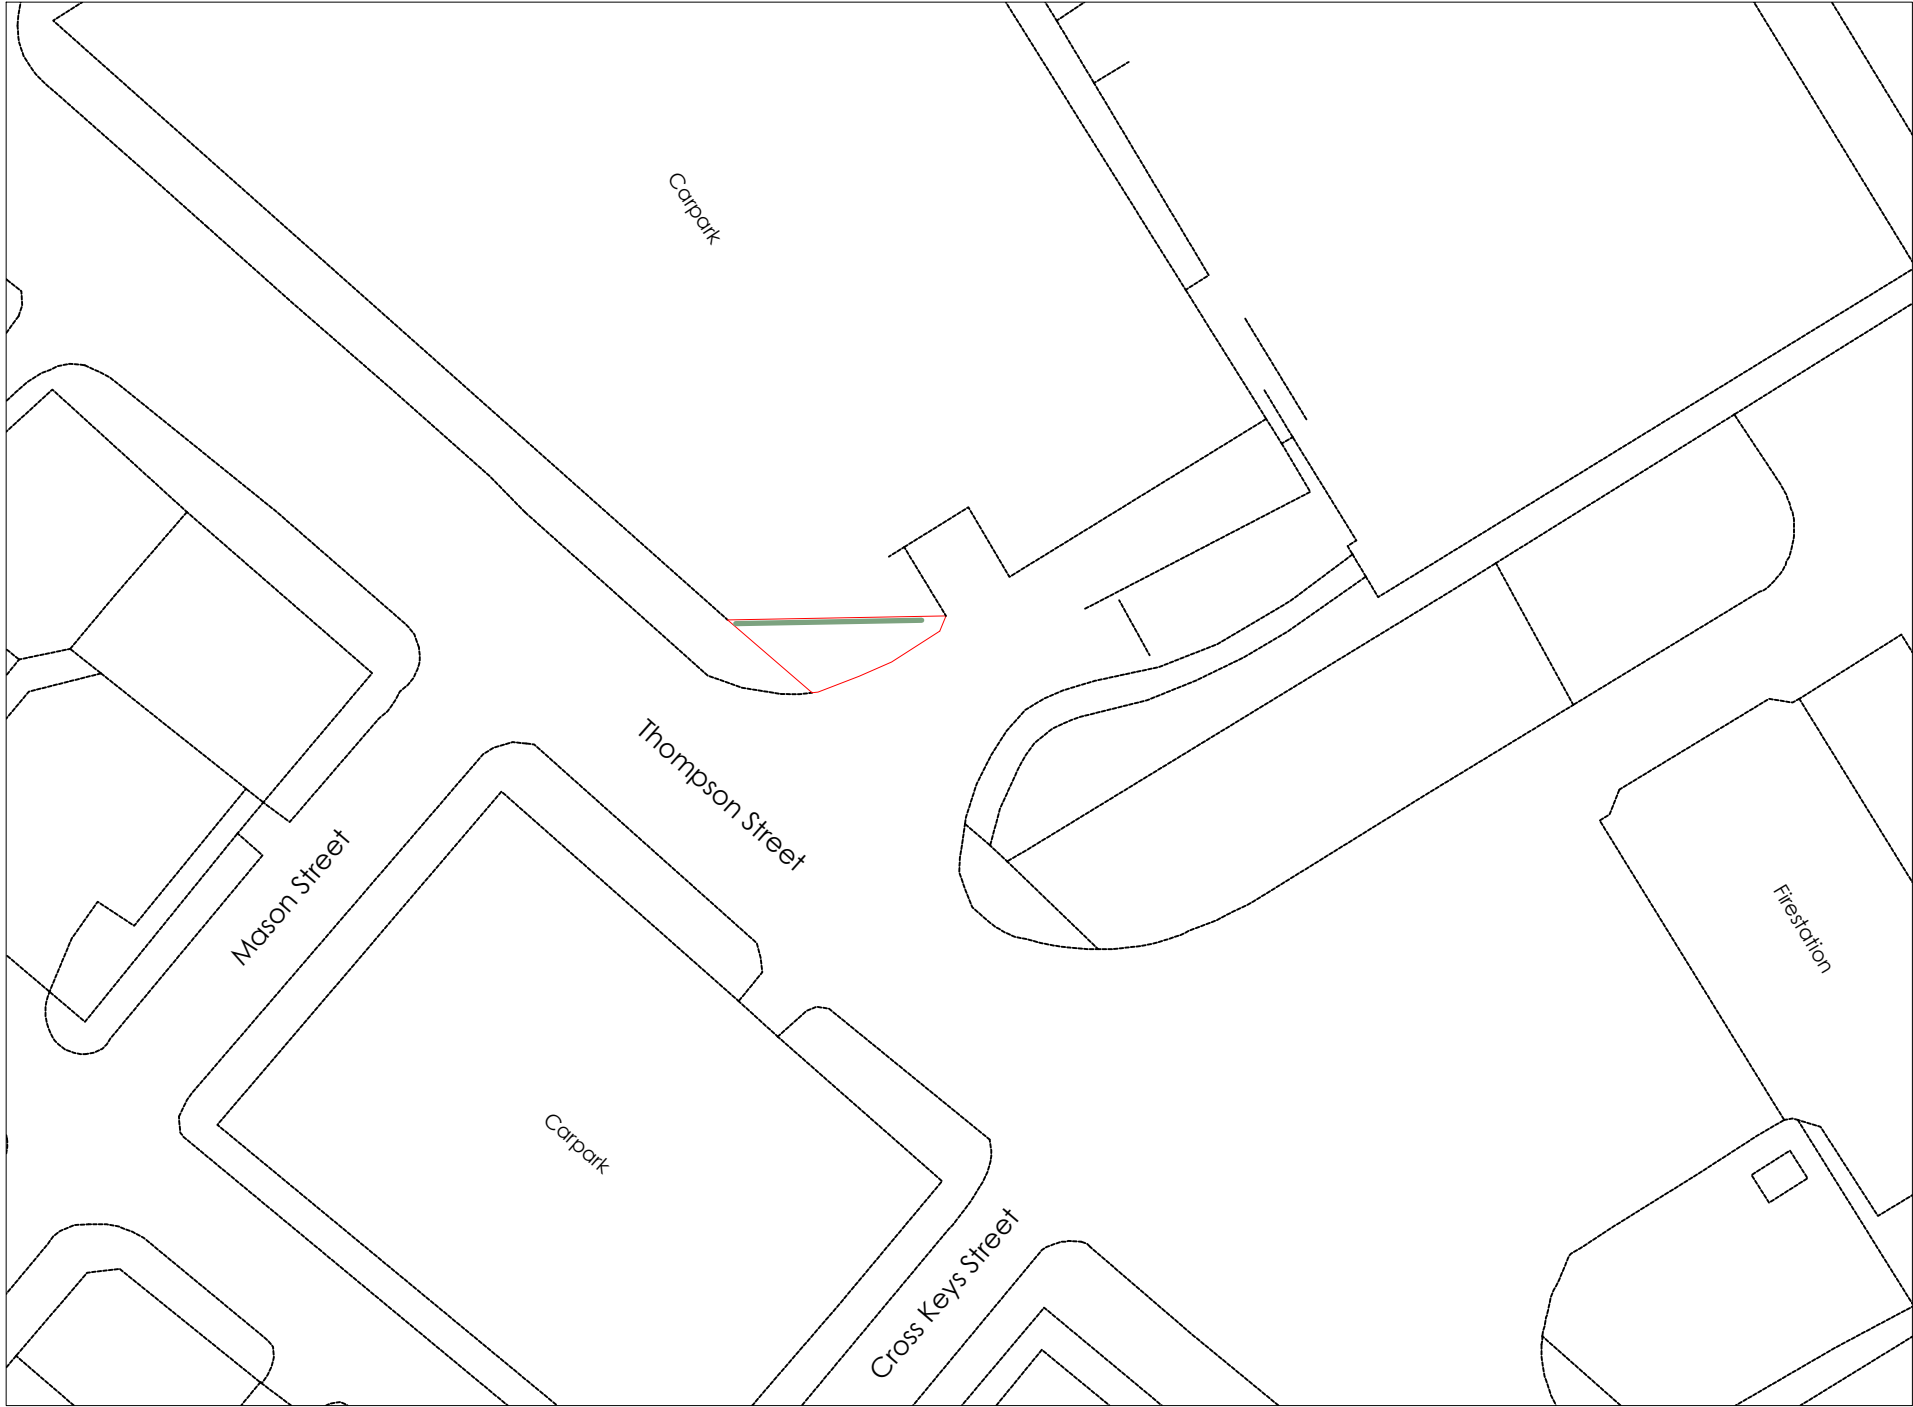


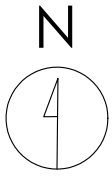

Crown copyright and database rights (2021) OS (100063368)

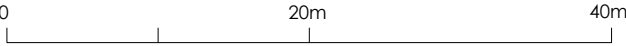

Title
Existing Site Plan

Address
Land And Buildings On The North East
Side Of Thompson Street, Ancoats, M4
4BW

Client

Job No. 011-0203-5305
Issued 09/03/22

Scale
1:500 @ A3

- Key**
- 1. Site Boundary
 - 2. Existing Illuminated Advertising To be Removed

All information is to be checked on site for accuracy and fit. Only drawings with WD status with the most recent revision are to be used for construction.