

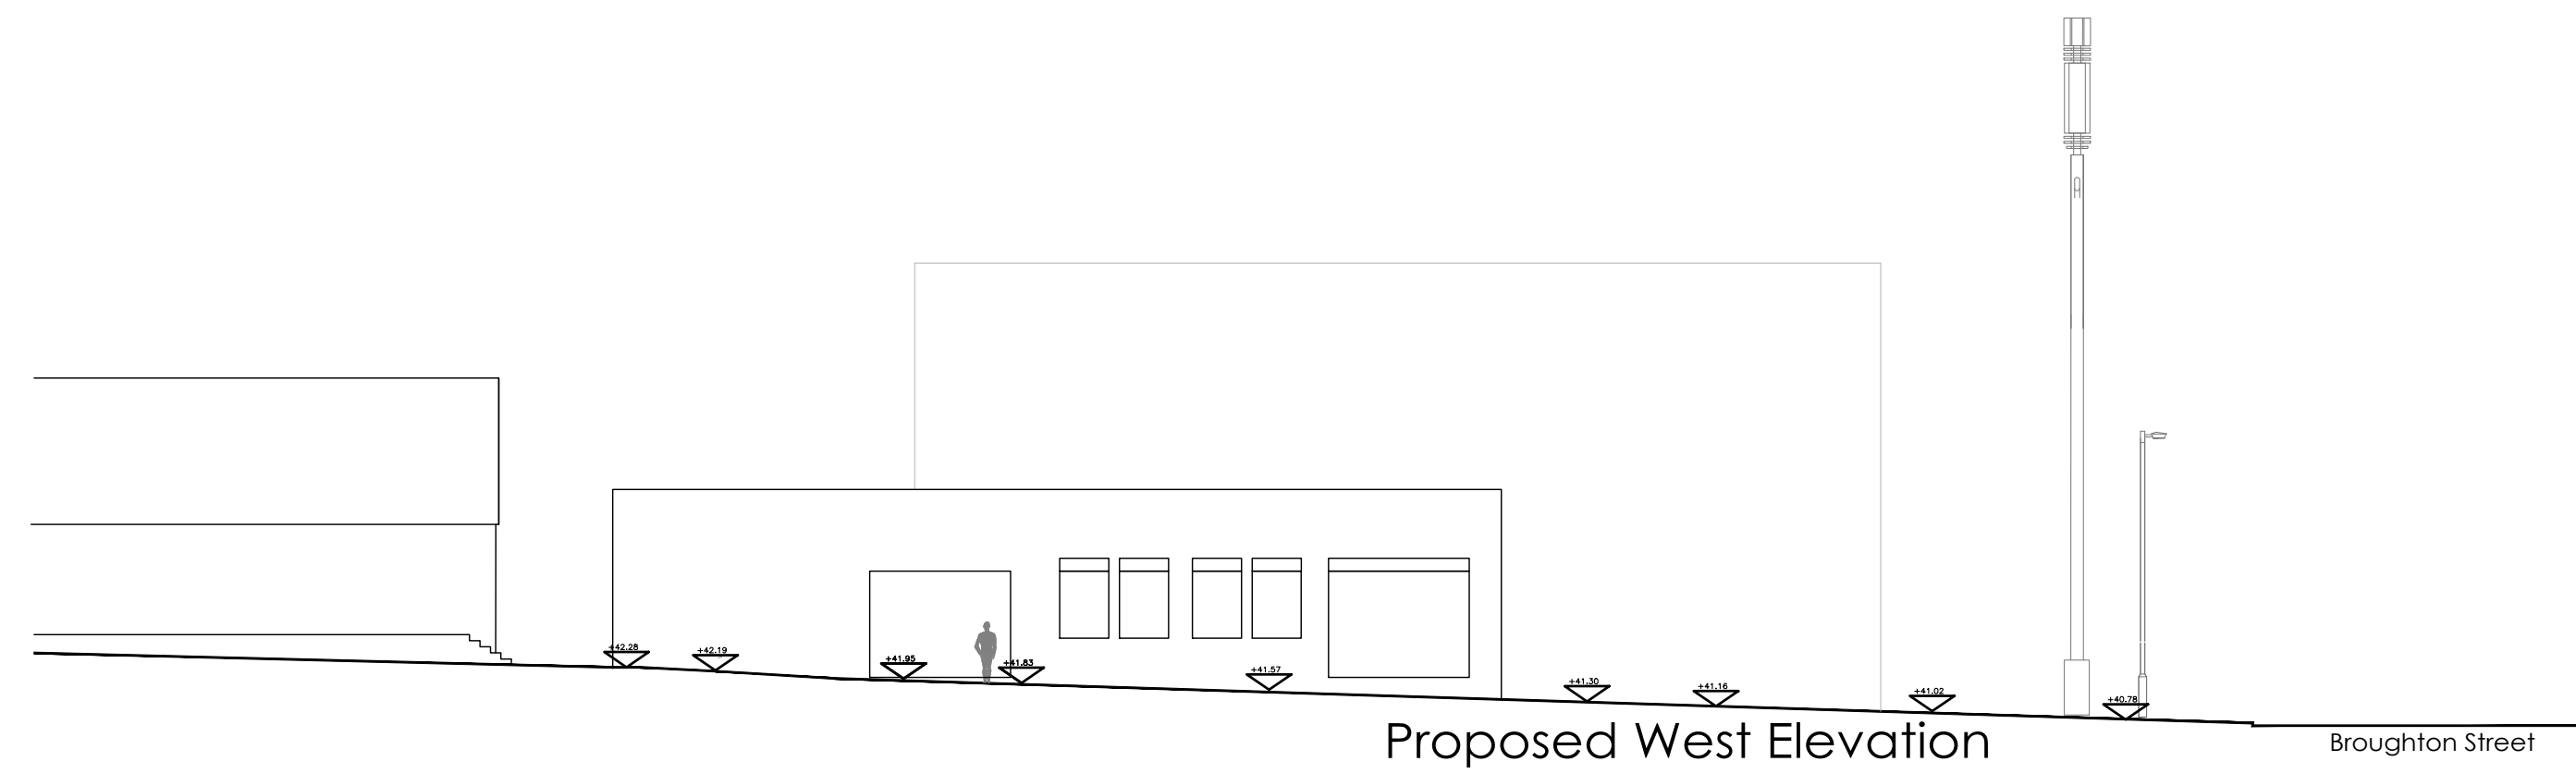


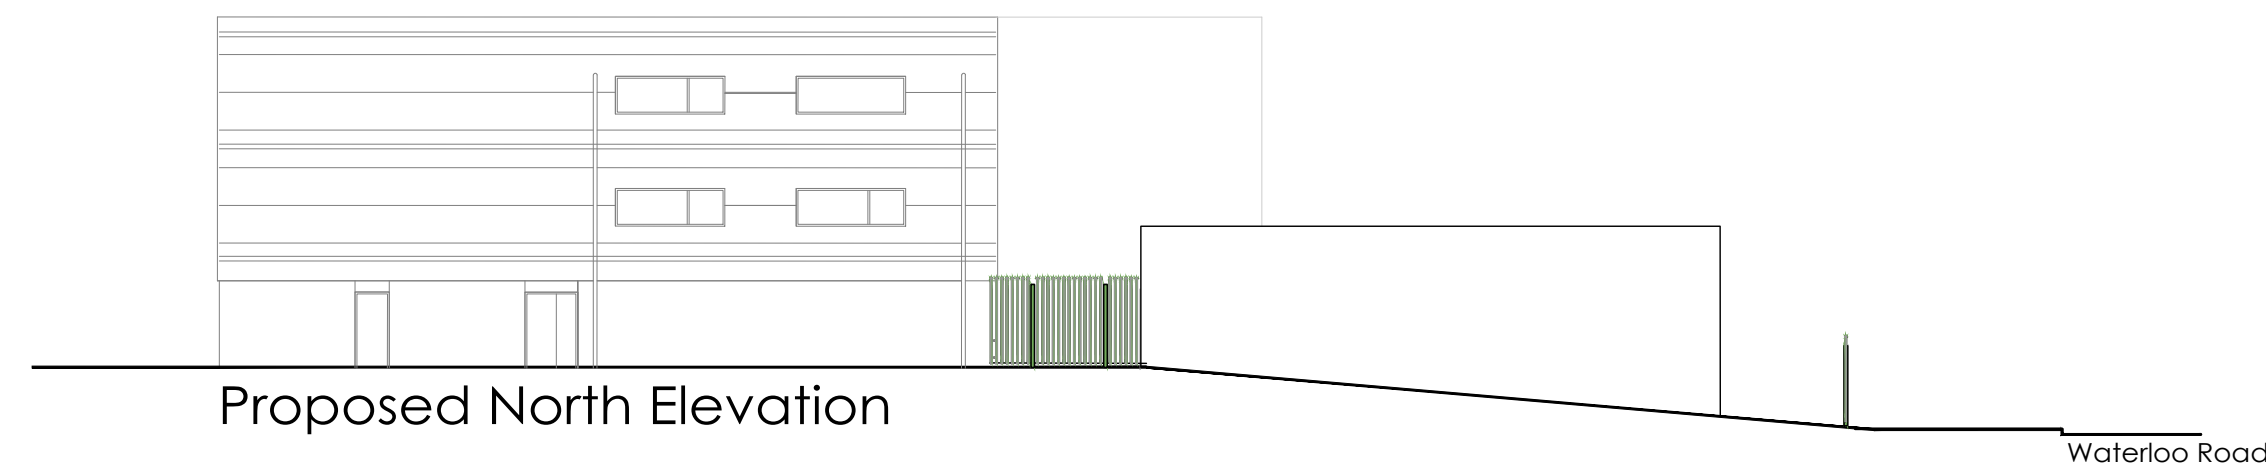

EXISTING ELEVATIONS
102-104, WATERLOO ROAD, MANCHESTER M8 8AW

SCALE 1:200 @ A1

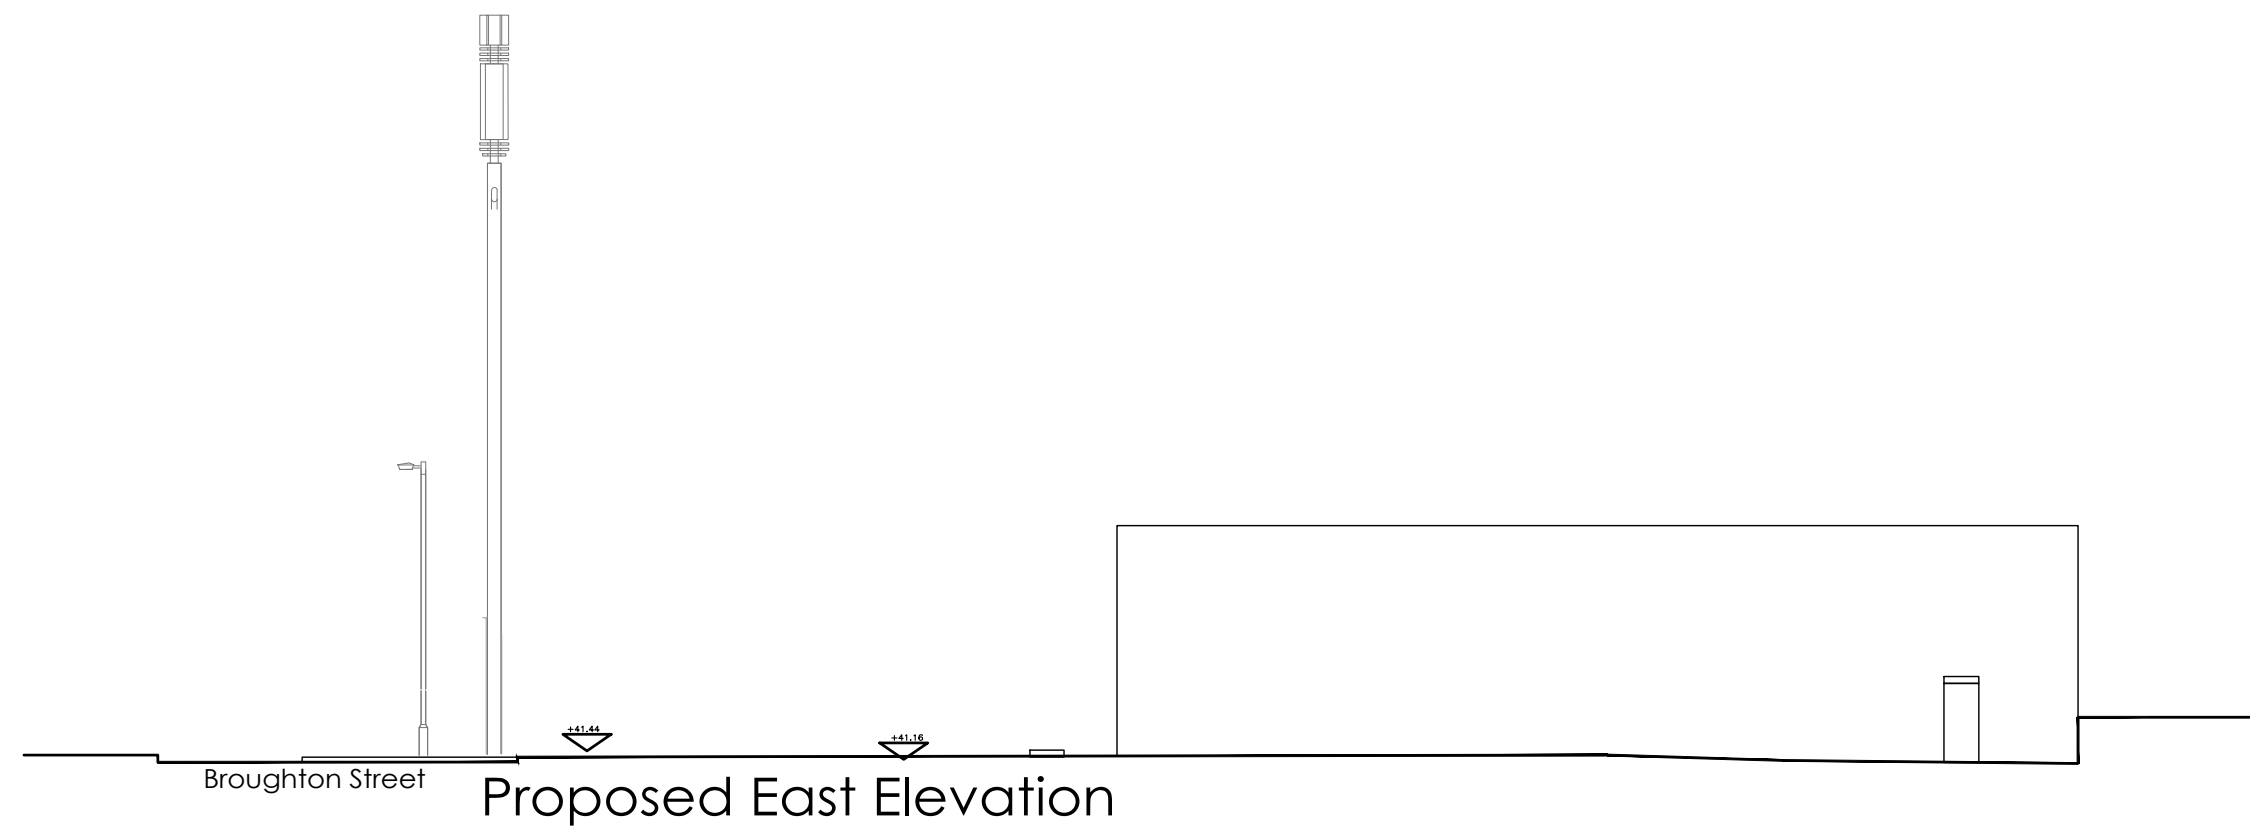

REV		DATE		DRAWN BY	
Copyright of fob design (UK) Ltd, all rights reserved.					
No information contained within this drawing should be reproduced in whole or part or modified without written consent of fob design. No information within this drawing should be modified or disclosed or passed onto third parties without written consent of fob design. Do not scale from drawing.					
E					
102-104, WATERLOO ROAD, MANCHESTER M8 8AW					
PROPOSED WHOLESALE RETAIL WAREHOUSE					
Drawn	NP	Status	SK	Date	jun 21
Checked	DPP	Original	A3	Scale	1:200@A1
26213-- PL 03					