




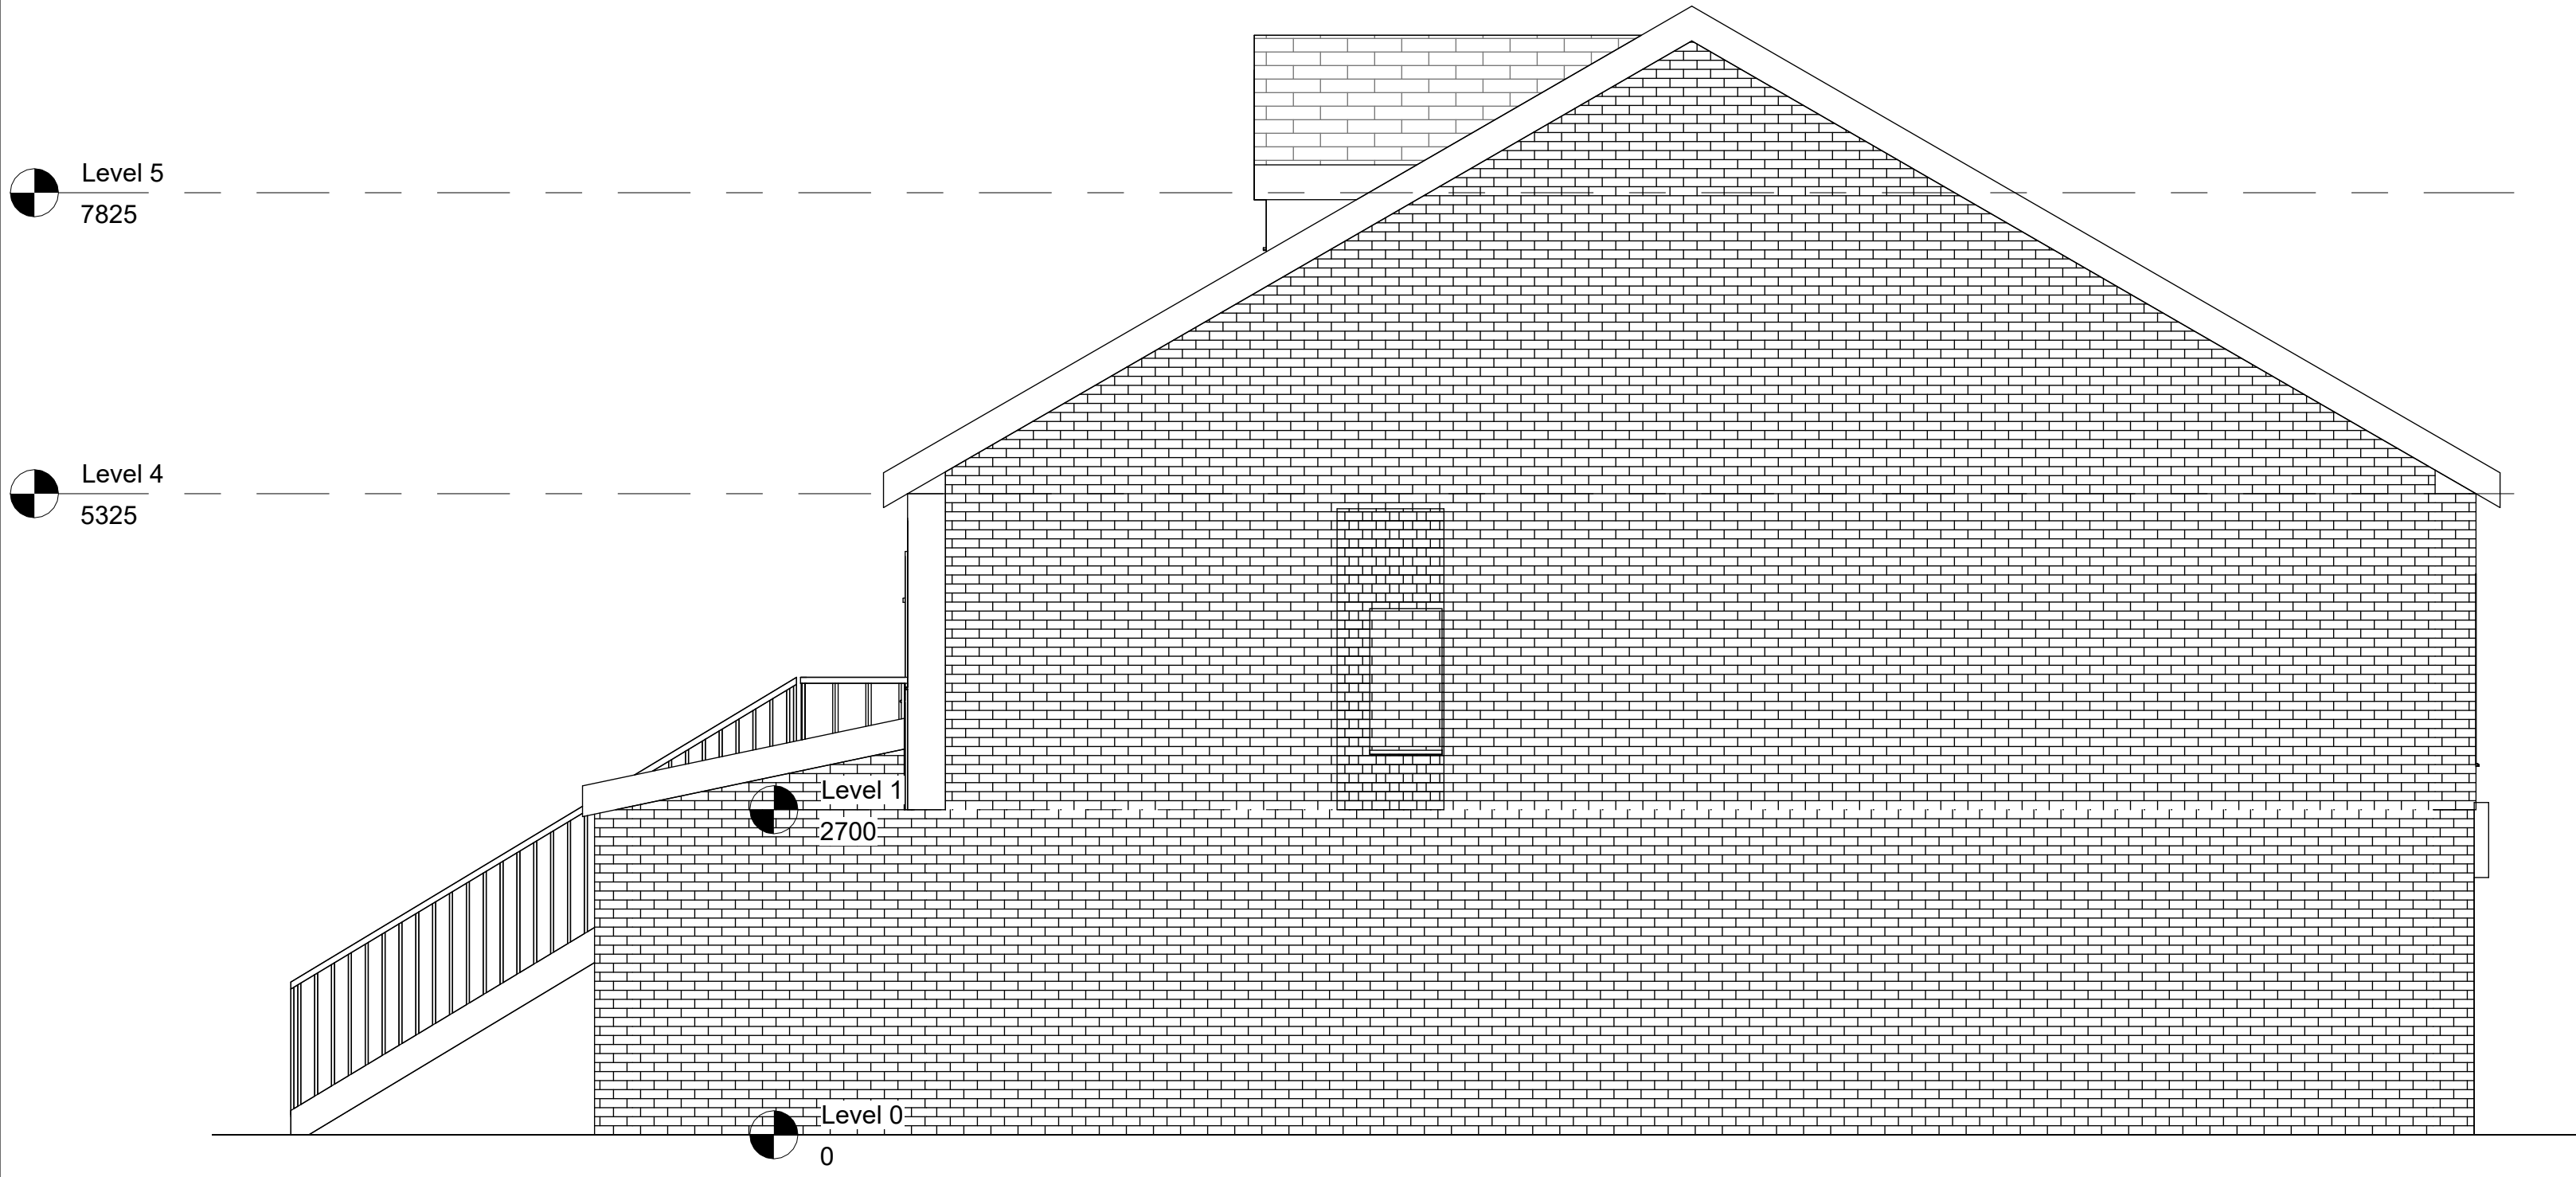

3 EXISTING East
1 : 50

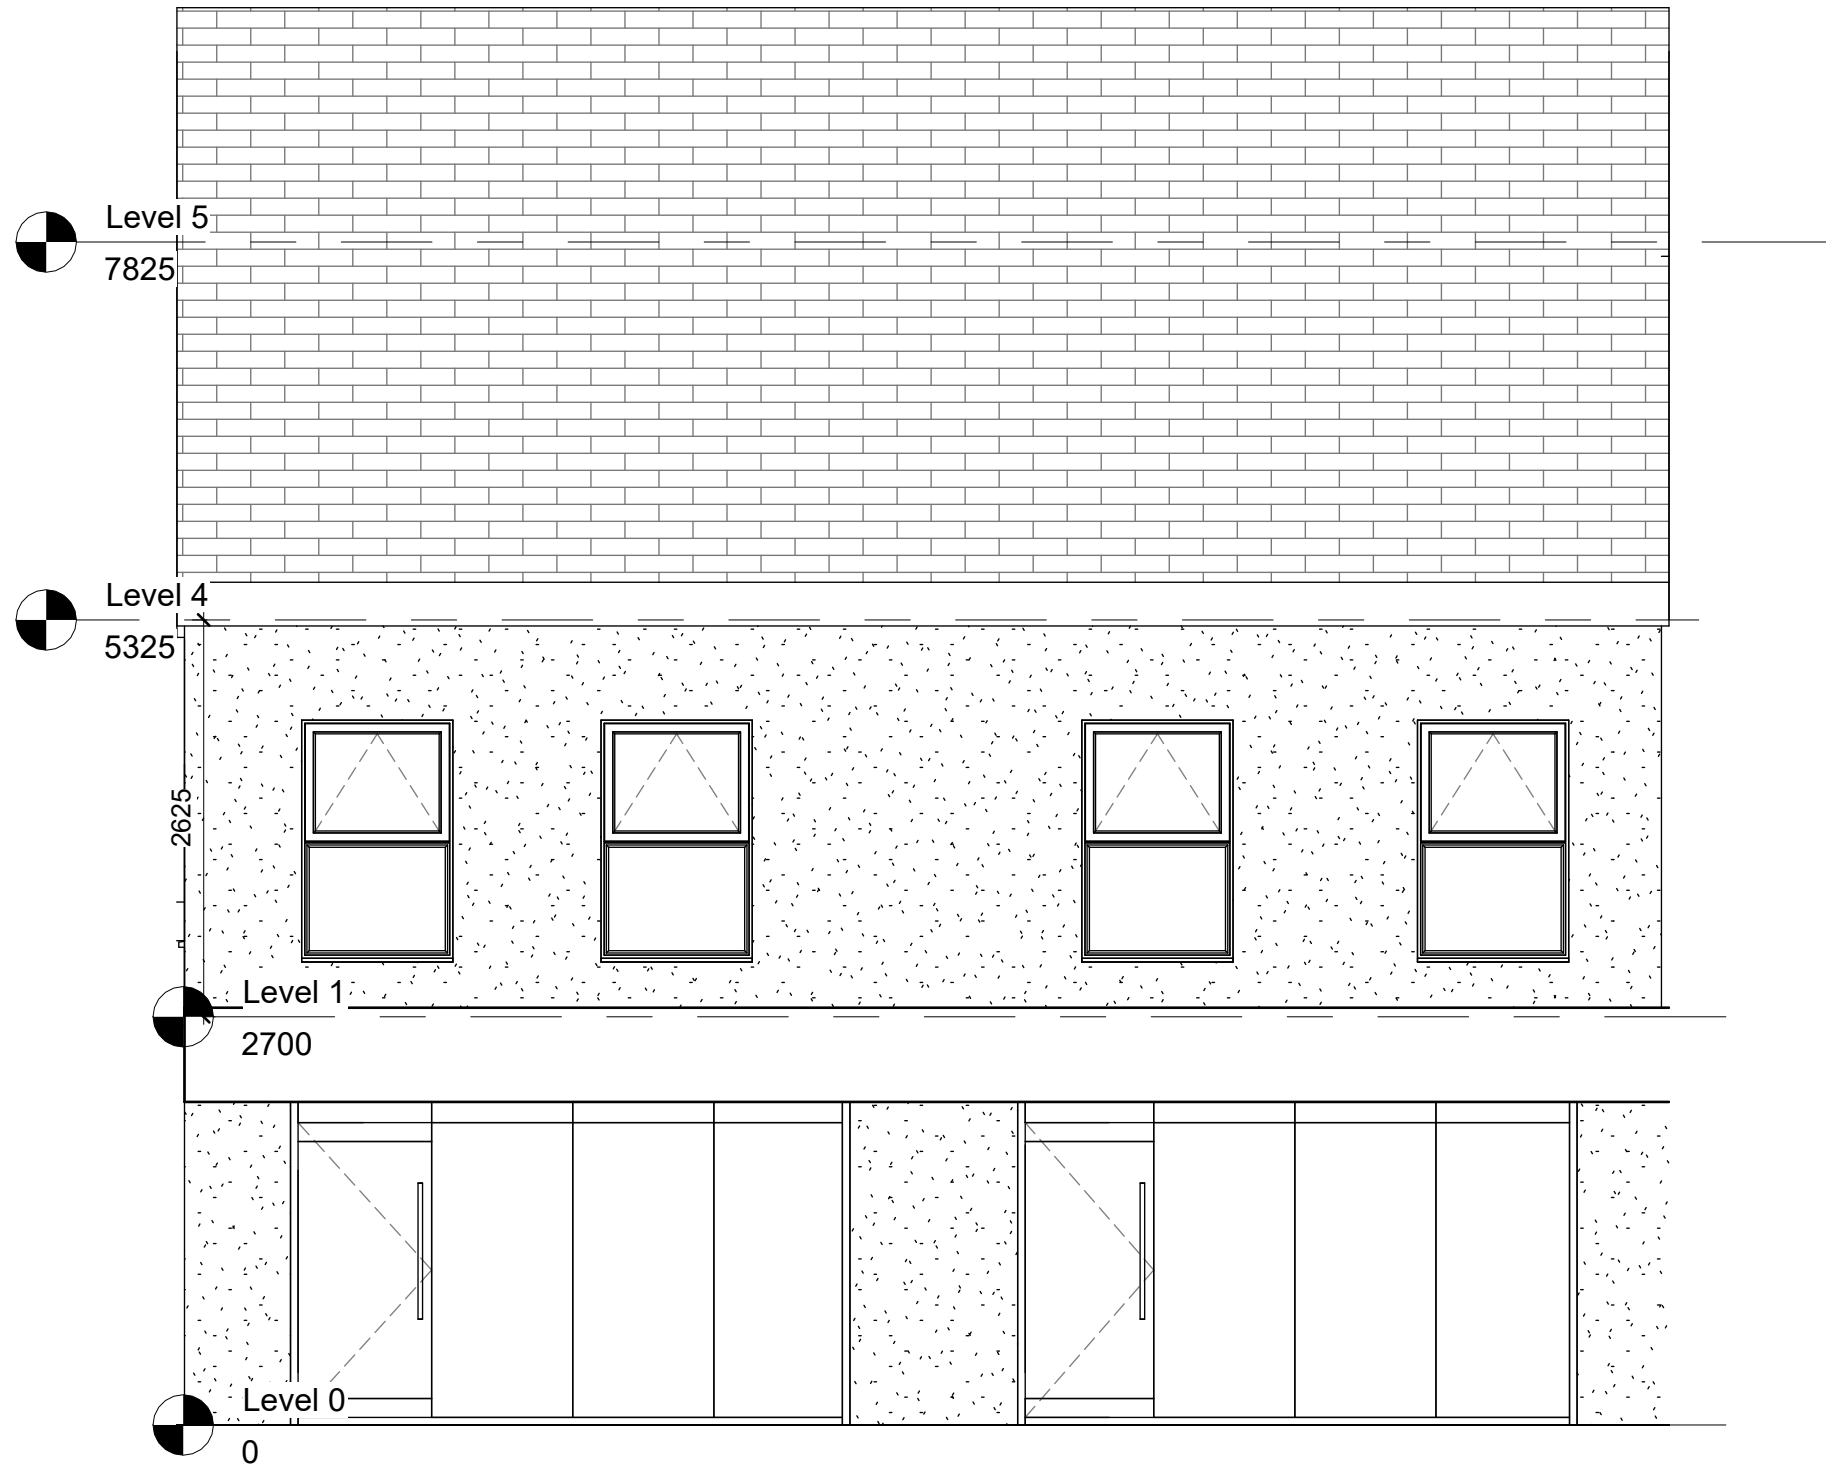

5 EXISTING North
1 : 50

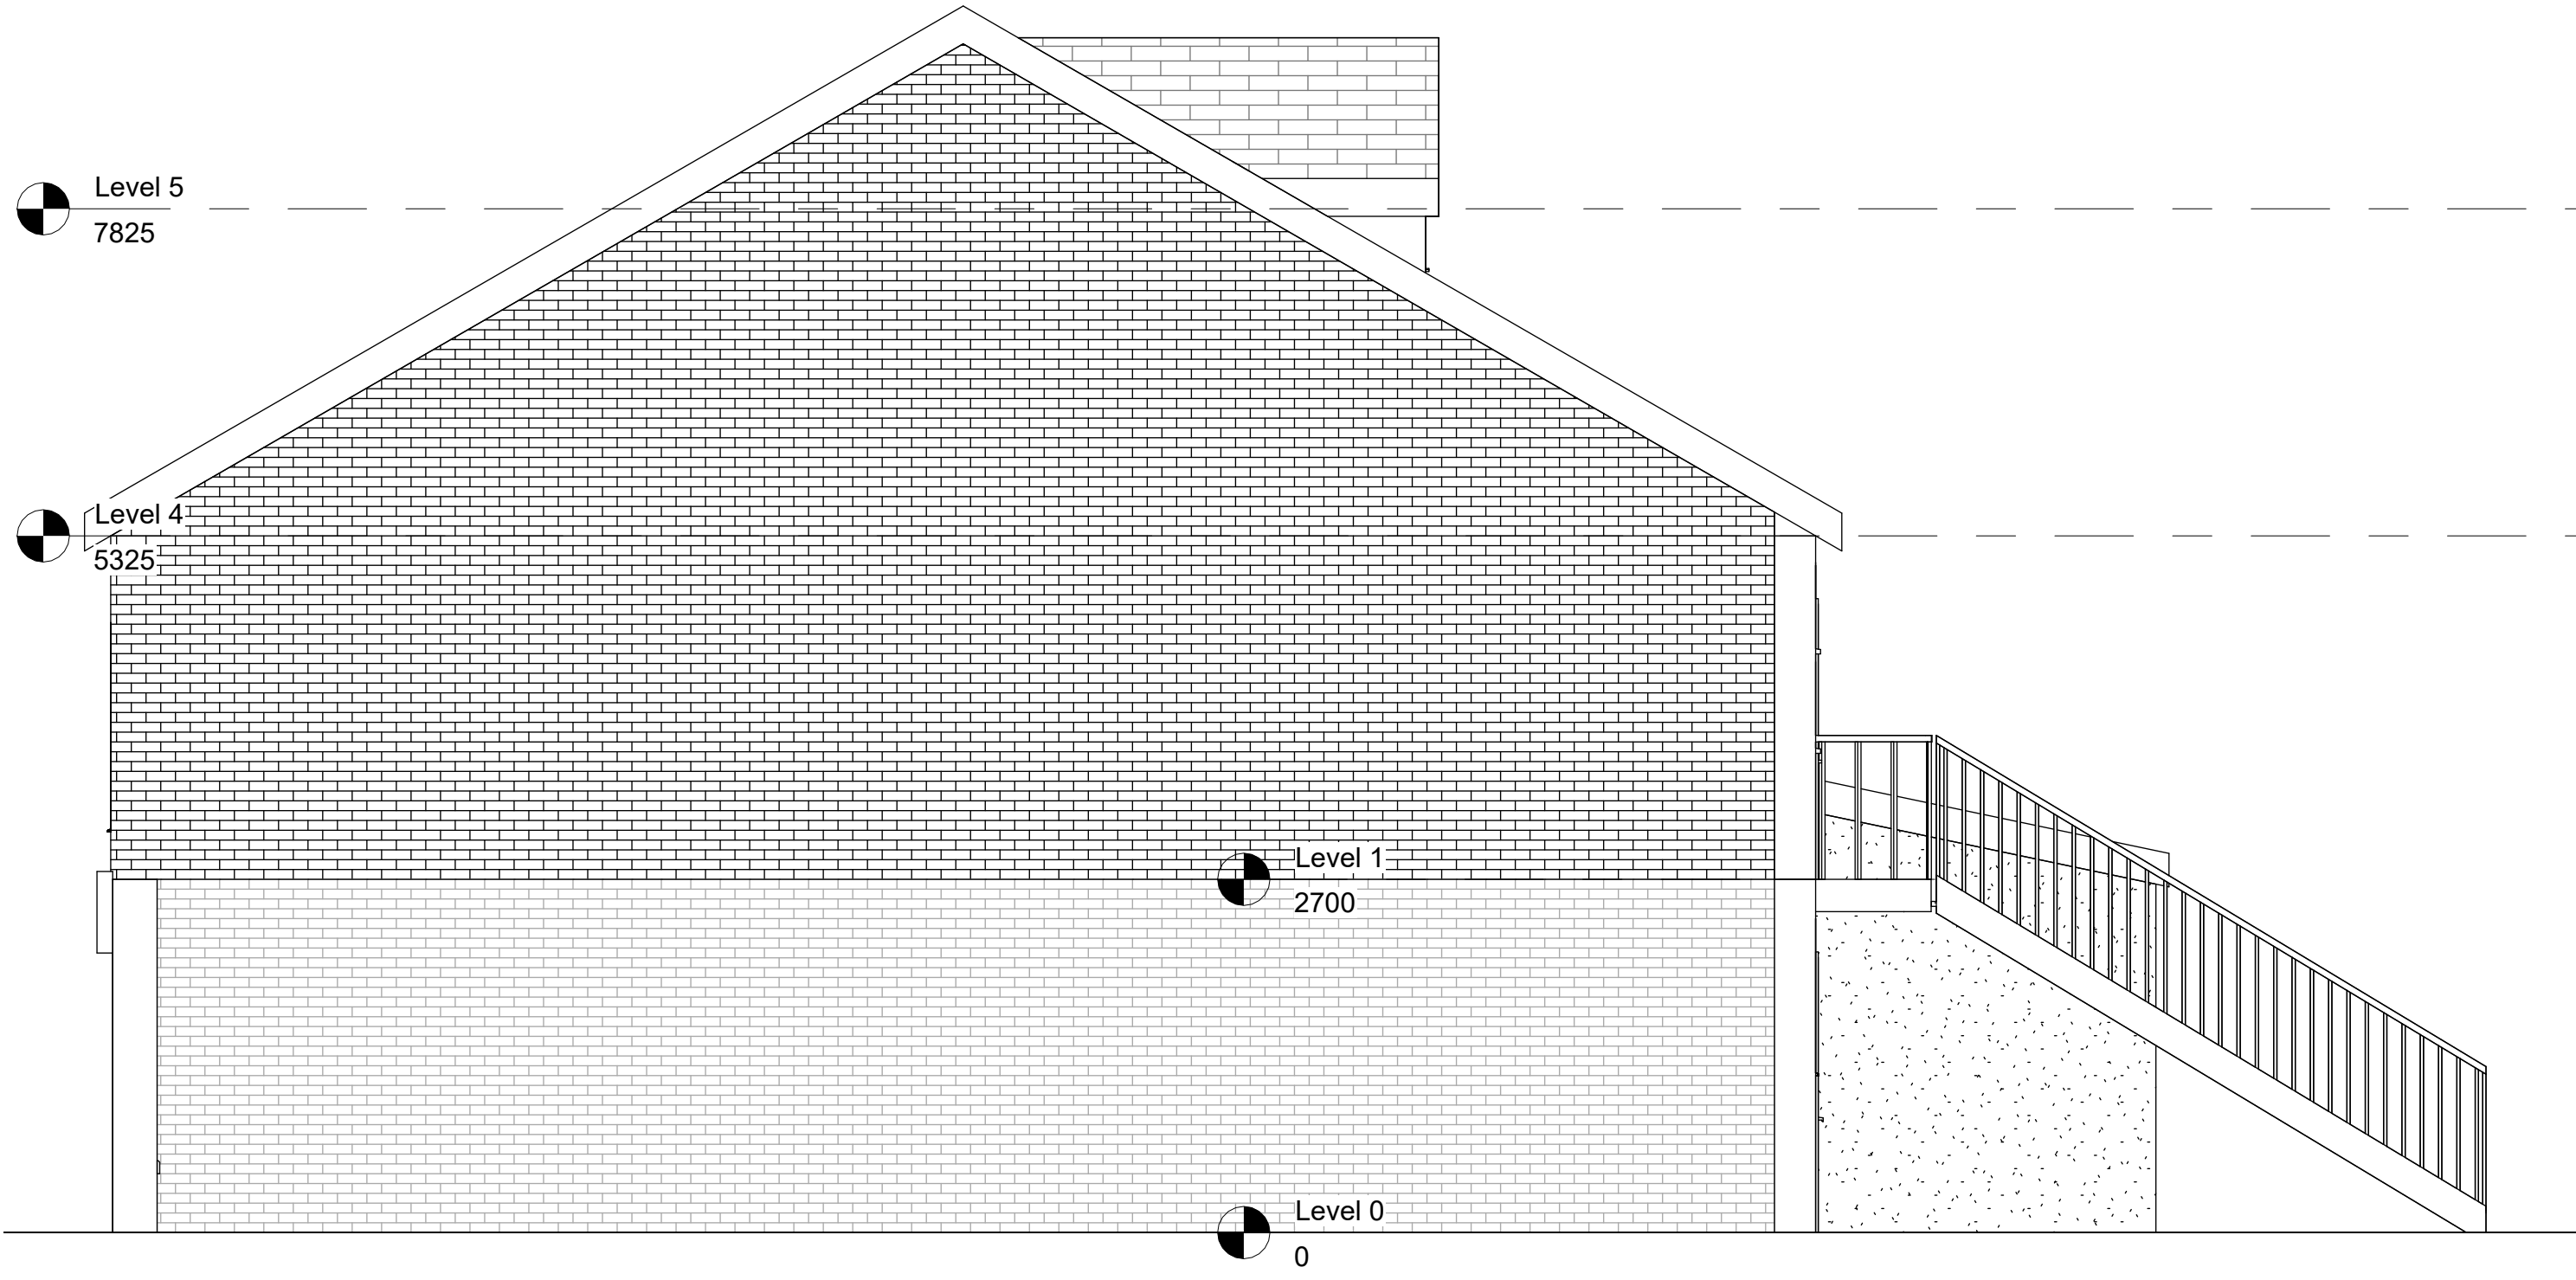

6 EXISTING West
1 : 50



4 EXISTING South
1 : 50

Rev	Description	Date	Dr by	App by
original by		date created		
NK		07/06/21		NK



NK Architectural Services
Office 03, 1st Floor
227 Finney Lane, Heald Green
Cheshire
SK8 6PX
0161 816 7165
www.nkarchitecturalservices.co.uk
enquiries@nkarchitecturalservices.co.uk

client name OWNER			
project 1016 - 1018 STOCKPORT ROAD, LEVENSHULME, MANCHESTER , M19 3WN			
drawing EXISTING ELEVATIONS			
computer file C:\Users\NKARKID\Dropbox\NKARC\1016 - 1018\1016 - 1018 two storey extension and basement v2.rvt		plot date	
project number 2021.00713.8844834	scale 1 : 50	@A1	
drawing number A102	rev E	issue status	

This drawing is to be read in conjunction with all related drawings. All dimensions must be checked and verified on site before commencing any work or producing shop drawings. The originator should be notified immediately of any discrepancy. This drawing is copyright and remains the property of NK Architectural Services.