(01) Existing North West Elevation

Scale - 1:100 @ A3

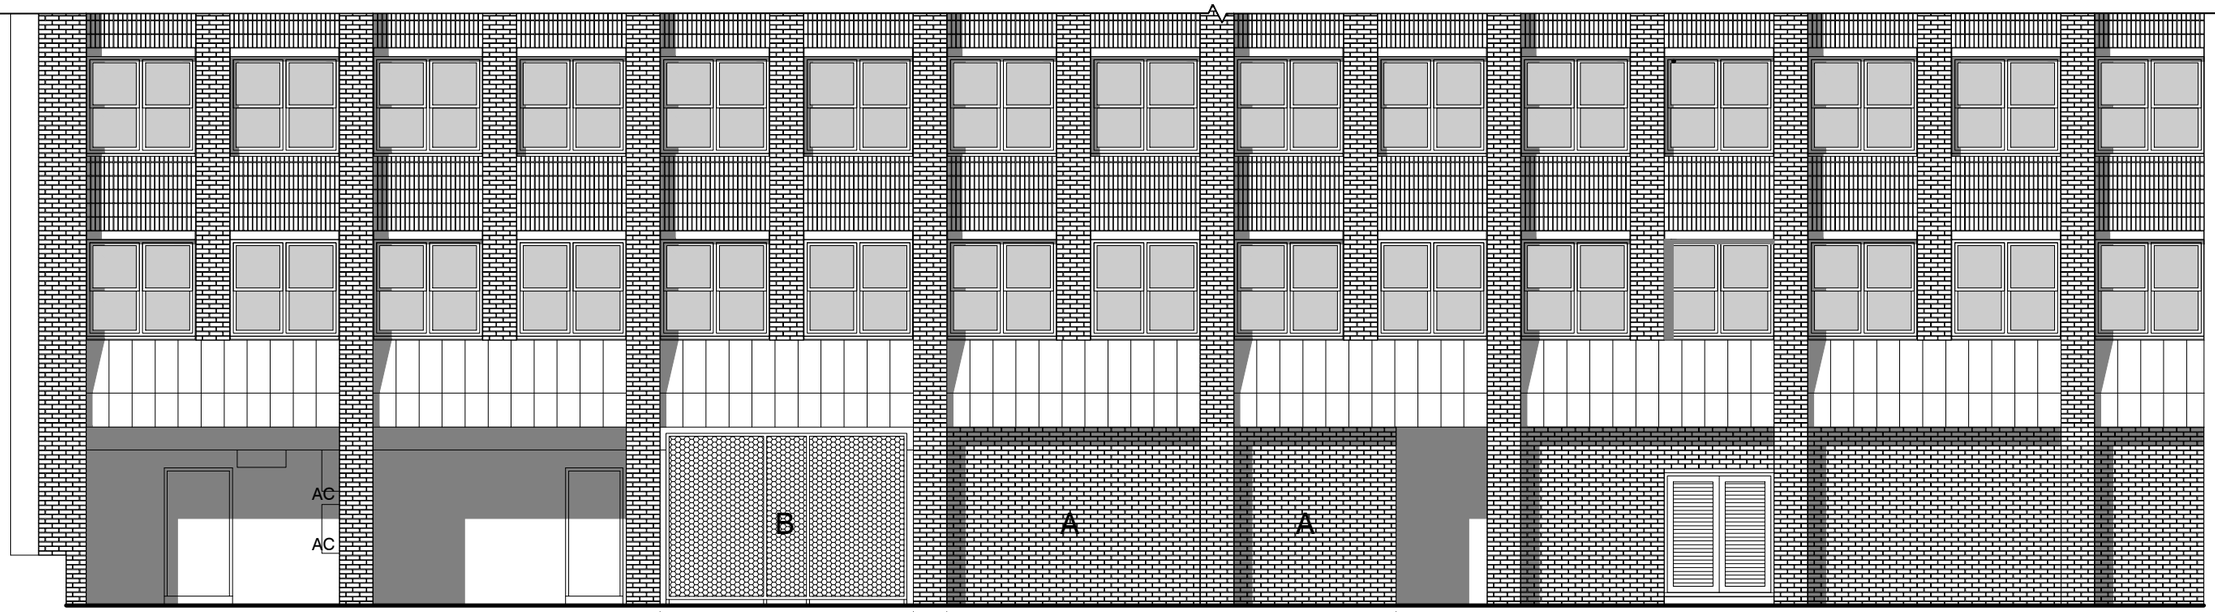

(02) Proposed North West Elevation

Scale - 1:100 @ A3

(20) Existing & Proposed North West Elevations

Scale - 1:100 @ A3

Material Key

A = Brickwork to match existing

B = Perforated metal screen

0 1 2 3 4 5 10

Rev:	Description:	Revised by:	Issue date:
/	Planning submission	DE	18.01.2022

Reason For Issue:

Planning Application Issue.

Drawing Notes:

Contractor must verify all dimensions on site before commencing any work or shop drawings. If this drawing exceeds the quantities taken in any way the Architects are to be informed before the work is initiated. Only figured dimensions to be taken from this drawing. Do not scale off this drawing. Drawings based on Ordnance Survey and / or existing record drawings - design and drawing content subject to Site Survey, Structural Survey, Site Investigations, Planning and Statutory Requirements and Approvals. Authorised reproduction from Ordnance Survey Map with permission of the Controller of Her Majesty's Stationery Office. Crown Copyright reserved. Fuse Studios Limited Copyright.

Drawing Number:	21036-BHM-FSL-00-DR-20102	Revision:	/
Scale:	1:100	Original Issue Date:	21.12.21
Original Drawn By:	DEH	Job Number:	21_036

Project Name:

Boulton House, Manchester

Drawing Title:

Existing & Proposed North West Elevations

6th Floor | 114 Wellington Street | Leeds LS1 1BA | Tel +44 (0)113 880 0770
www.fuse-studios.com

fuse.