


[illegible][illegible]


Internally illuminated building signage at front of colonnade. Individual letters supported on rails between columns. Subject to separate advertising consent application

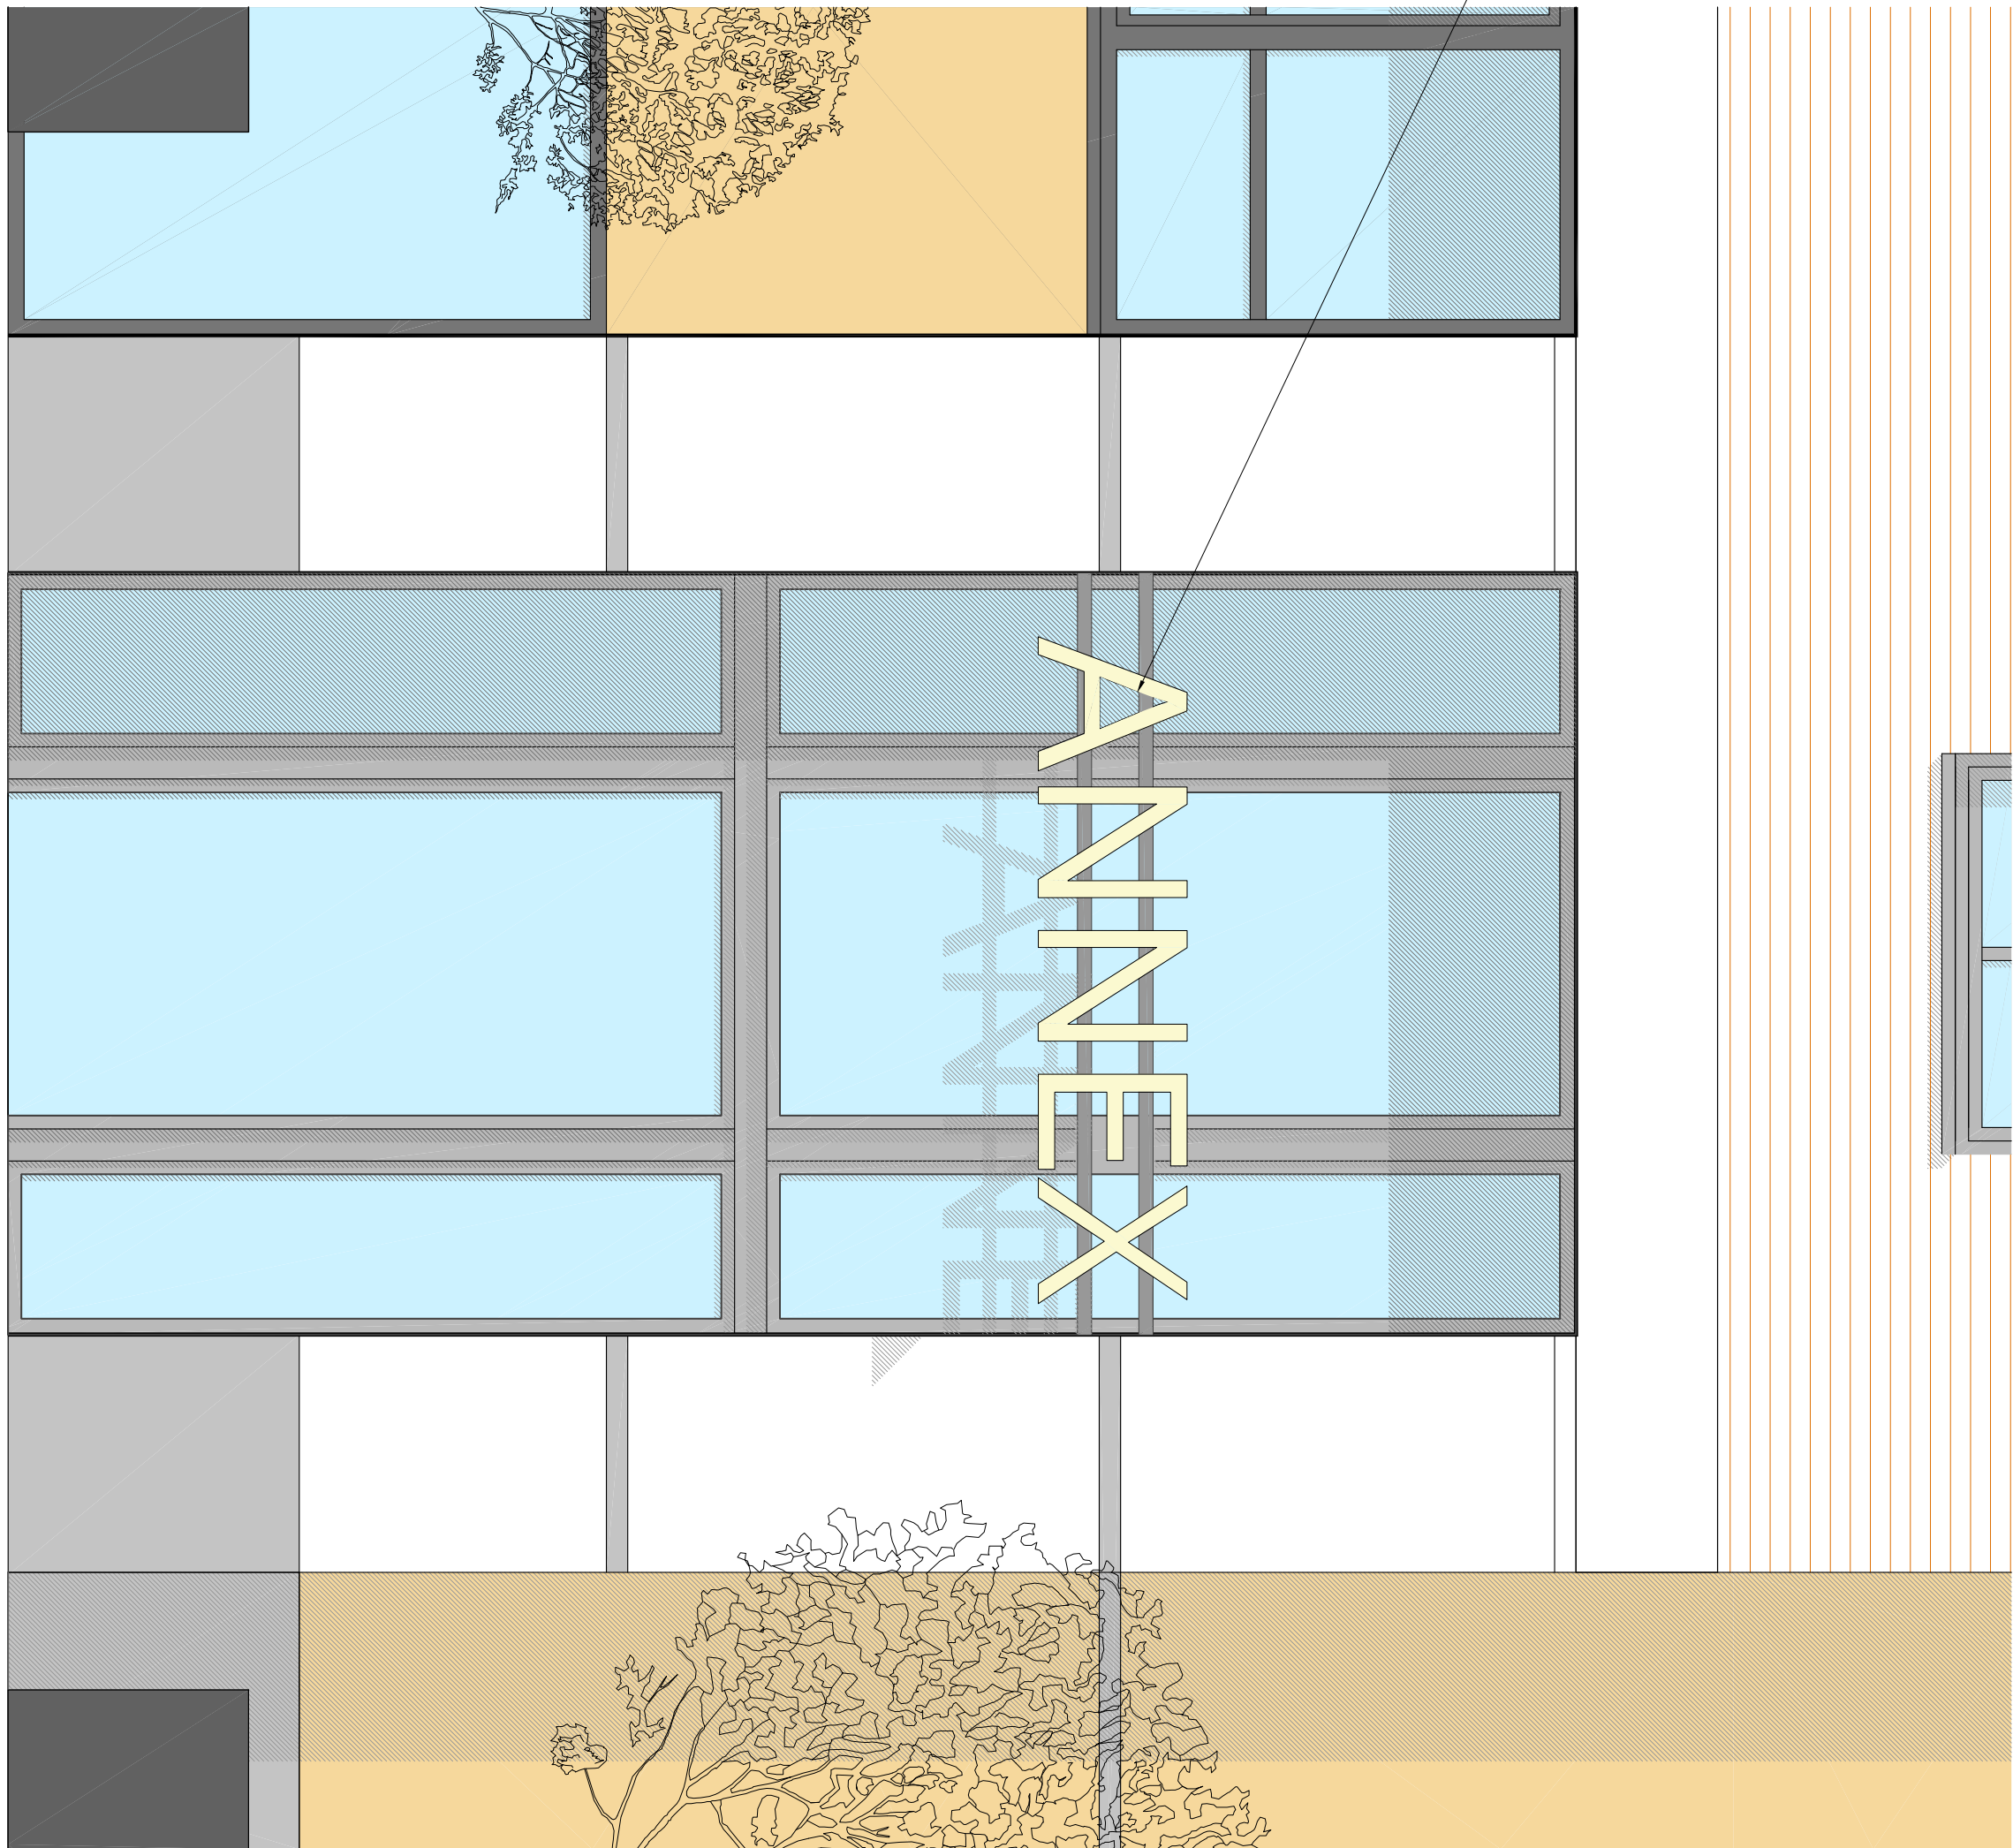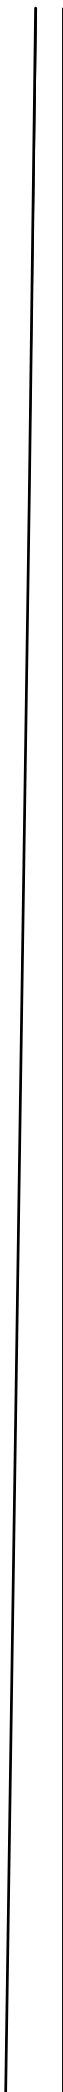

PROPOSED QUAY STREET ELEVATION (1.25 @ A1)

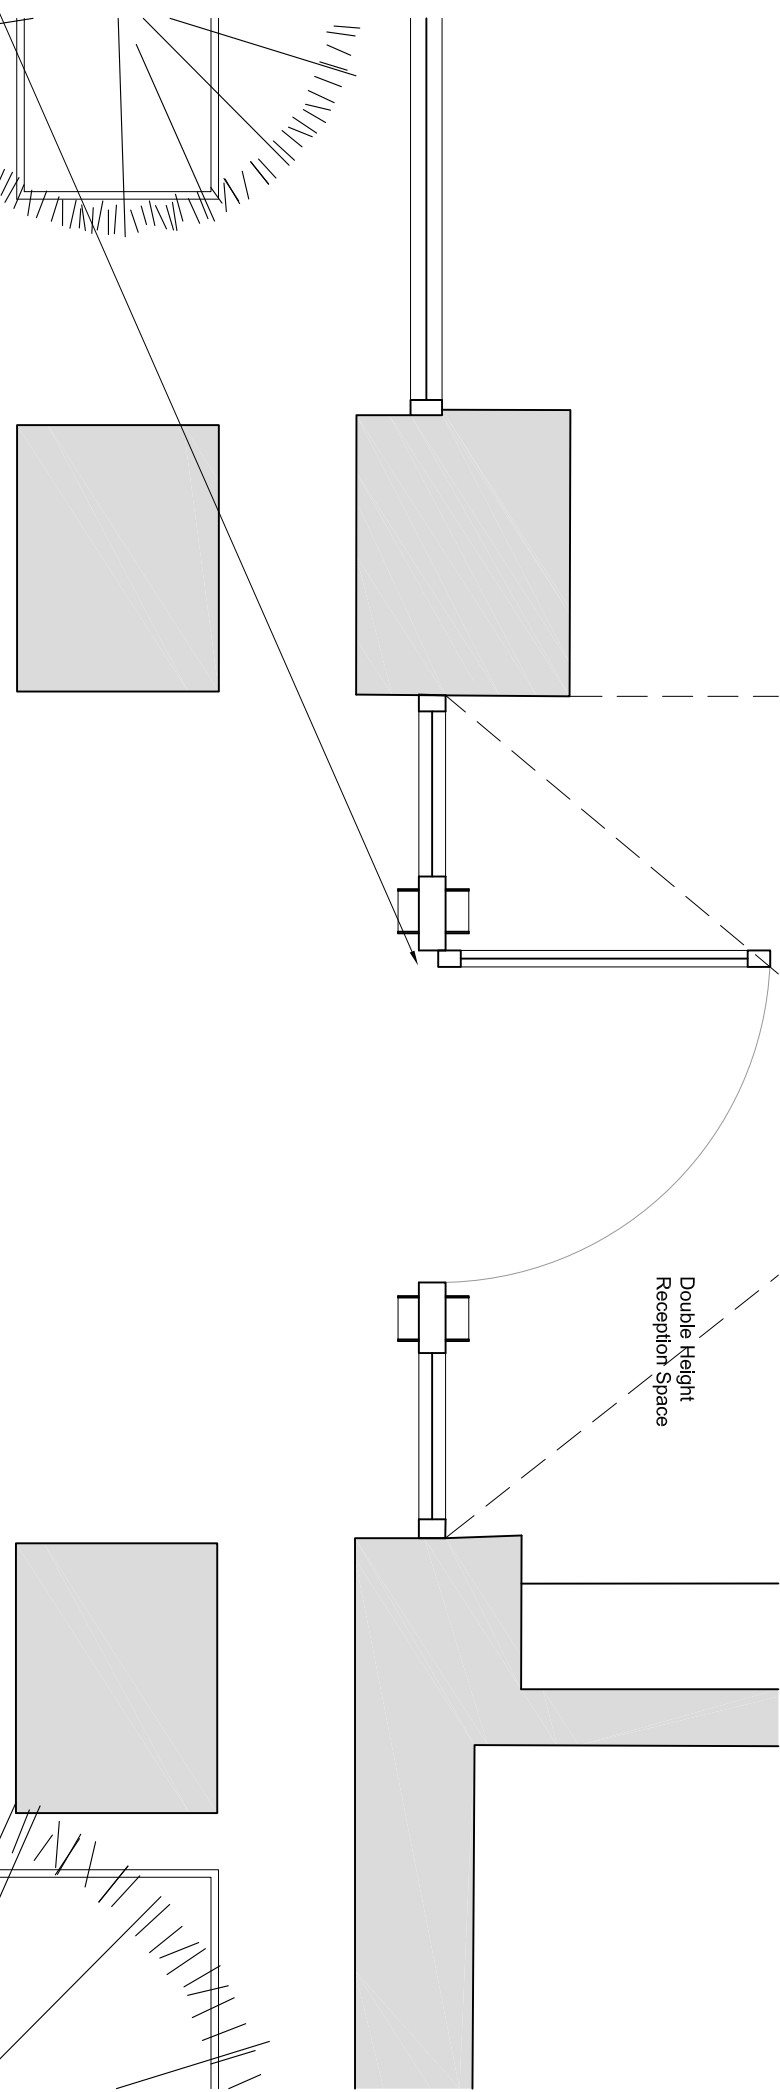


Double Height
Reception Space

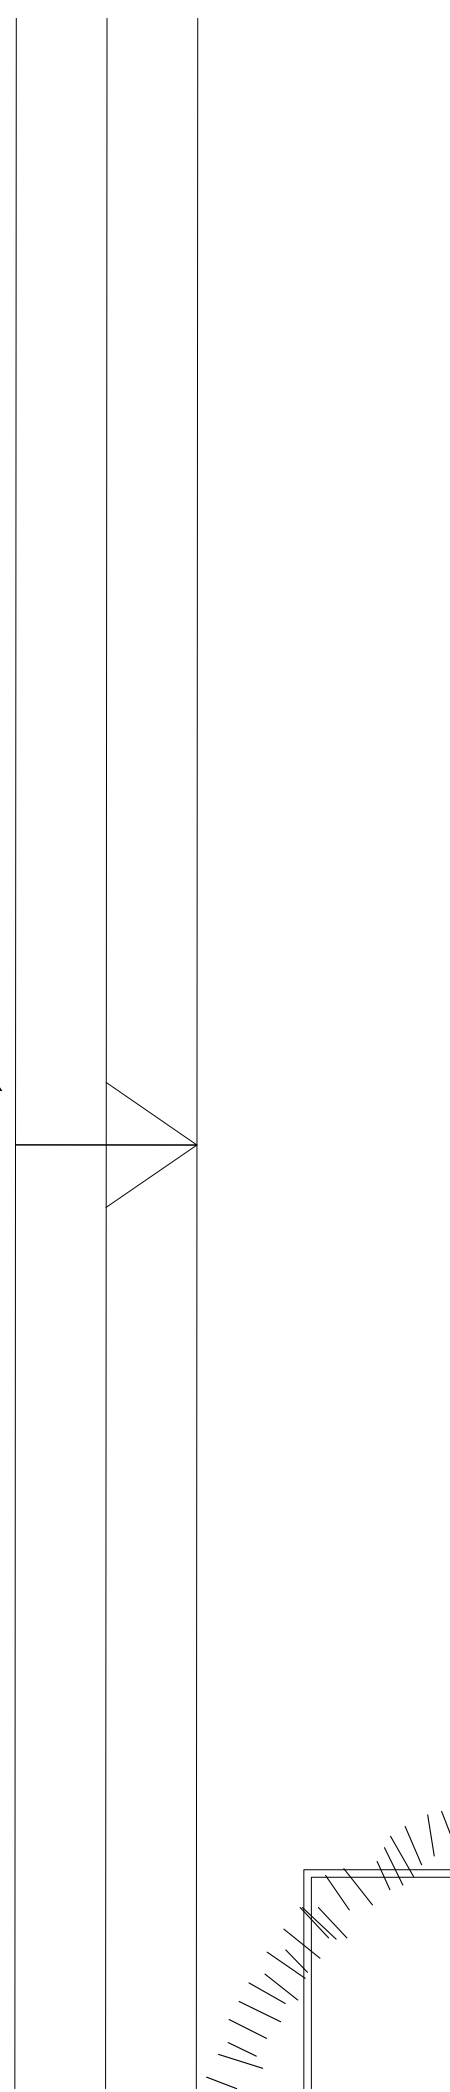

step up

PROPOSED PART GROUND FLOOR PLAN (1.25 @ A1)

step up

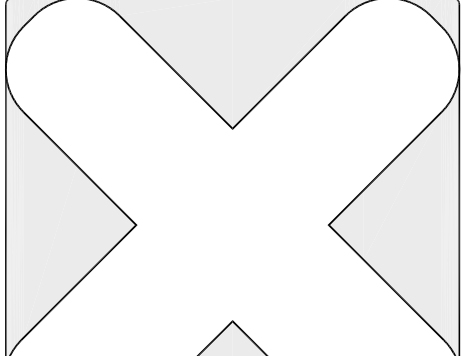

Project Nurse
Manchester
15 Quay Street

Existing & Proposed Entrance Details Plan & Elevation

MA5-KMA-00-XX-DR-A-2004

Prüfungsausschuss T1014	Prüfungsausschuss A3 Planning	Prüfungsausschuss P5
------------------------------------	--	---------------------------------

Created by OR	Authorized by DG	Date 05.11.21
------------------	---------------------	------------------

Studio KMA


STUDIO