



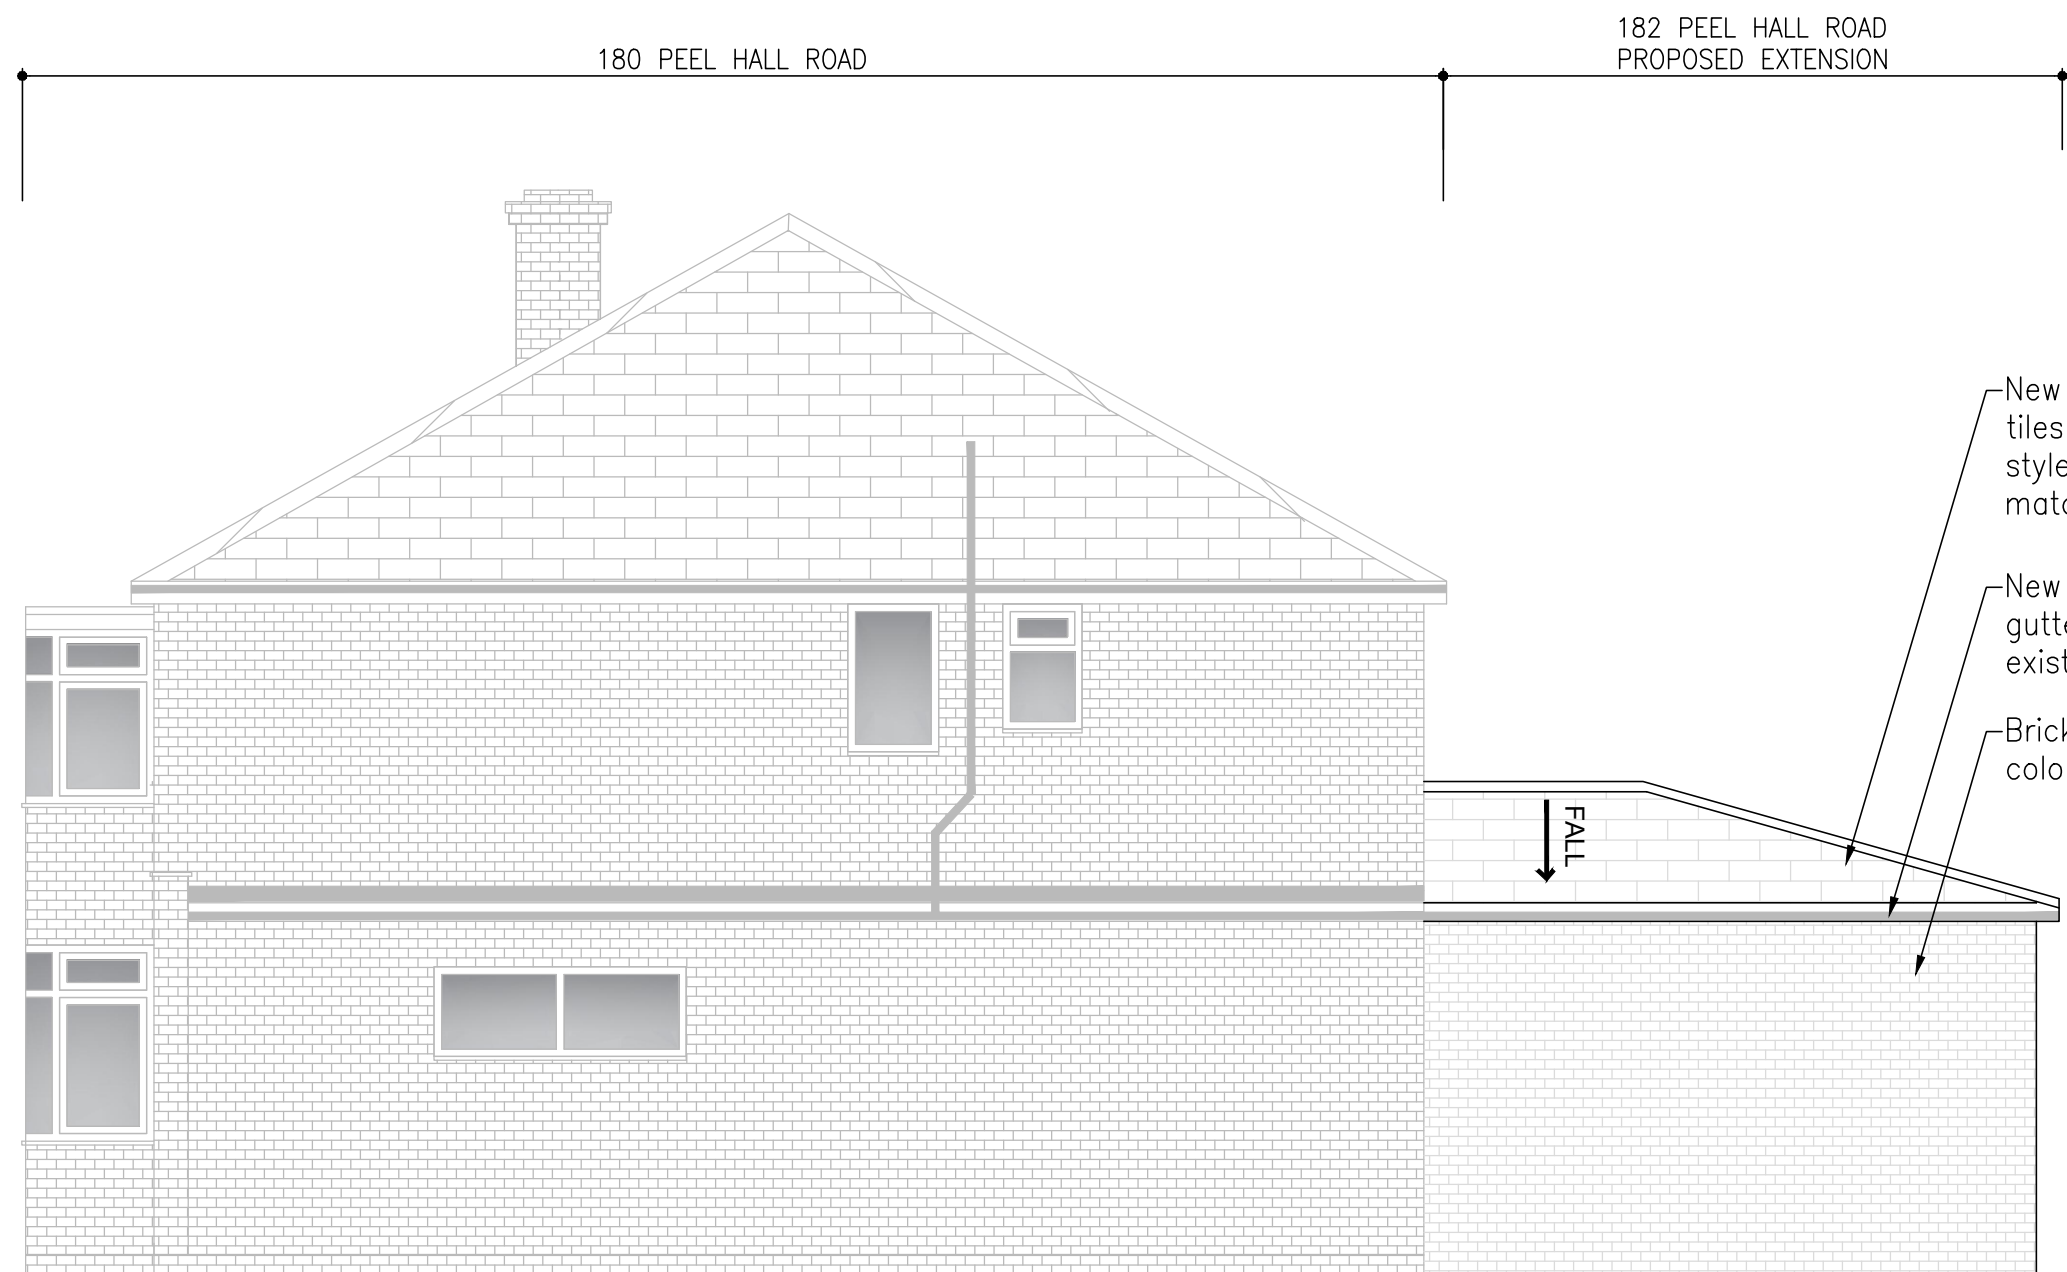

ELEVATION A – PROPOSED SIDE
(VIEW ON 180 PEEL HALL ROAD)

Scale 1:50 @ A2

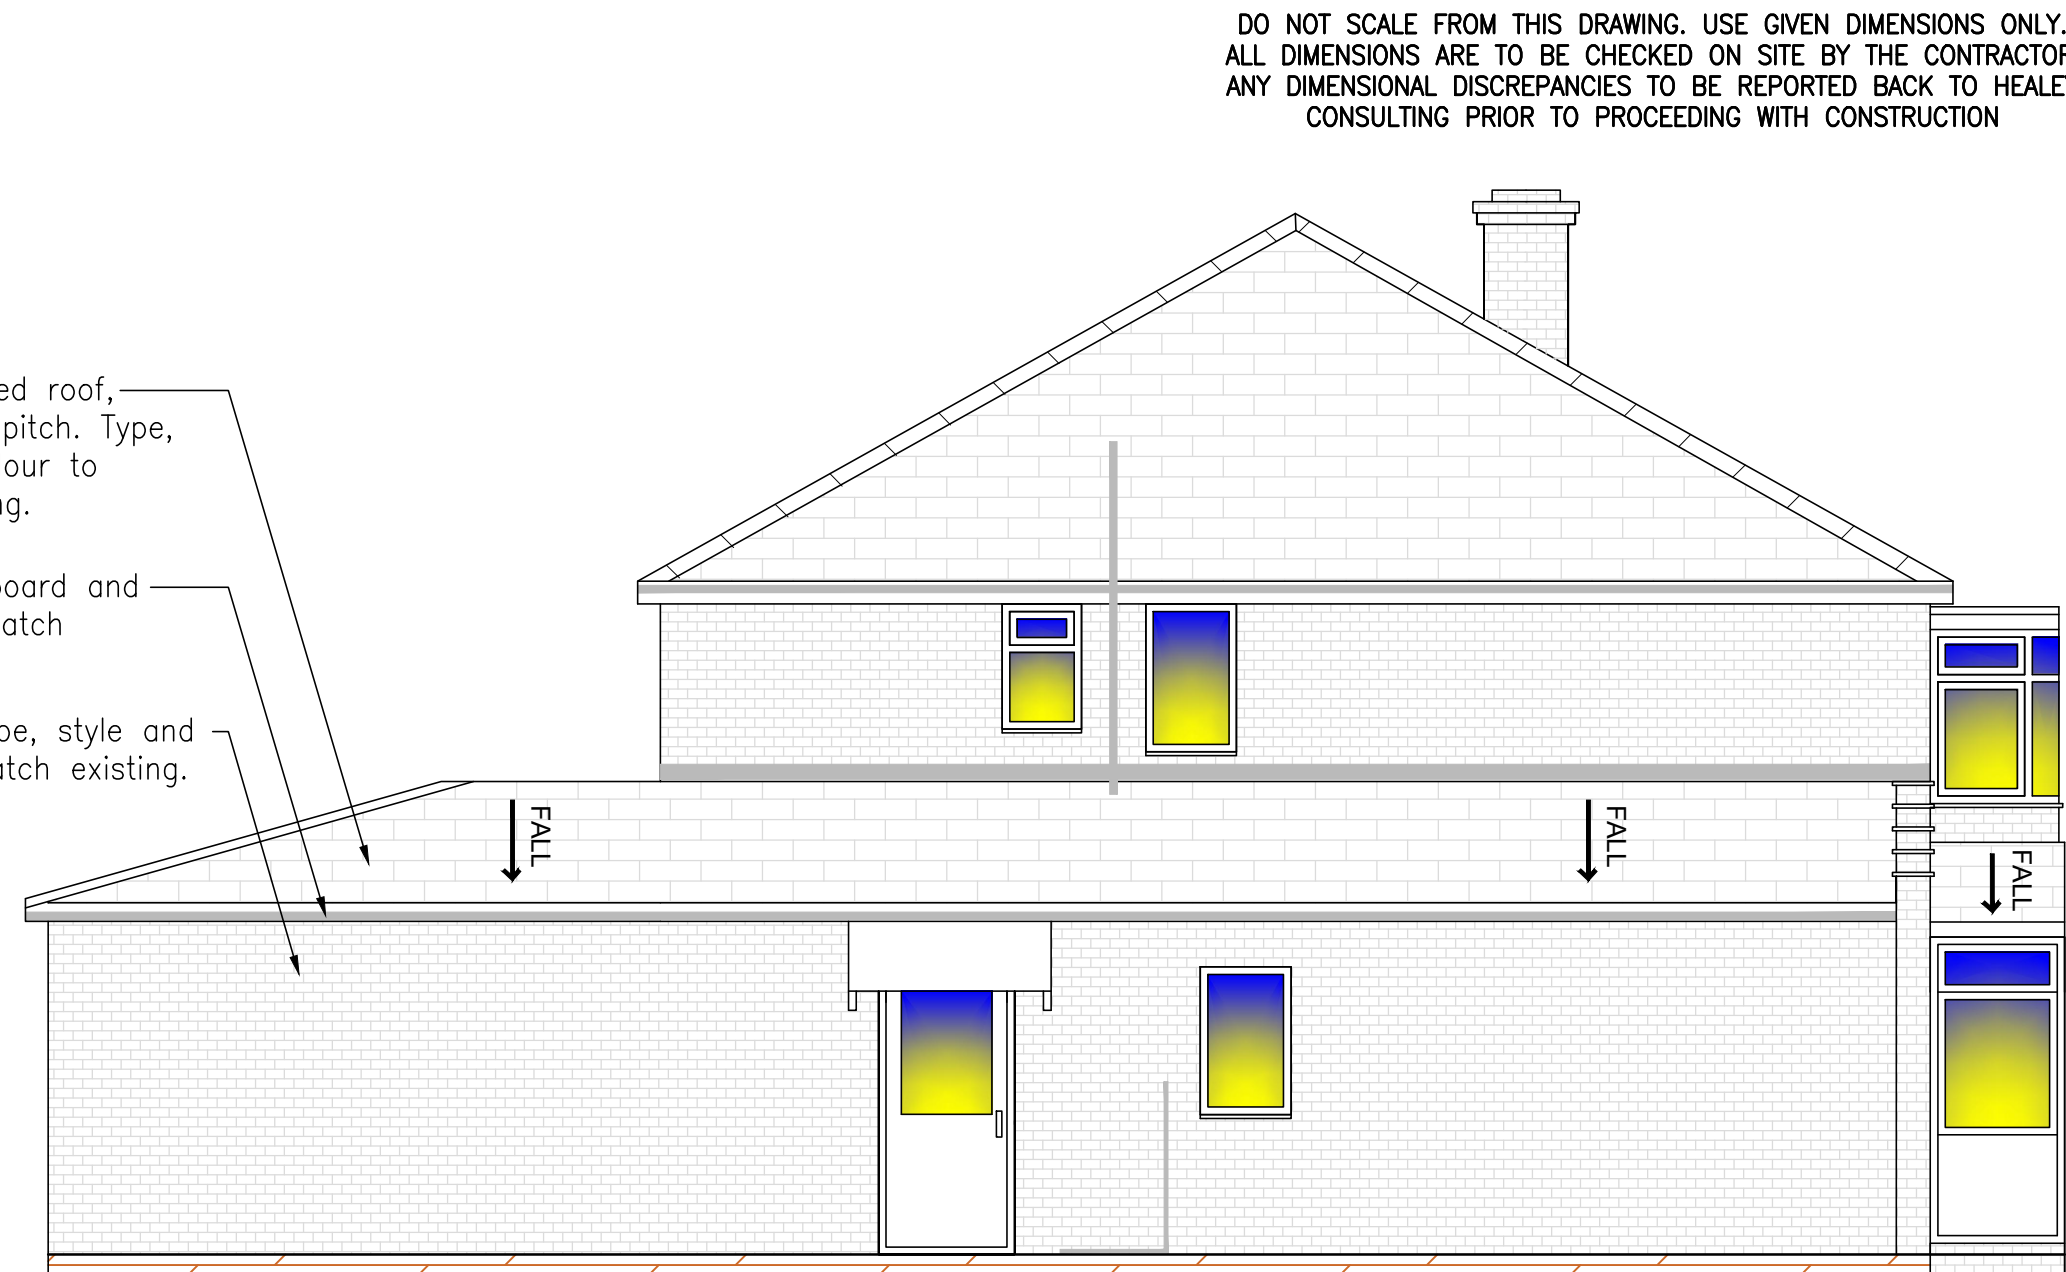


ELEVATION B – PROPOSED SIDE

Scale 1:50 @ A2



ELEVATION C – PROPOSED FRONT
(NO CHANGE)

Scale 1:50 @ A2

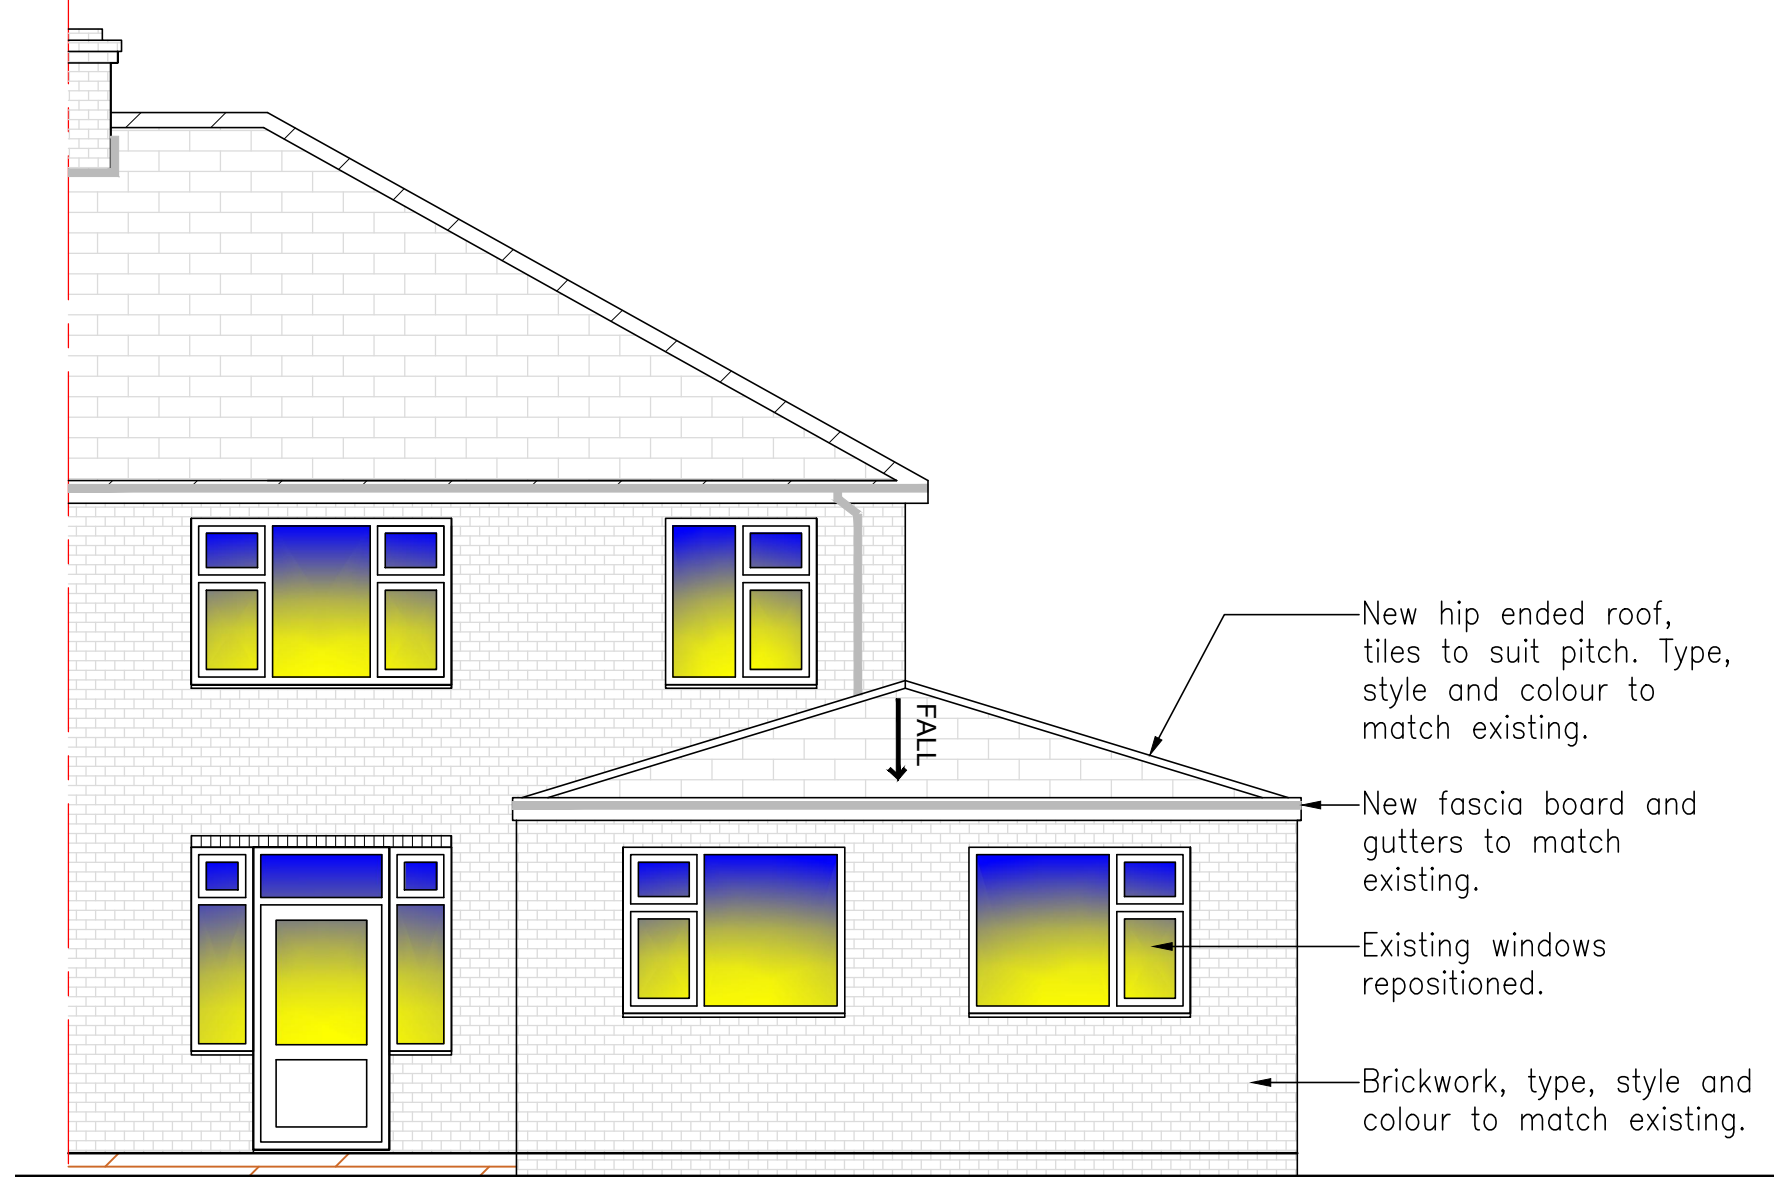

ELEVATION D – PROPOSED REAR

Scale 1:50 @ A2

DO NOT SCALE FROM THIS DRAWING. USE GIVEN DIMENSIONS ONLY.
ALL DIMENSIONS ARE TO BE CHECKED ON SITE BY THE CONTRACTOR.
ANY DIMENSIONAL DISCREPANCIES TO BE REPORTED BACK TO HEALEY
CONSULTING PRIOR TO PROCEEDING WITH CONSTRUCTION

A		26.01.2022	CR	ISSUED FOR PLANNING
REV	DATE	BY	DETAILS OF REVISION	
ARCHITECT / CLIENT MICHAEL FURNESS				
PROJECT 182 PEEL HALL ROAD WYTHENSHAW M22 5HD				
TITLE PLANNING APPLICATION REAR EXTENSION PROPOSED ELEVATIONS				DRAWN BY CR
				DATE 25.01.2022
				SCALE SHOWN @ A2
DRAWING NO. HC-22070-(20)-04				REVISION A
HEALEY CONSULTING Brunel House 63 Dale Street Minnow Rochdale OL16 3NJ Tel: 01706 343961 Fax: 01706 343981 email: office@healeyconsulting.co.uk copyright: Healey Consulting				 HEALEY consulting structural engineering consultants