



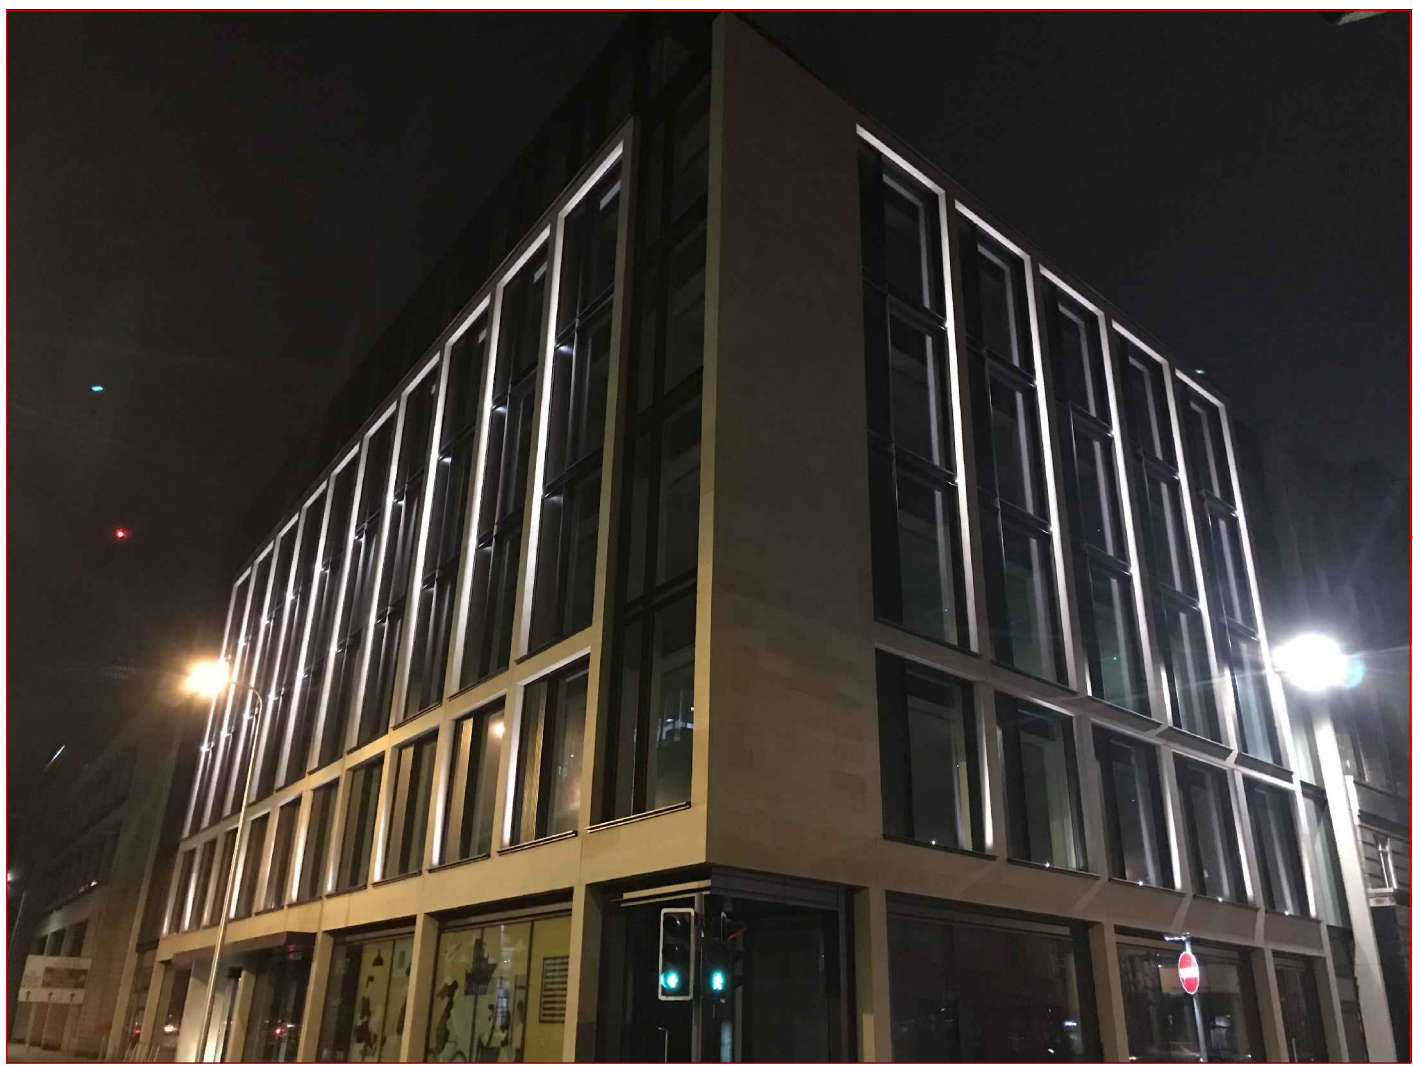

② Window reveal & recessed main entrance band
Note: To be installed to all three sides of window reveal and recessed main entrance band

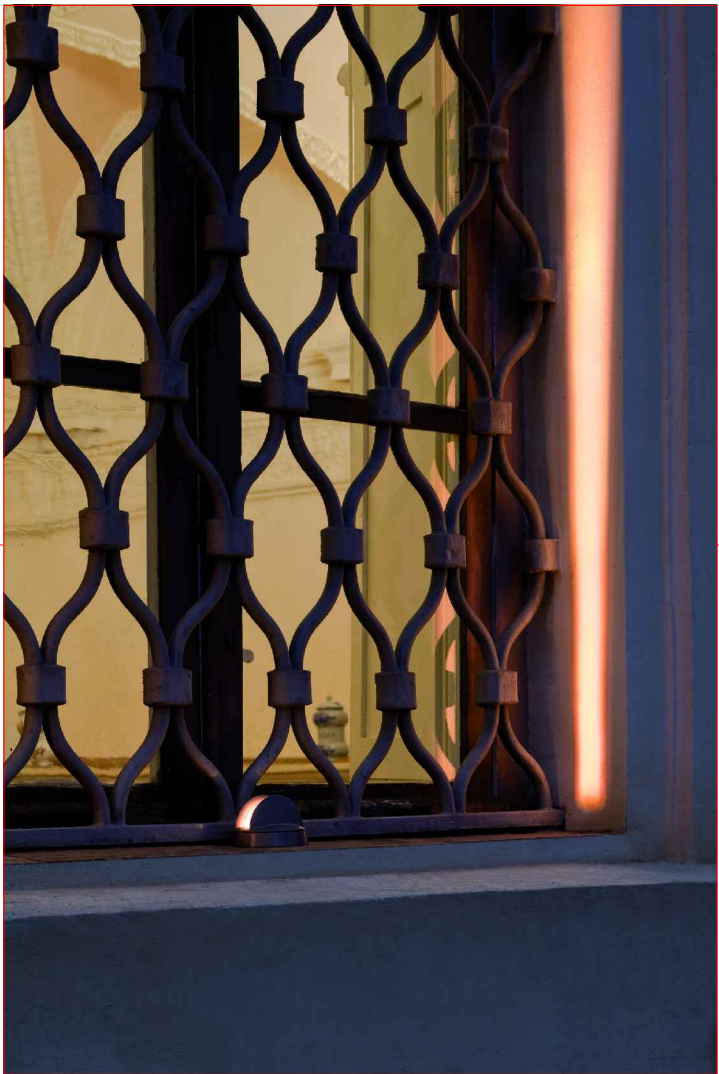

② Trick finestra light fitting by Iguzzini



⑥ Backlit perforated panel exemplar image



⑤ AGLED/3M Emergency light by Ansell



Top of Plant Screen	+65.665
Roof Plan	+62.885
Level 08	+59.665
Level 07	+56.570
Level 06	+53.475
Level 05	+50.380
Level 04	+47.285
Level 03	+44.190
Level 02	+41.095
Level 01	+38.000
Mezz Level	+34.600
Ground Floor	

*Existing brick gable wall dismantled and rebuilt using new bricks to match existing as closely as possible

Type 4 fittings removed