


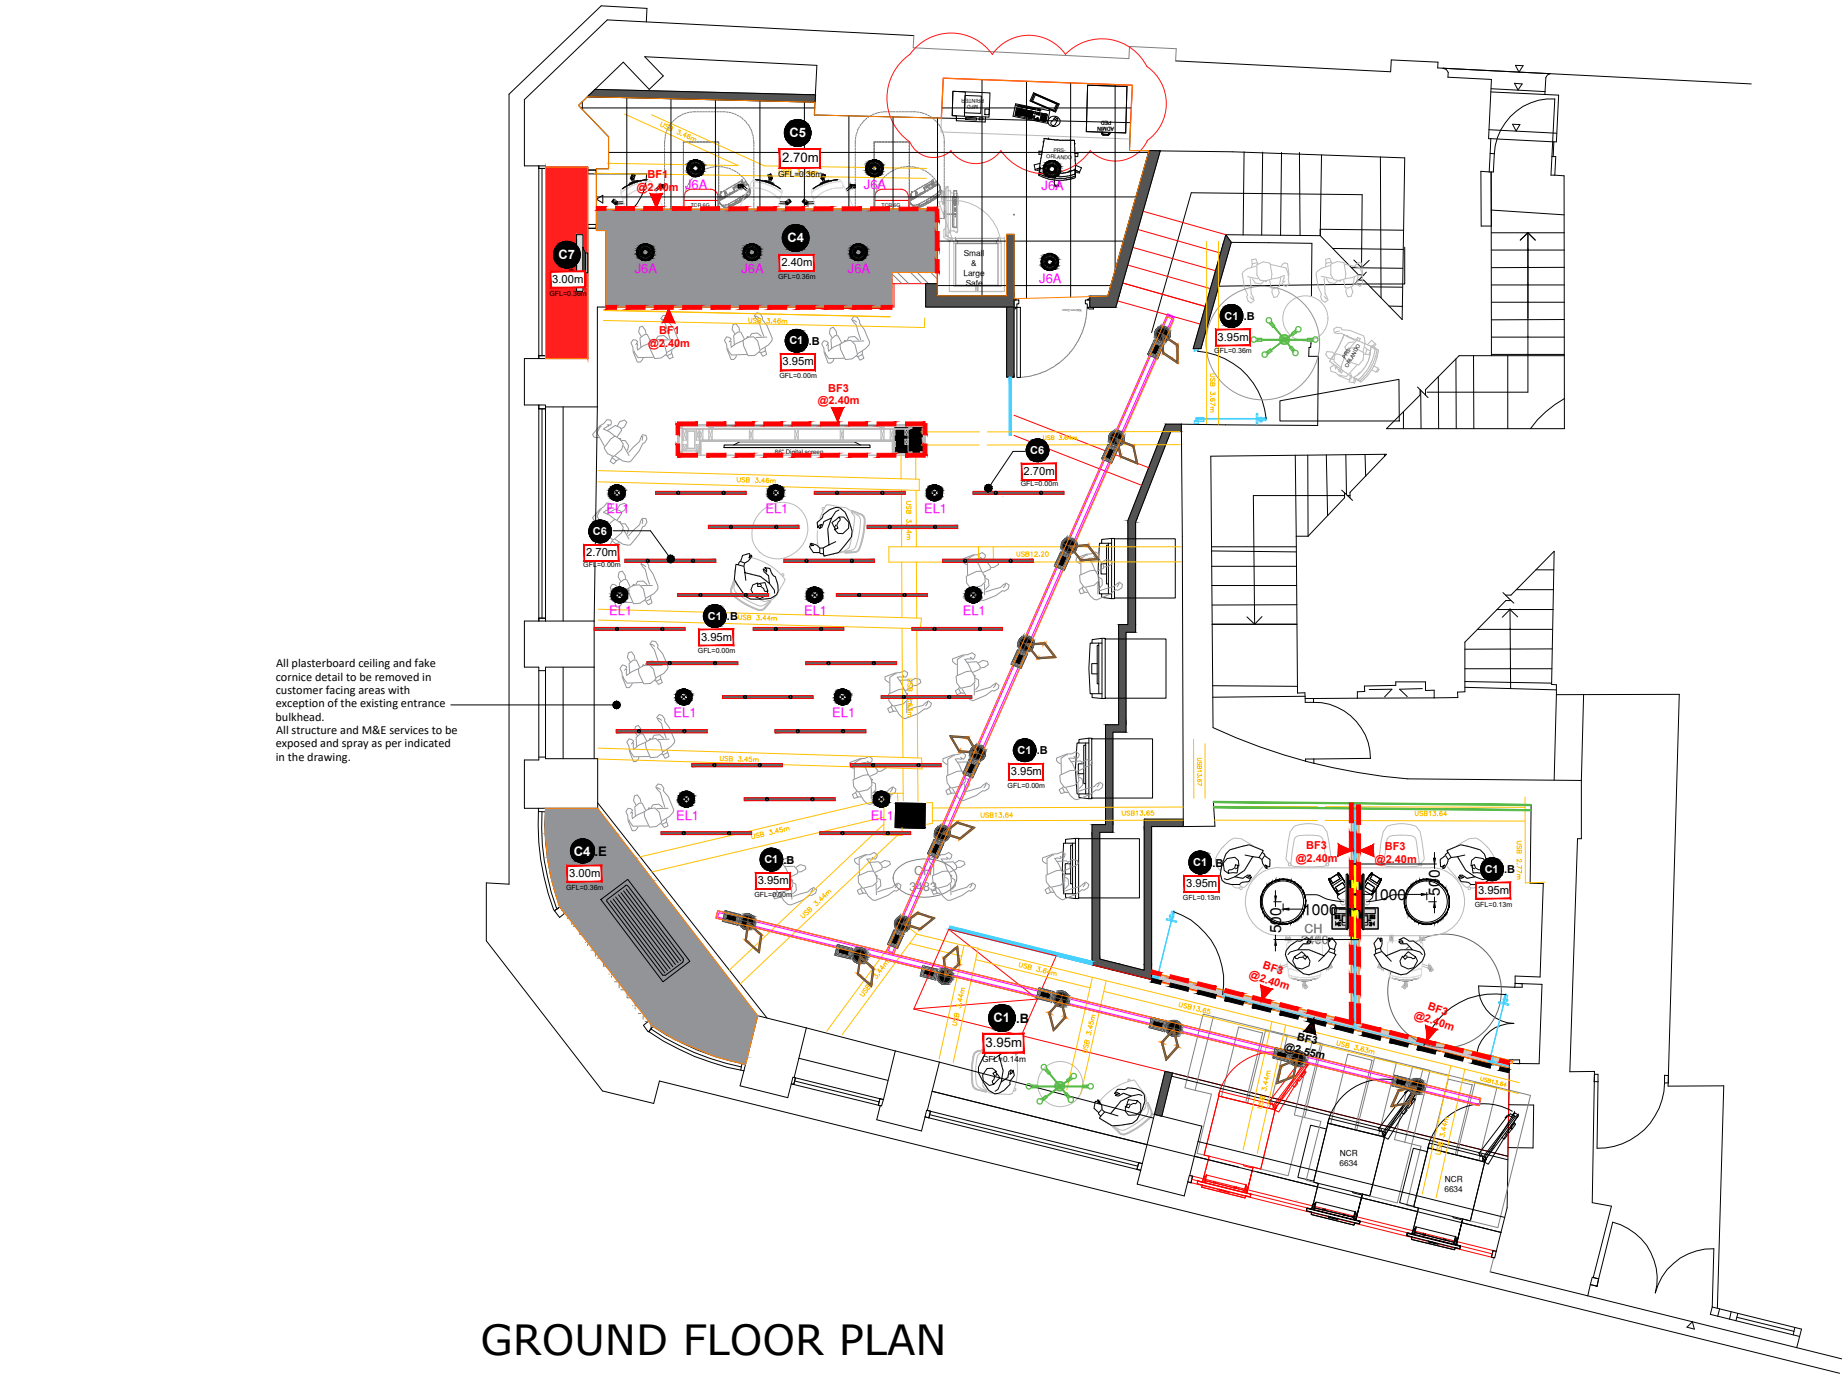

GROUND FLOOR PLAN

CEILING LEGEND OR EQUAL APPROVED:

- C1

Exposed soffit and beams
exposed slab/existing structure/installations. To be finished according to the following codes:
C1: no need to be painted
C1.B: matt black RAL 9005
C1.W: matt white RAL 9010
- C2

Black plasterboard
12.5mm thick plasterboard.
Emulsion in DULUX trade vinyl matt black RAL 9005.
C2.E: Existing plasterboard ceiling to be retained. Emulsion all ceiling in DULUX trade vinyl matt black RAL 9010 and make good where required to accommodate new partitions layout.
- C3

Horizontal felt slats (By Hunter Douglas)
HeartFelt linear ceiling system. (40HL105 panels)
Carrier 100M, 50mm gap between panels (black painted option RAL9005). Direction of slats as shown into the drawing. Carrier rails are included but not suspension to soffit (to be supplied by the main contractor). Installation height 2.7m from FFL. Colours of panels to as below:
A= Medium Brown 7577
B= Black 7594
C= Light grey 7596
Ceiling pattern would be created using 2xA, follow by 2xB, follow by 2xA and 4xC. Pattern to start from main entrance door of branch.
- C4

White plasterboard
12.5mm thick plasterboard.
Emulsion in DULUX trade vinyl matt white RAL 9010.
C4.E: Existing plasterboard ceiling to be retained. Emulsion all ceiling in DULUX trade vinyl matt white RAL 9010 and make good where required to accommodate new partitions layout.
- C5

Mineral ceiling fibre ceiling
ULTIMA + OP perforated MicroLock:7685 M.Class B ceiling. 600X600mm
15mm ceiling grid - RAL 9010
- C6

Hanging baffles ceiling
PanelHush Sky Baffles by Modernglide. 34 units.
Specification, baffles size: 400mm ht x 1200mm x 40mm Colour white Adobo YB165. Installation height 2.7m from FFL to the underside of the baffle.
- C7

Red plasterboard
12.5mm thick plasterboard.
Emulsion in DULUX trade vinyl matt red RAL 3020
- C8

Hunter Douglas Heartfelt Origami ceiling.
Origami folded panels providing outstanding coustic performance. 100% recycable material. Colour dark grey 7598. Modules of 600X600mm

BULKHEADS LEGEND:

- Bulkhead

Set back bulkhead @higher level
- BF1

White emulsion
Emulsion in White Diamond Eggshell high performance
- BF2

Red emulsion
Emulsion in Red Diamond Eggshell high performance to match Santander Red RAL 3020
- BF3

Black emulsion
Emulsion in Black Diamond Eggshell high performance to match Black RAL 9005

CEILING KEYS:

- USB: Under Beam
- Structural beams

LIGHTING LEGEND:

- OLYMPIAN, Ø 600mm, 3600LM, 4000K, 80CRI, STATIC. (Set up at 2.4m from FFL). Finished in white colour.

ELYS SU SSD, Ø 130mm, 1650LM, 4000K, 90CRI, STATIC. Finished in black. Installation height 2.7m from FFL to the underside of the lamp.

DOWNLIGHT 3.0, Ø 232mm, WHITE BEZEL, 232MM, 2000LM, 4000K, 80CRI, STATIC

2910 EXIT SIGN
- DOWNLIGHT 3.0, Ø 232mm, WHITE BEZEL, 232MM, 3000LM, 4000K, 80CRI, STATIC.

188 series adjustable downlight in black colour from GE lighting, Ø 80mm, Swivel and tilt adjustment, 1575lm version with the wide beam track option. (Fix to the bottom of the cable tray which would be at 2.7m from FFL)

Chandelier 6 lights- Extension rod - GOLD FINISH. to be set up @ 2.5m from FFL.
LynPon Black Sputnik Chandelier 6 Lights Industrial Ceiling Light Pendant Lighting for Kitchen Island Dining Room (Energy Class A++). Including Large LED bulbs (12cm aprox).

Current by GE Presence Detector EBDSM-PRM