
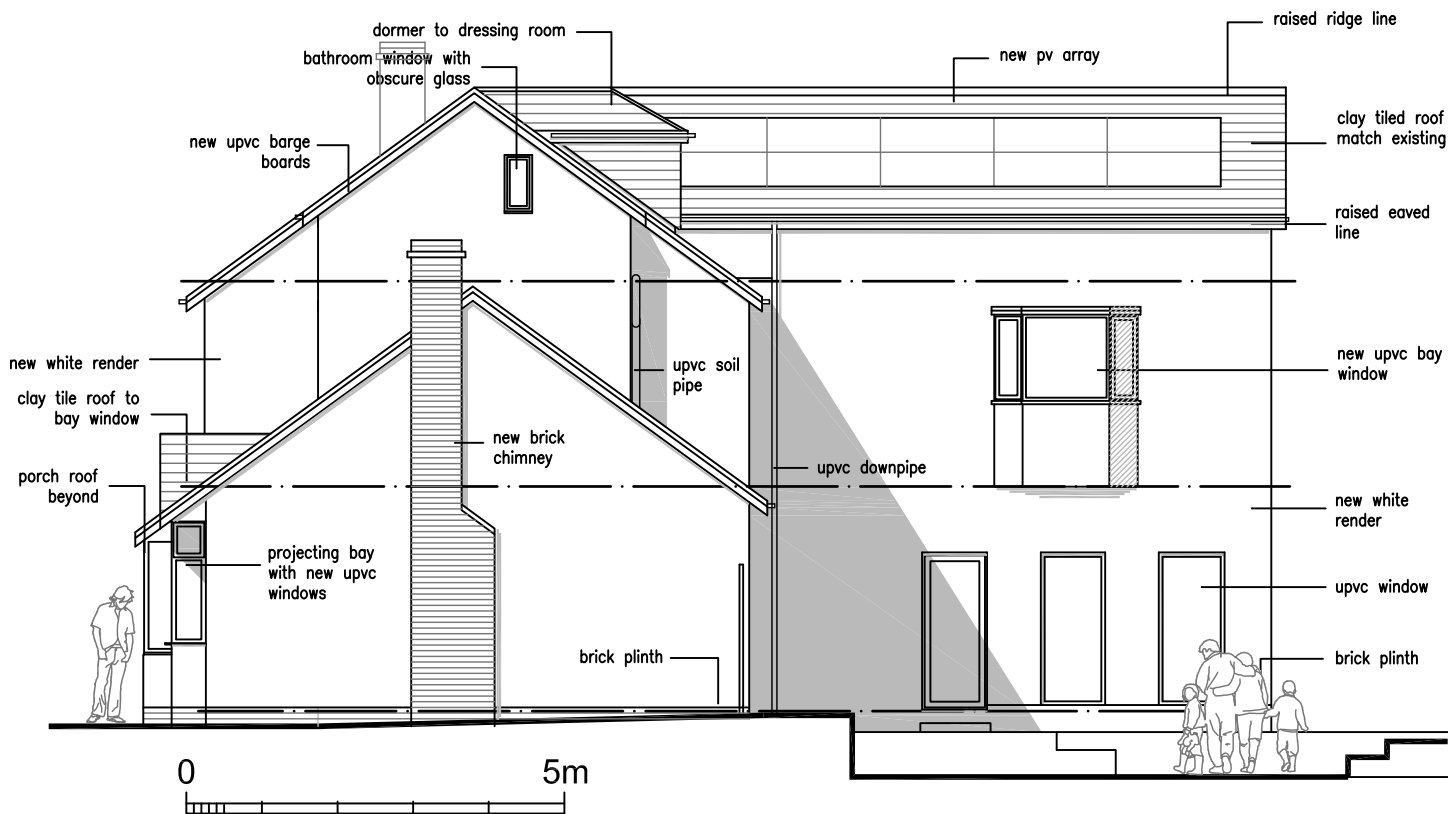
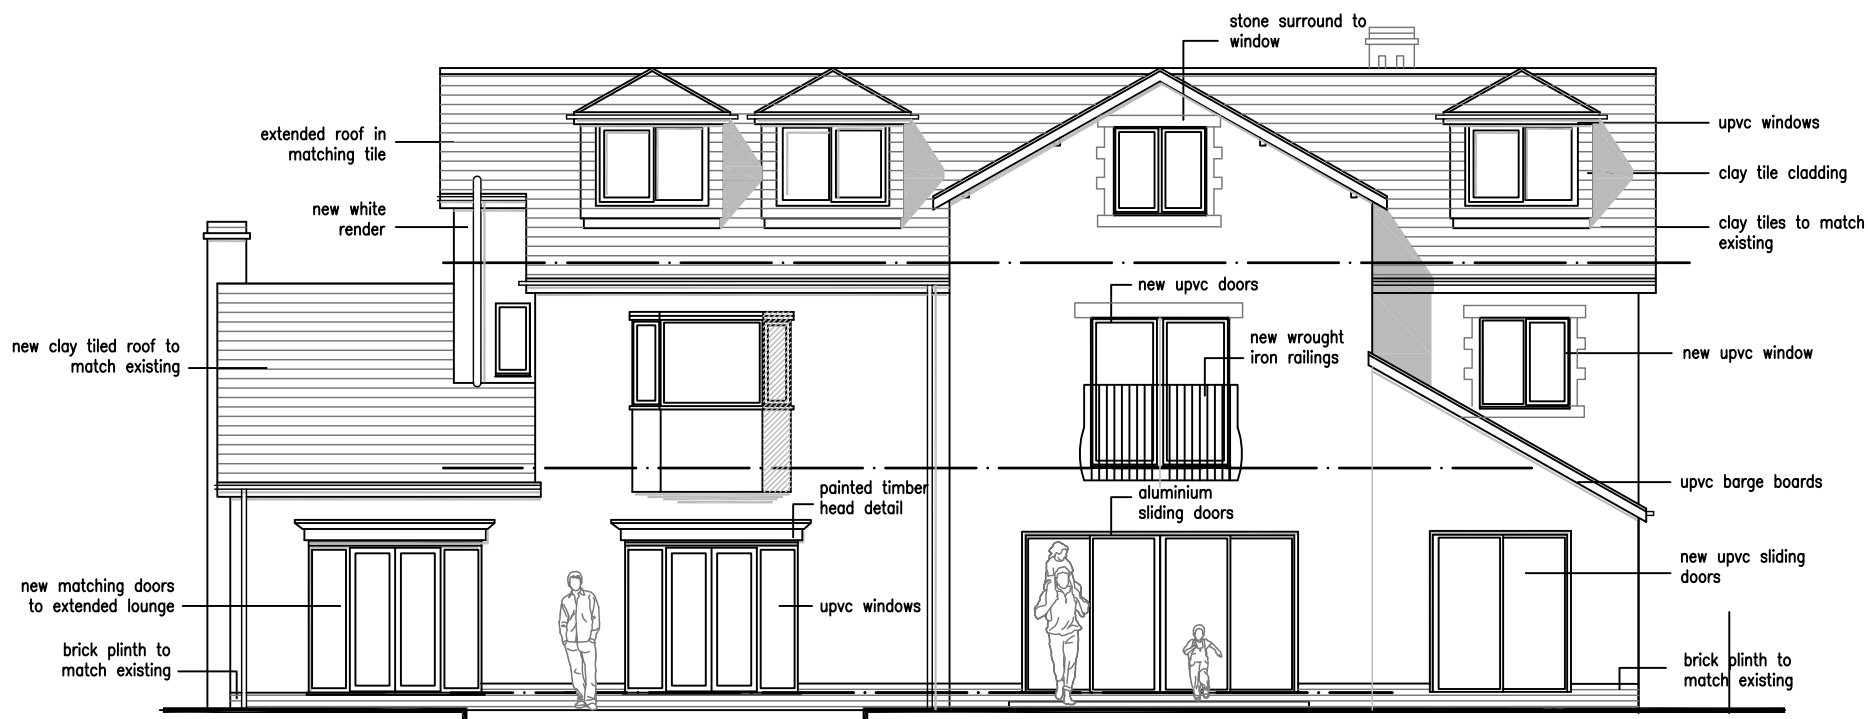


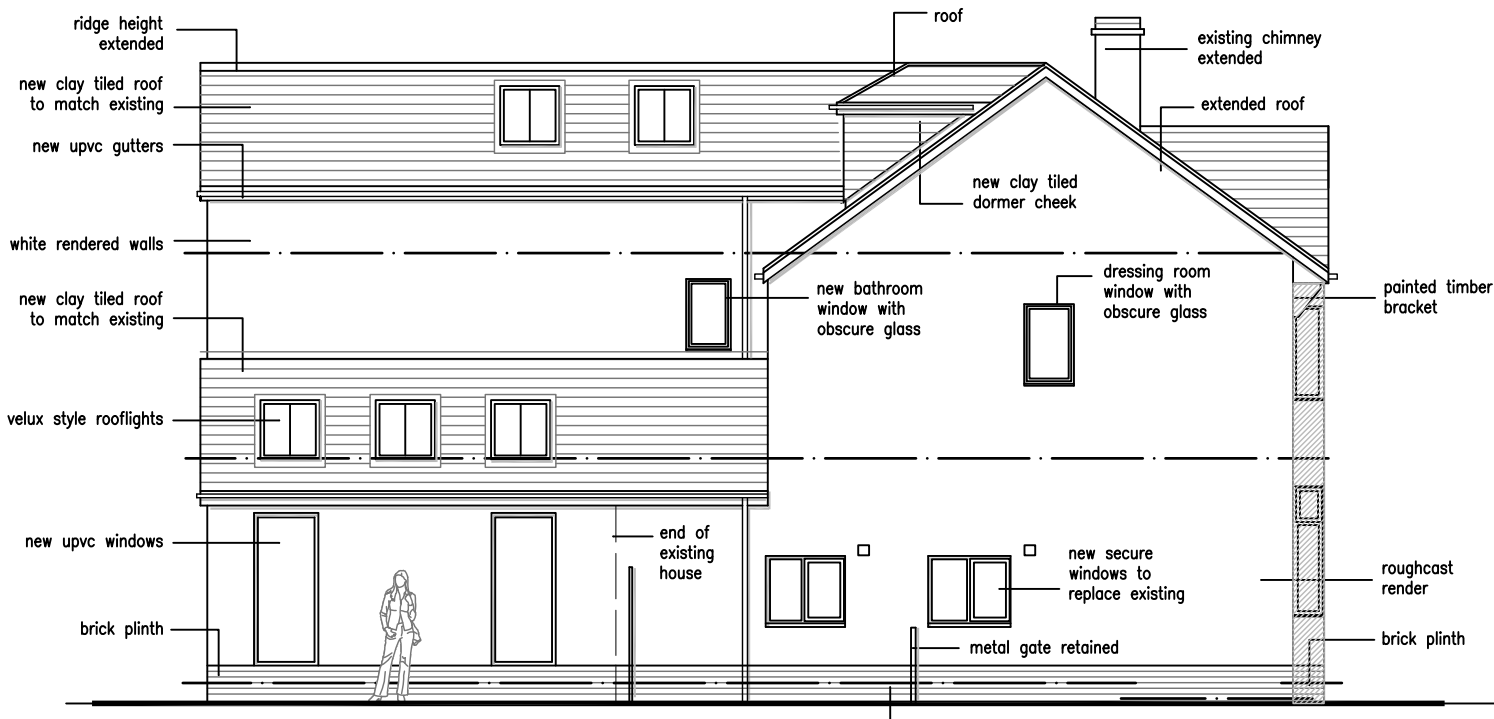

A DORMERS AMENDED, CHIMNEY RETAINED, CLAY TILES

16.03.22

revisions

proposed elevations
171 brooklands road
sale

date: december 2019

scale 1:100 @a3

status: preliminary

dwg. d341E/09 rev A

DO NOT SCALE - IF DIMENSIONS ARE NOT GIVEN PLEASE ASK

architectural designworks limited

designworks

BUILDINGS

SPACES

PLACES

studio one 17 blogin gardens heywood OL10 2WF t: 0161 332 1943 e: architects@archdesignworks.co.uk