

The Castings

GLAZING DOCUMENT
REV --



01. GLAZING UNIT SIZES - LEVEL 21



Vertical mullions have been added to align with the glazing patterns below



ISO VIEW LOOK UP

02. GLAZING UNIT SIZES - LEVEL 21



Level 21 Terrace Screening - Longacre Ele
1 : 100



Level 21 Terrace Screening - North Ele
1 : 100



ISO VIEW - CURTAIN WALL

03. GLASS REPLACEMENT

Specialist equipment will be required to assist with glass replacement at level 21.

Small portable spider cranes could be utilised as they are agile and lightweight enough to be transported through the building and negotiate the landscaped terrace areas.




Capacity: 0.995t x 1.5m
Width: 0.595m
Boom length (max): 5.49m
Working radius (max): 5.17m
Power options: Petrol or LPG


- Radio remote control operation
- Configurable outriggers
- Will pass through single doorway

For further information on all mini cranes please call our customer services



Rated Loads

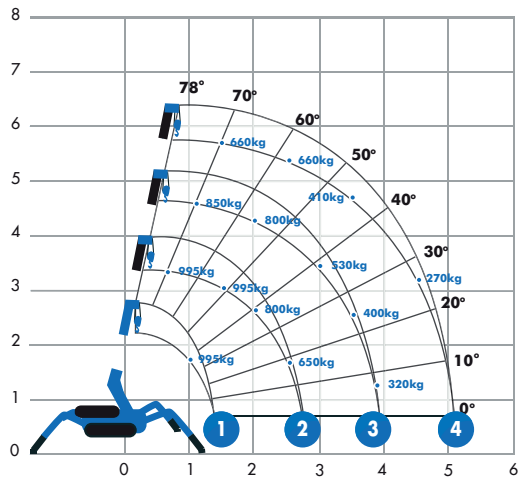



04. GOODS LIFT AND MANOEUVRING SPACE

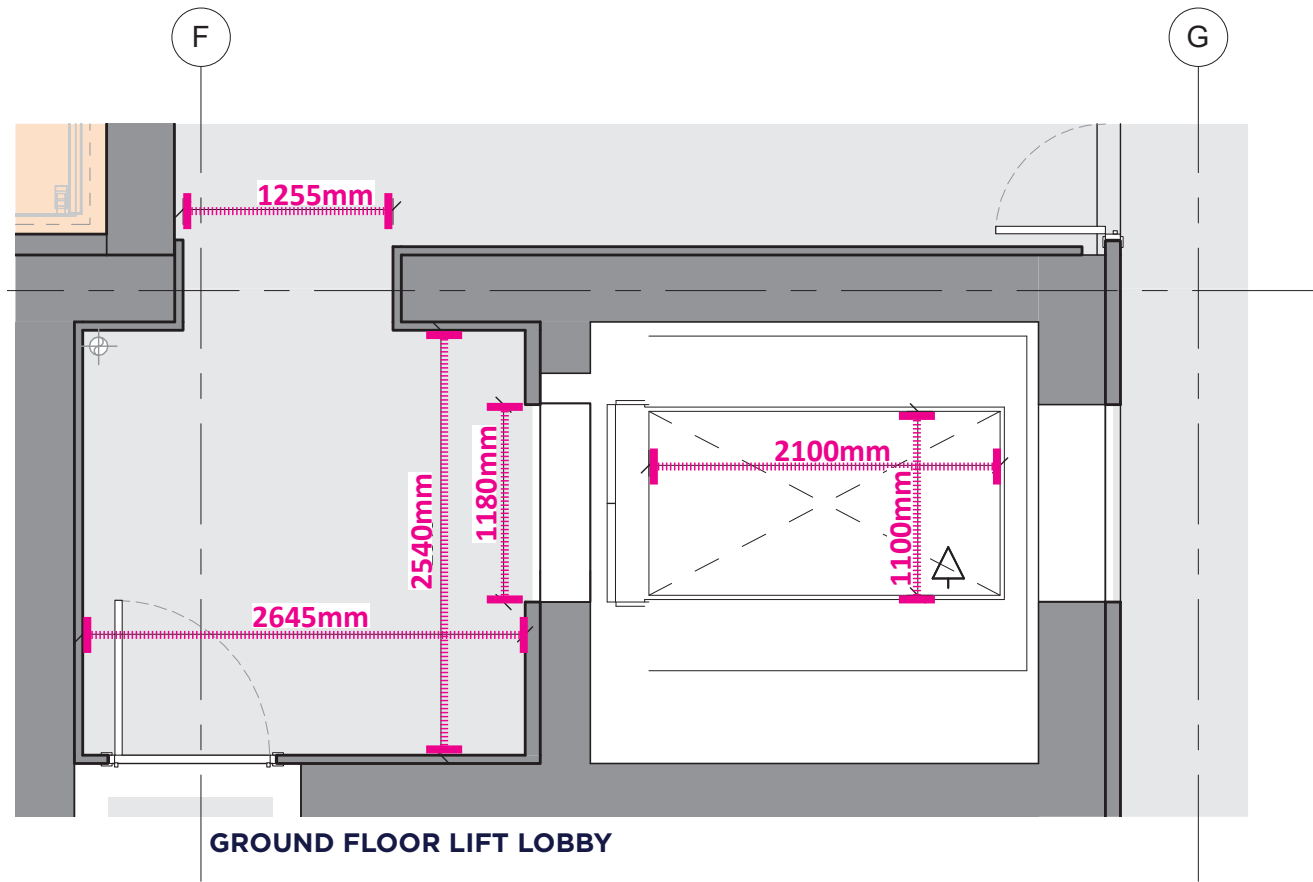

Pane sizes have been assessed against fitting into the goods lift as well as manouvering in and out and through the building.

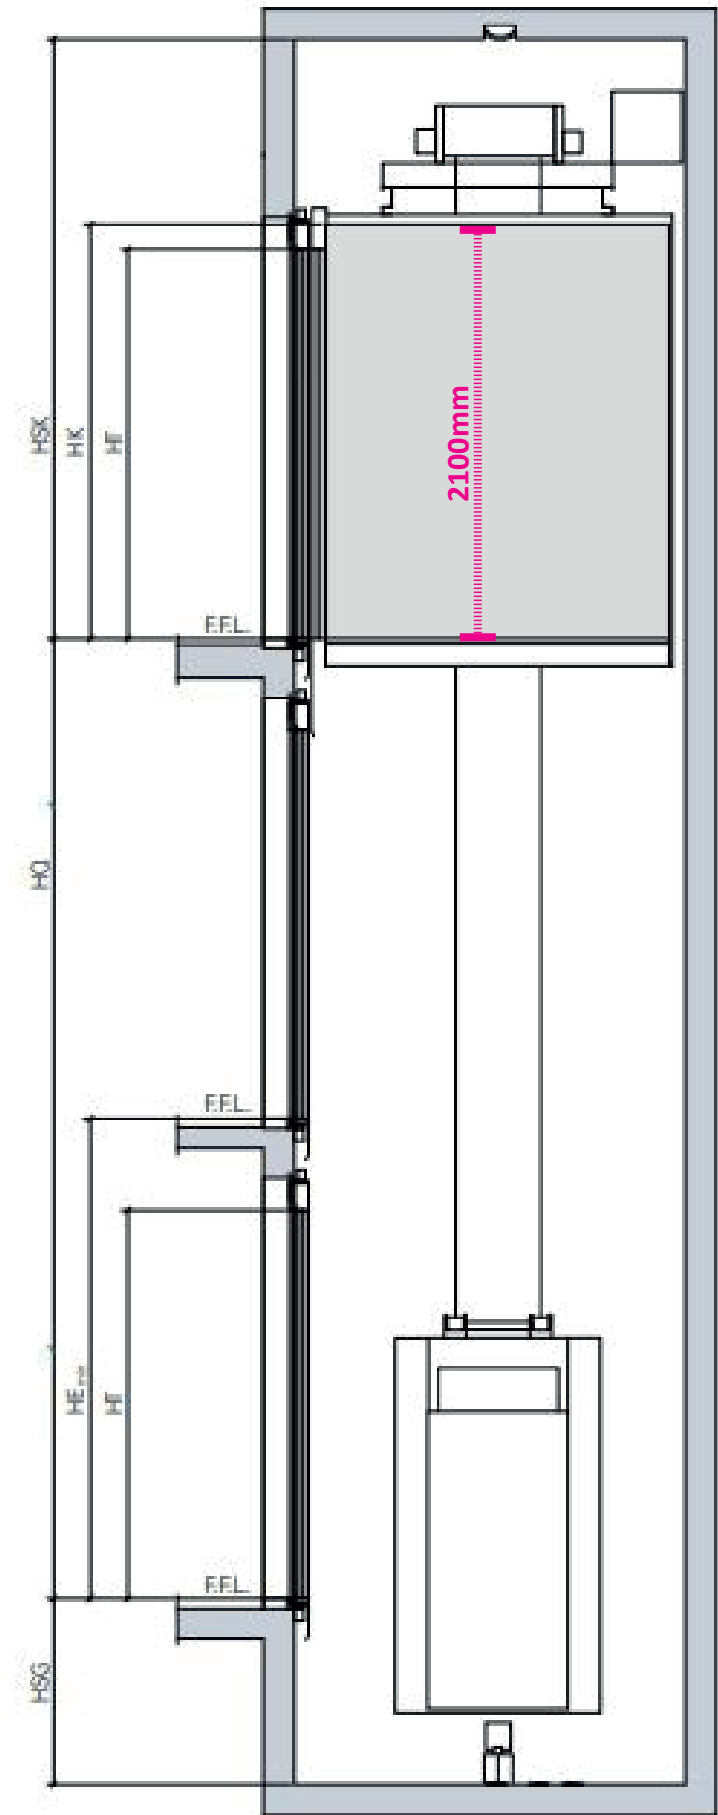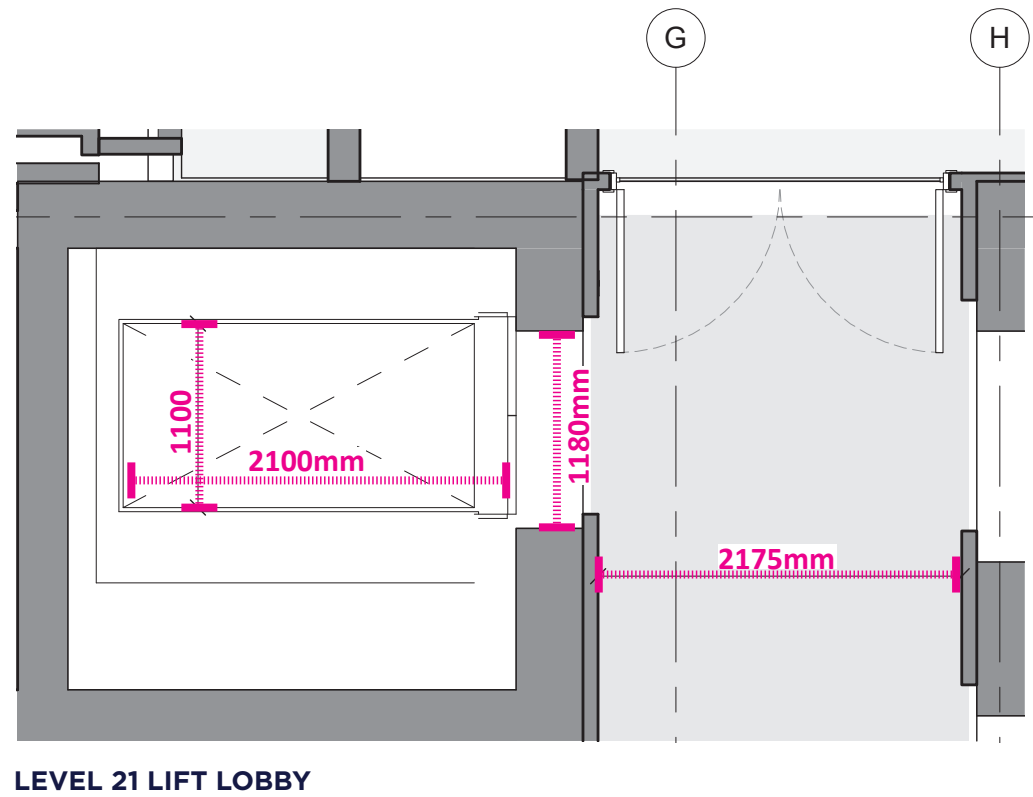


05. GLAZING UNIT SIZES - LEVEL 01

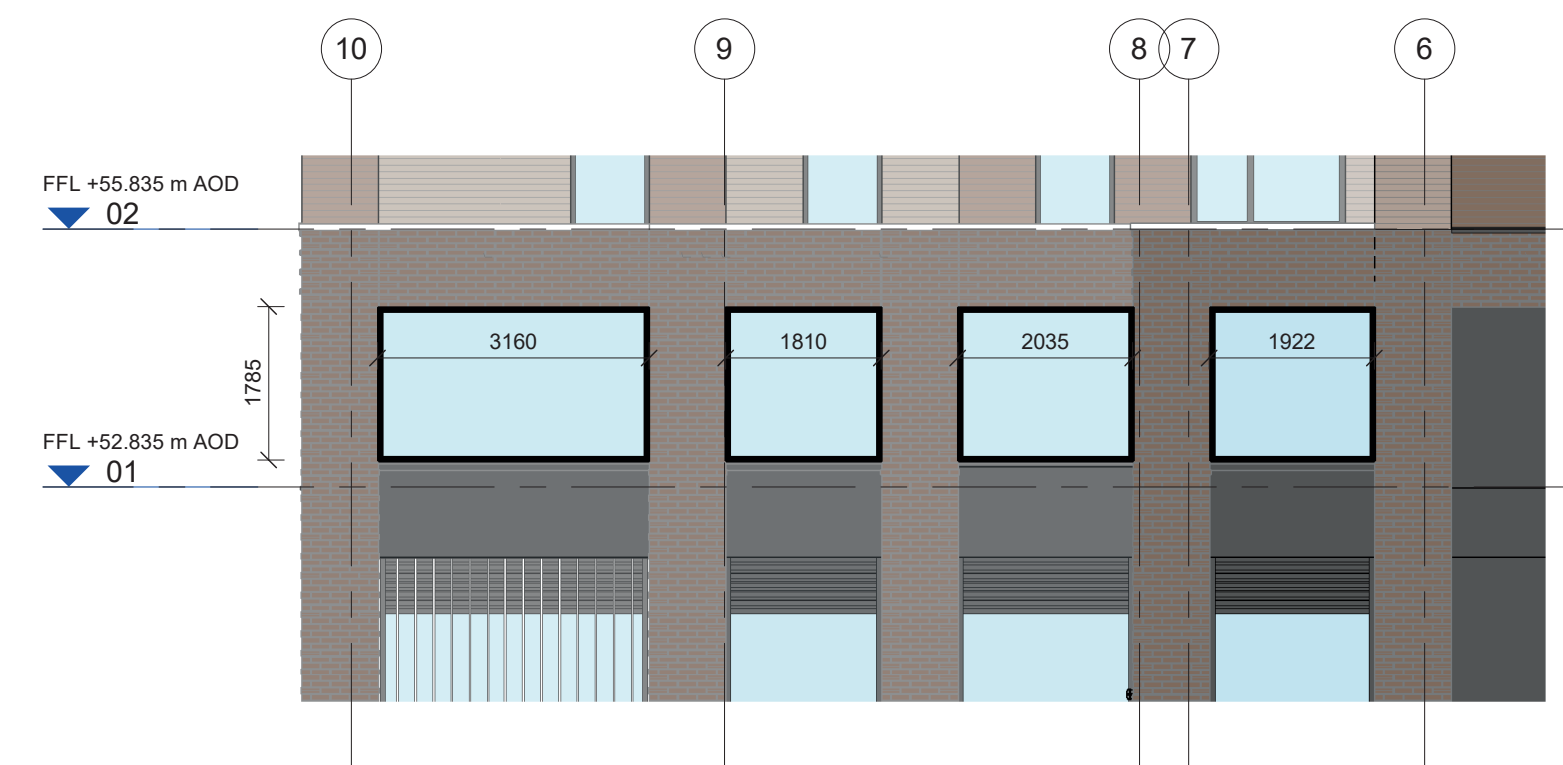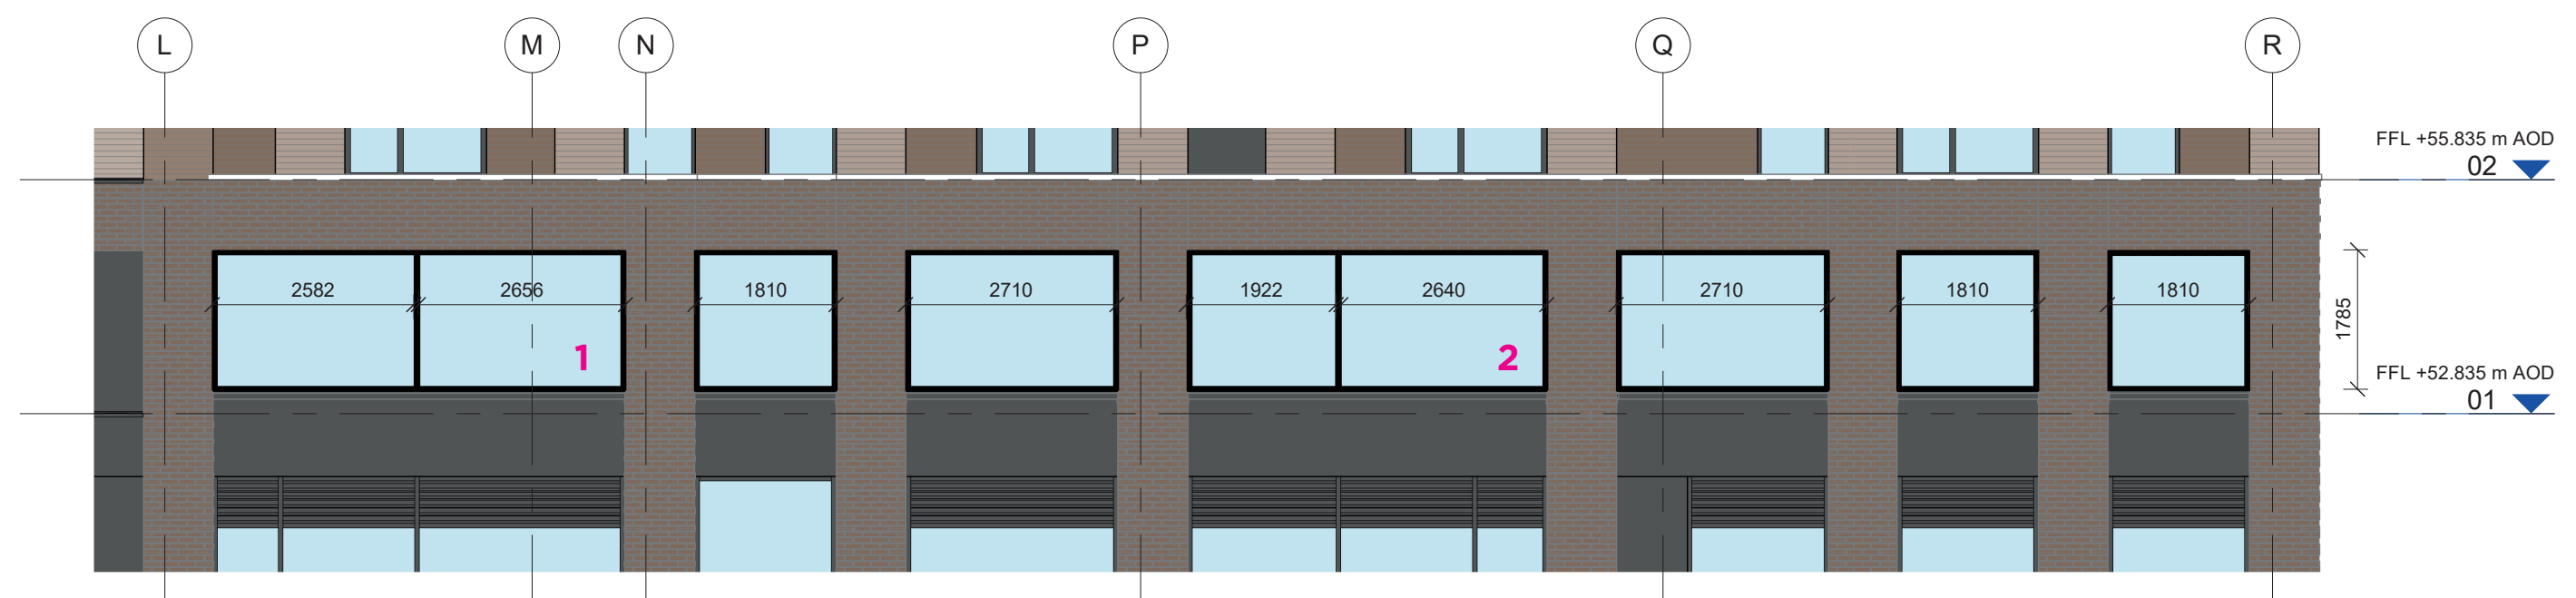

Similar to level 21, the full height glazing to the Heyrod Street terrace at Level 01 will be changed to curtain walling. However, since the glass can be effectively replaced externally from street level in this scenario, pane sizes are not restricted in the same way and, larger panes will be achievable in line with the ER's with the exception of the two openings above labelled '1' and '2'

06. LEVEL 01 GLAZING DETAIL

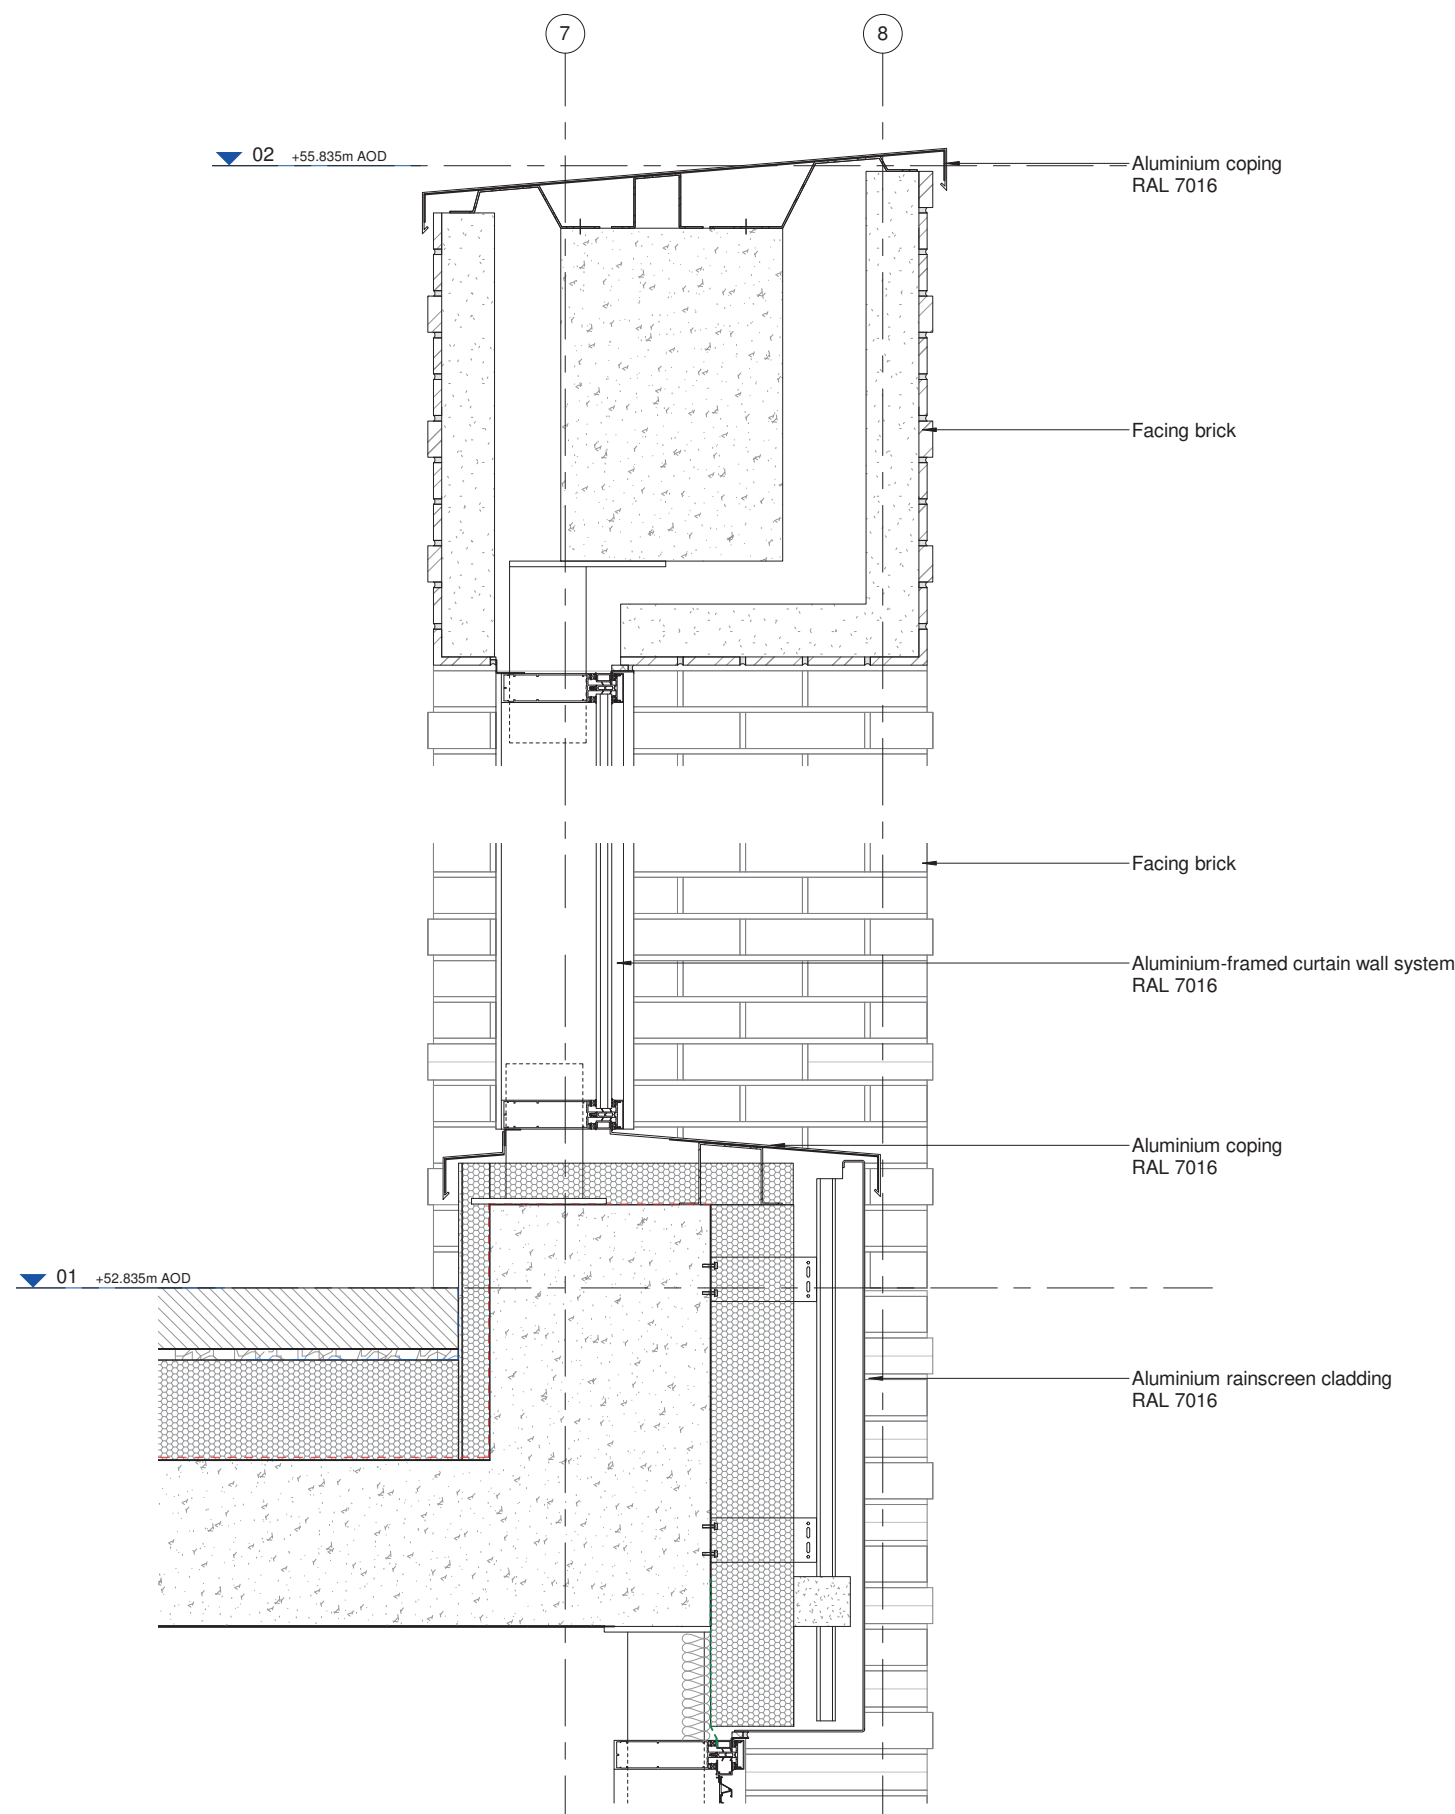

07. LEVEL 21 GLAZING DETAIL

