



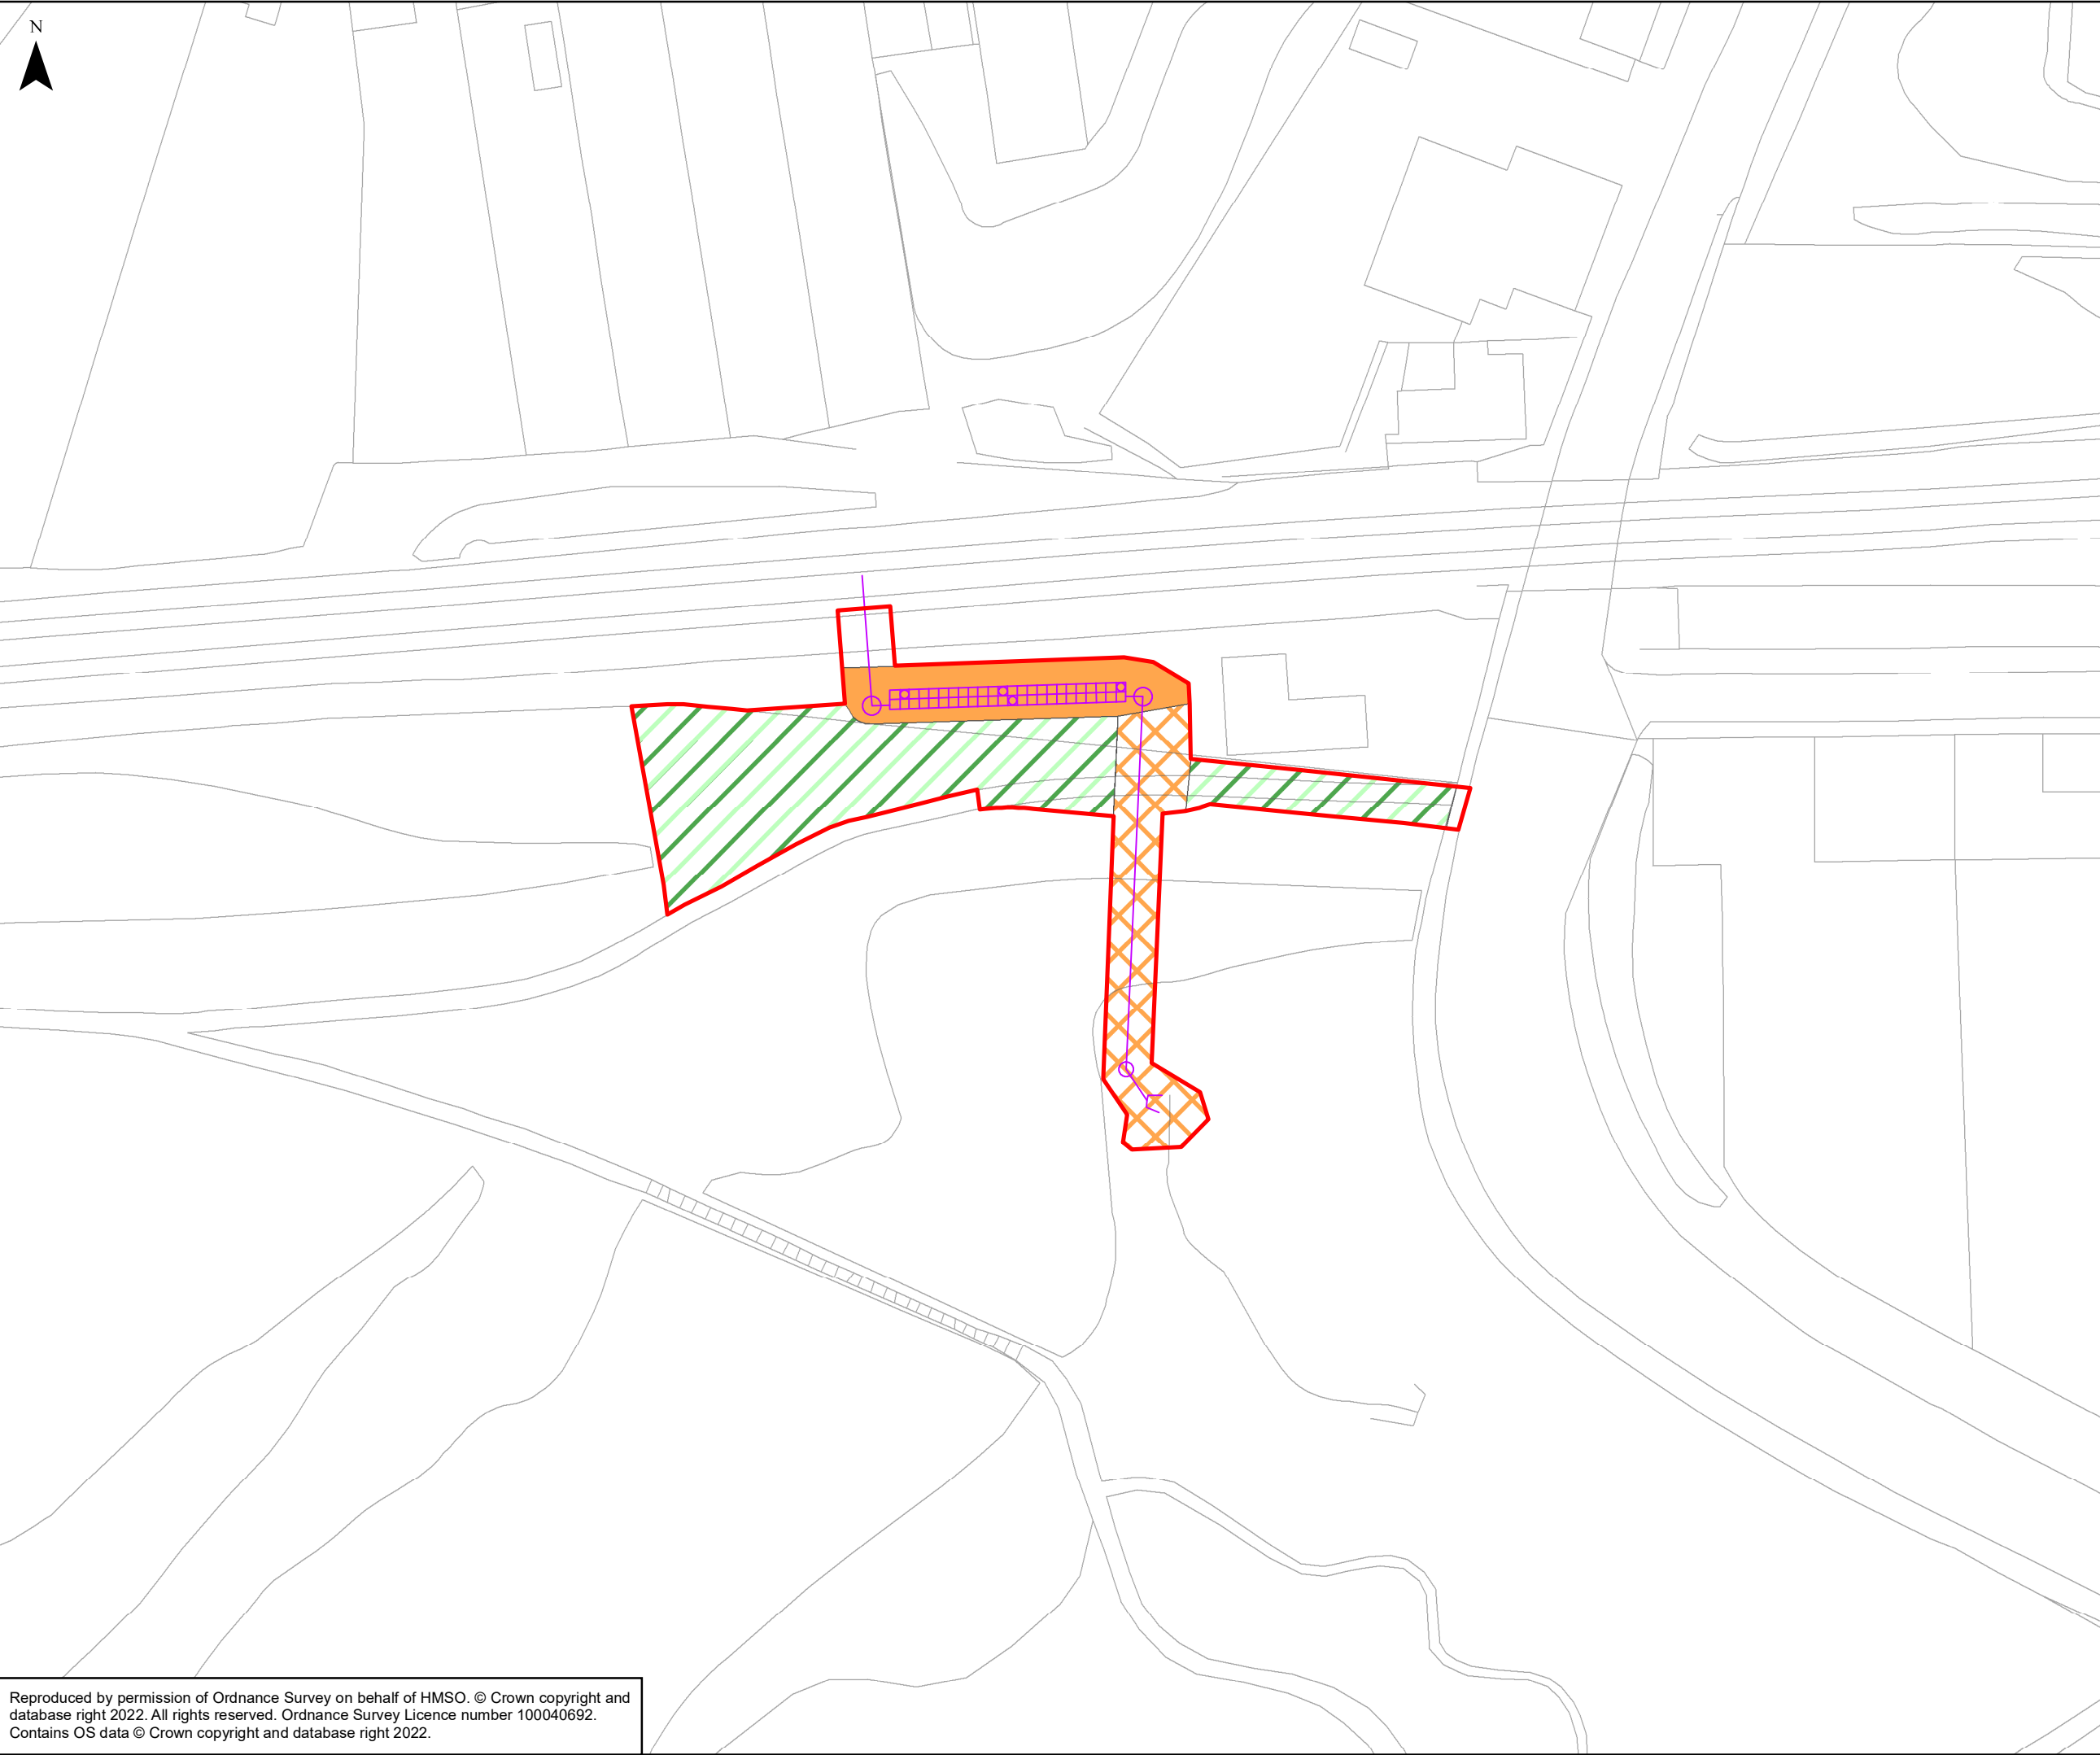

Reproduced by permission of Ordnance Survey on behalf of HMSO. © Crown copyright and database right 2022. All rights reserved. Ordnance Survey Licence number 100040692. Contains OS data © Crown copyright and database right 2022.

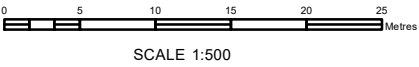

- Site Boundary
- Clayton Vale Drainage Scheme
- Reinstated neutral grassland to top of attenuation tank with 150mm depth topsoil
- Native shrub mix along drain alignment planted at a density of 1 per m² with 300mm depth topsoil
- Native woodland mix planted at a density of 1 per 2m² with 450mm depth topsoil



P01	11/02/22	FIRST ISSUE	MMN	KS	CO
Rev	Date	Description of Revisions	Drwn	Chkd	Appr
Status	SHARED				Suitability



Project			
TRANSPENNINE ROUTE UPGRADE			
Contract No. 151667			
Scheme Title MILES PLATTING JN - STALYBRIDGE JN (ASHTON BRANCH) (A17)			
Drawing Title CLAYTON BRIDGE DRAINAGE OUTLINE LANDSCAPING PLAN			
Designed	M.Mallesha Nayaka	Signed Electronically	Date 04/03/2022
Drawn	M.Mallesha Nayaka	Signed Electronically	Date 04/03/2022
Checked	K.Snell	Signed Electronically	Date 04/03/2022
Approved	C.Owen	Signed Electronically	Date 04/03/2022
Scale(s) 1:500		ELR & Project Chainage ---	
Alternative Reference ---			Sheet 1 of 1
Drawing Number 151667-TSA-00-TRU-REP-W-LP-000042			Revision P01