


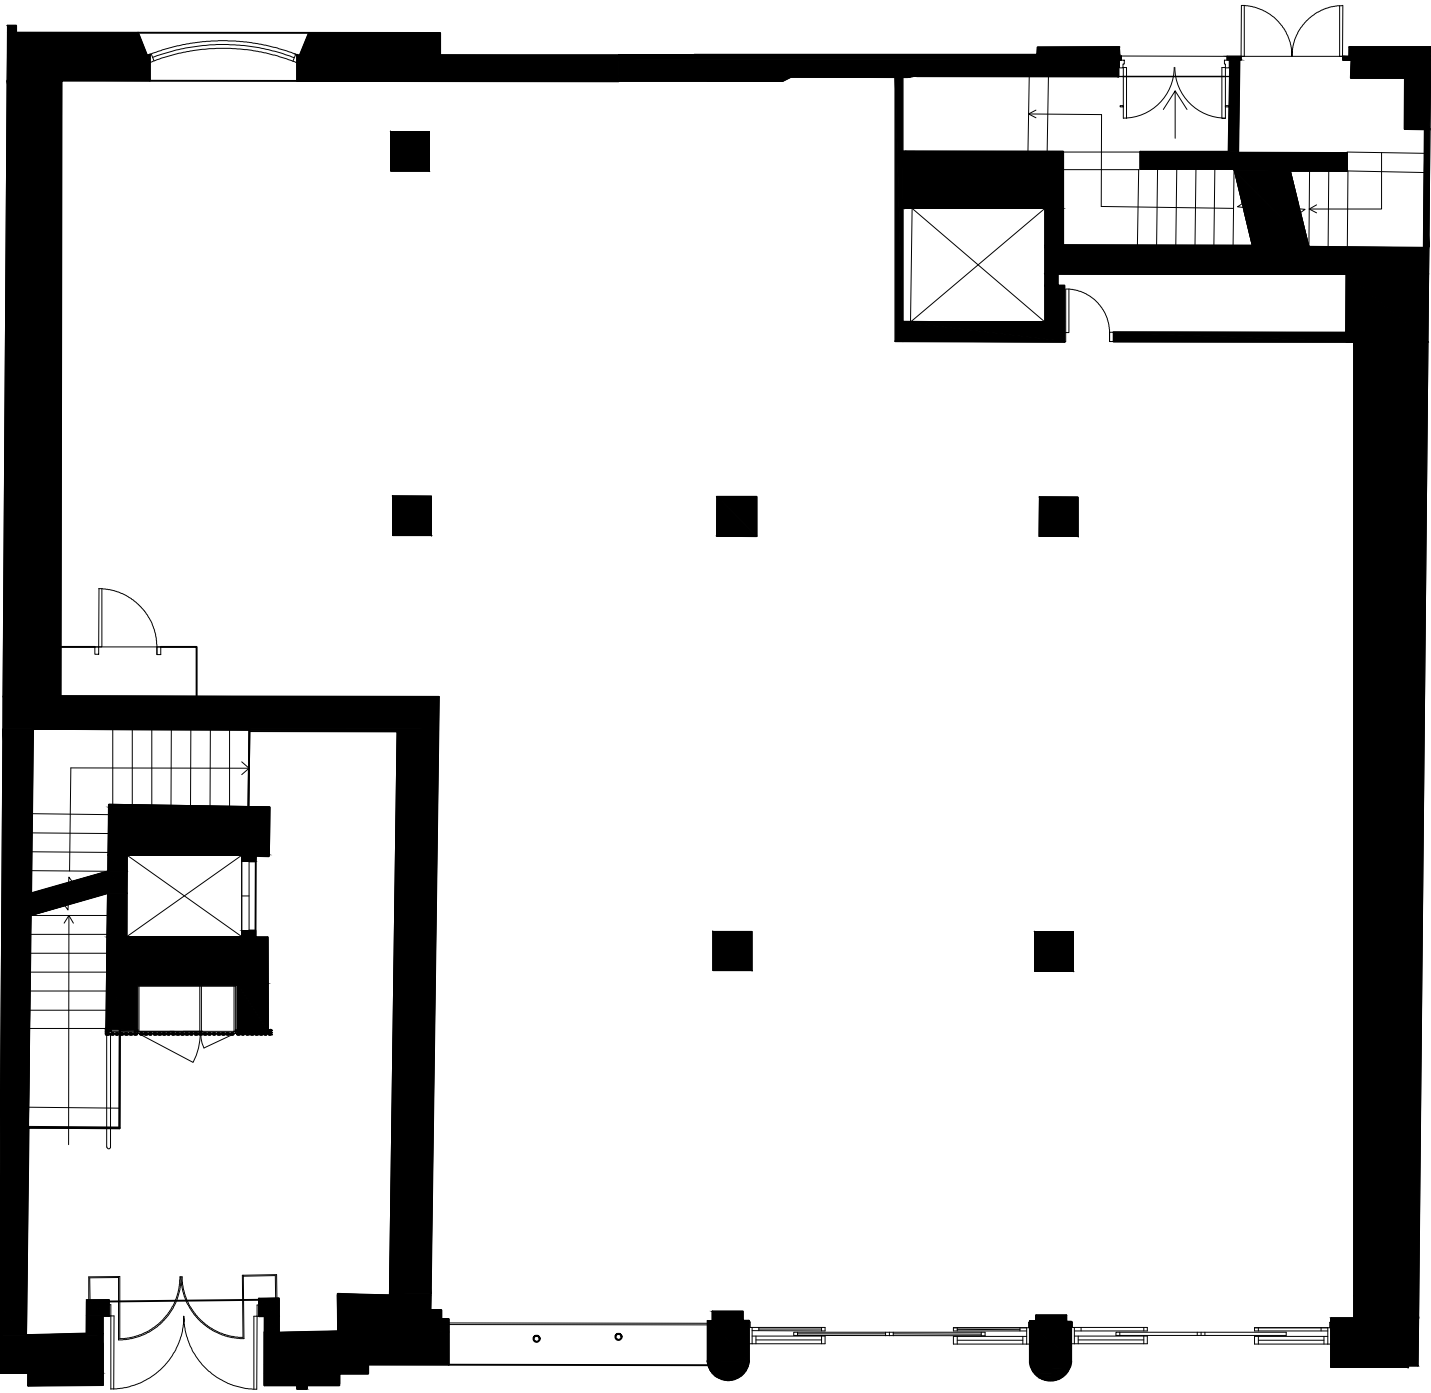

PROPOSED GROUND FLOOR BASEMENT PLAN
SCALE 1:100

Do not scale from this drawing.
The contractor is to check all dimensions on site and report any discrepancies to MHA.
© 2021 Michael Hyde and Associates. All rights reserved. This drawing has been produced for Sixteen Real Estate for 37-43 King Street and is not intended for use by any other person or any other purpose.
MHA Architects is a trading name of Michael Hyde and Associates, a limited company registered in England and Wales under company number 1178091 whose registered office is at Suite 1B Origin, 70 Spring Gardens, Manchester, M2 2BQ.

P2	2021-12-15	Proposed door opening updated	SB	SB
P1	2021-09-06	Initial issue	KR	PC
REV	DATE	DESCRIPTION	DRN	CHK

CLIENT

Sixteen Real Estate

PROJECT TITLE

37-43 King Street
Manchester

TITLE

Proposed Ground Floor Basement Plan

SUITABILITY

For Information

DRAWN / CHECKED	INITIAL ISSUE DATE	SCALE
KR / PC	09 2021	1:100 @ A3

DRAWING ID									
Project	Originator	Volume	Level	Type	Role	Number	Status	Revision	
1ST02	- MHA	- XX	- 00	- DR	- A	- 02000	- S2	- P2	