



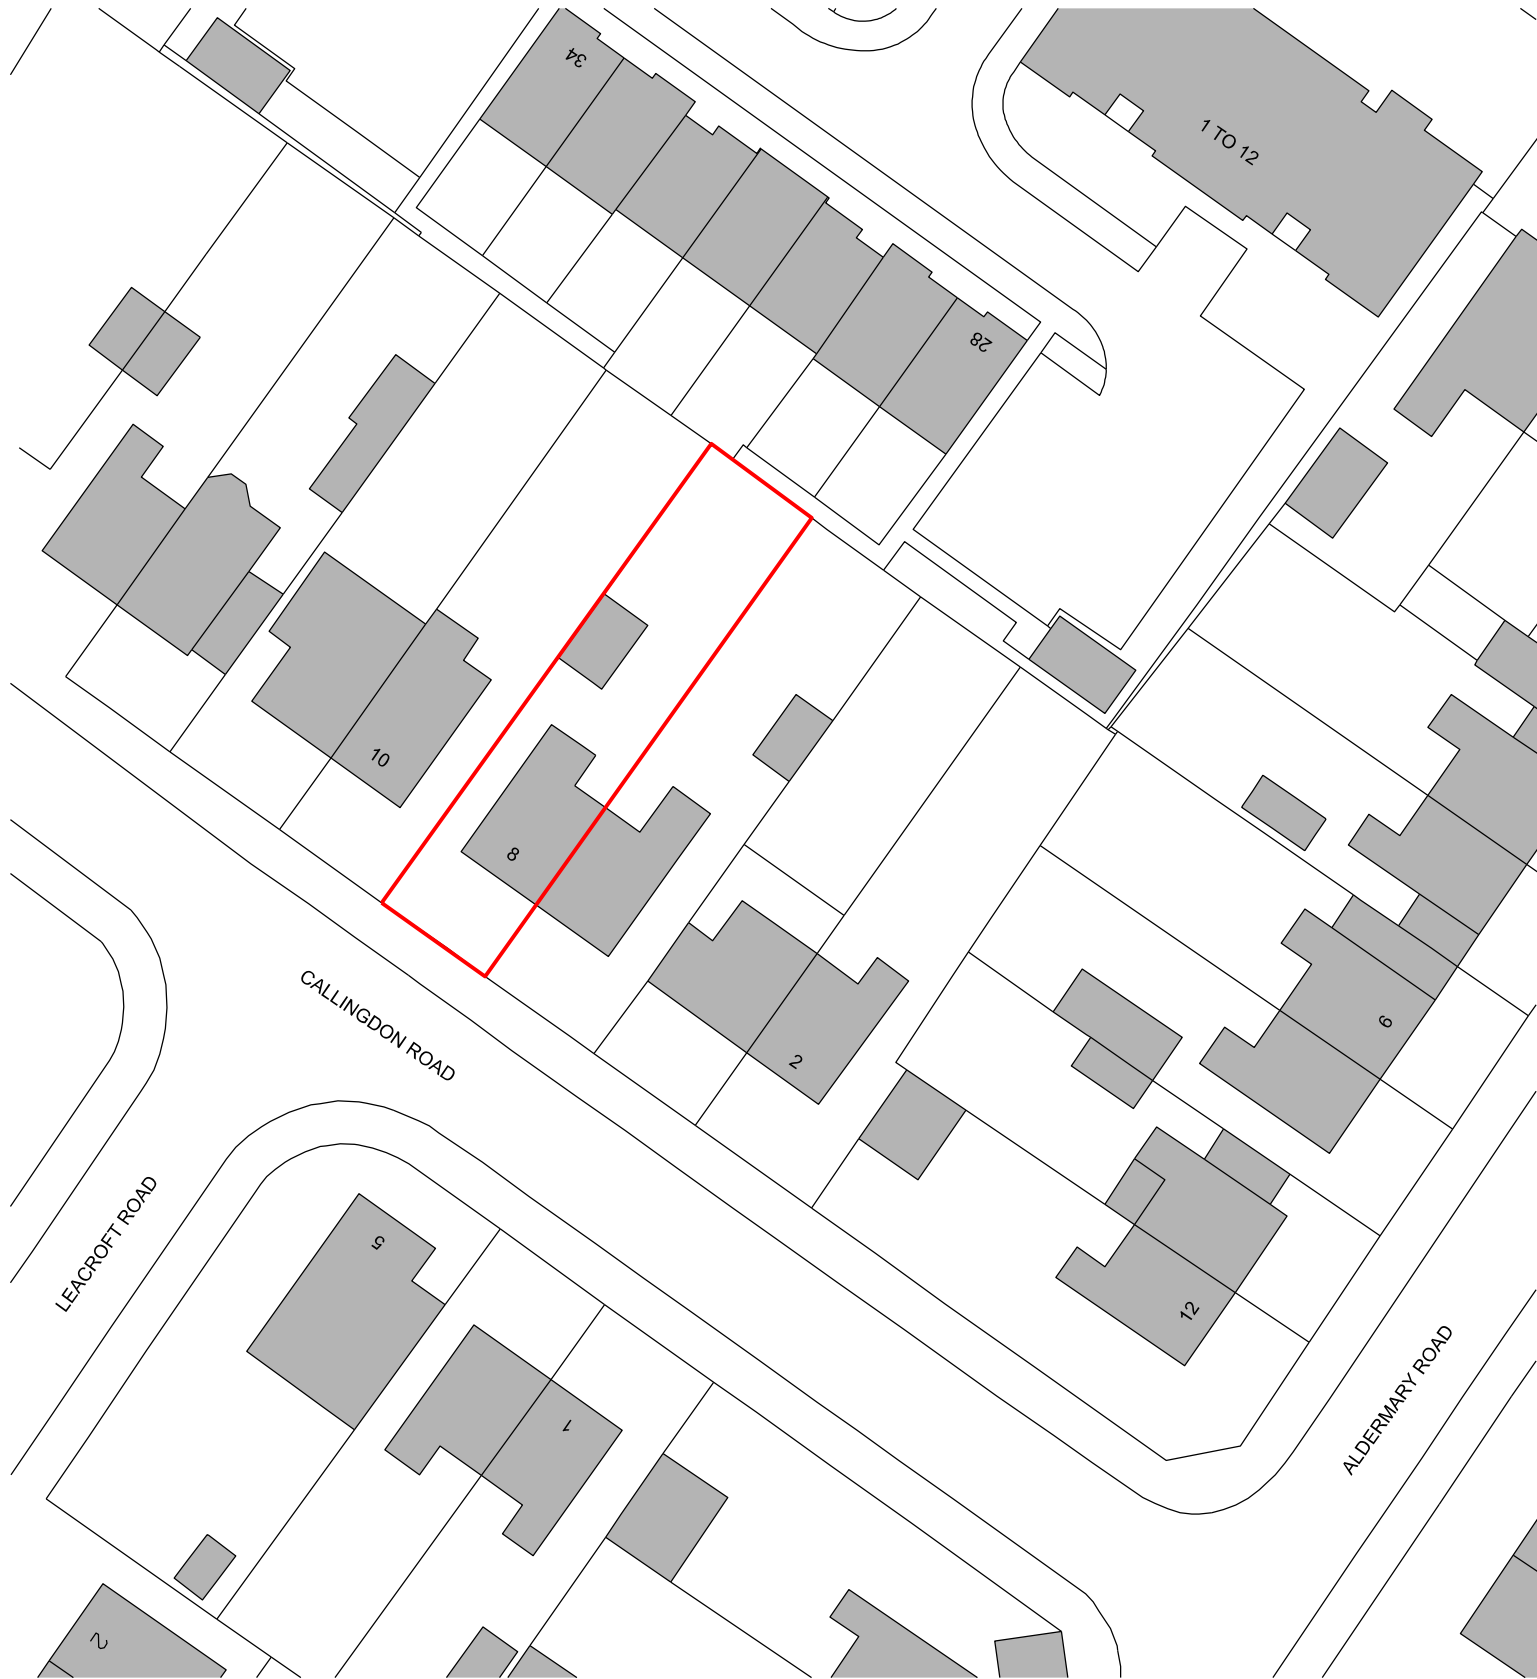

Notes:
Do not scale from this drawing.
All dimensions are in millimetres unless otherwise noted.
All dimensions to be checked on site before proceeding with work.
All omissions and discrepancies to be reported in writing to Studio Skapa LLP.
Areas indicated on this drawing are approximate and indicative only.
© Studio Skapa LLP

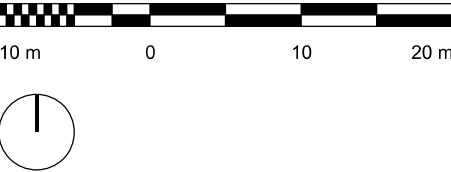

P01	27/06/21	First issue	LK
Rev:	Date:	Description:	By:

STUDIO SKAPA

Project:
8 Callington Road
Manchester
Title:
Location Plan

Status:	Scale @ ISO A3:
PLANNING	1:500
Drawing Number:	Revision:
8CR-SKA-XX-XX-DR-A-05001	P01