



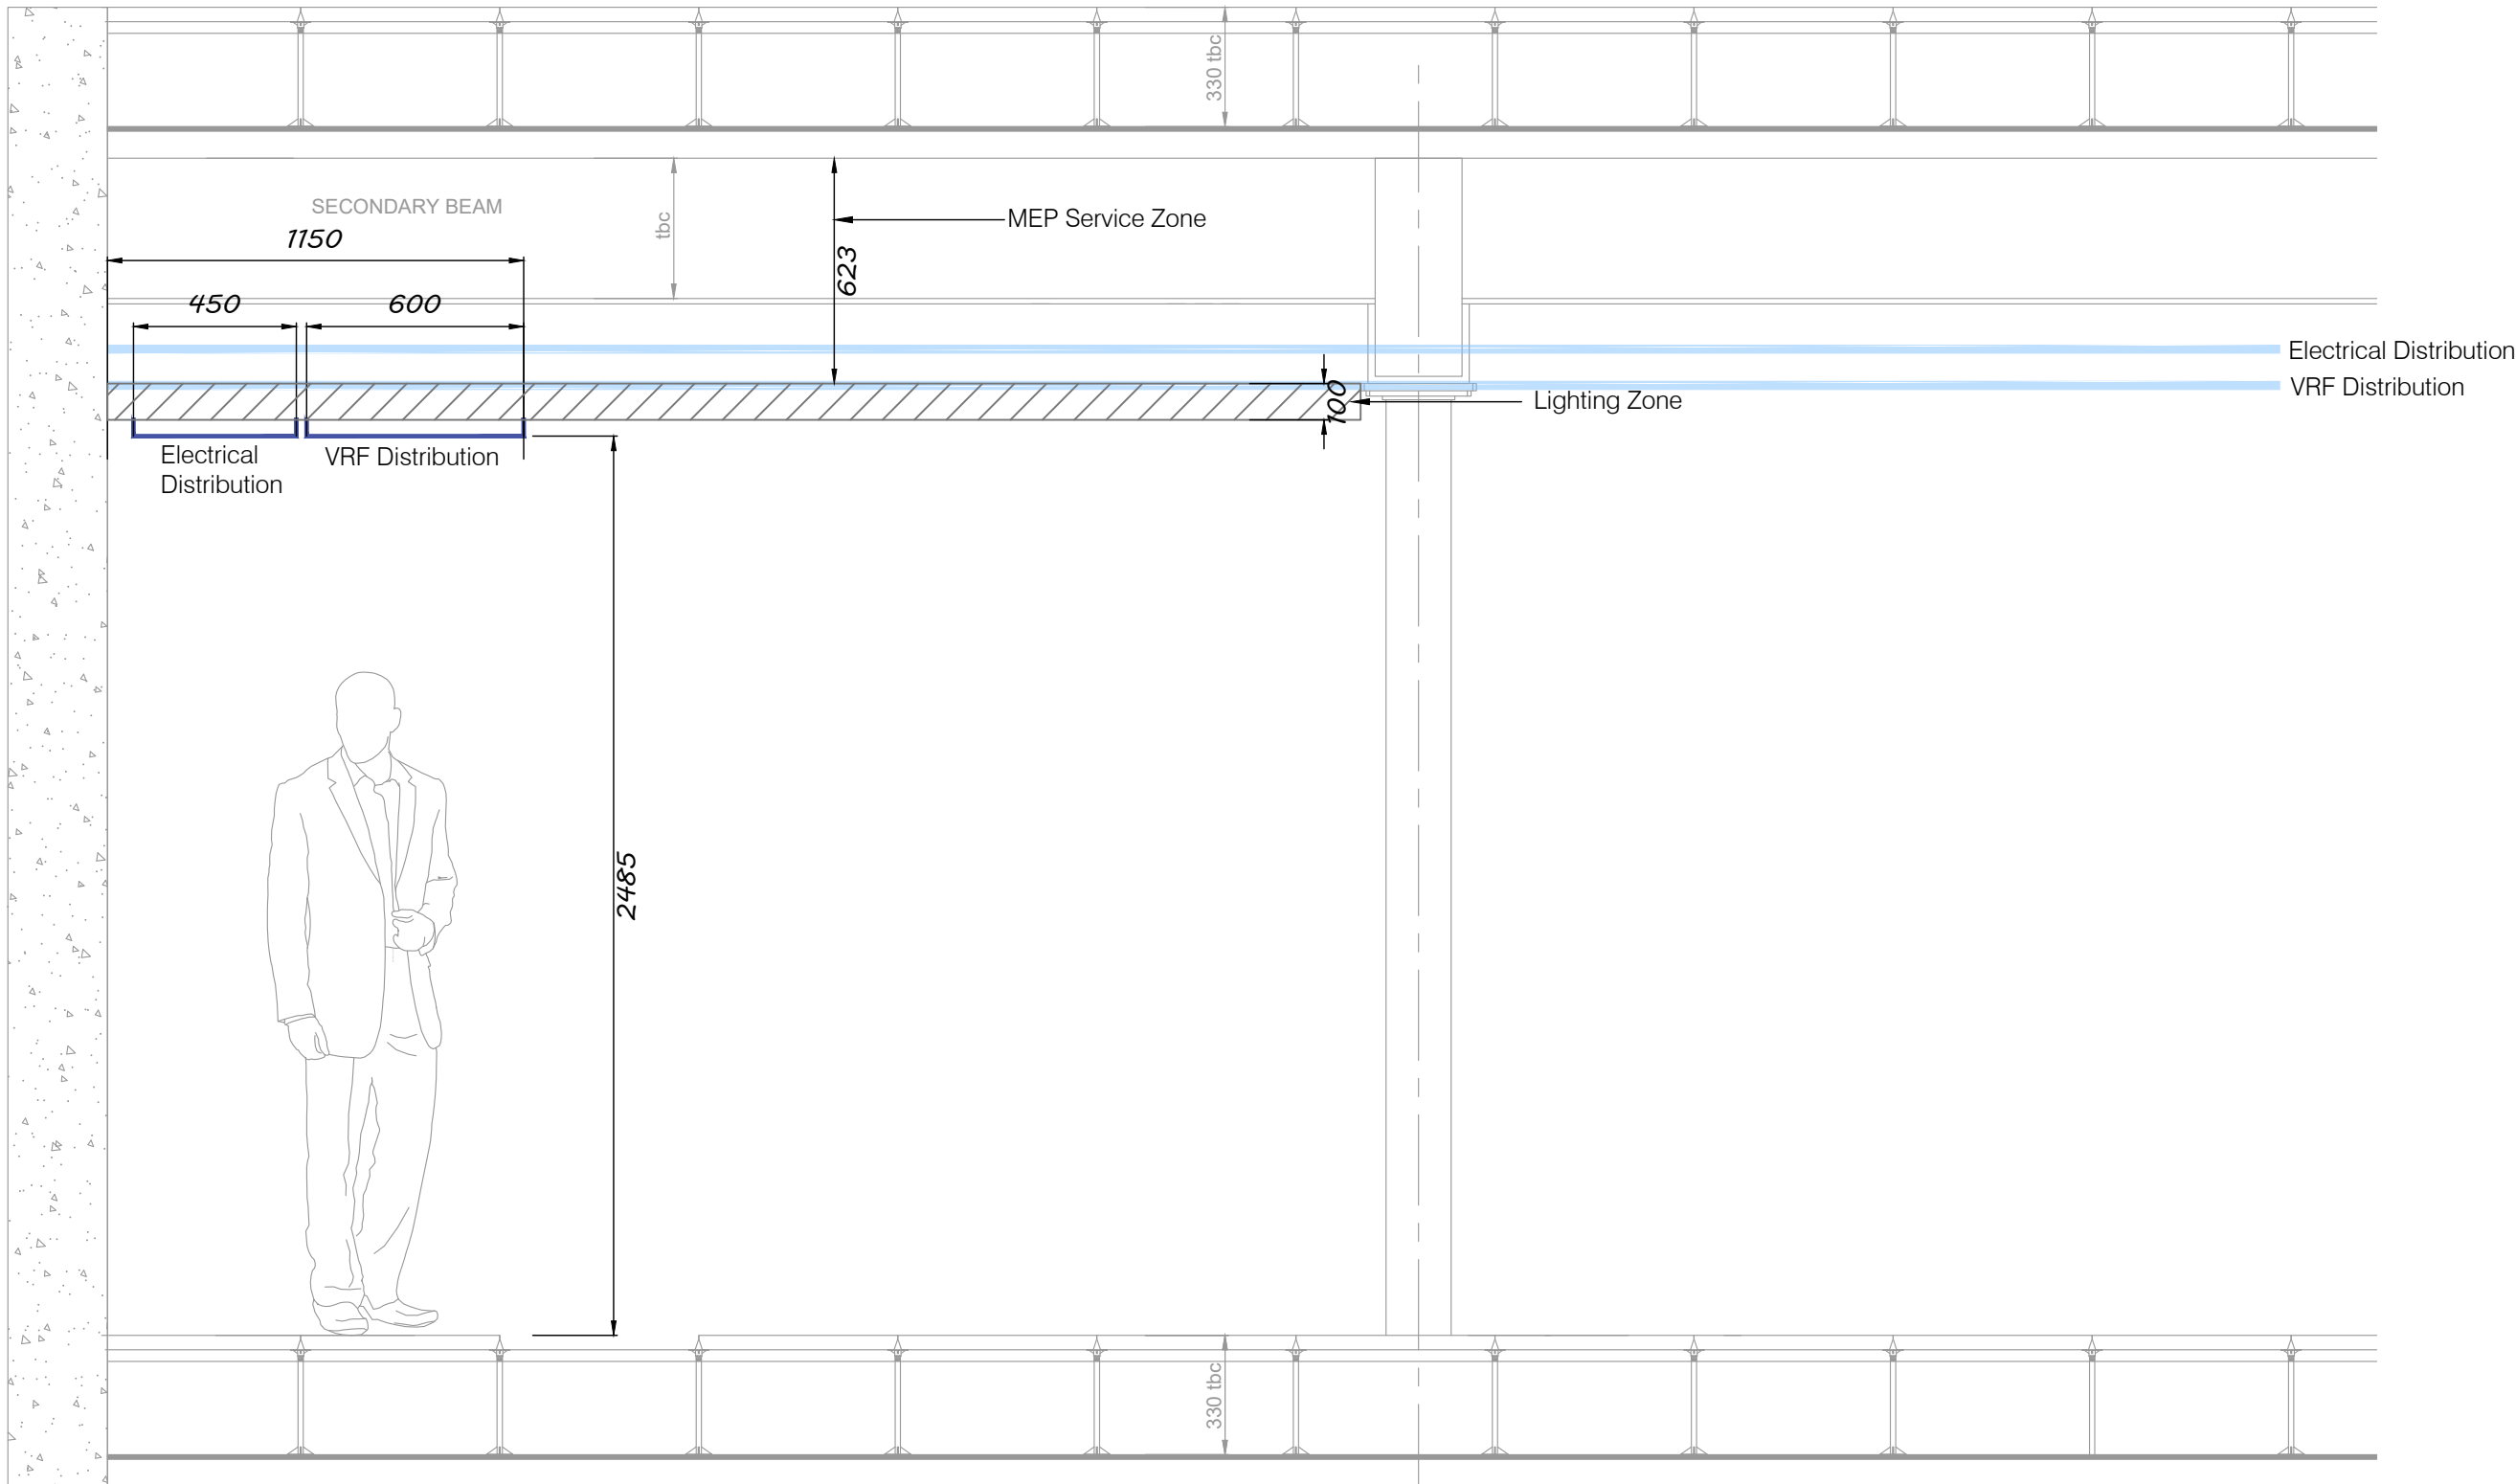

SECTION - A

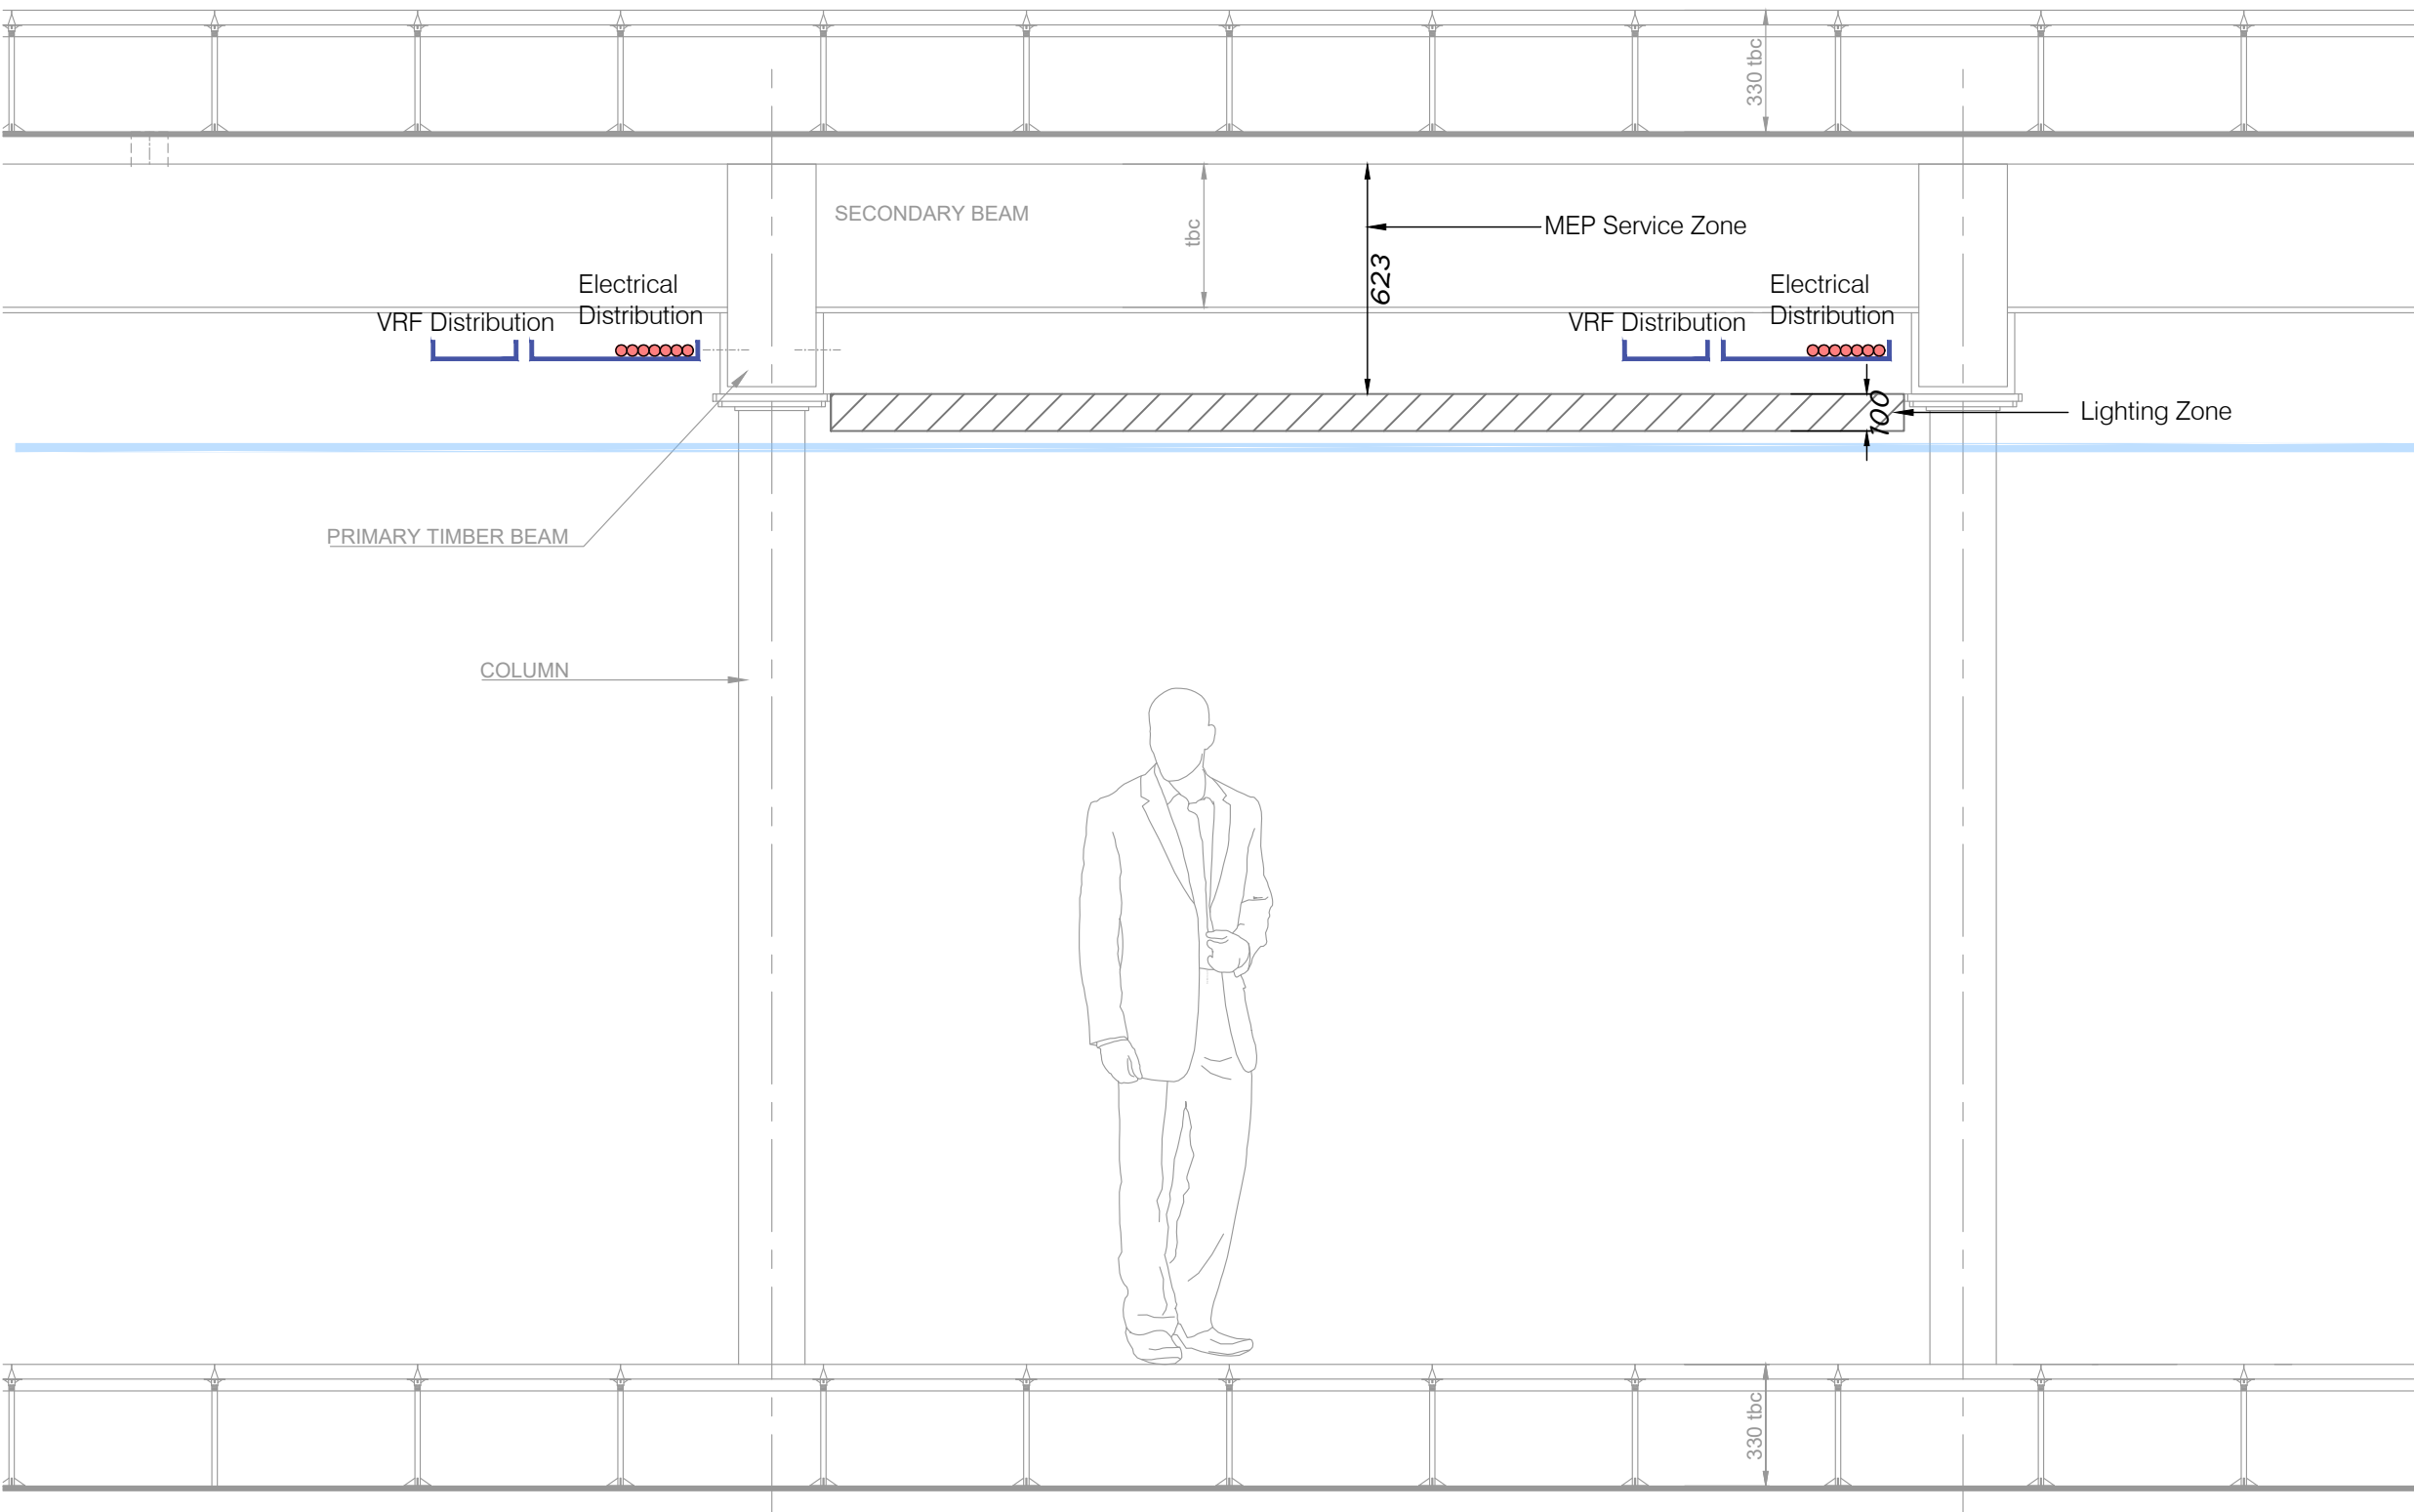

SECTION - B

P2	01	28	Planning Issue	DG	JW
P1	12	15	For Information	SM	JW
P1	21	21	For Information	SM	JW
Issue	Date	Description	Drawn	Checked	



Hannan Associates
MEP Design Solutions

Hannan Associates Ltd
Beta House, Alphagate Drive,
Manchester Road, Denton
M34 3SH
Tel : +44 (0)161 337 2200
Email : info@hannan-uk.com
Web : www.hannan-uk.com

Client
Clearbell UK Strategic Limited Partnership

Project
Freetrade Exchange
Refurbishment

Design Stage
Stage 2 'Concept Design'

Drawing Title
Typical Floor
MEP Services
Section

Scale
1:20

Page Size
A1L

Status
PLANNING ISSUE

Project : Originator : Volume
3882 - HAN - ZZ

Level : File Type : Role : Number
XX - DR - PS - 01 07

This drawing is the property of Hannan Associates. It must not be copied or lent to any third party without the written consent of Hannan Associates, and must be returned upon request.

Work in progress
28/01/2022