



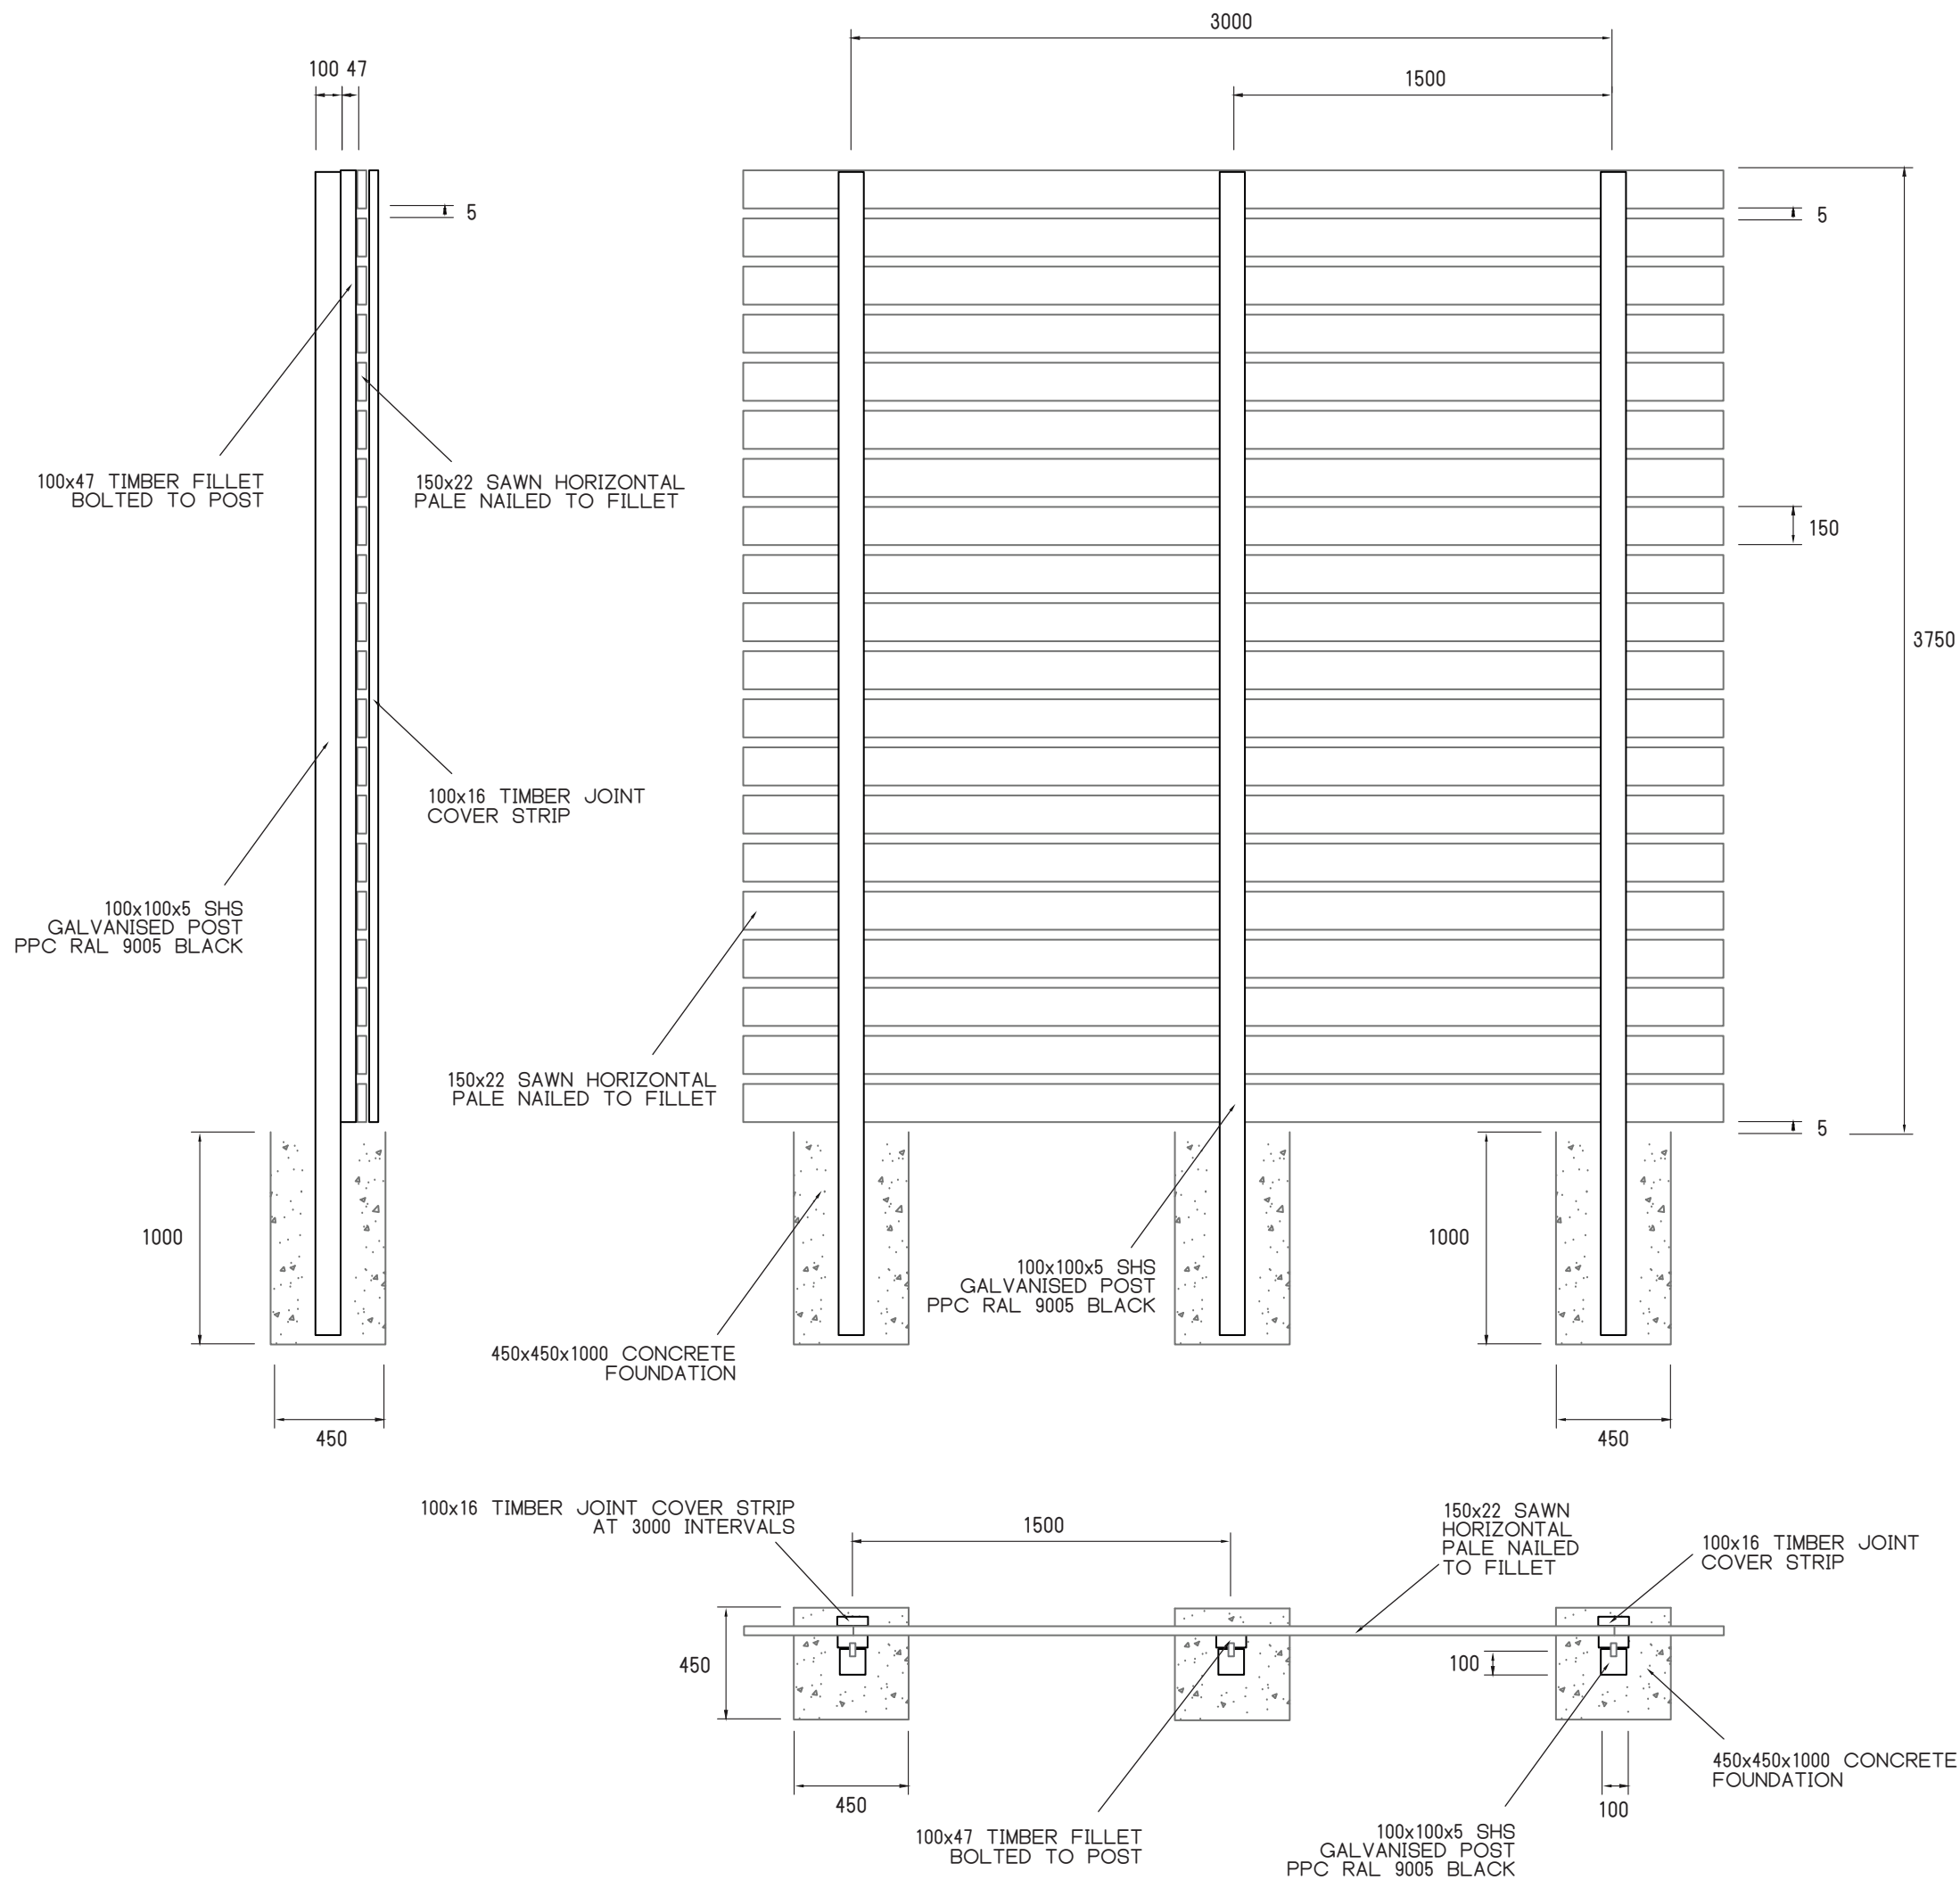

NB
POSTS @ 1500 AV. CENTRES
JOINT COVER STRIPS @ 3000 INTERVALS
CONCRETE FOUNDATION SUBJECT TO
DESIGN CALCULATIONS
BLACK STAINED FINISH 2 COATS RONSEAL FENCELIFE

REV.	DATE	BY	DESCRIPTION

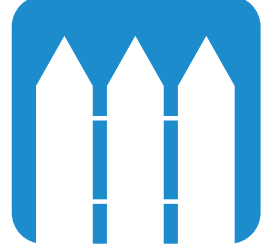

Nationwide Fencing Services Ltd

Security Fencing - Automated Gates - Free-Stand Hoarding
Armco Barrier - Acoustic Fencing

CLIENT
MANCHESTER AQUATICS CENTRE

TITLE
HORIZONTAL TIMBER FENCING

REVISION DATE

DRAWN BY CADS	DATE	SCALE NTS	SHEET SIZE
	DATE	APPROVED BY	DATE

DRAWING No.
4217220201a

REVISION
5