




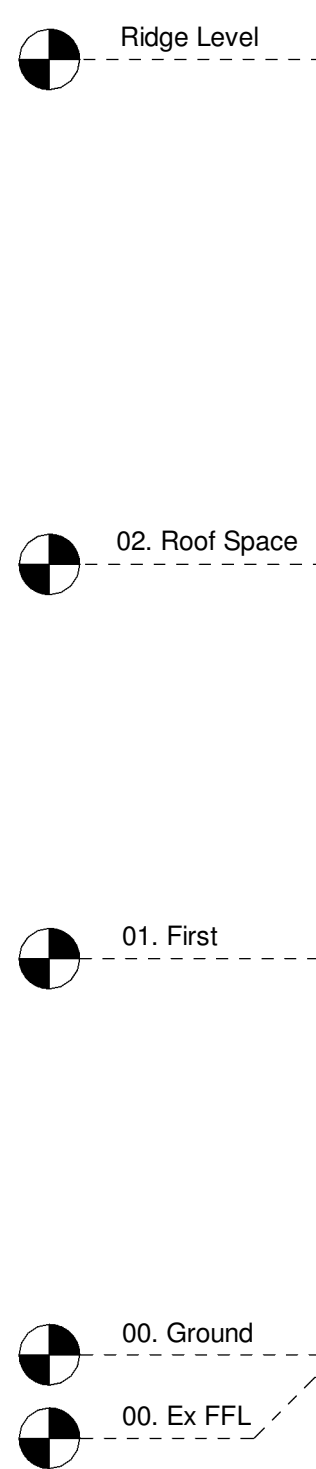


1 Proposed Front Elevation - Semi Detached
1 : 50

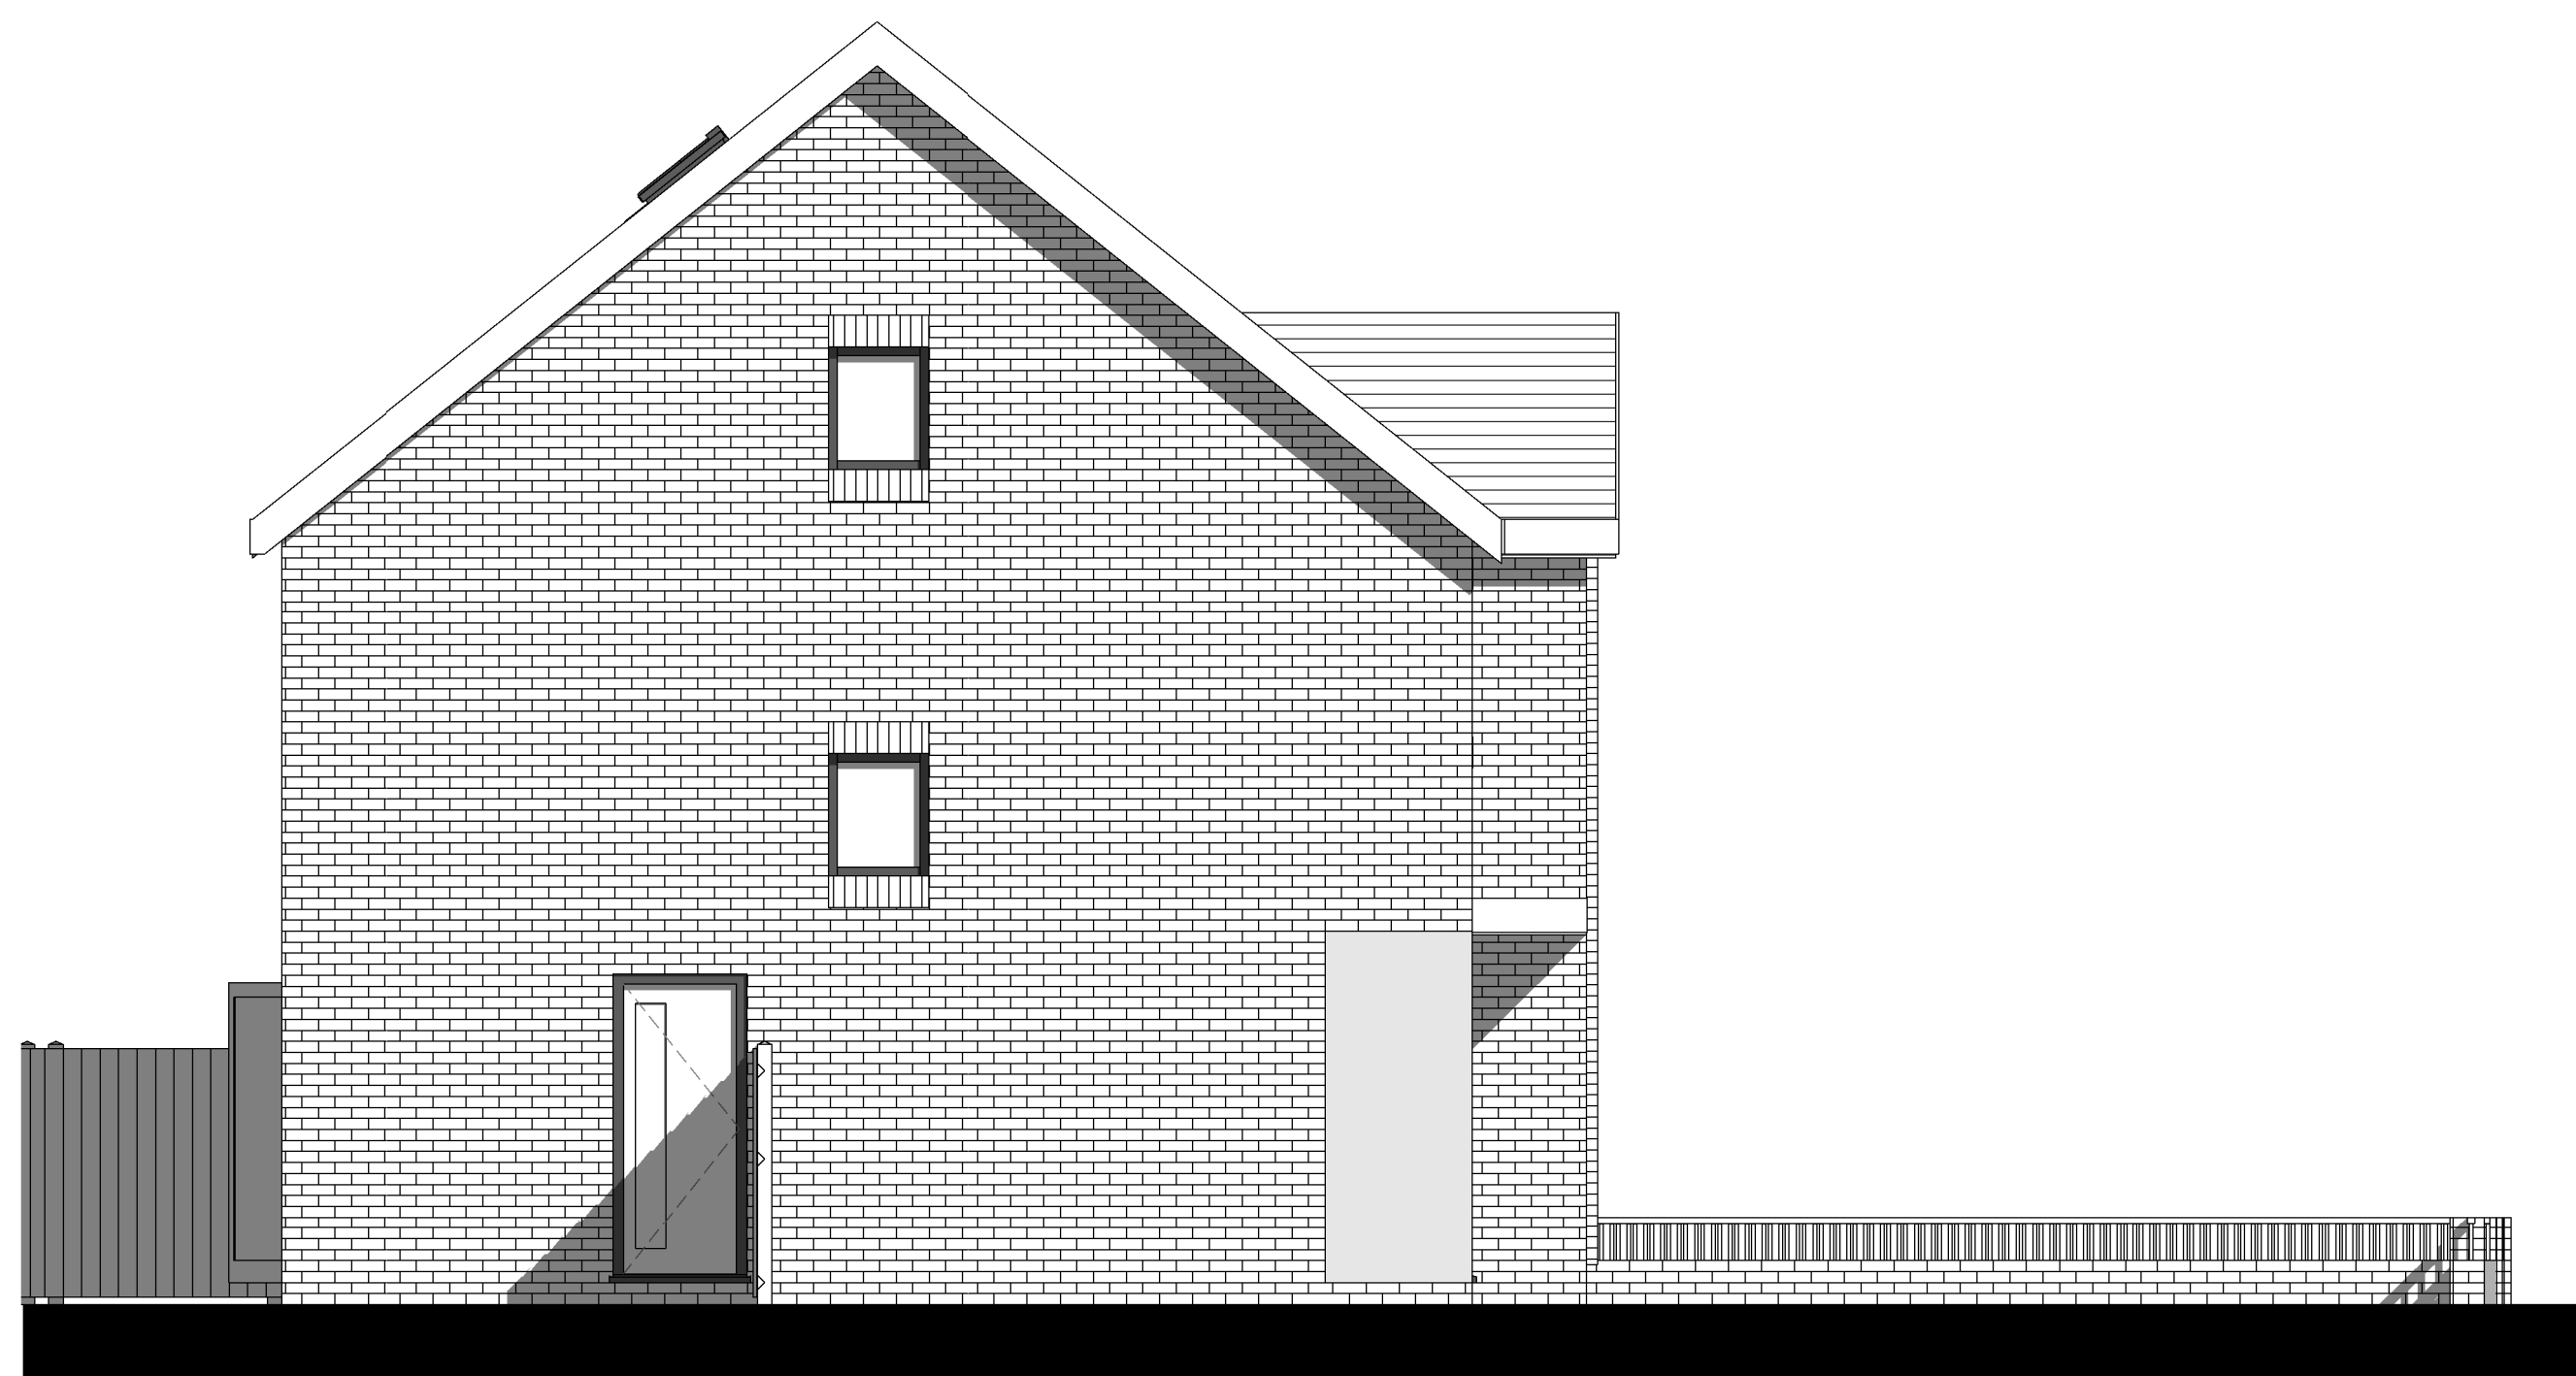


3 Proposed Side Elevation 1 - Semi Detached
1 : 50

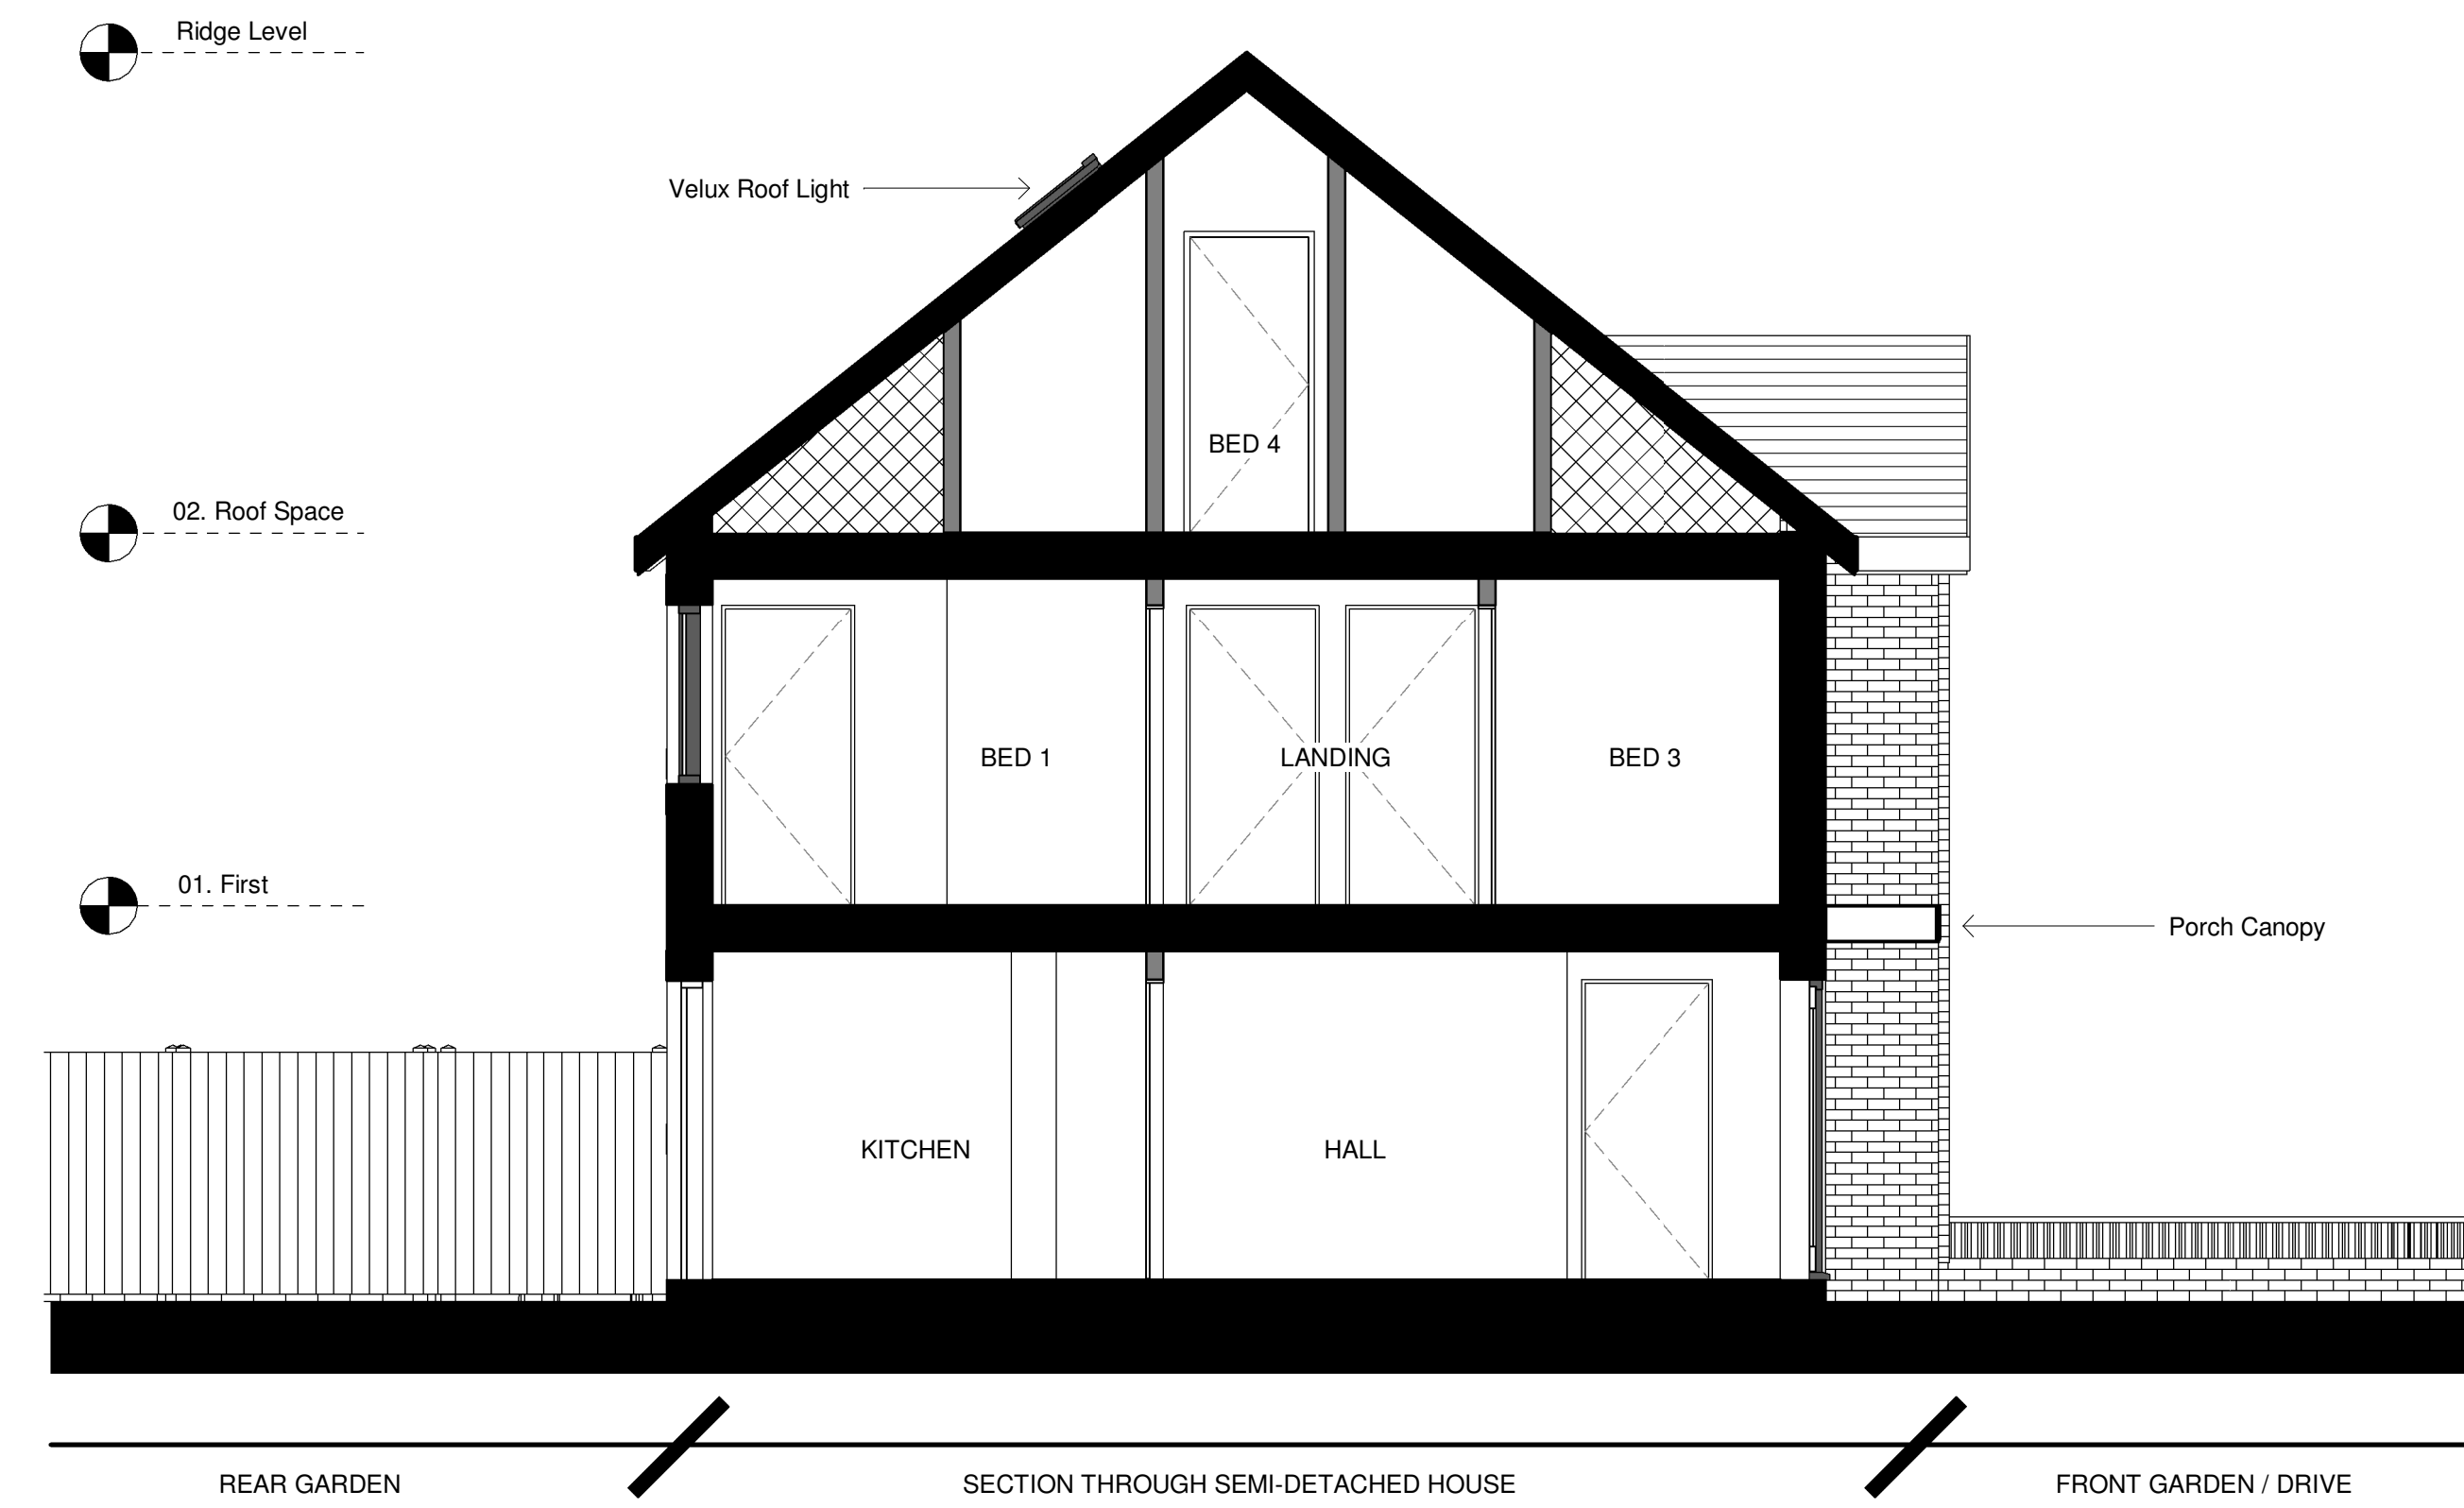

5 Semi-Detached House Section
1 : 50

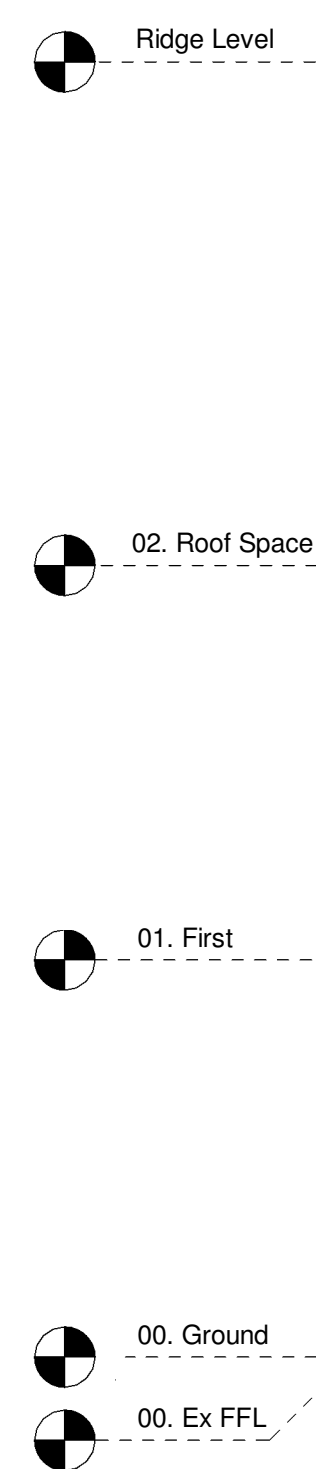

2 Proposed Rear Elevation - Semi Detached
1 : 50

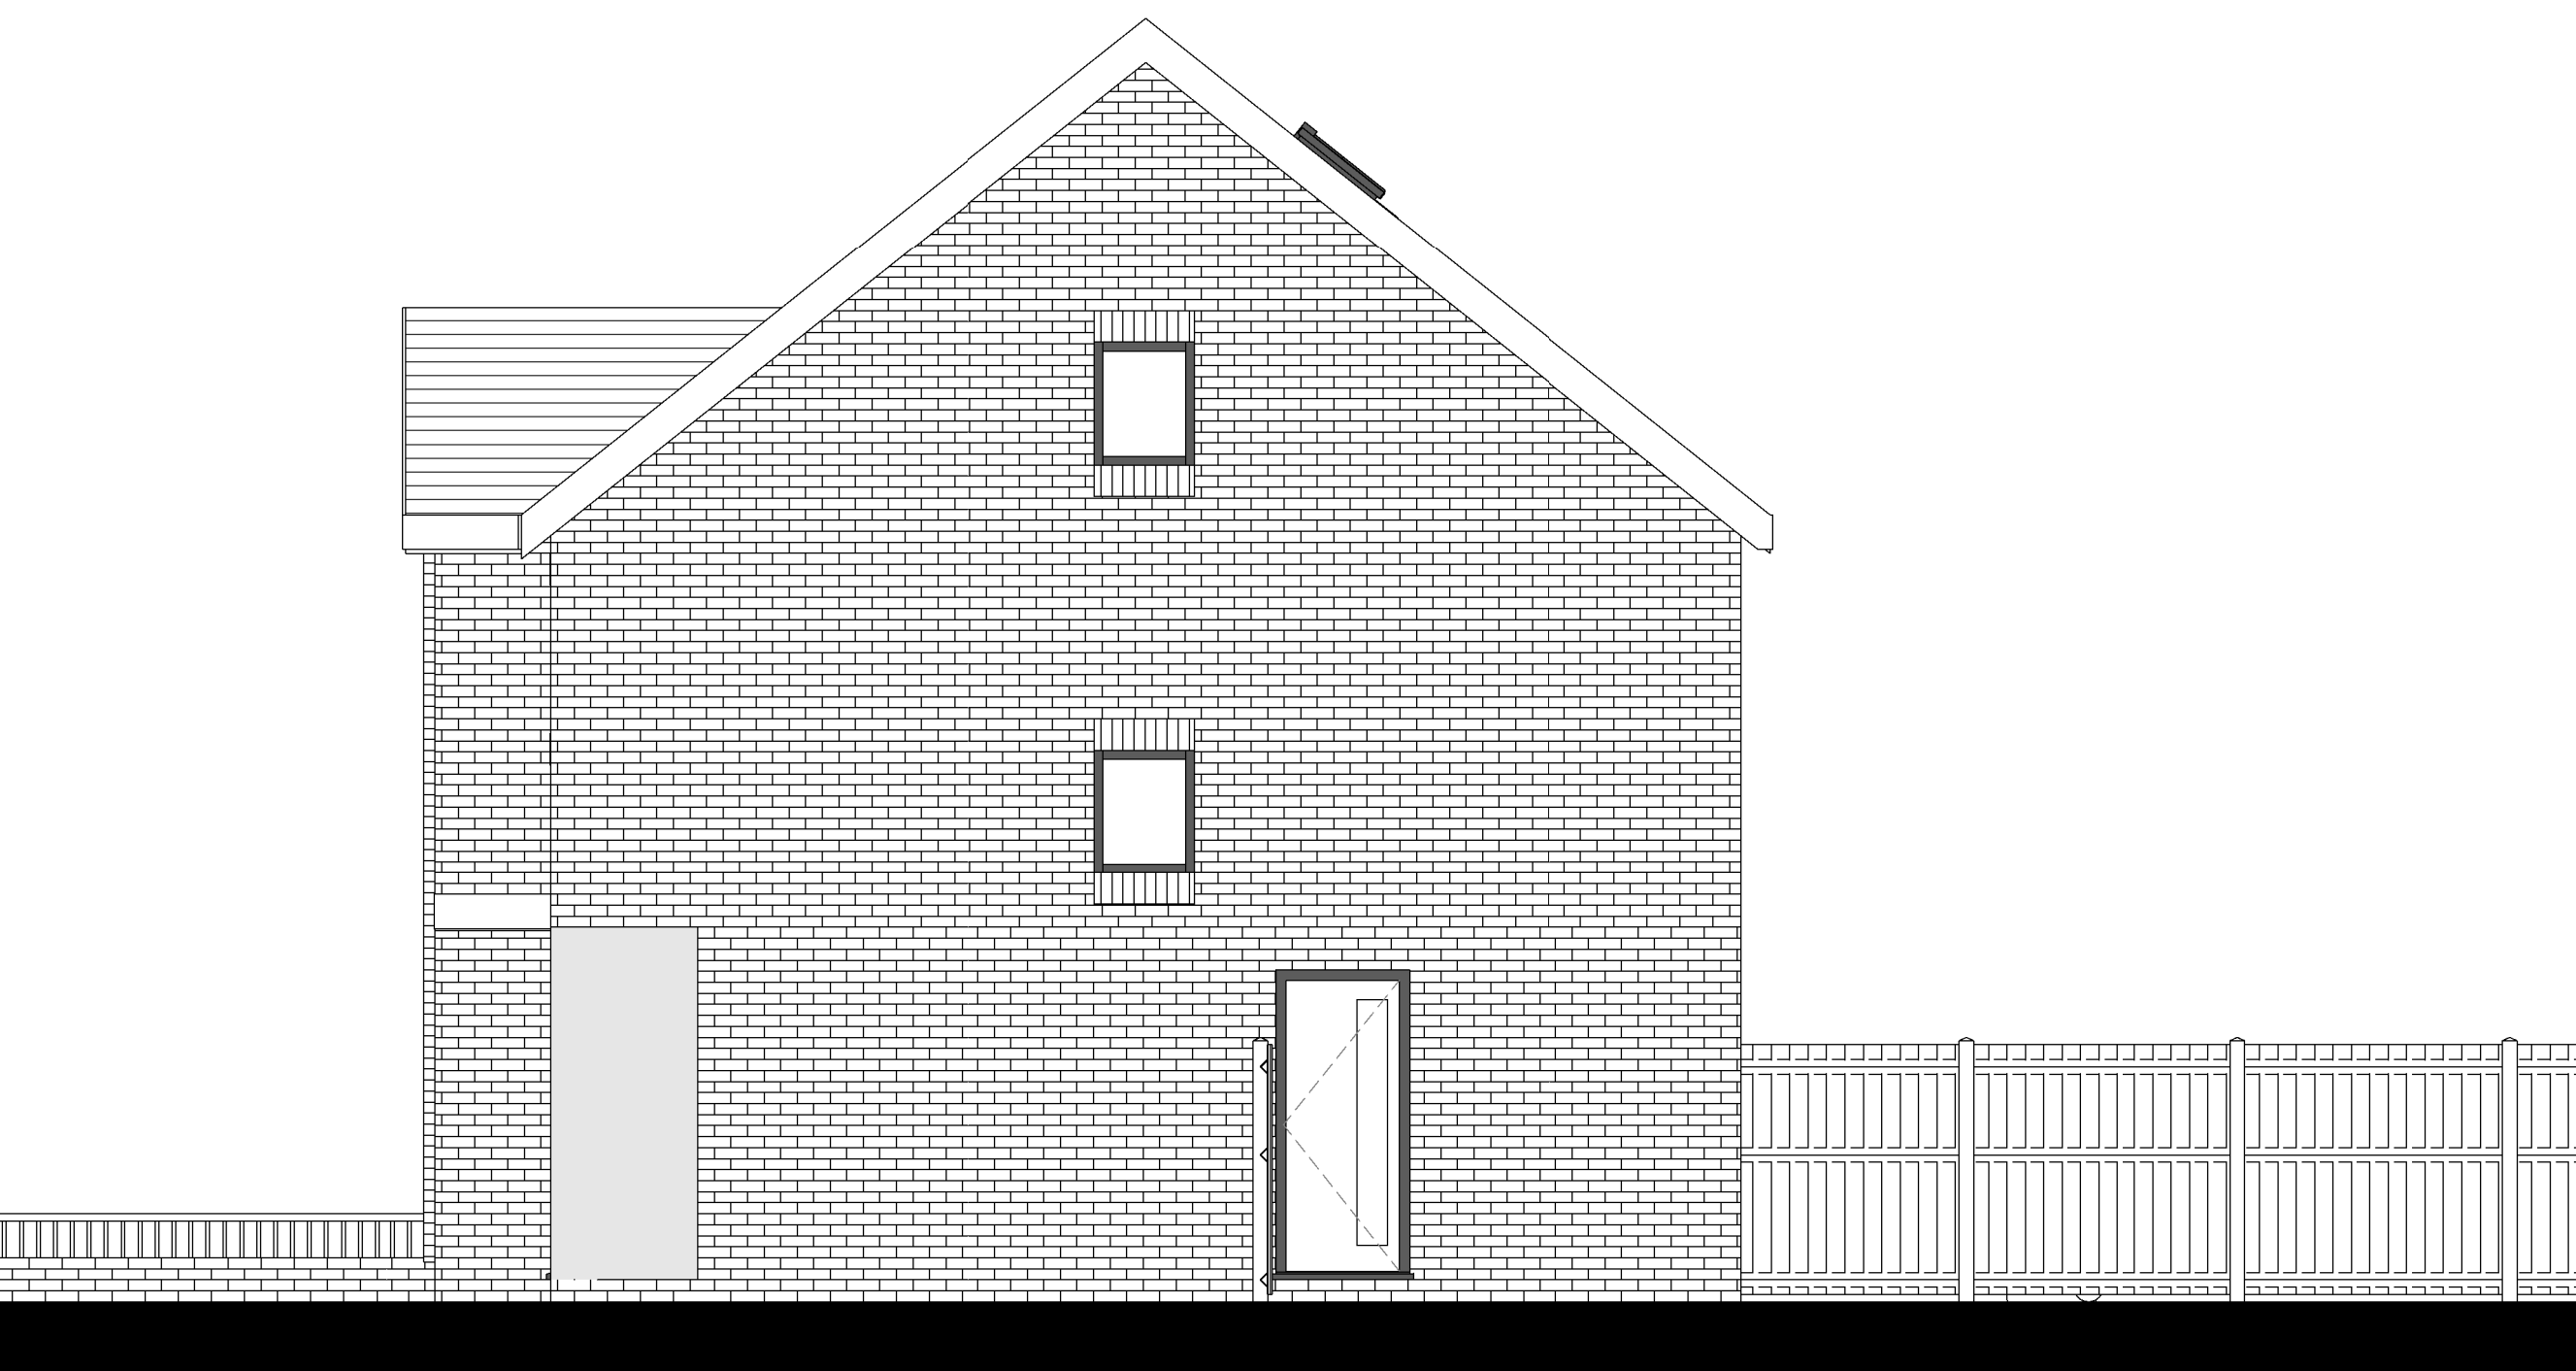

4 Proposed Side Elevation 2 - Semi Detached
1 : 50



6 Semi-Detached 3D Mass Visual

1	11.02.2022	Adjusted in line with planning highways comments			
REV	DATE	COMMENT			
CLIENT					
Mr P Fannon					
PROJECT					
Wythenshawe Road					
DRAWING					
Proposed House Type, Semi-Detached					
DRAWING BY		REV	STATUS	SCALE	CHECKED / ISSUED
2047-ABWA-22-ZZ-DR-A (25) 0300		1		1 : 50 GRAPHIC	AB / AB 26.10.2020