





GARDEN

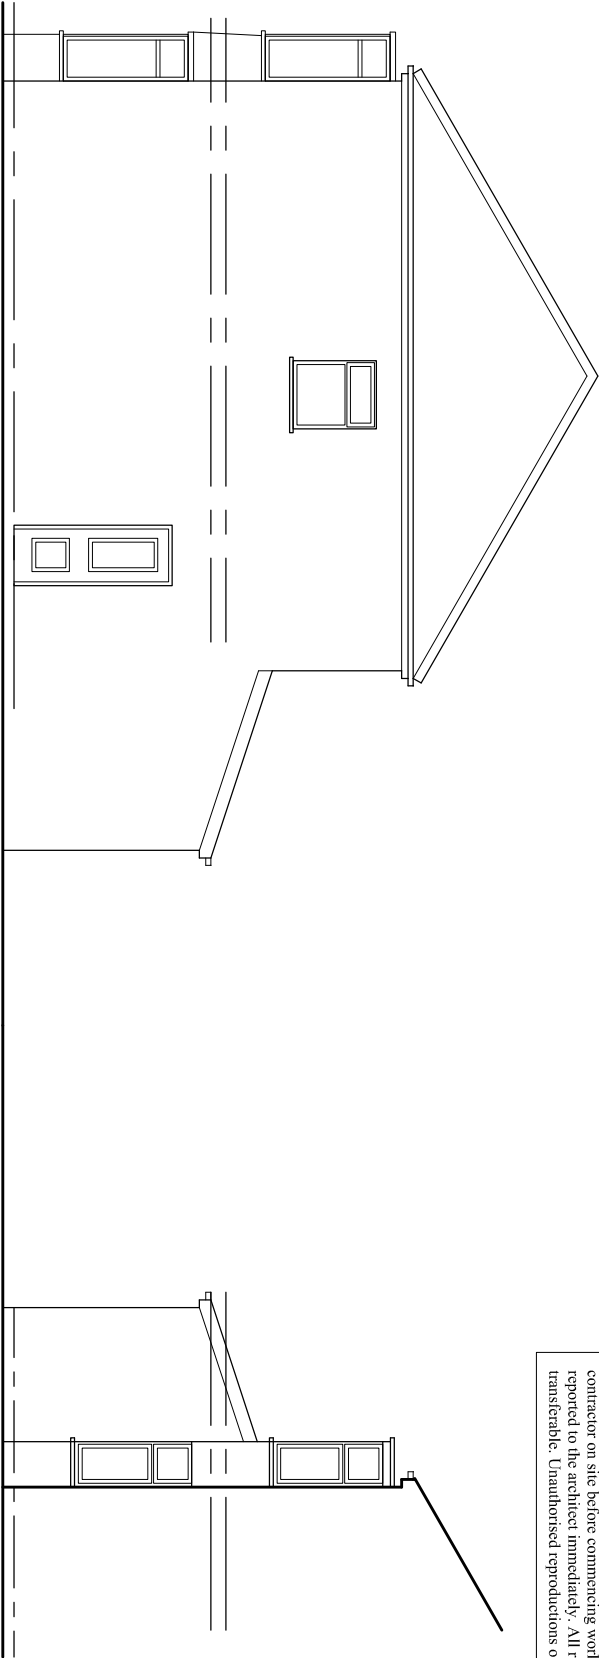


EXISTING SIDE ELEVATION

EXISTING SIDE ELEVATION

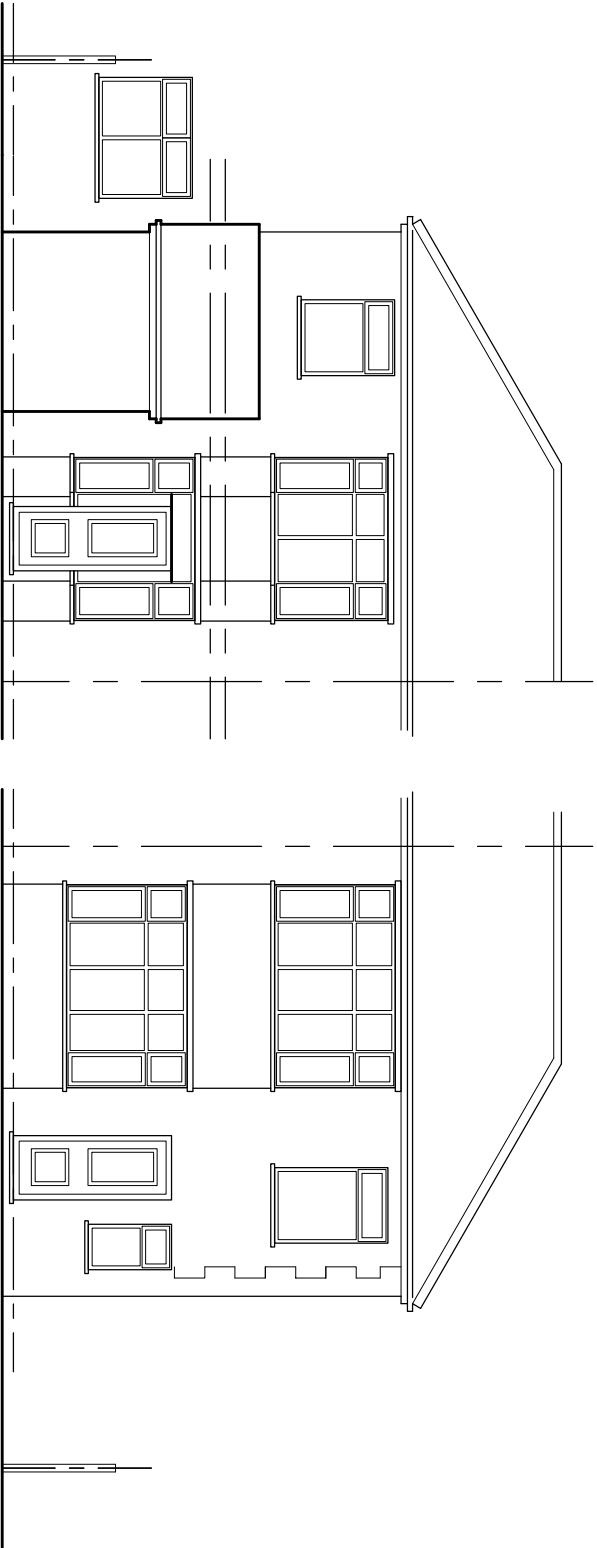


EXISTING REAR ELEVATION

EXISTING FRONT ELEVATION

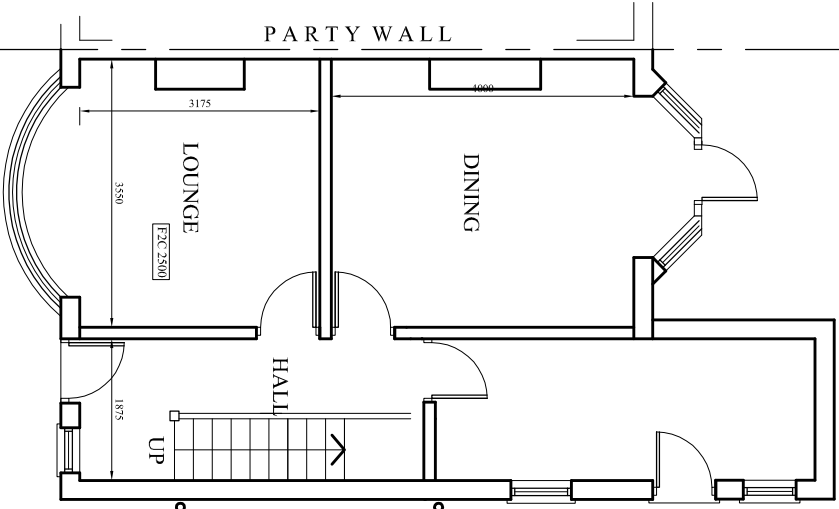

EXISTING GROUND FLOOR PLAN

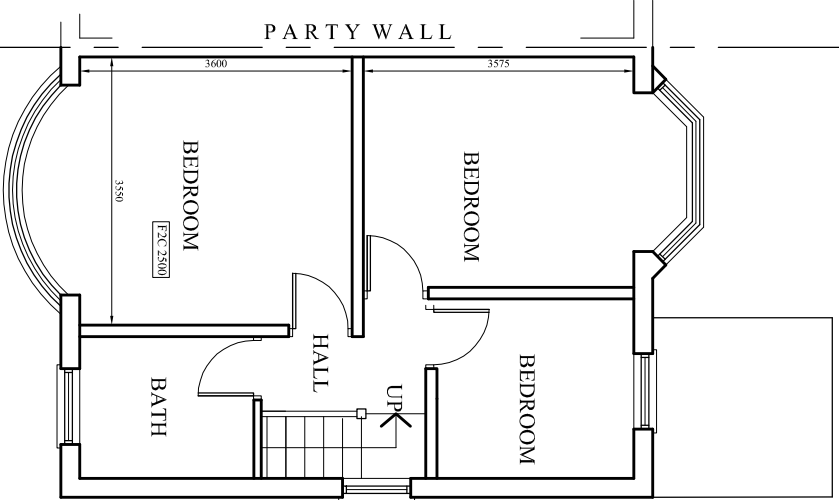

EXISTING FIRST FLOOR PLAN