


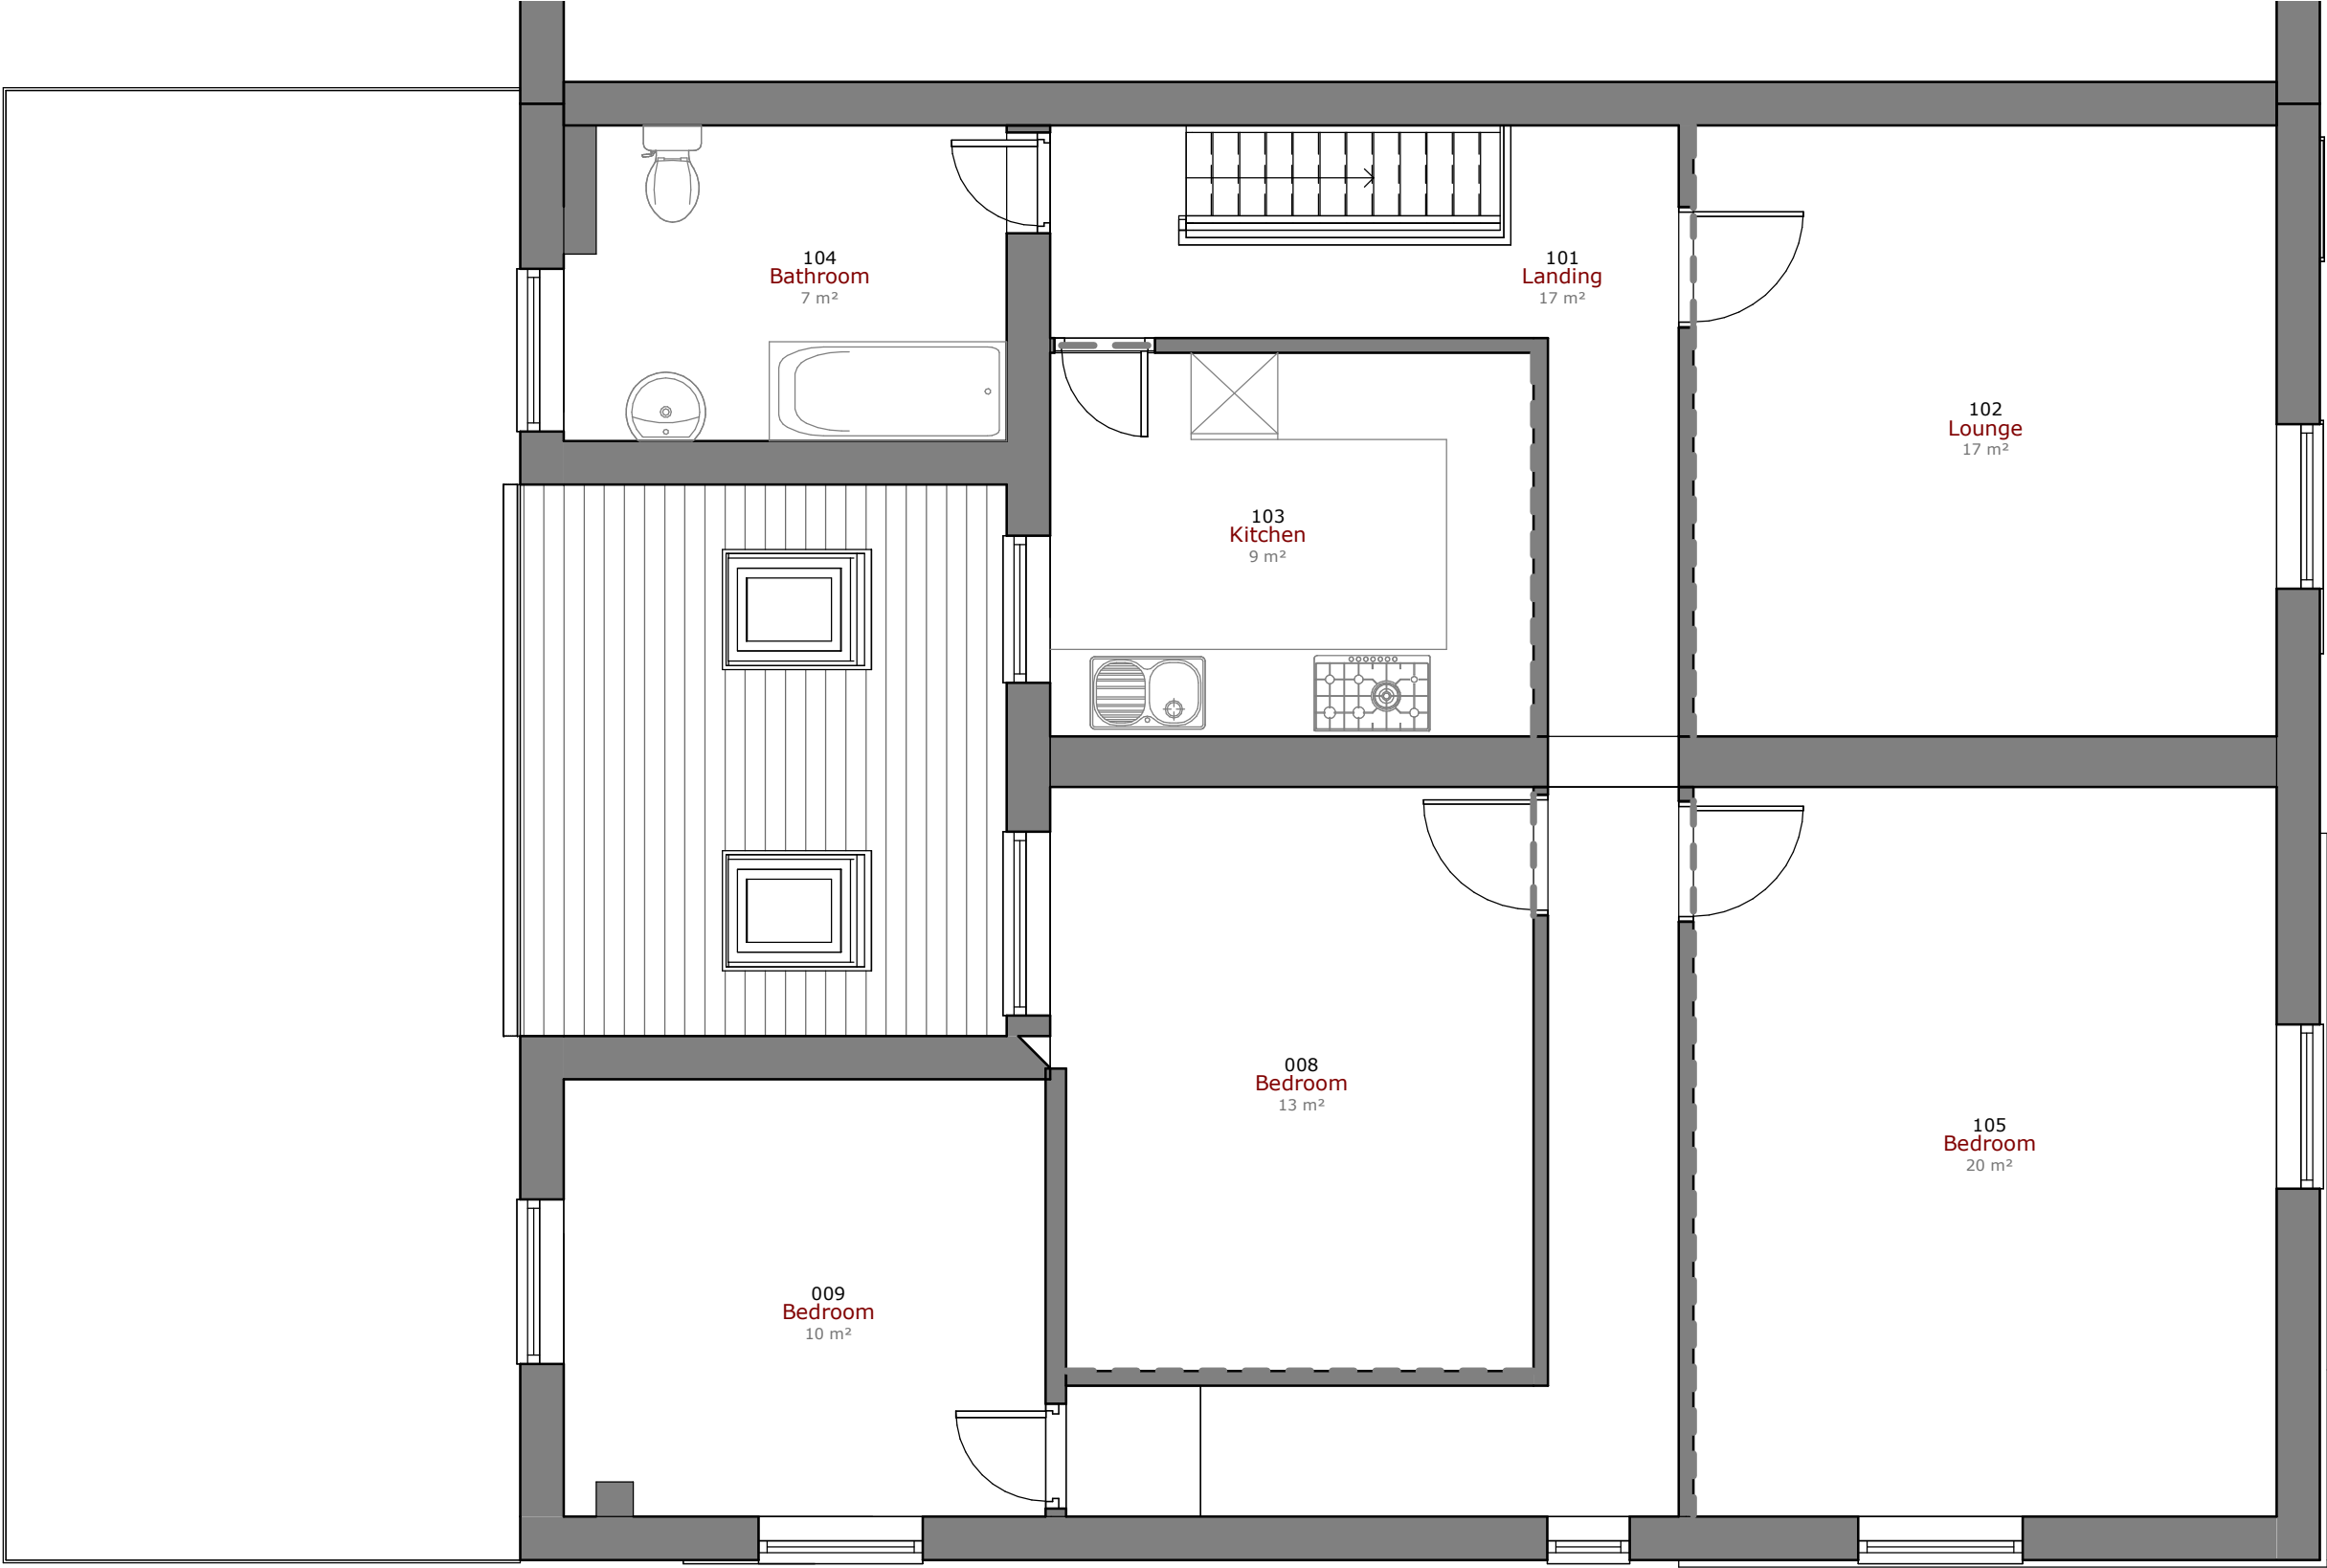

CLIENT
DIPESH PATEL

PROJECT NUMBER DRAWING SCALE:
21781 1 : 50 @ A3

DRAWING NUMBER / TITLE
004 EXISTING FIRST FLOOR

PROJECT
50-52 CLAYTON STREET, MANCHESTER

WEBSITE:	WWW.SHWILKINSON.CO.UK	ADDRESS:	6 DALE LEE,
EMAIL:	SCOTT@SHWILKINSON.CO.UK		WESTHOUGHTON,
TEL:	01942 538 533		BOLTON,
MOB:	07809 373 066		BL6 6BW

NOTES: DO NOT SCALE, USE FIGURED DIMENSIONS ONLY. ALL DIMENSIONS TO BE VERIFIED ON SITE. PRIOR TO THE COMMENCEMENT OF ANY WORK OR THE PRODUCTION OF ANY SHOP DRAWING. ALL DISCREPANCIES TO BE REPORTED TO THE ARCHITECT. © COPYRIGHT IN THIS DRAWING IS VESTED IN SHWILKINSON ARCHITECTS LIMITED.