




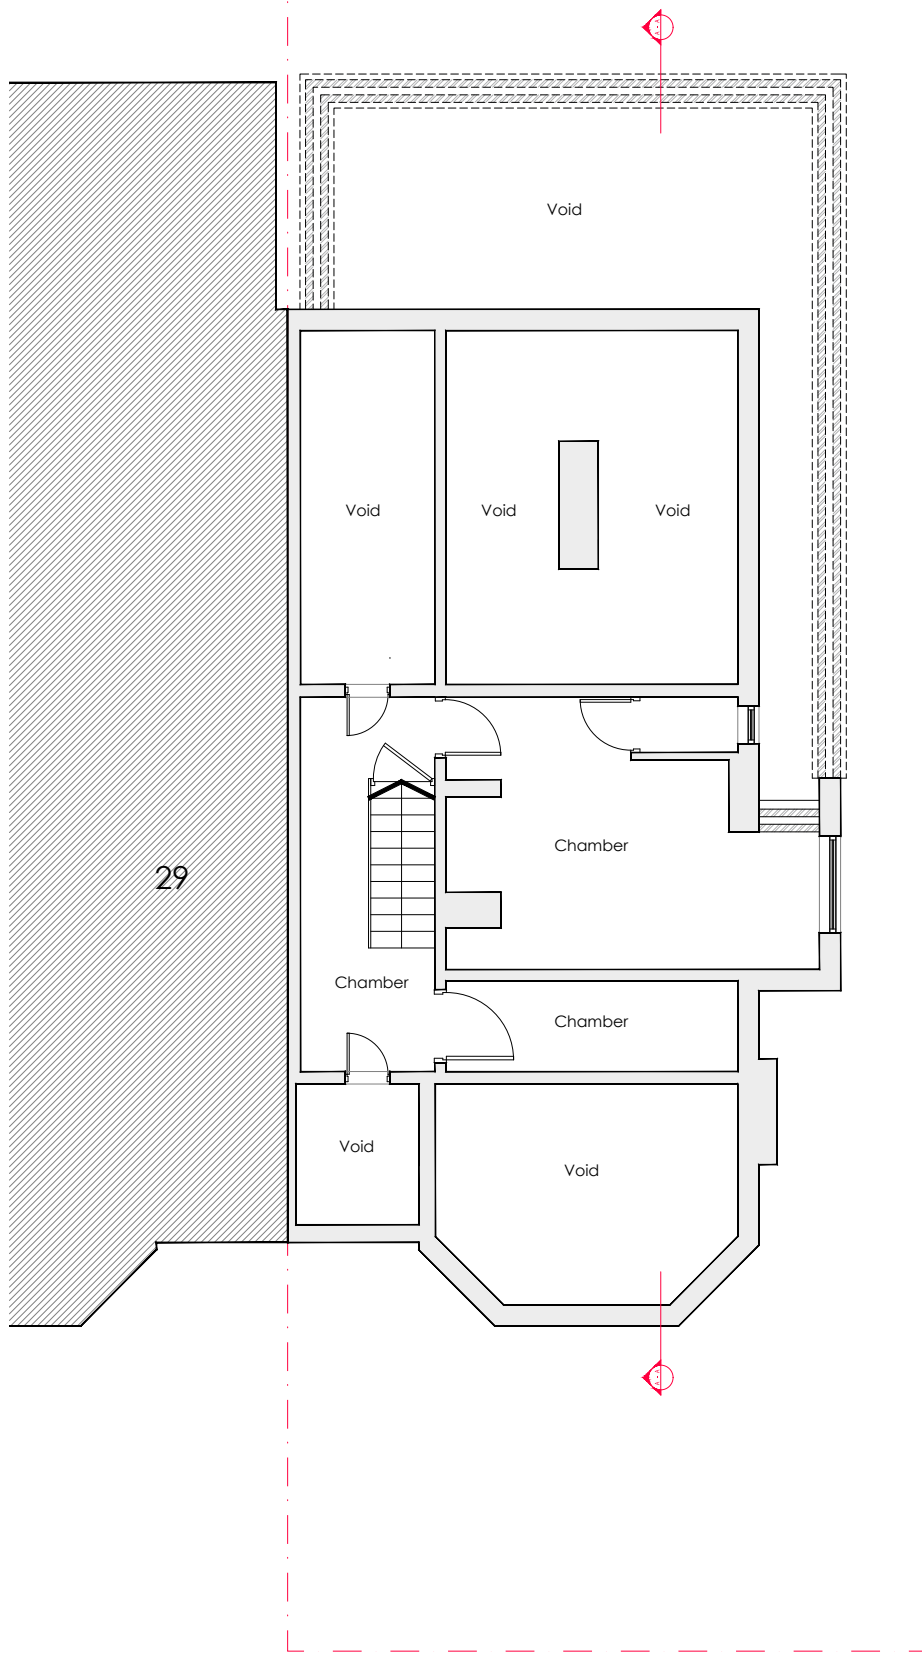

• Proposed basement fl plan

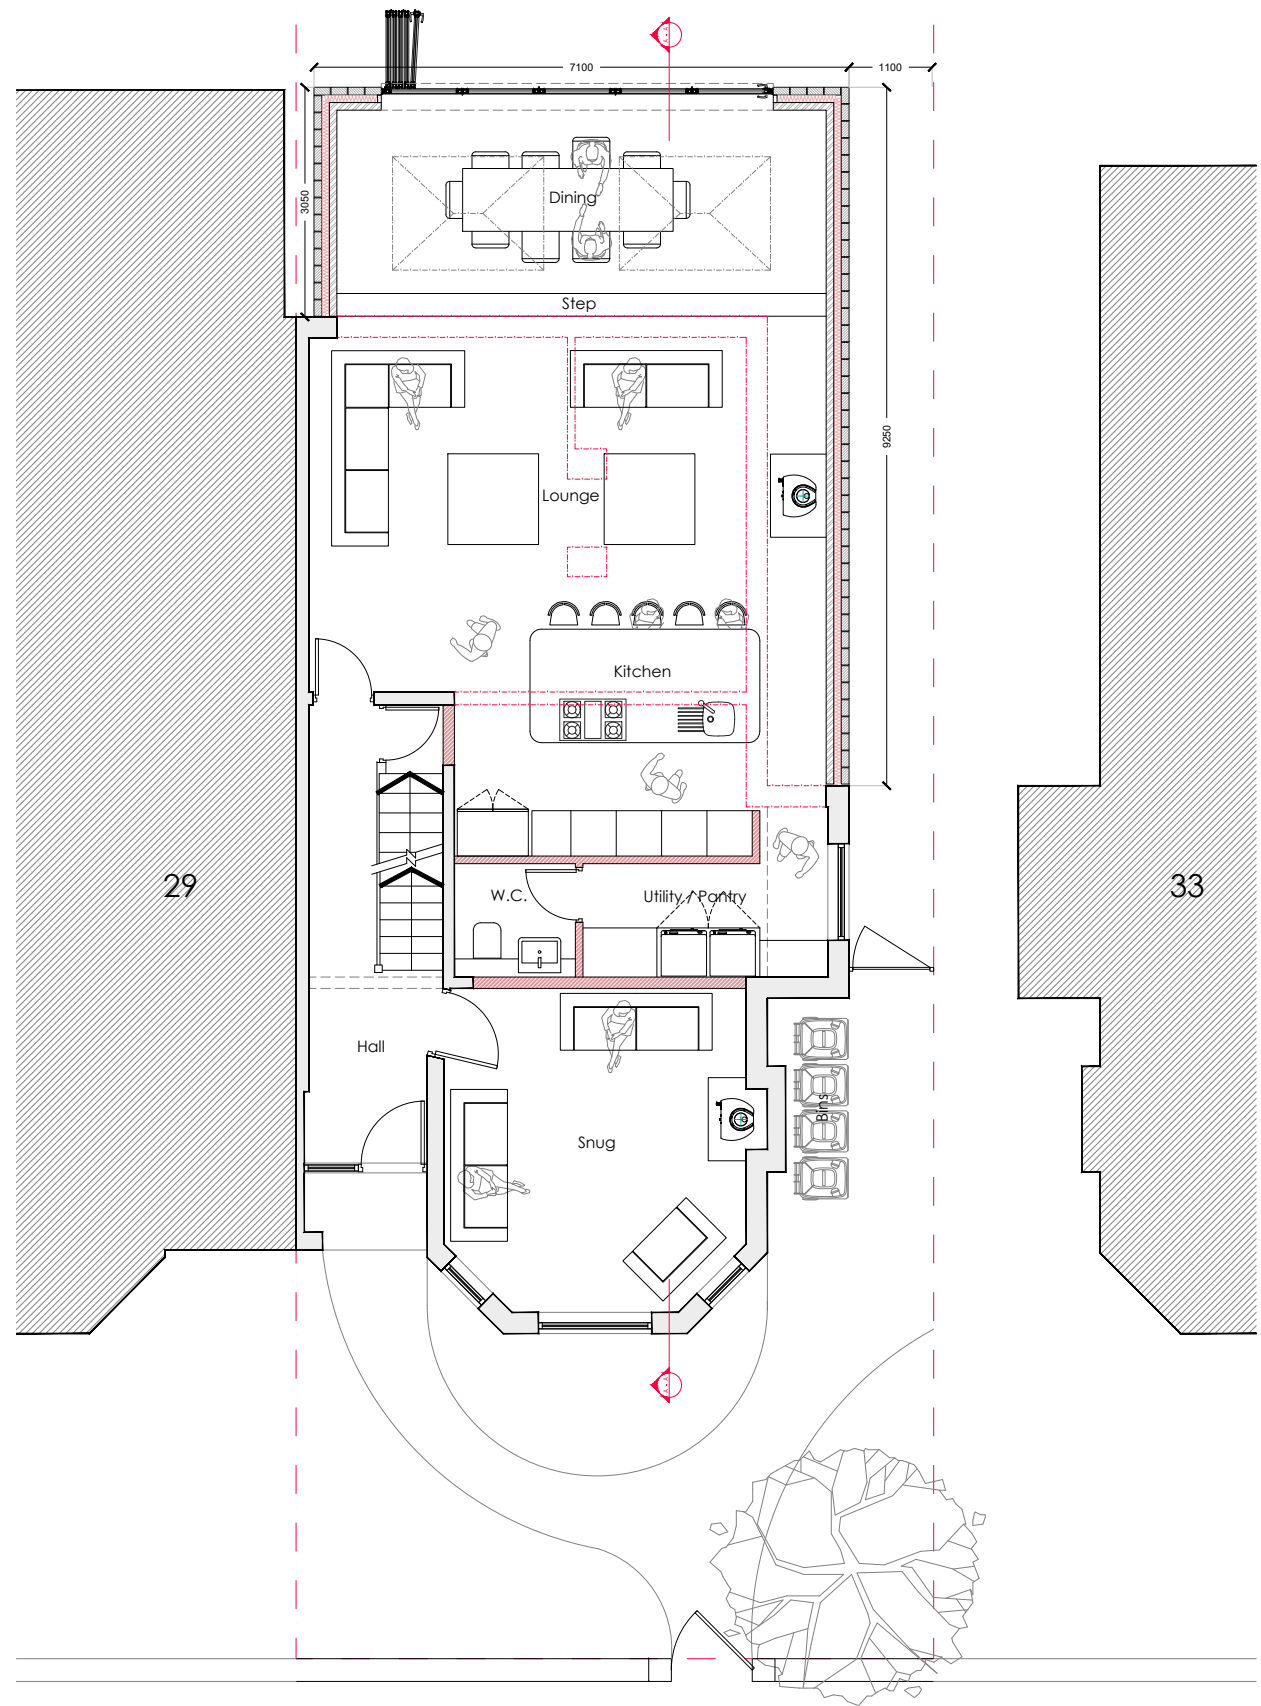

• Proposed ground fl plan

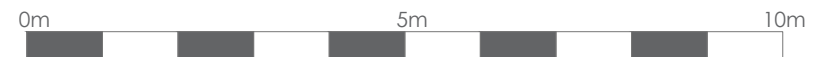

PAUL
COX
DESIGN.

paulcoxdesign@gmail.com

Rev No.
01 - Planning Issue - Feb 2022

Project.
31 Victoria Avenue,
Didsbury, M20 2QX

Scale.
1:100 @ A3

Title.
**Proposed plans
Basement &
Ground**

Drwg No.
005

