

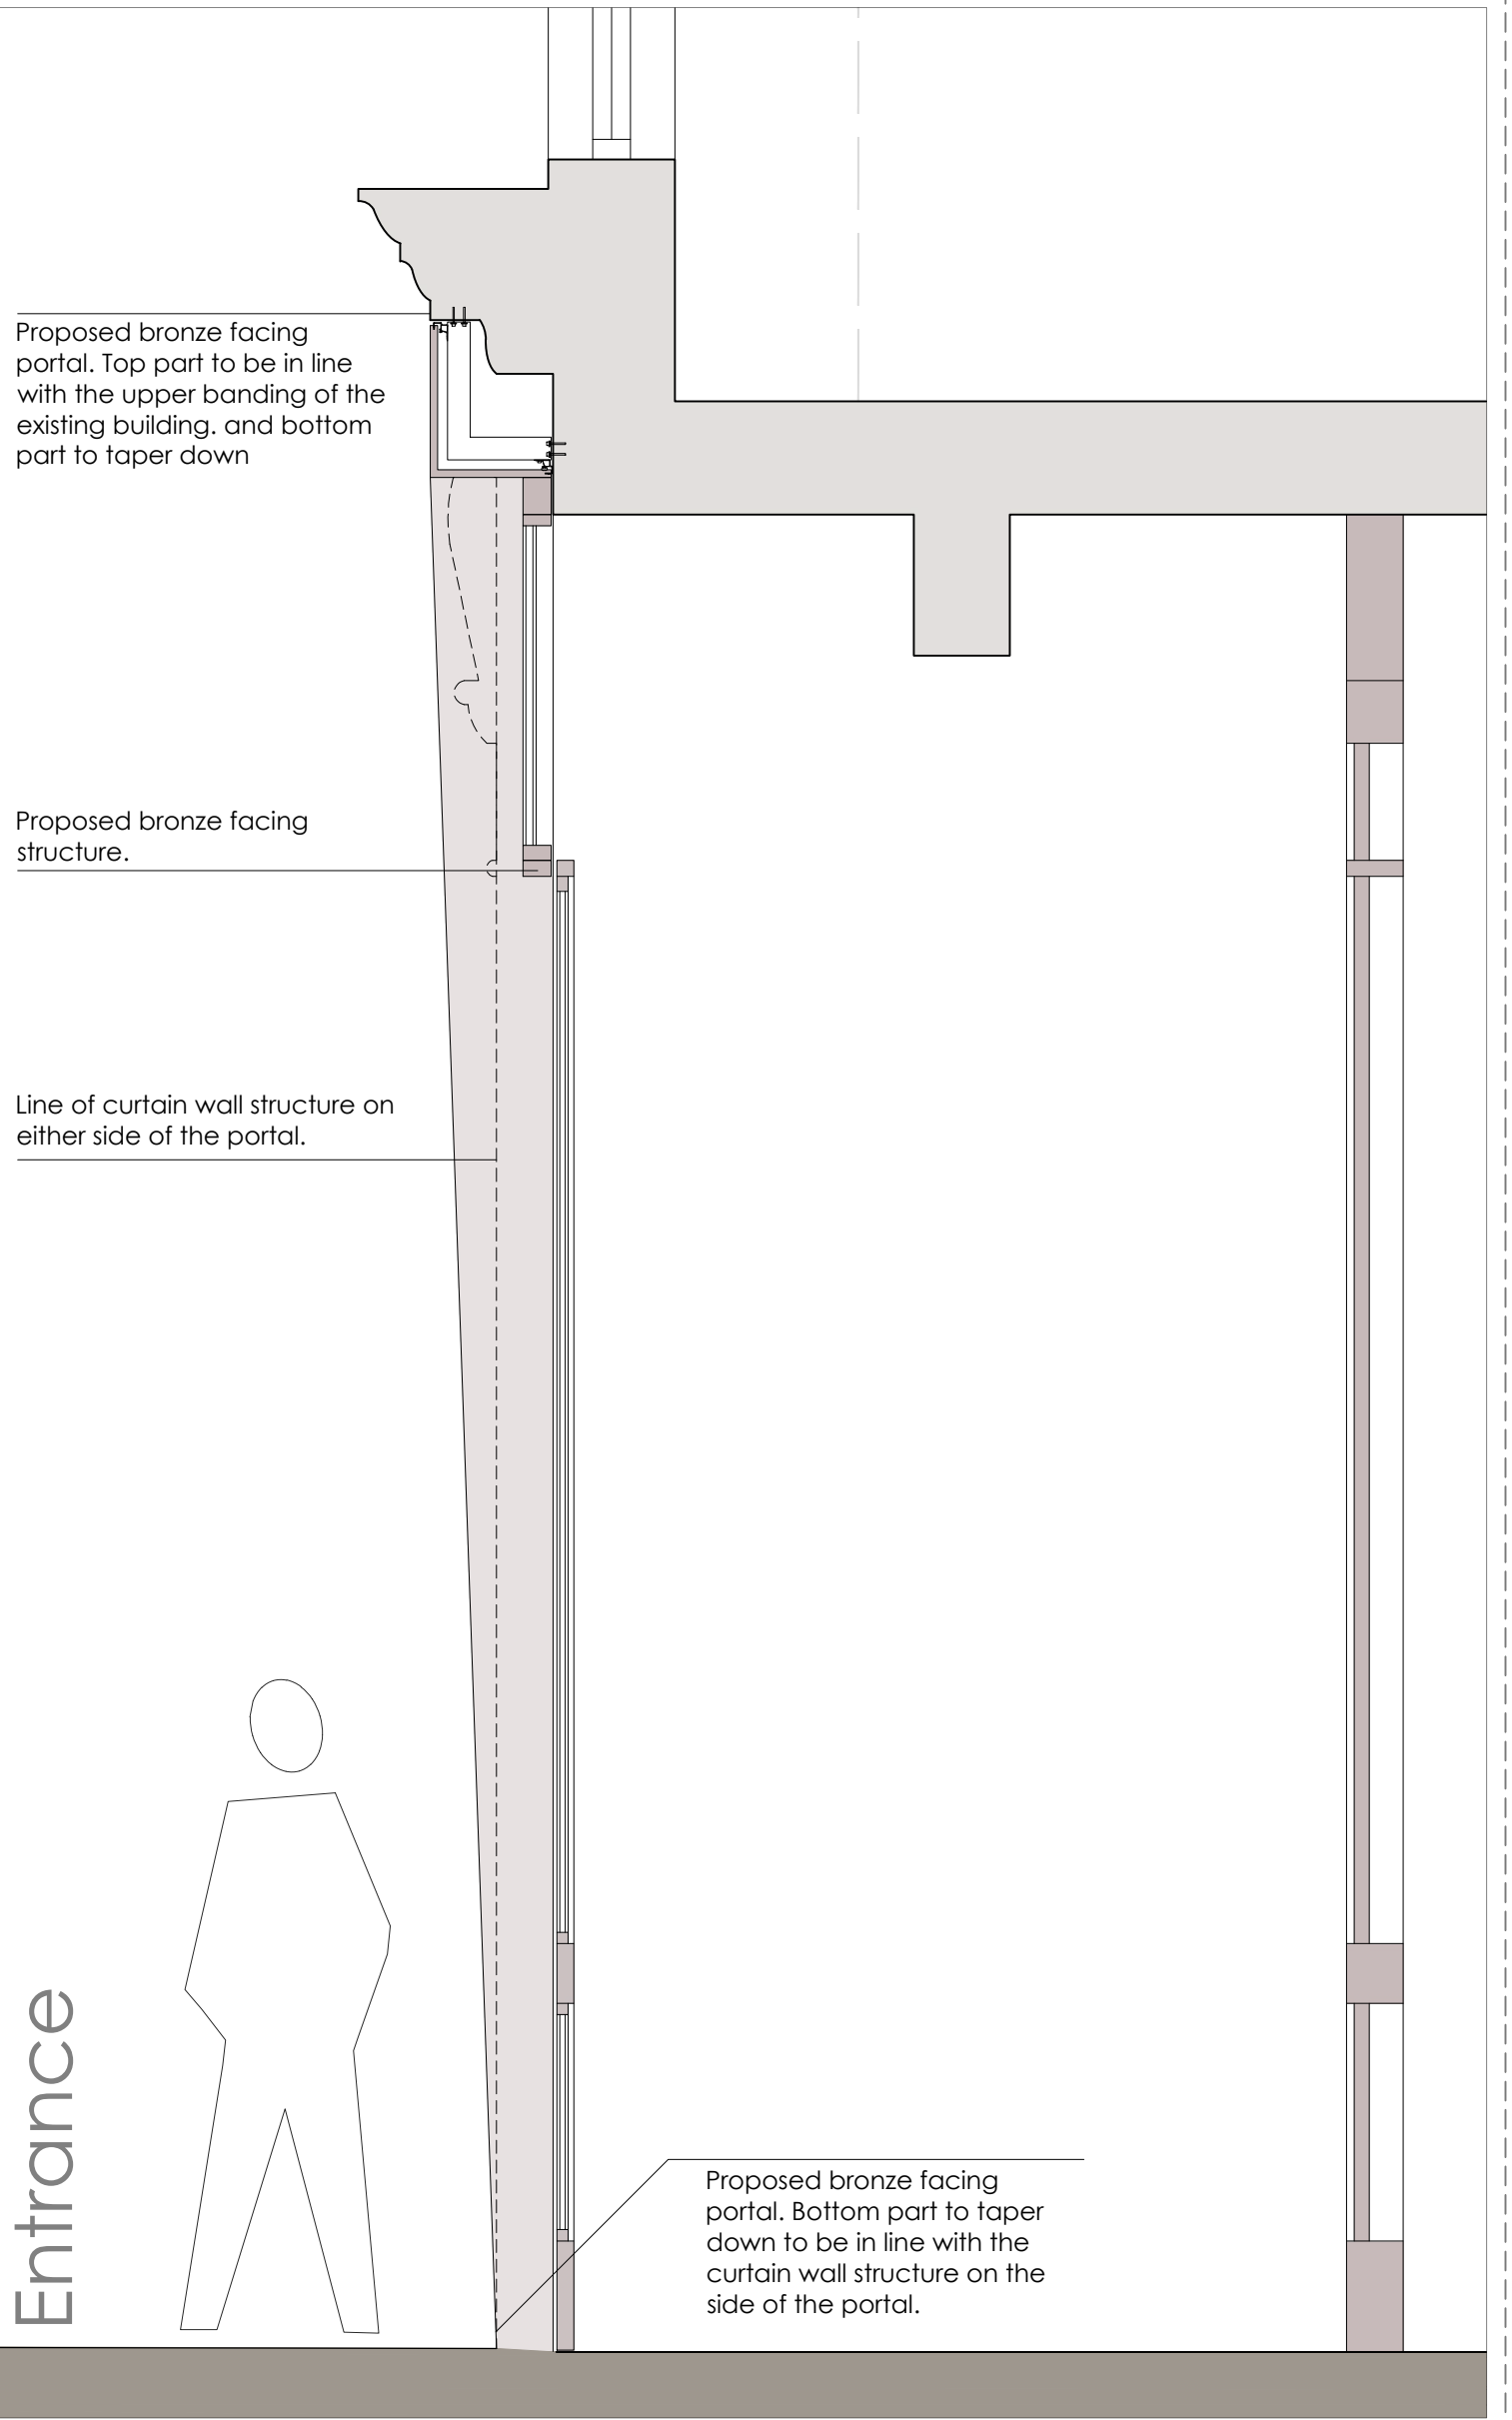


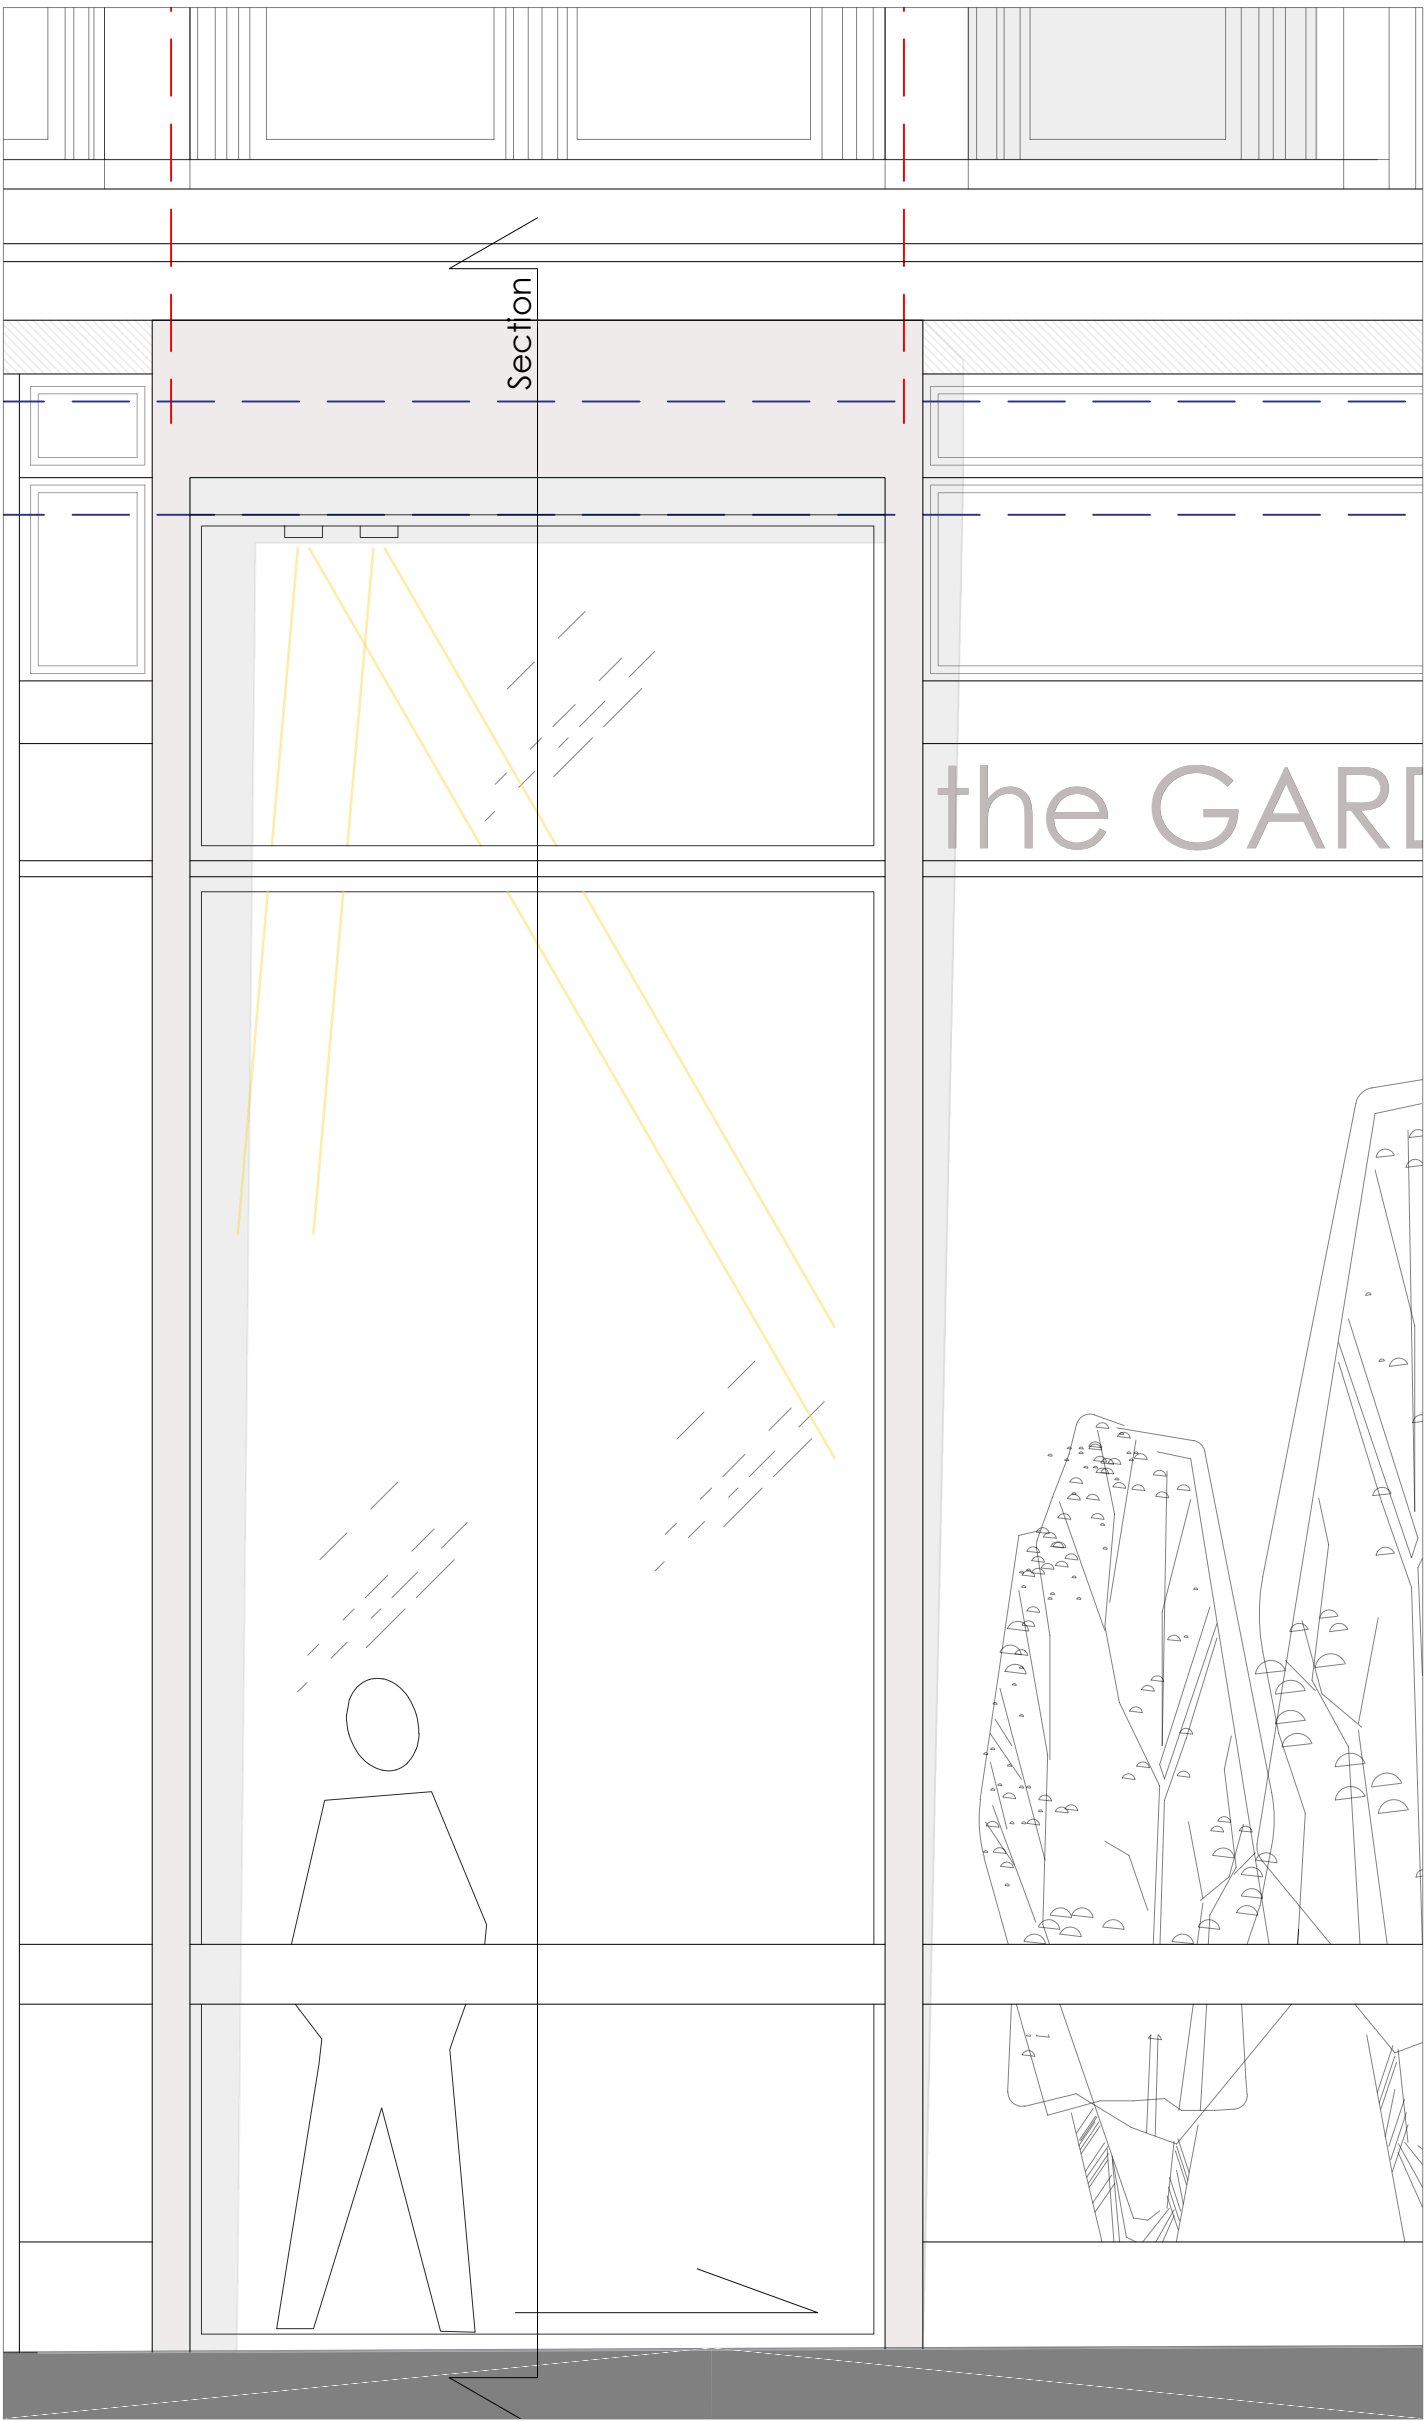

Existing floor structure behind the facade. TBC.	Proposed bronze portal. To sit in line with upper levels central window to provide facade continuity. TBC and to LA approval.	Proposed double glazed element to have minimum frame. TBC and to LA approval.	Proposed illuminated signage to sit behind the new glazing. TBC and to LA approval.	Proposed bronze panels and bandings to follow the existing decorative bands of the building to complete and enhance its feature. Proposed color to match or to be similar to the existing brownish stone. TBC and to LA approval.
--	---	---	---	---

Photo showing the existing facade.

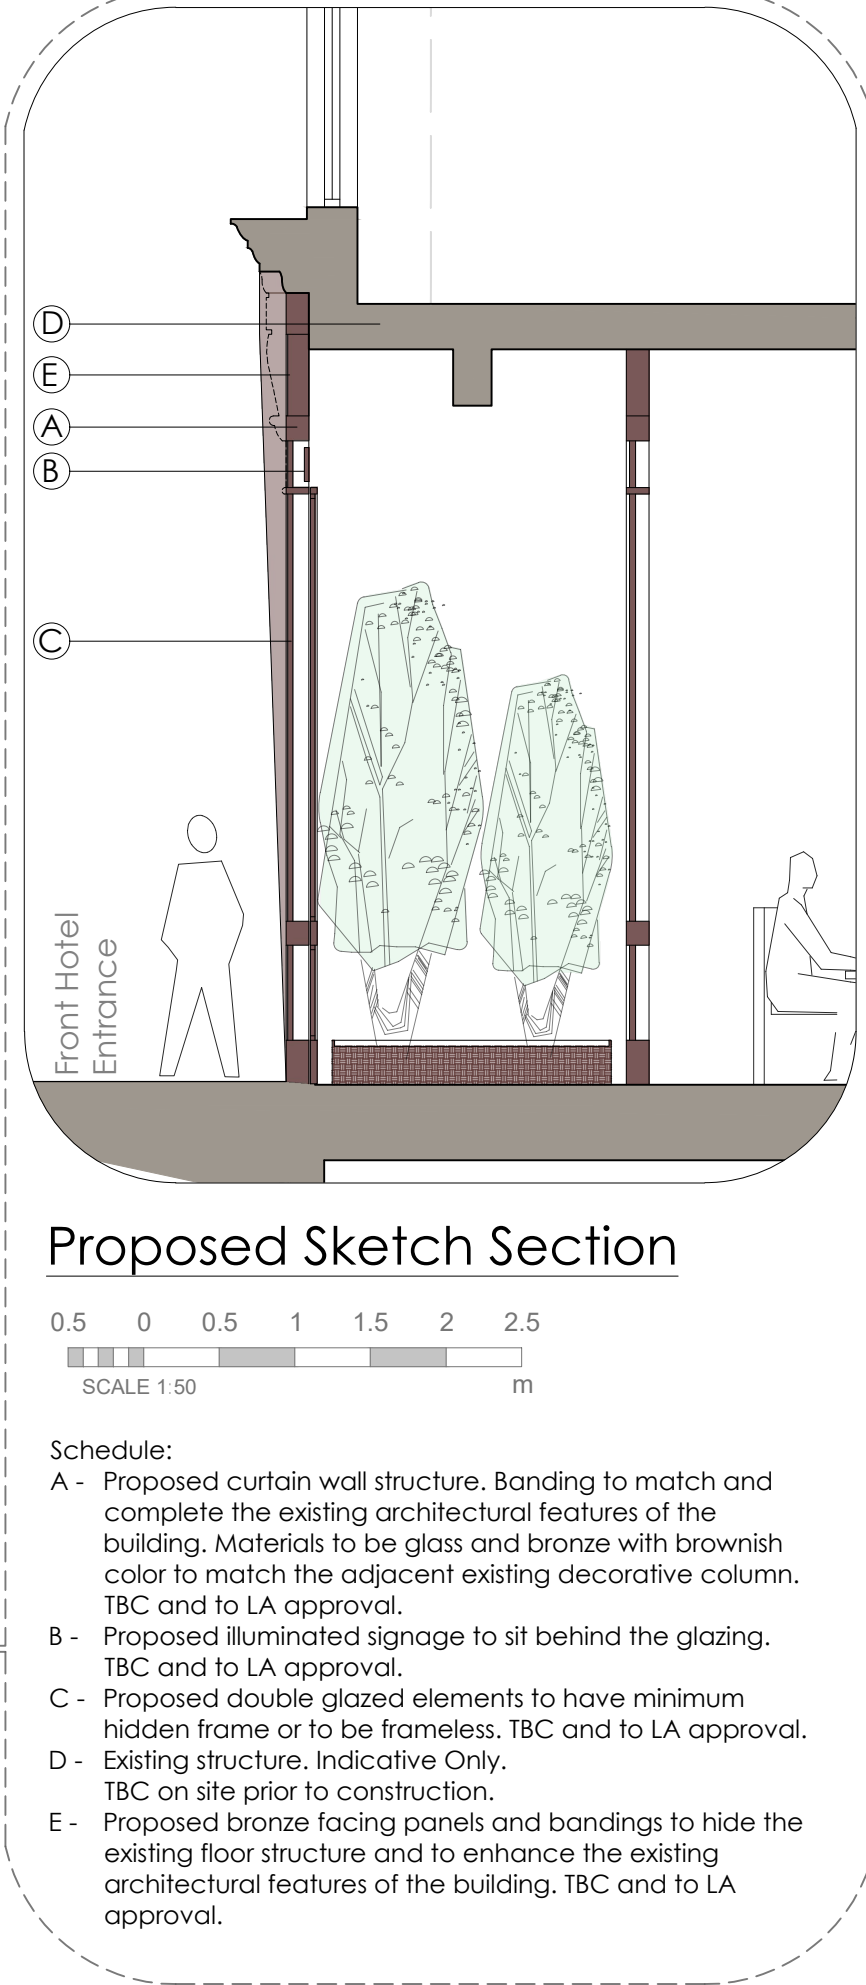

revision E: Ground floor internal layout amended.	date: 02/02/22 SK
revision D: Materials refinement and portal details addition.	date: 31/08/18 FI
revision C: Entrance design refinements following PO comments.	date: 03/08/18 FI
revision B: Option of alternative entrance design.	date: 03/08/18 FI
revision A: Entrance Design Revised	date: 25/06/18 DJF

Issued for Planning Approval	client:		project:		drawing:				
	CAIRN HOTEL GROUP		THE GARDENS HOTEL 55 PICCADILLY MANCHESTER M1 2AP		PROPOSED PICCADILLY ENTRANCE DETAILS OPTION B				
	project no:		drawing no:		revision:	drawn:	checked:	date:	scale @ A1
	7426		PS.30		E	DJF		28.02.18	N/A