




1 | (06)_HESV SectionAA

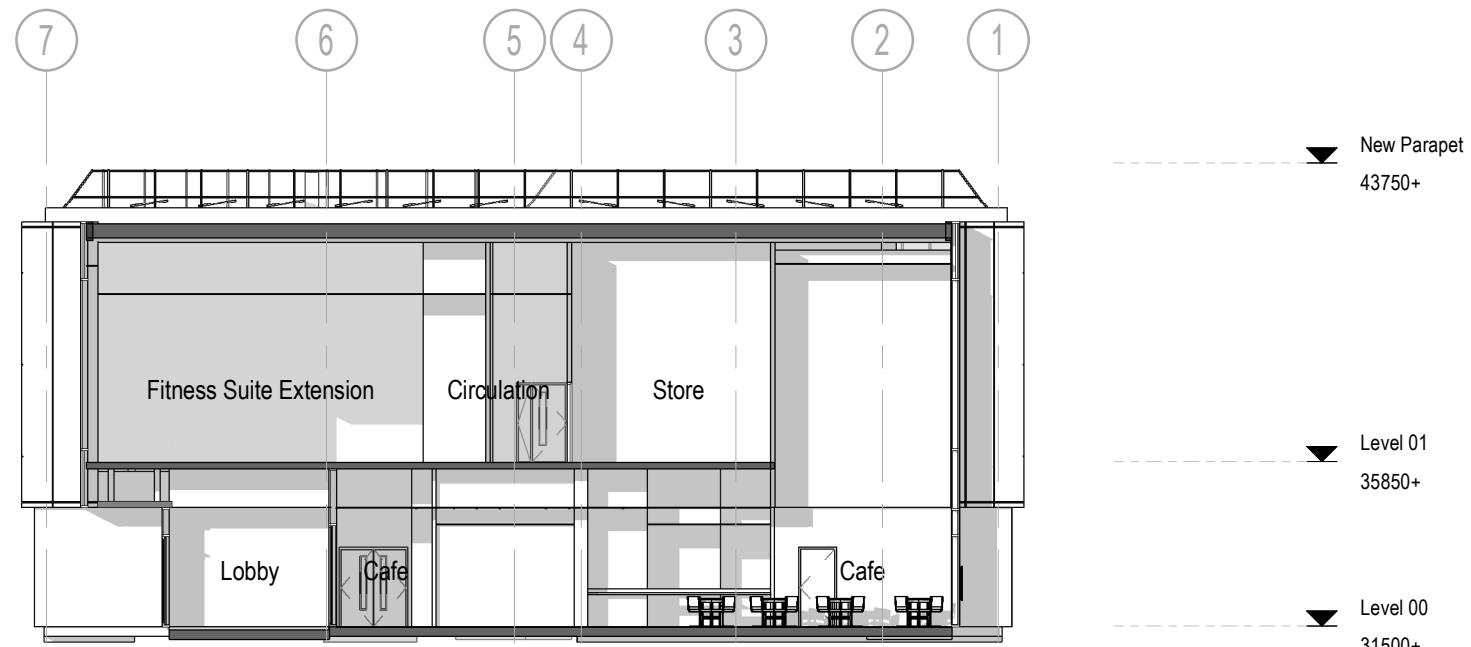


4 | (06)_HESV SectionDD

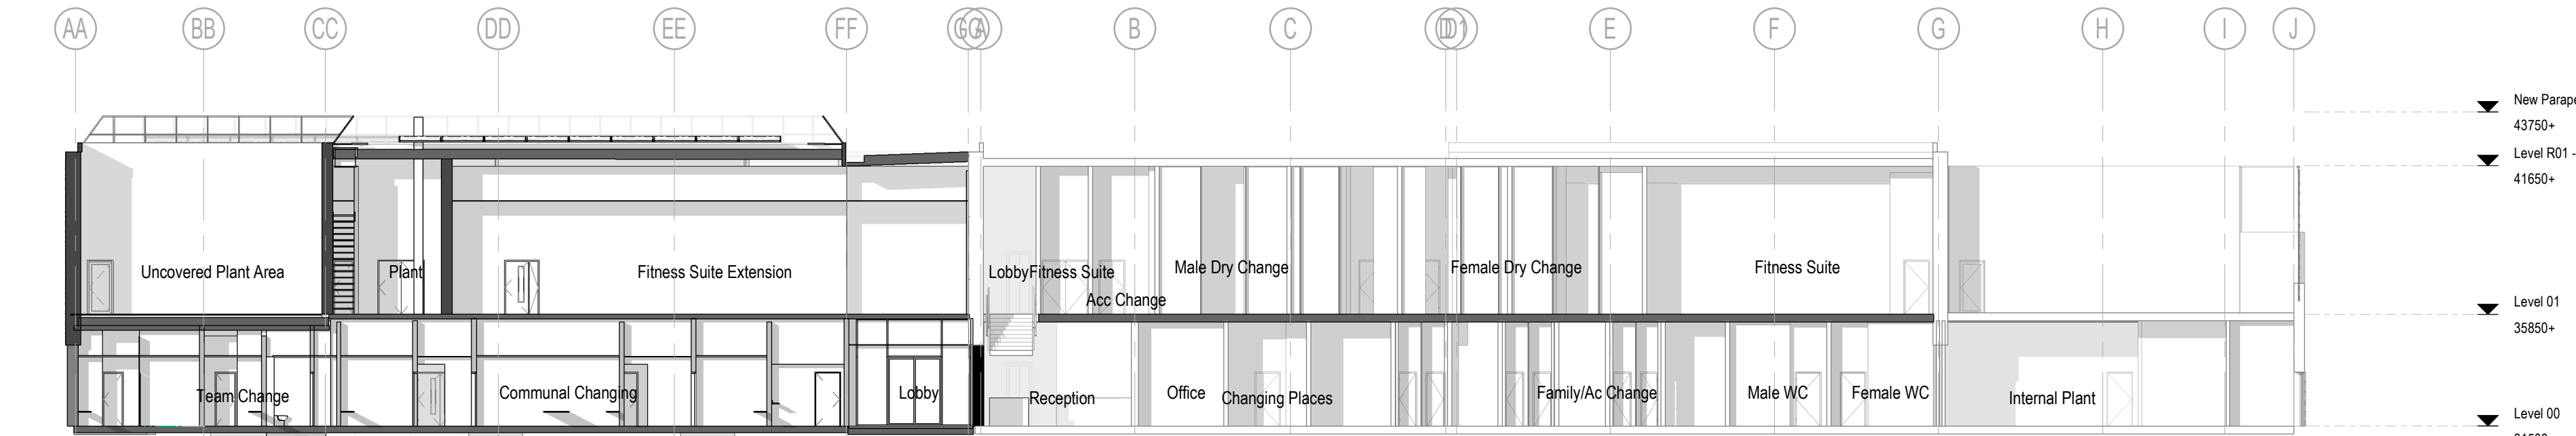


2 | (06)_HESV SectionBB

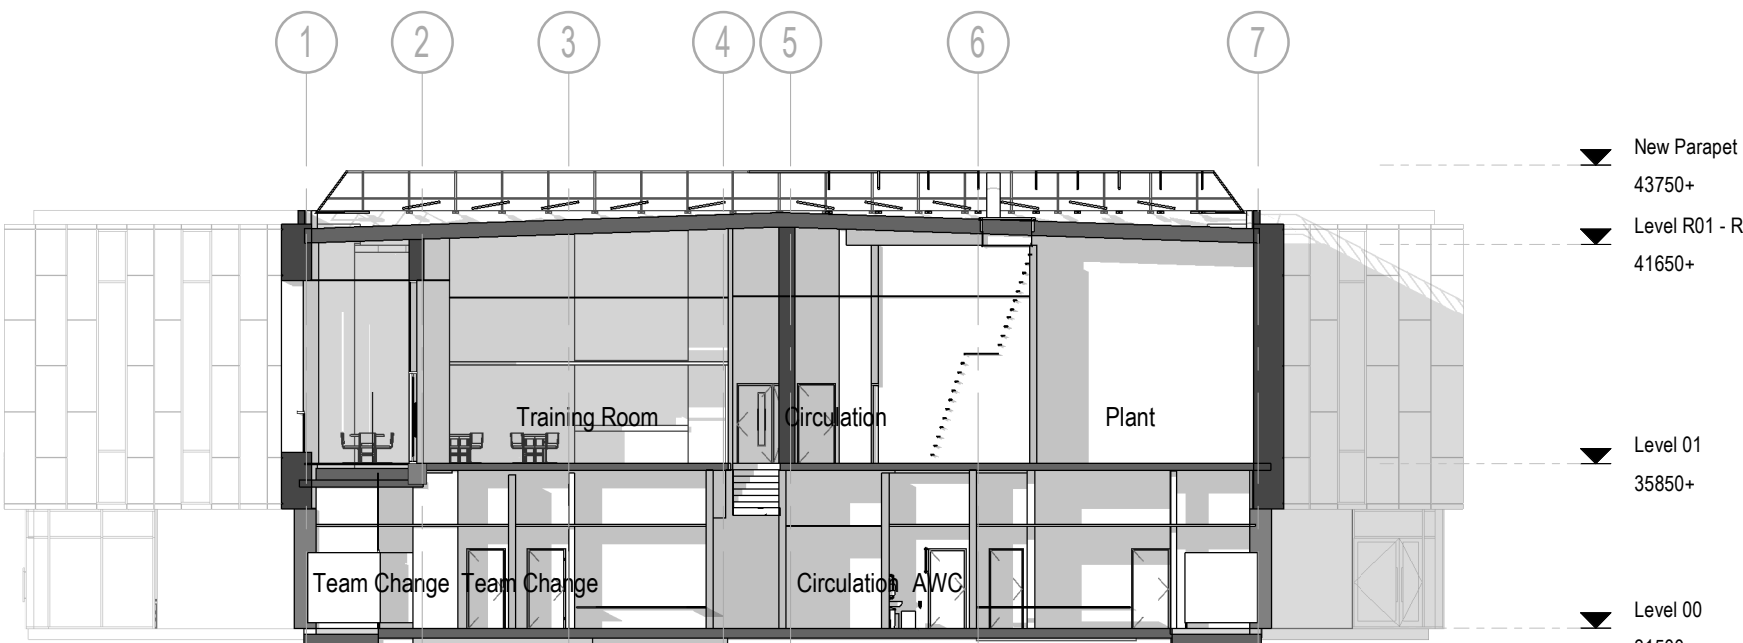


5 | (06)_HESV SectionEE

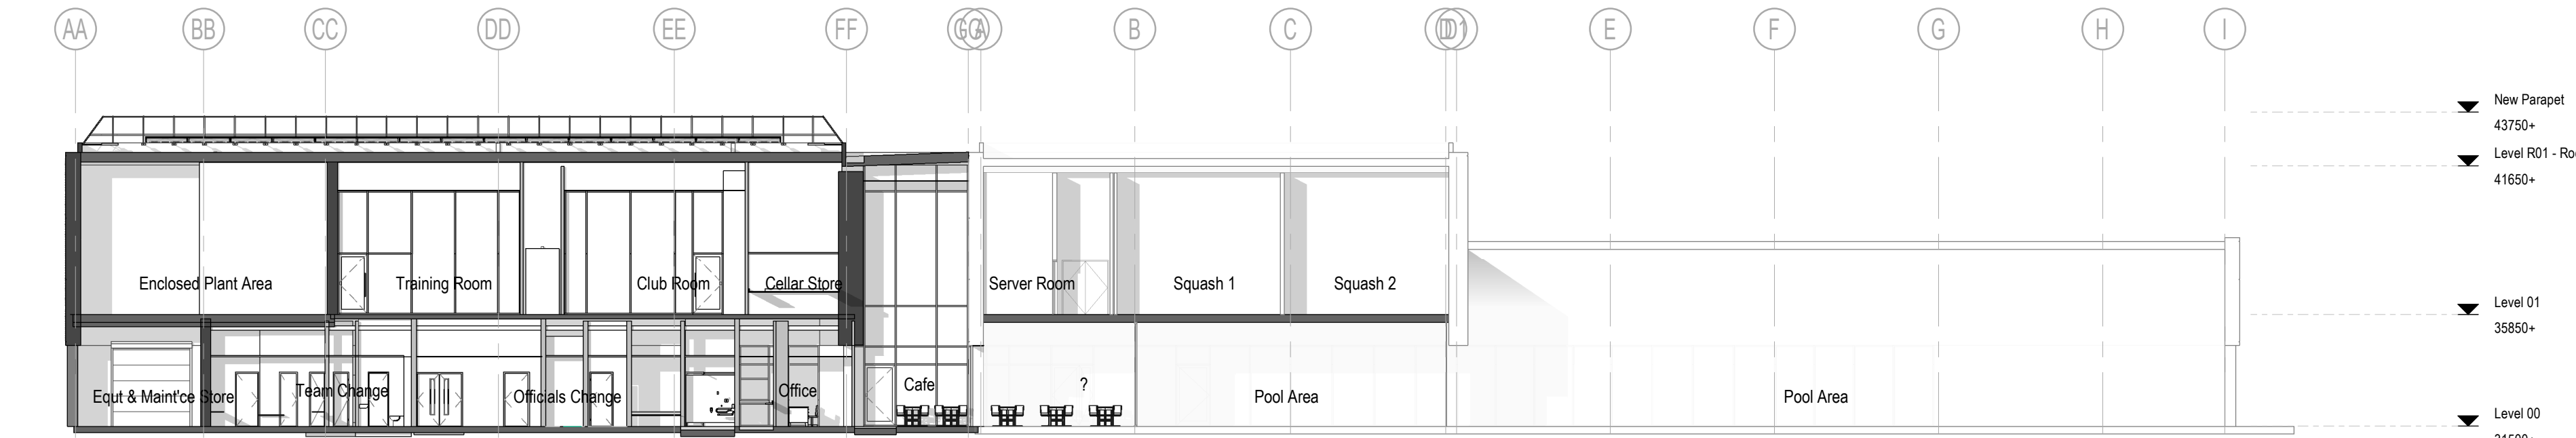

3 | (06)_HESV SectionCC

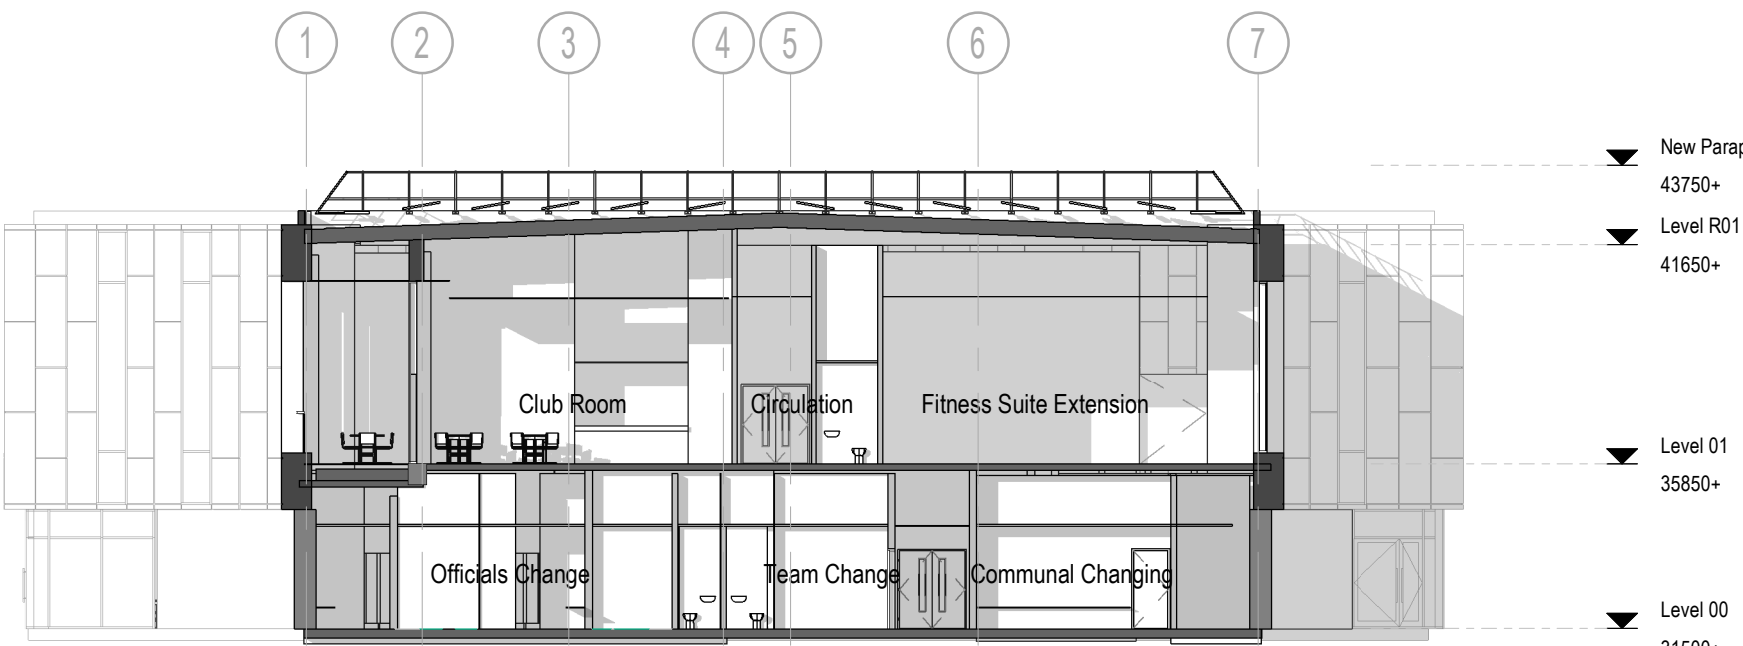

6 | (06)_HESV SectionFF

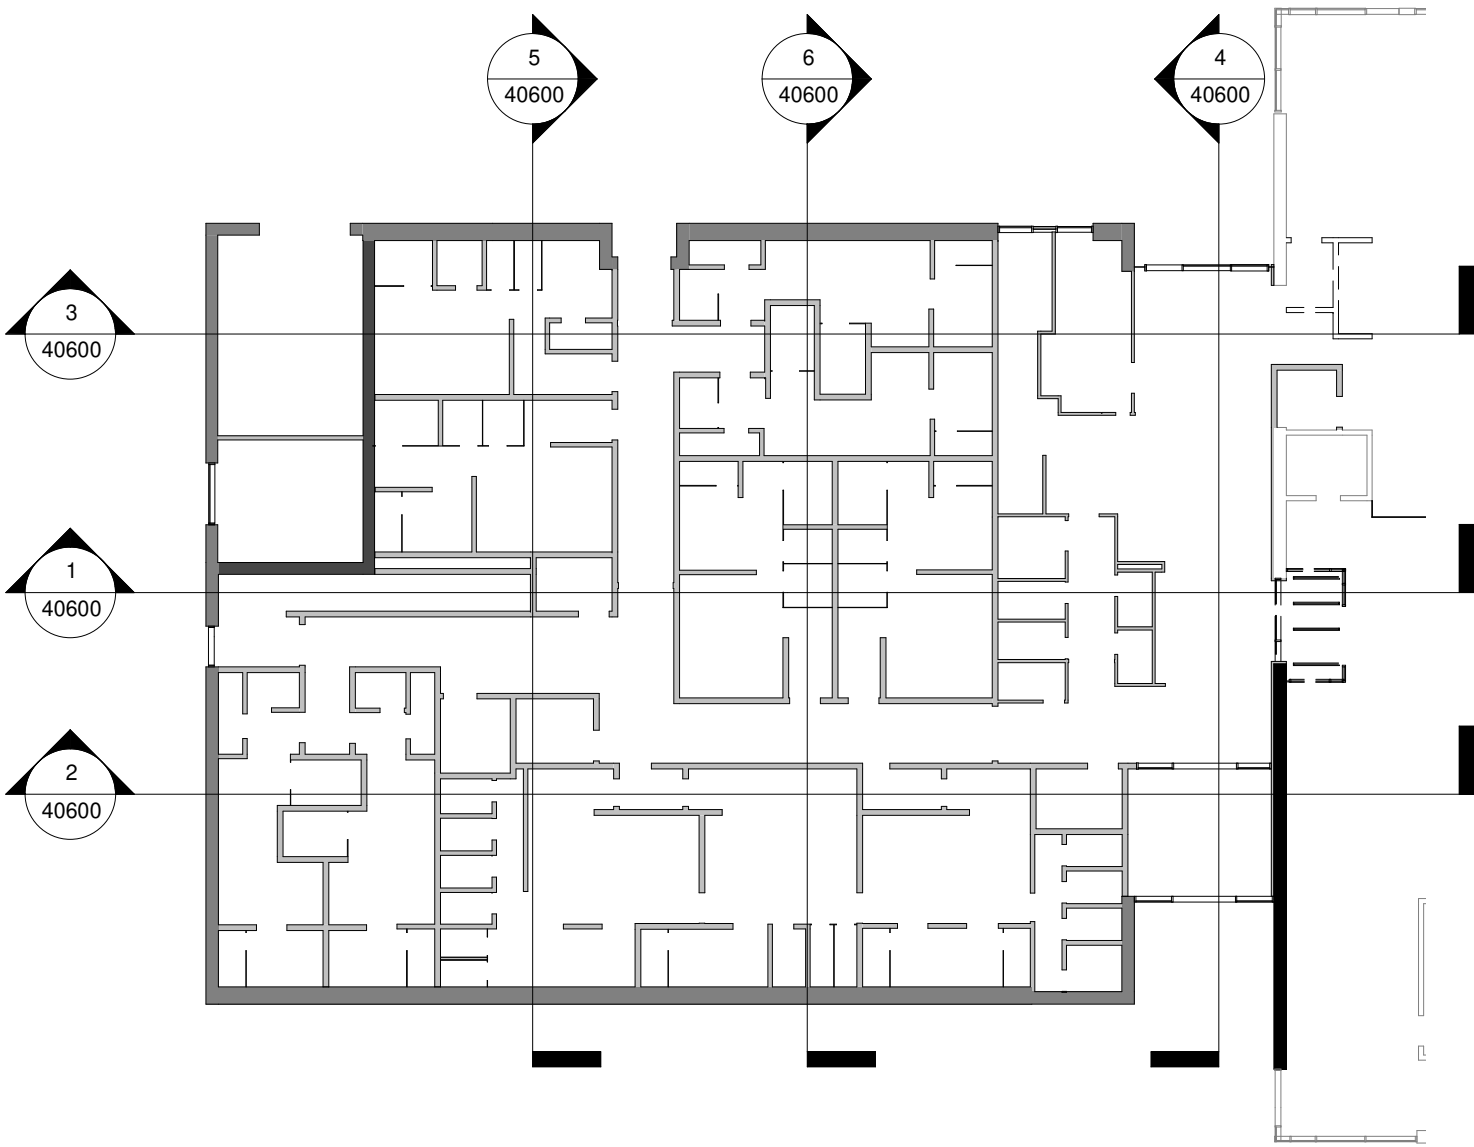

elliswilliams

Project Number: 2638
Project Name: Hough End Leisure Centre Extension

Drawing Status: Planning
Drawing Number: HEV- EWA- 01- ZZ- DR- A- 40600
Drawing Name: GA Sections

Date: 31.03.21
Drawn By: LA

Rev: P0
Scale: As indicated

Wellfield Chester Road Preston Brook WA7 3BA
T: 01928 752200 E: info@ewa.co.uk W: ewa.co.uk