




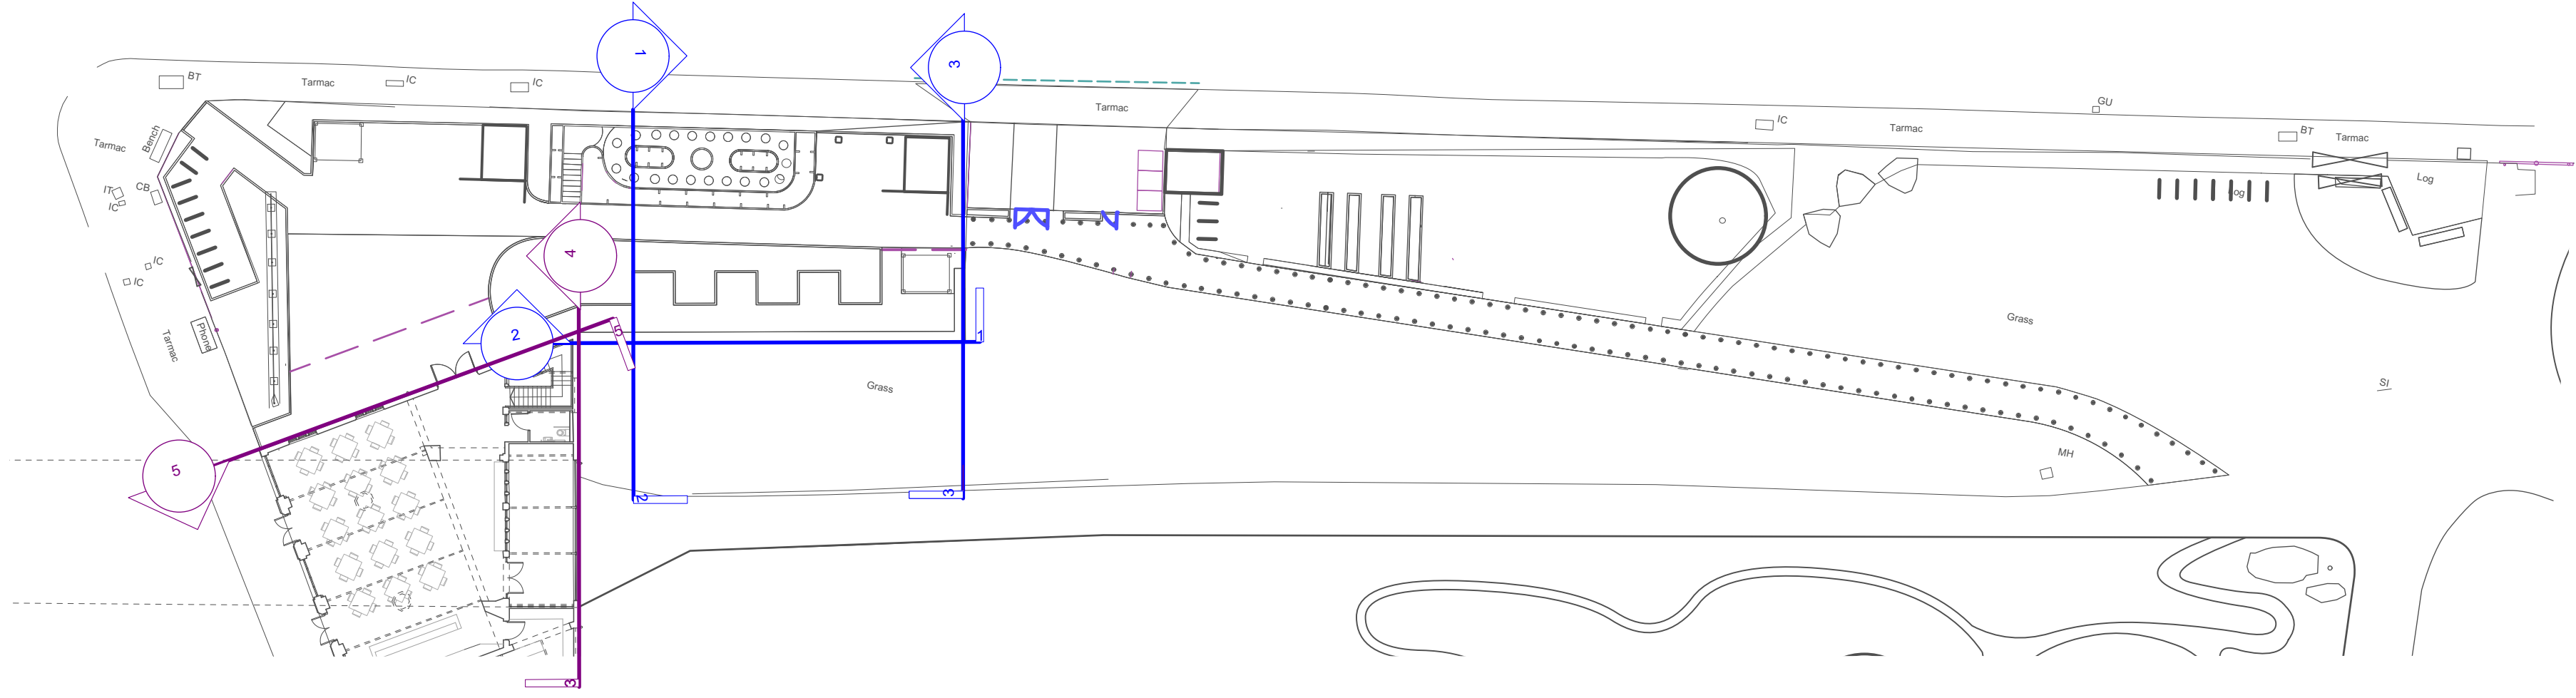

Learning to Ride Allotment Footpath Garden & Viewing Terrace

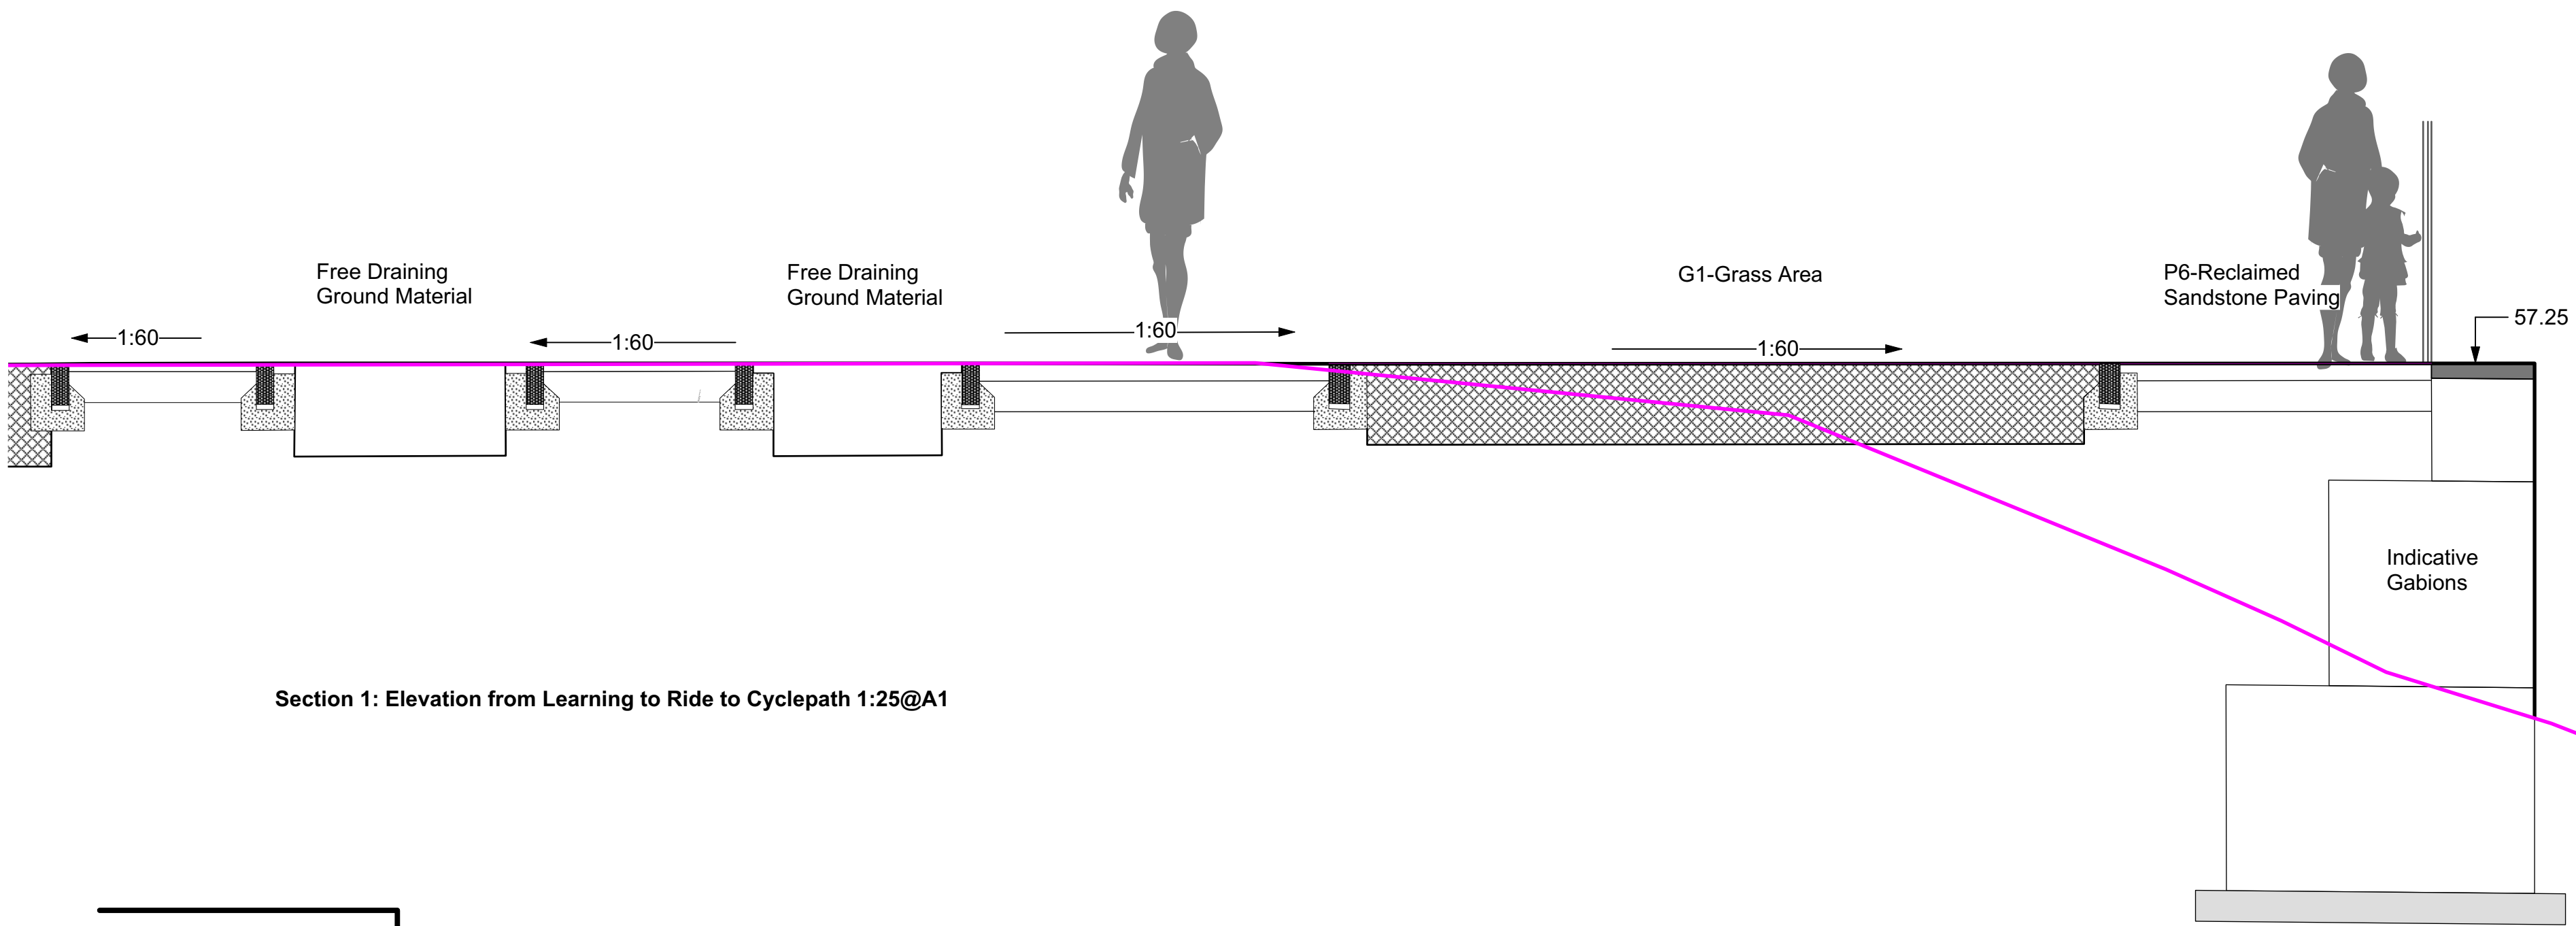

Section 1: Elevation from Learning to Ride to Cyclepath 1:25@A1

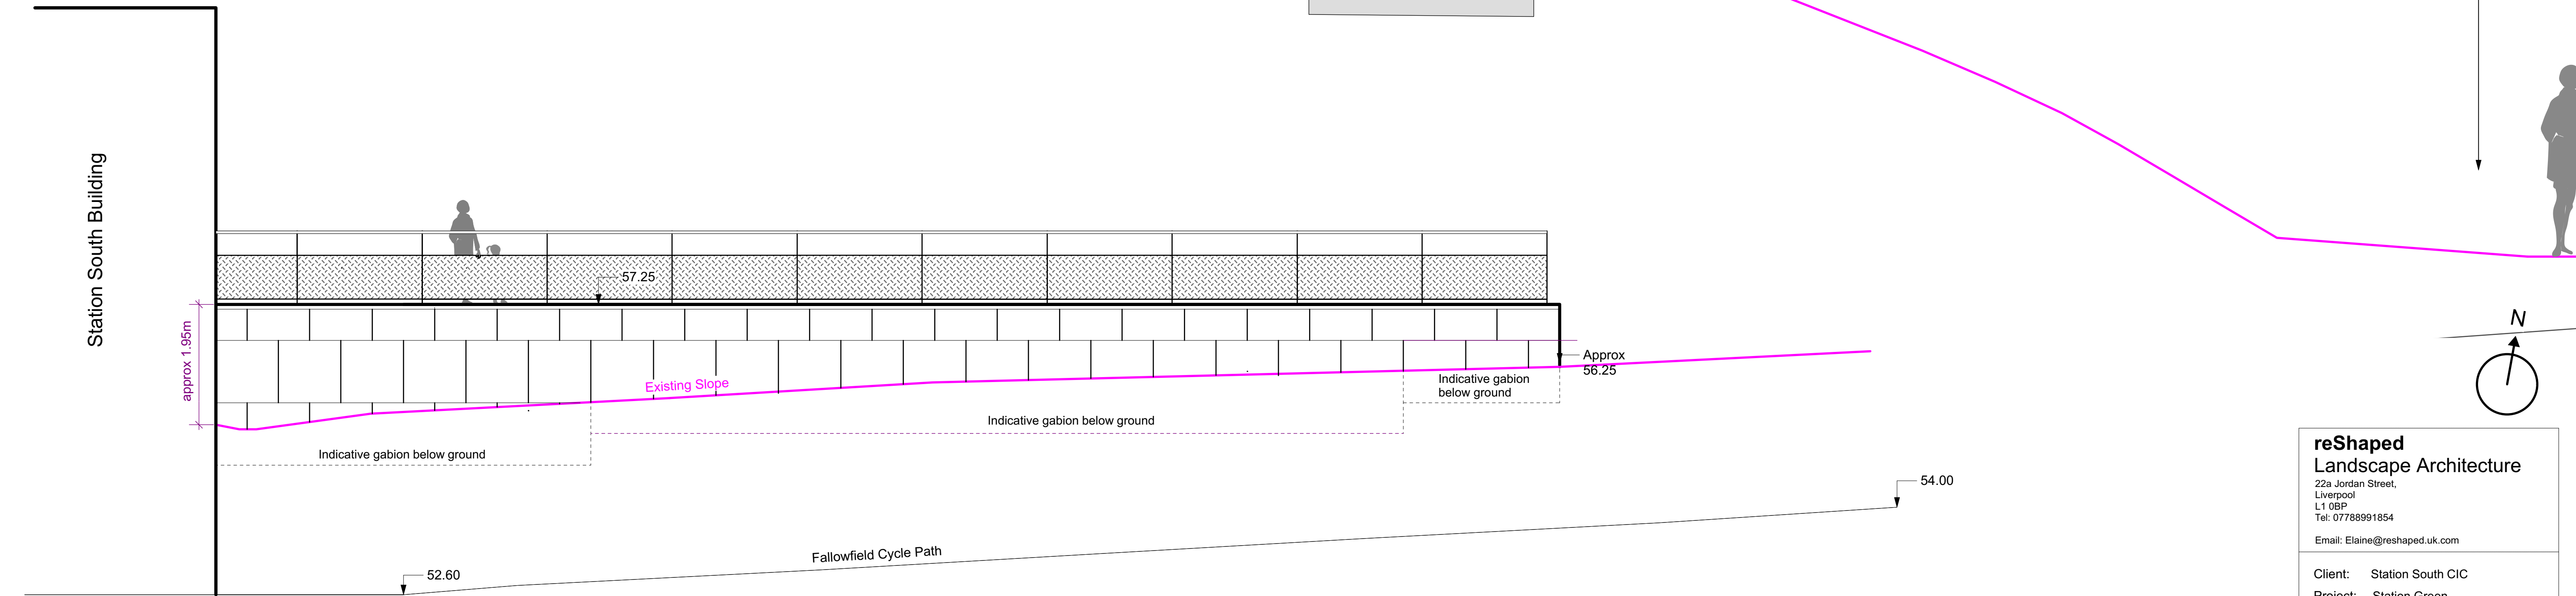

Section 2: Elevation from Cyclepath 1:50@A1

reShaped
Landscape Architecture
22a Jordan Street,
Liverpool
L1 0BP
Tel: 07788991854
Email: Elaine@reshaped.uk.com

Client: Station South CIC

Project: Station Green

Title: Station Green Wall Cross Sections 1/2

Drawing Status
Planning/Tender.

Date Created
10/02/20

Drawing Scale
As shown@A1

Drawing Number
180 - 116

Rev:
F