

- BOWKER SADLER PARTNERSHIP LIMITED


THIS DRAWING IS THE SUBJECT OF COPYRIGHT WHICH VESTS IN BOWKER SADLER PARTNERSHIP LIMITED. IT IS AN INFRINGEMENT OF COPYRIGHT TO REPRODUCE THIS DRAWING, BY WHATEVER MEANS, INCLUDING ELECTRONIC, WITHOUT THE EXPRESS WRITTEN CONSENT OF BOWKER SADLER PARTNERSHIP LIMITED WHICH RESERVES ALL ITS RIGHTS

BOWKER SADLER PARTNERSHIP LIMITED ASSERTS ITS RIGHTS TO BE IDENTIFIED AS THE AUTHOR OF THIS DESIGN
- DRAWING NOT TO BE SCALED.

REPORT ERRORS & OMISSIONS TO ARCHITECT.

CHECK ALL DIMENSIONS ON SITE

DRAWING TO BE READ IN CONJUNCTION WITH THE HEALTH AND SAFETY PLAN AND ALL RELEVANT RISK ASSESSMENTS

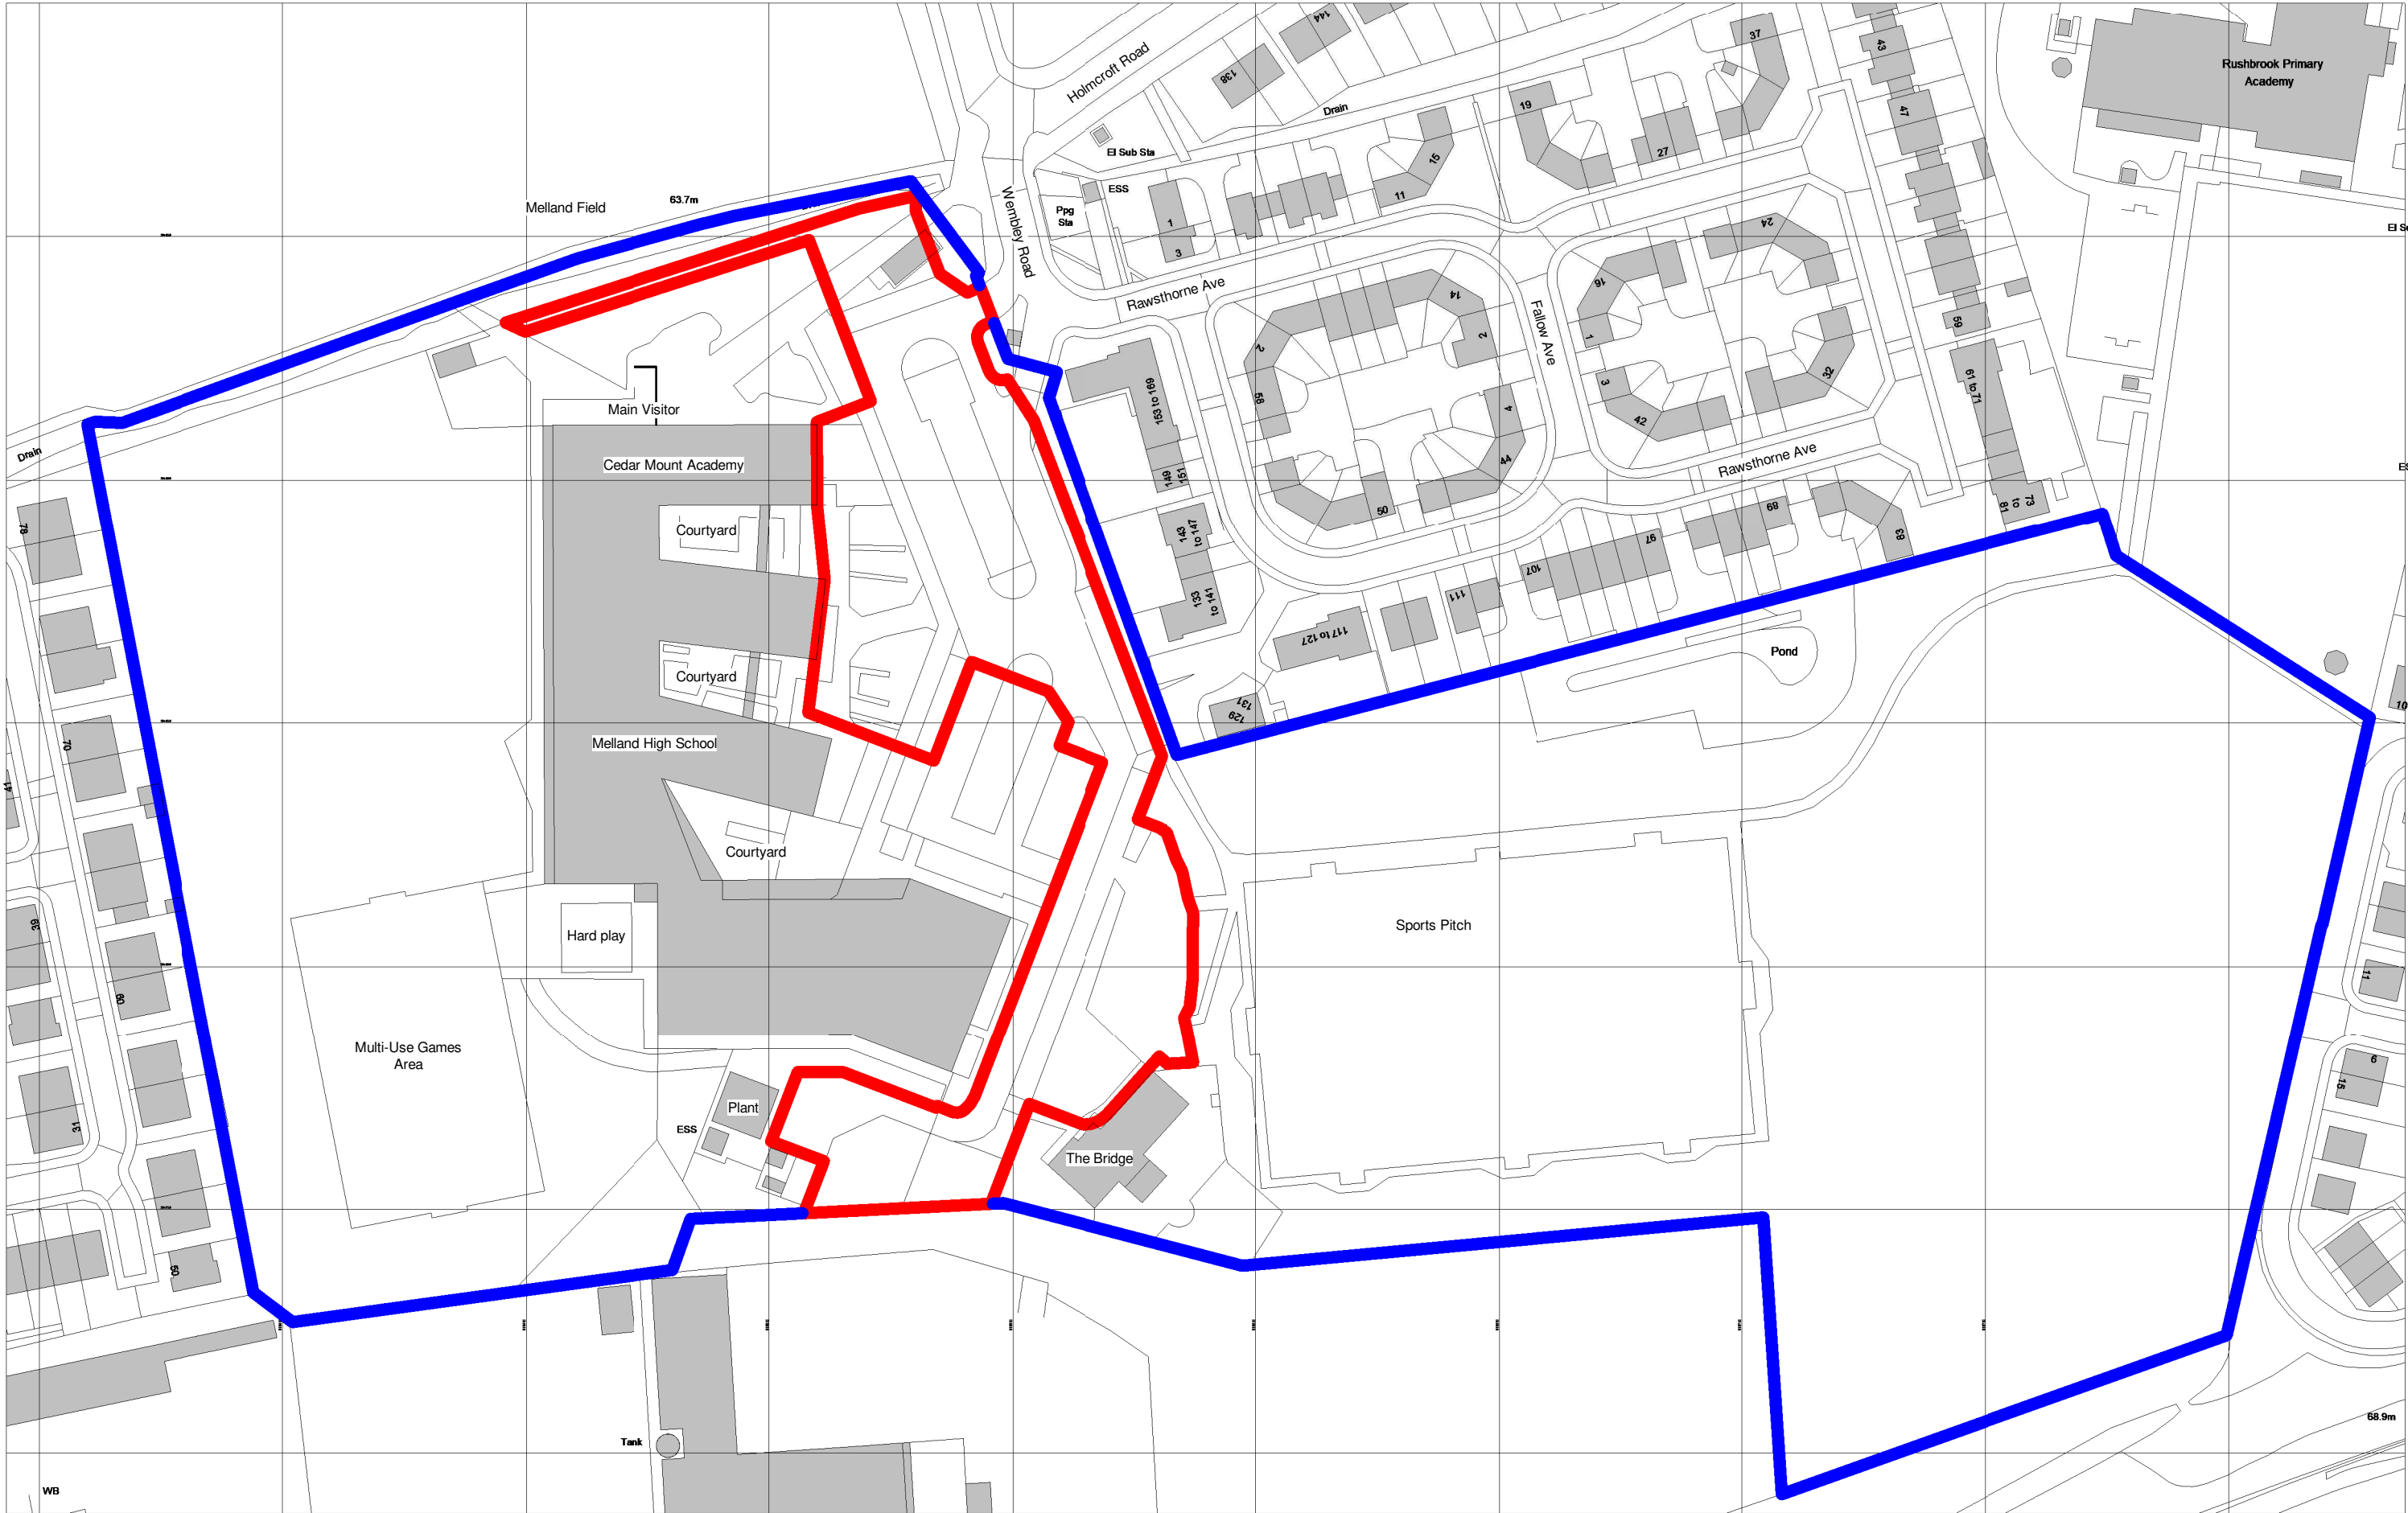

Ordnance Survey, (c) Crown Copyright 2021. All rights reserved. Licence number 100022432

Site Location Plan

1 : 1250

Key:

- Proposed Site Boundary
- Extent of adjacent land in same ownership



A 29/11/21 AT Red line boundary amended AC

REV.	DATE	DRN.	CHKD.
------	------	------	-------

PROJECT
Gorton Education Village

CLIENT
Bright Futures Educational Trust

DRAWING
Site Location Plan

SCALE	SHEET SIZE	DRAWN	CHECKED	DATE
1 : 1250	@ A2	PJW	AC	11/21

BOWKER SADLER **ARCHITECTURE**

A: Hatherlow House, Hatherlow, Romiley, Stockport SK6 3DY
T: 0161 406 7333
E: office@bowker-sadler.co.uk
W: www.bowker-sadler.co.uk

JOB No	DRAWING No	REVISION
20-030	1000	A
STATUS		

PLANNING