



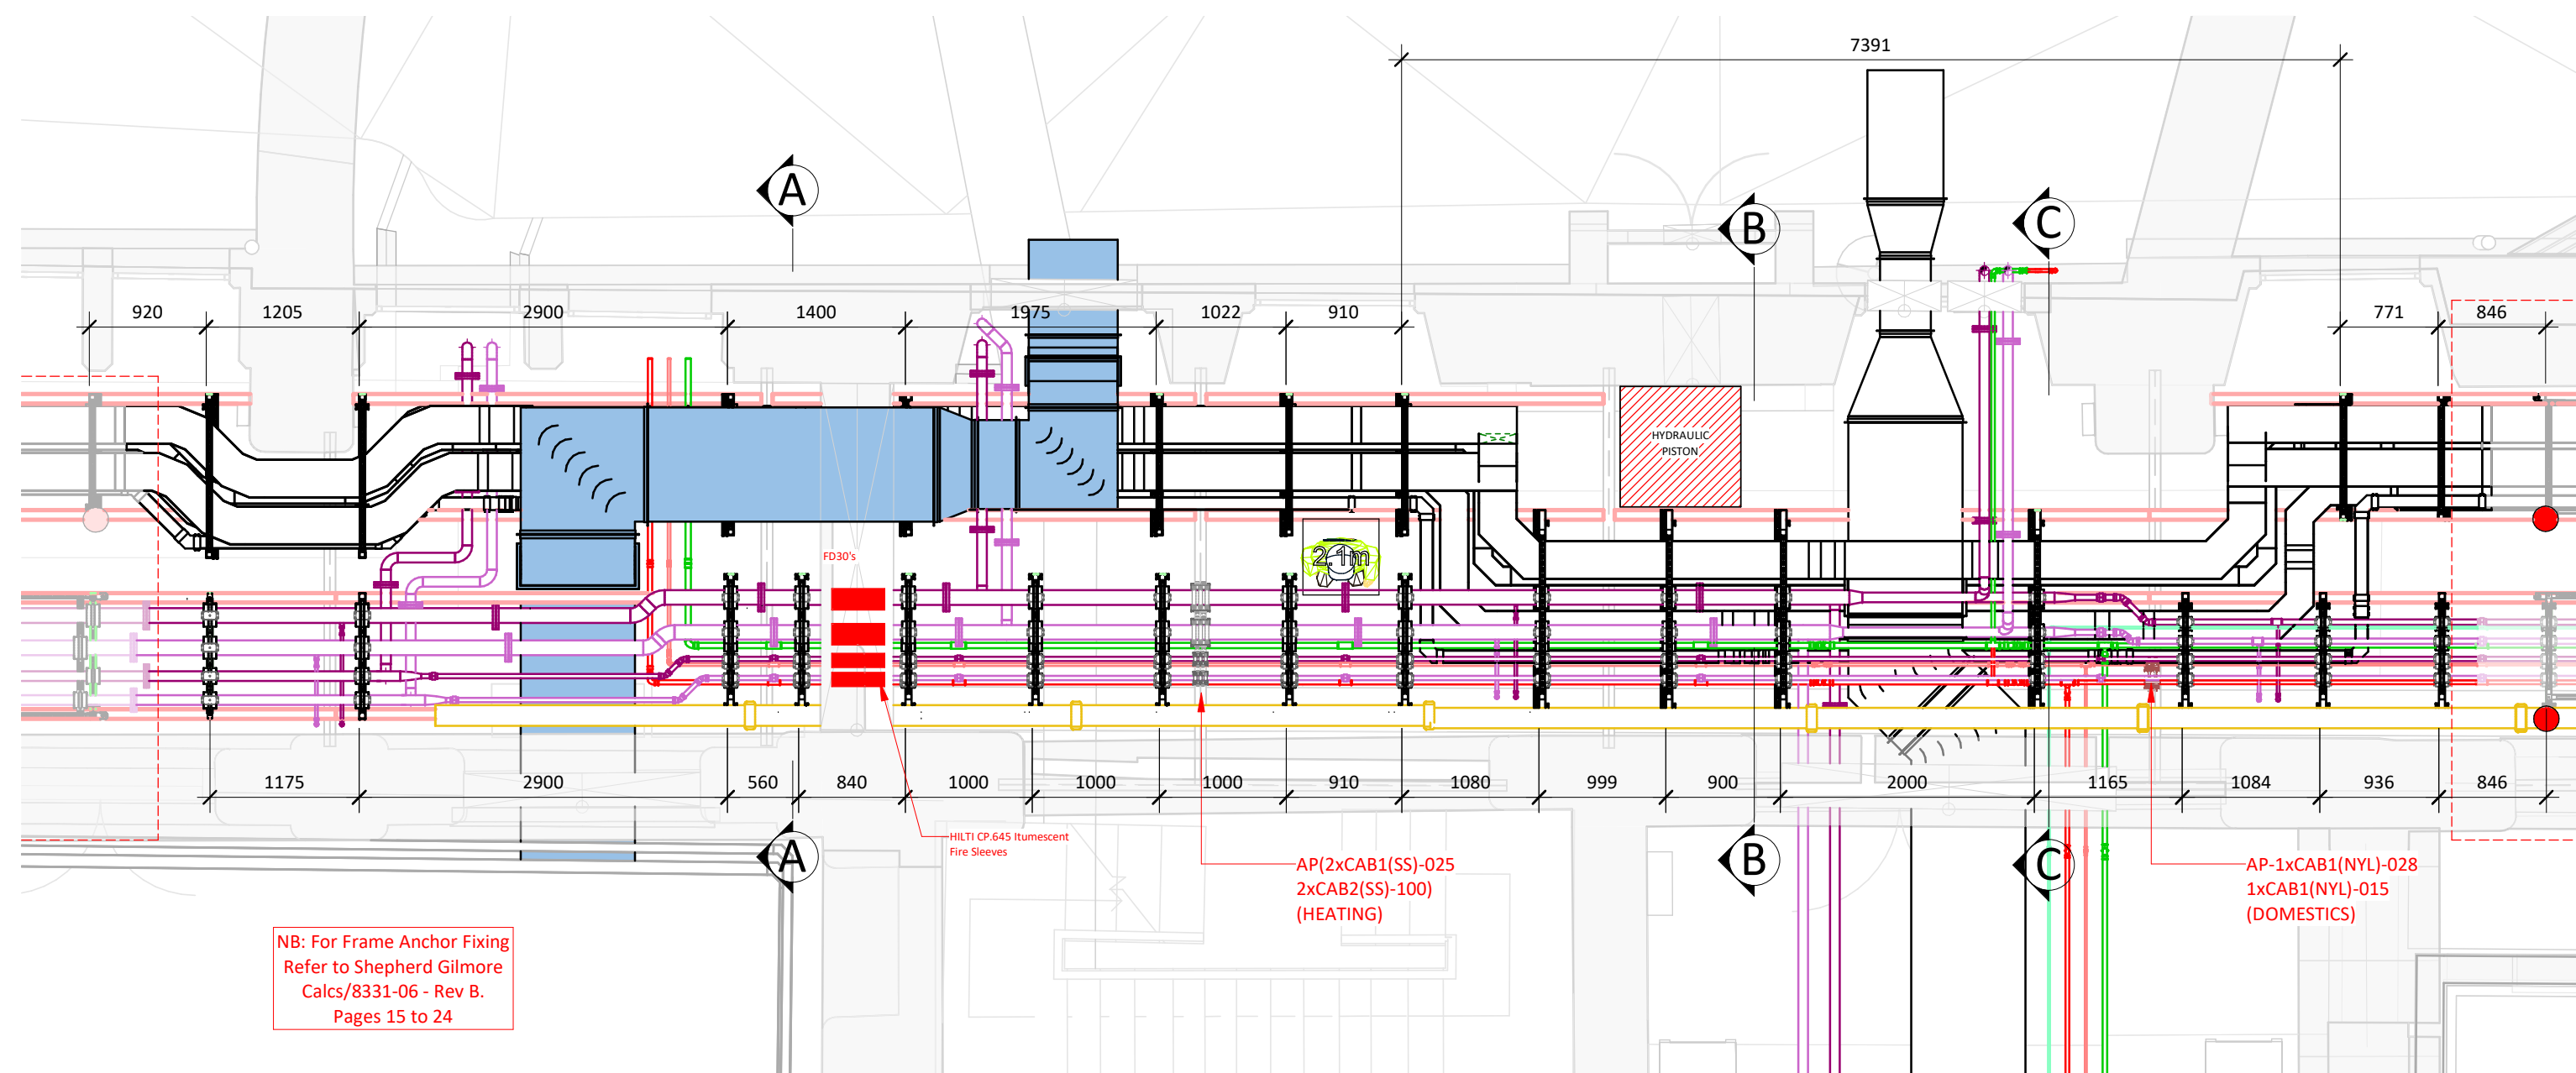


**NB: For Frame Anchor Fixing
Refer to Shepherd Gilmore
Calcs/8331-06 - Rev B.
Pages 15 to 24**


Lloyd Street

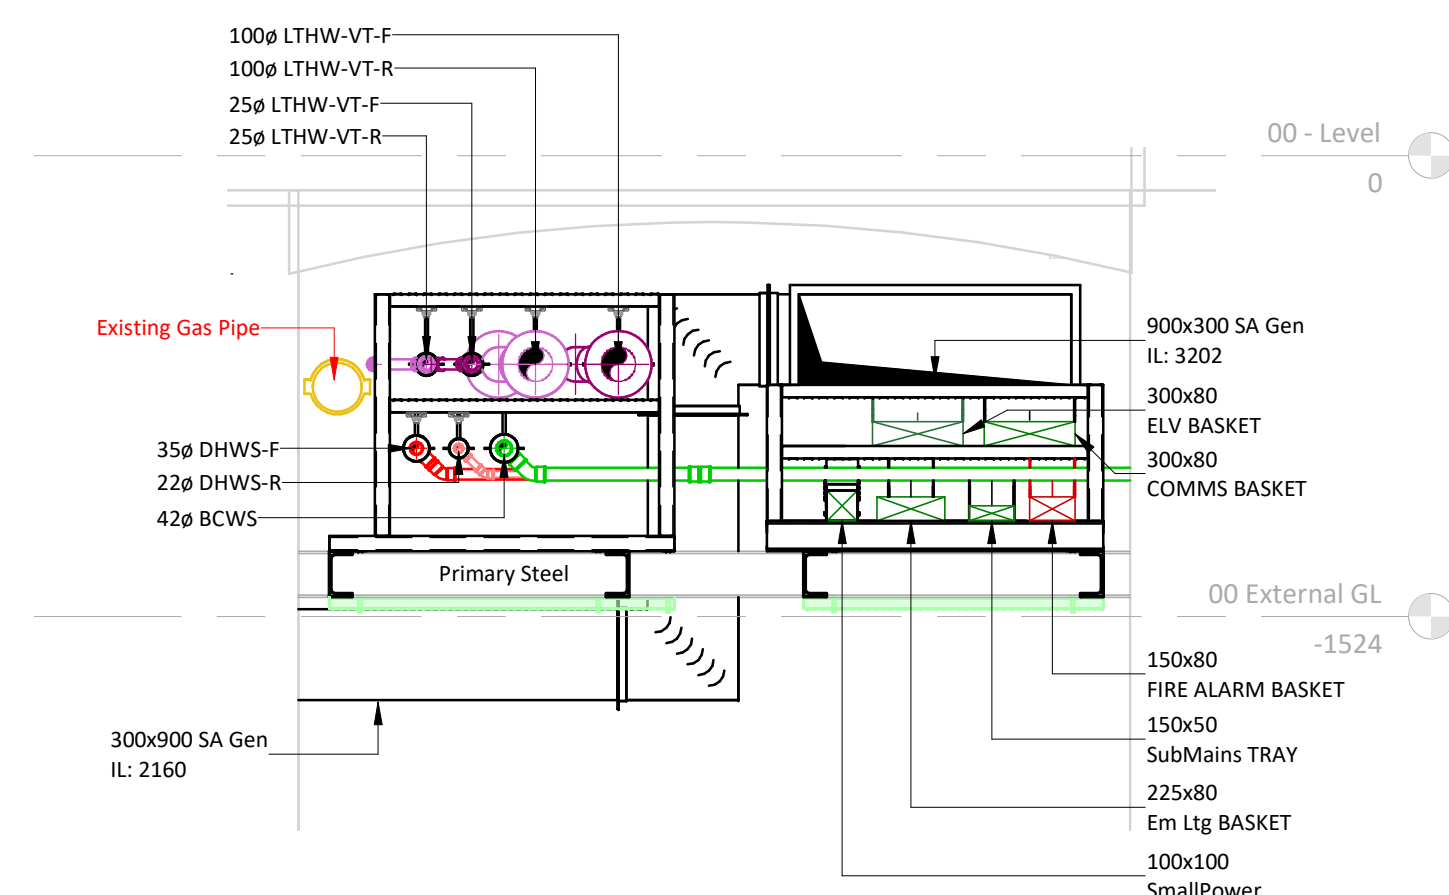



A Lloyd St Piston Area - Section A-A
1 : 25

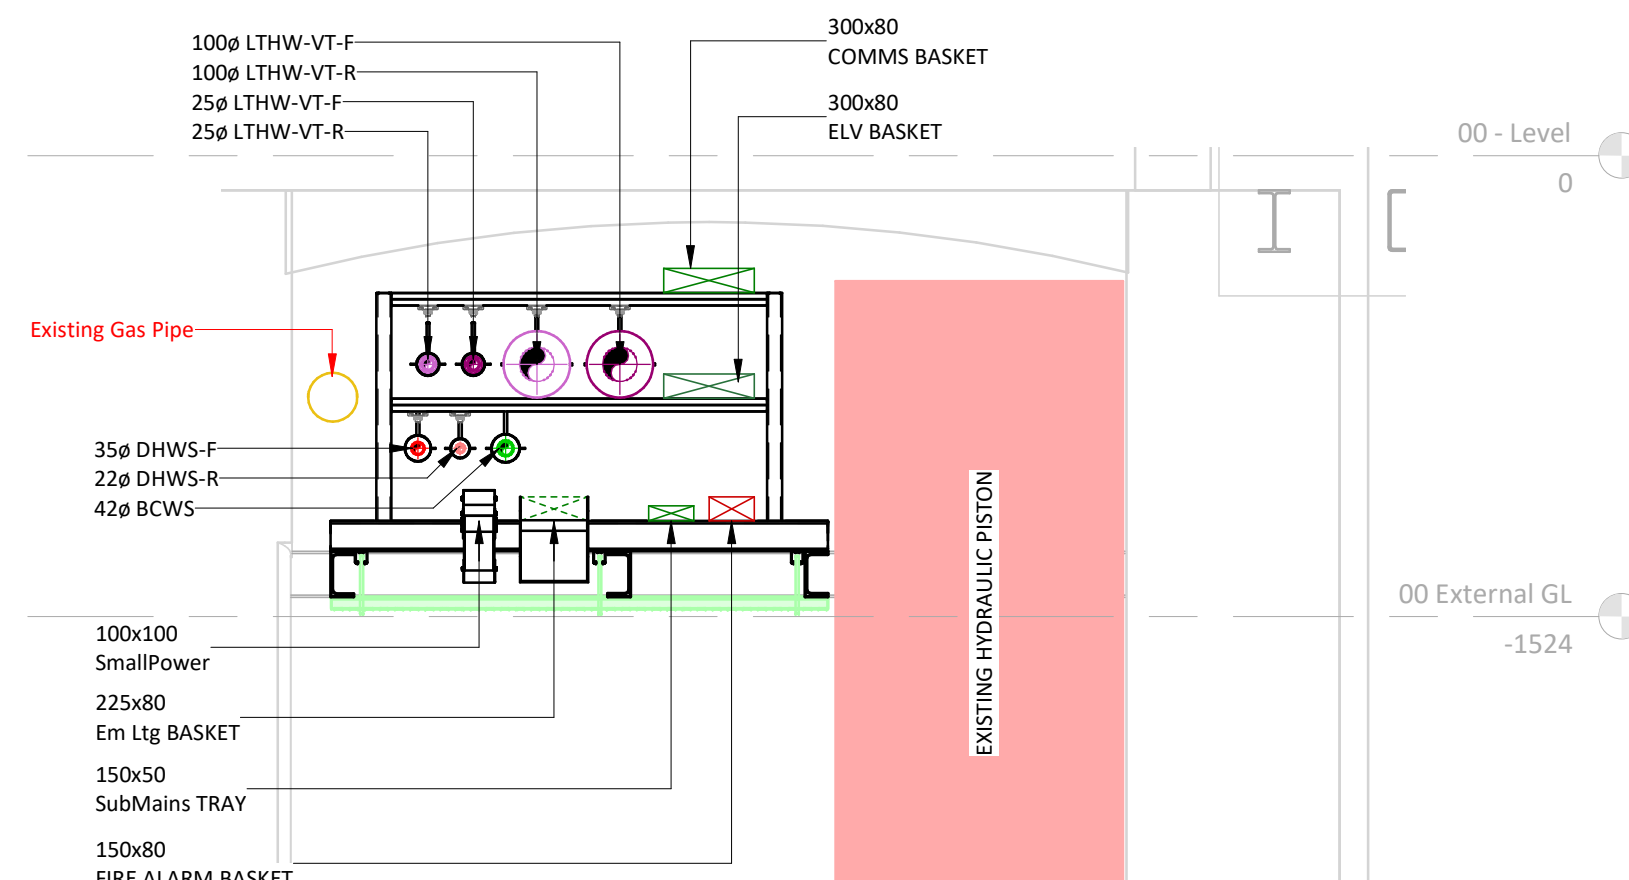

B Lloyd St Piston Area - Section B-B
1 : 25

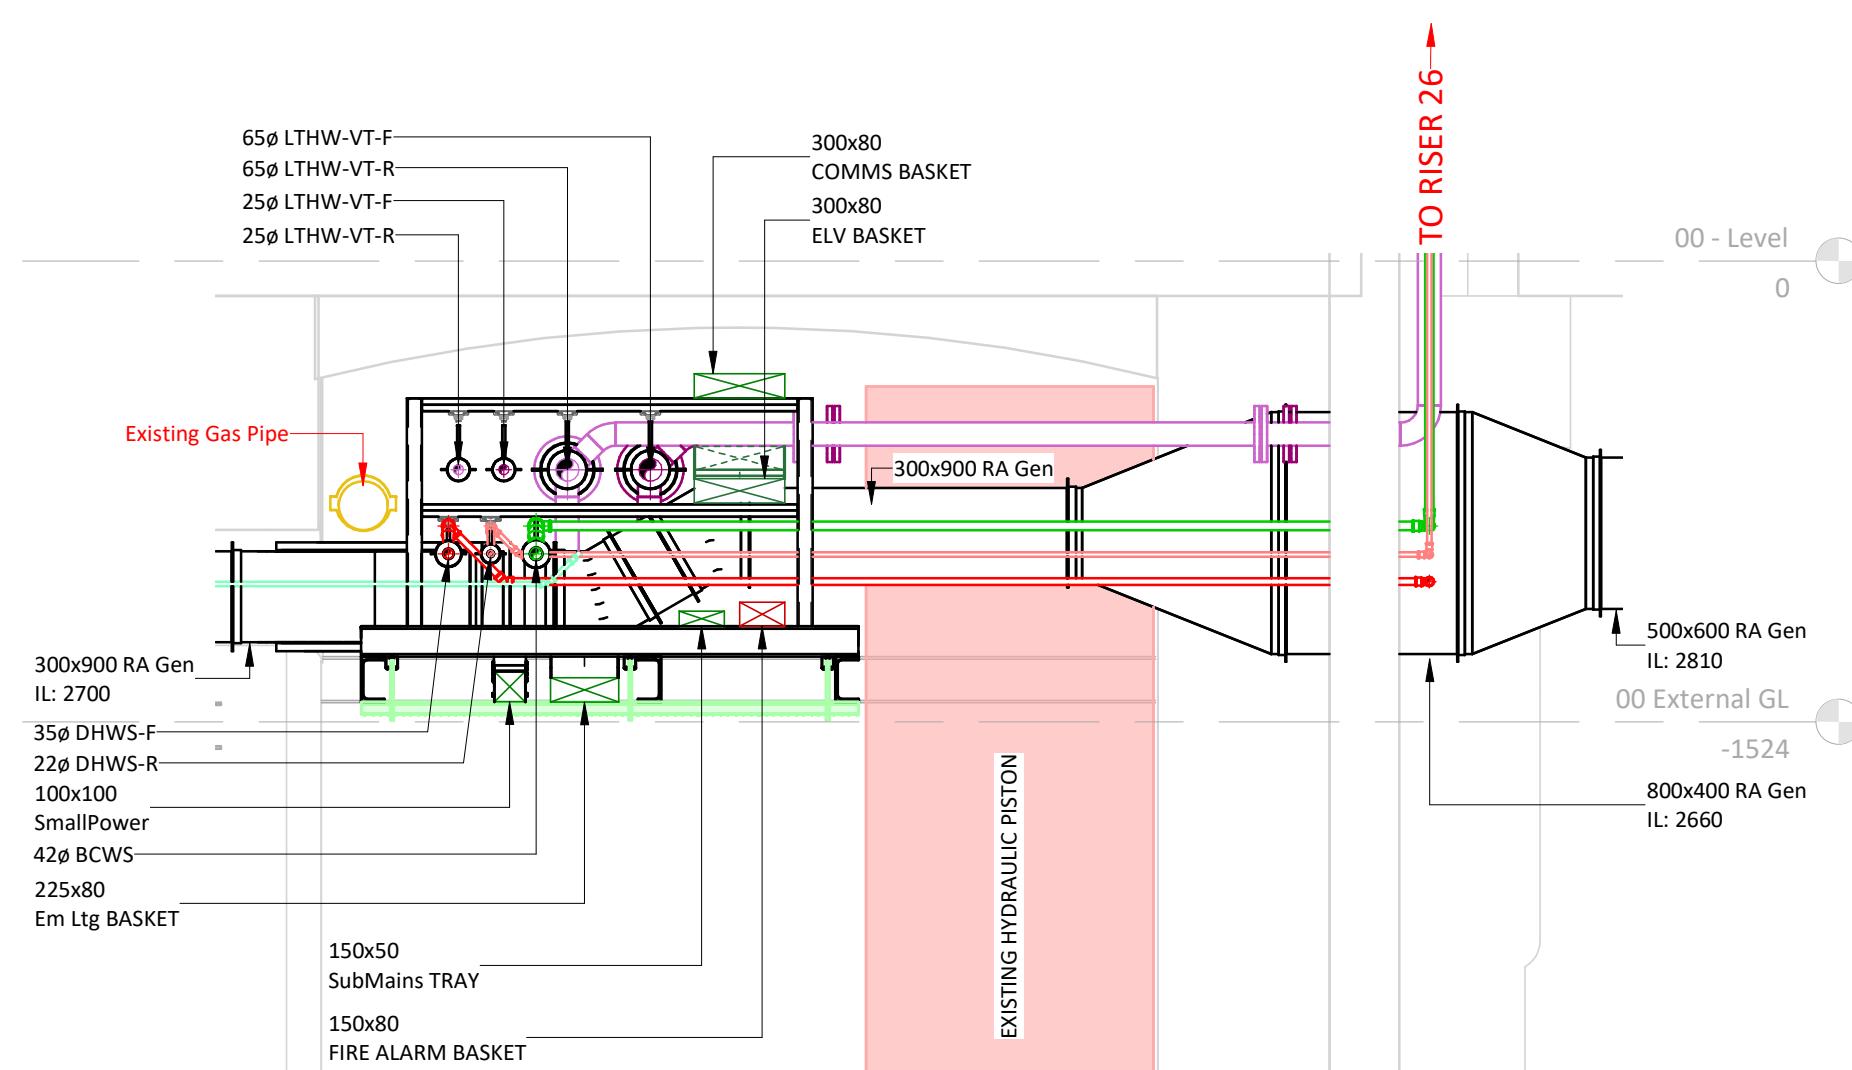

C Lloyd St Piston Area - Section C-C
1 : 25

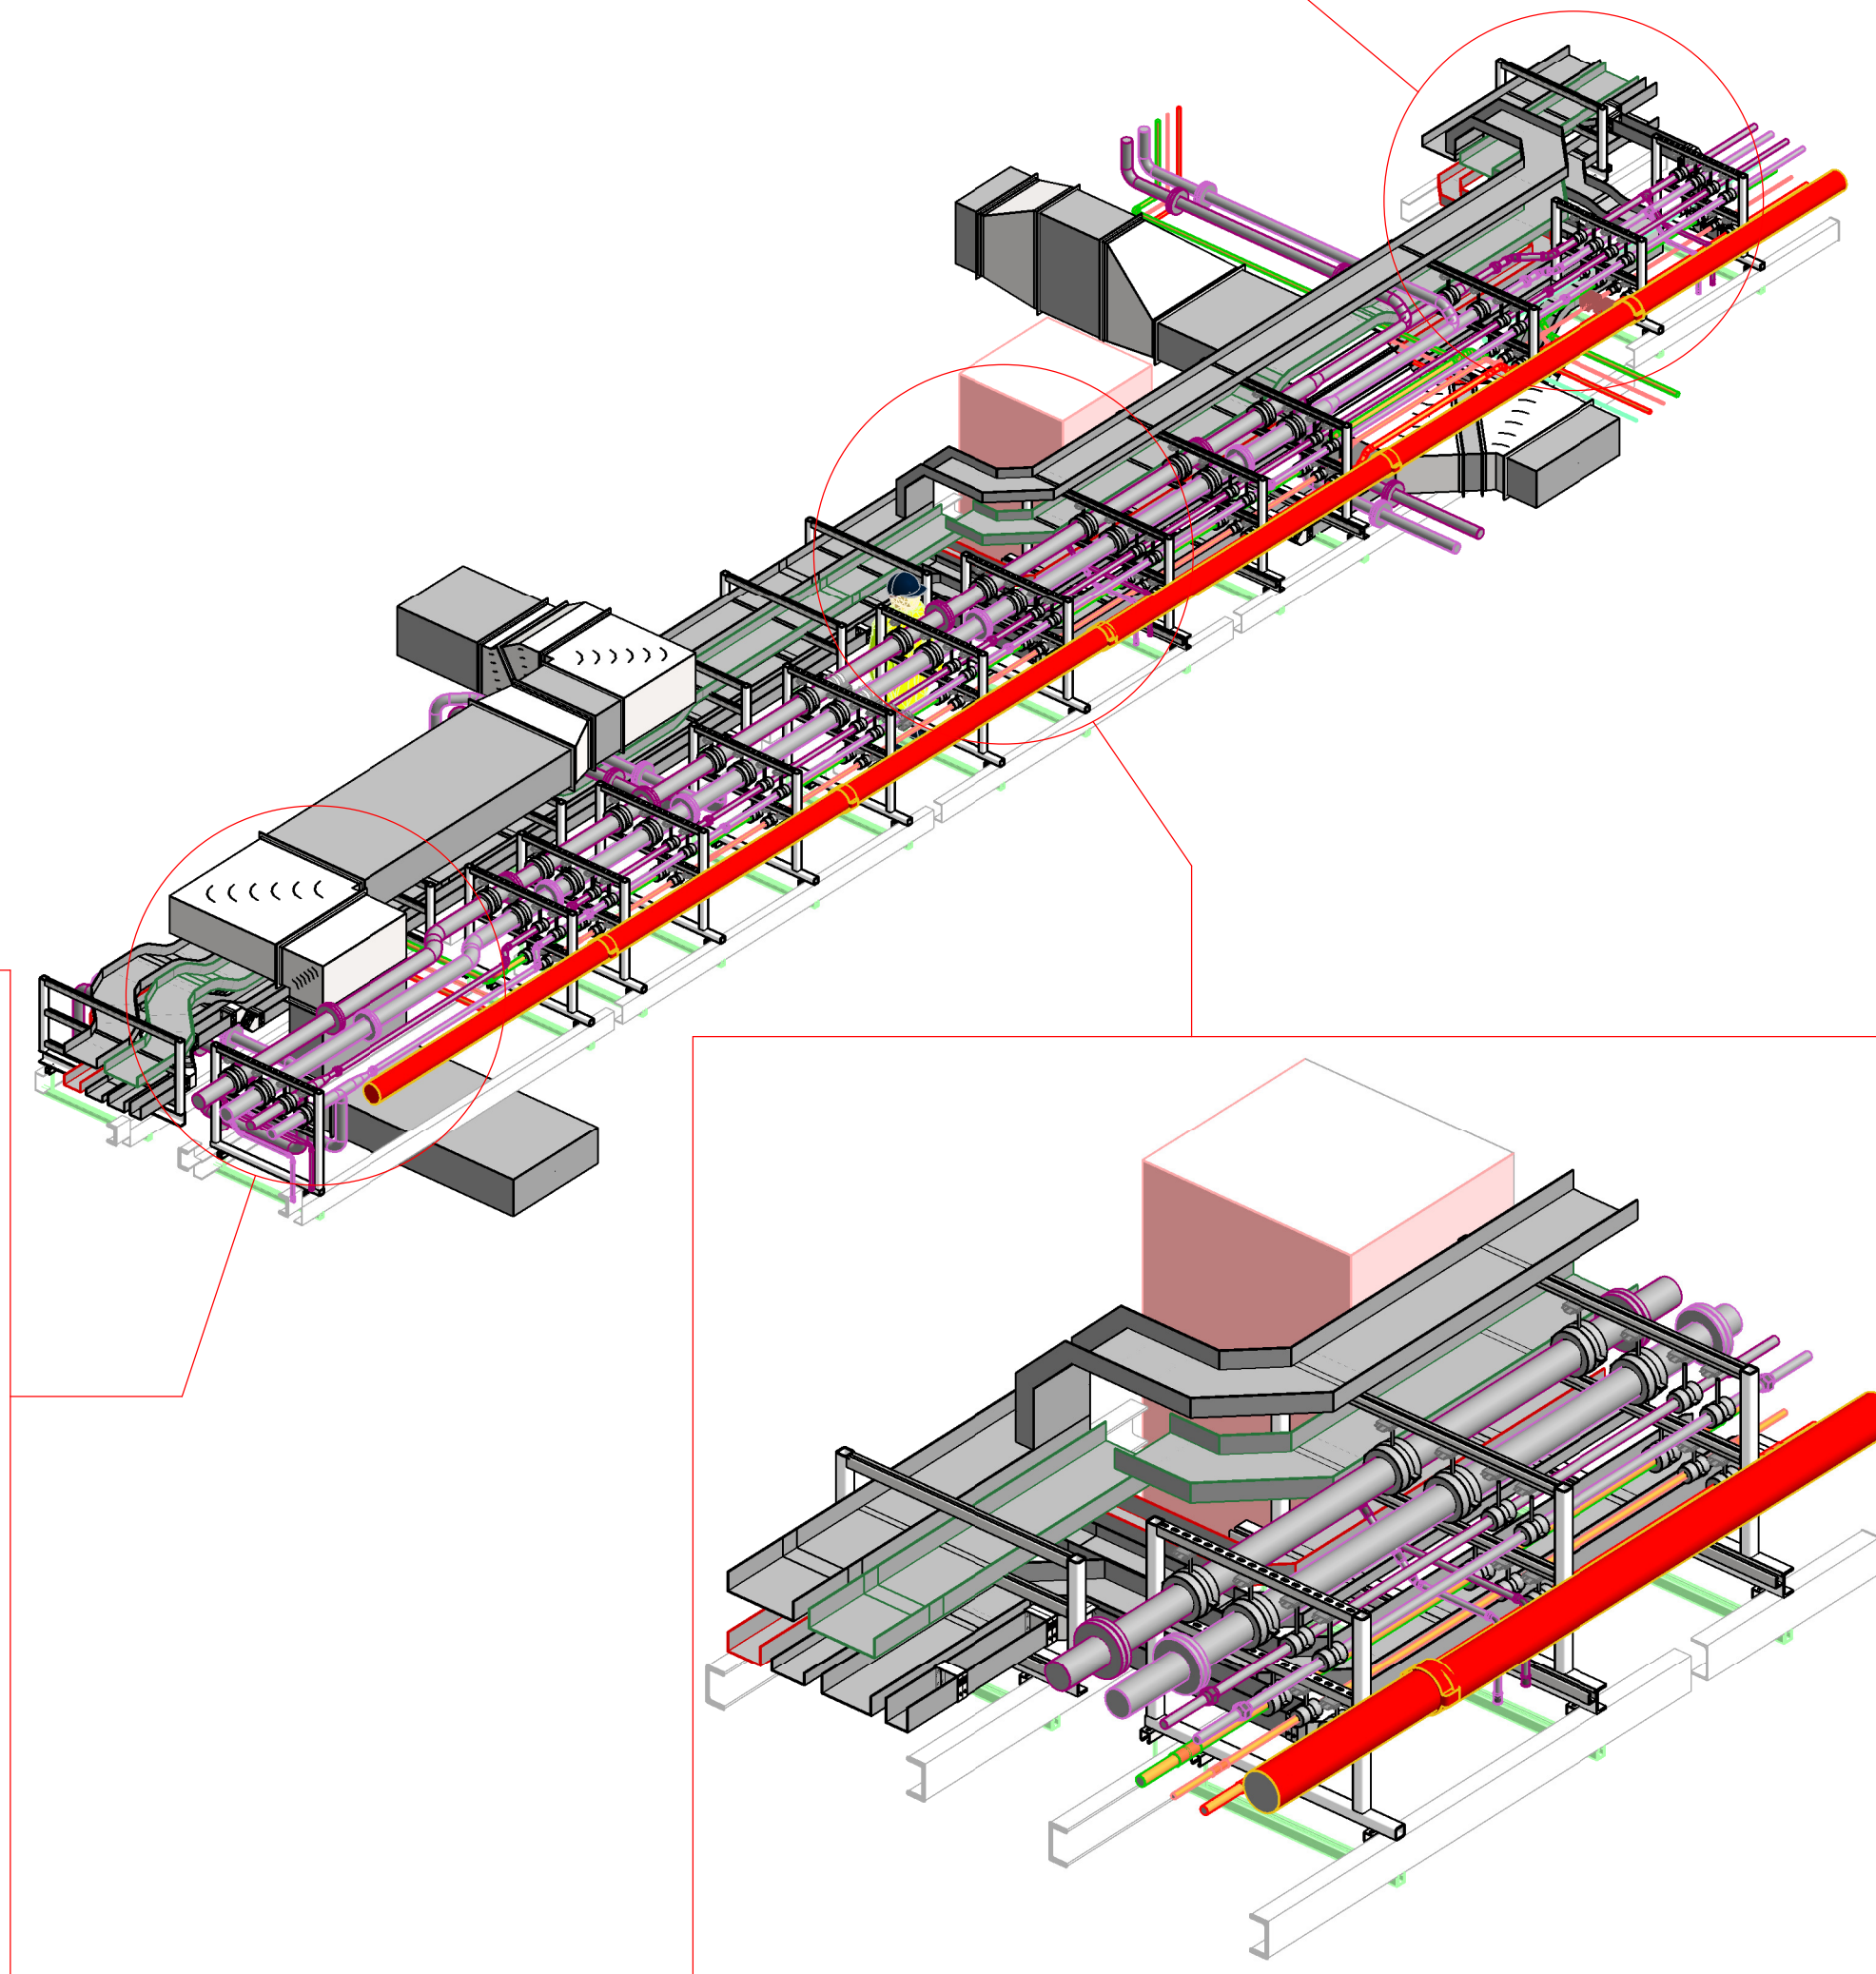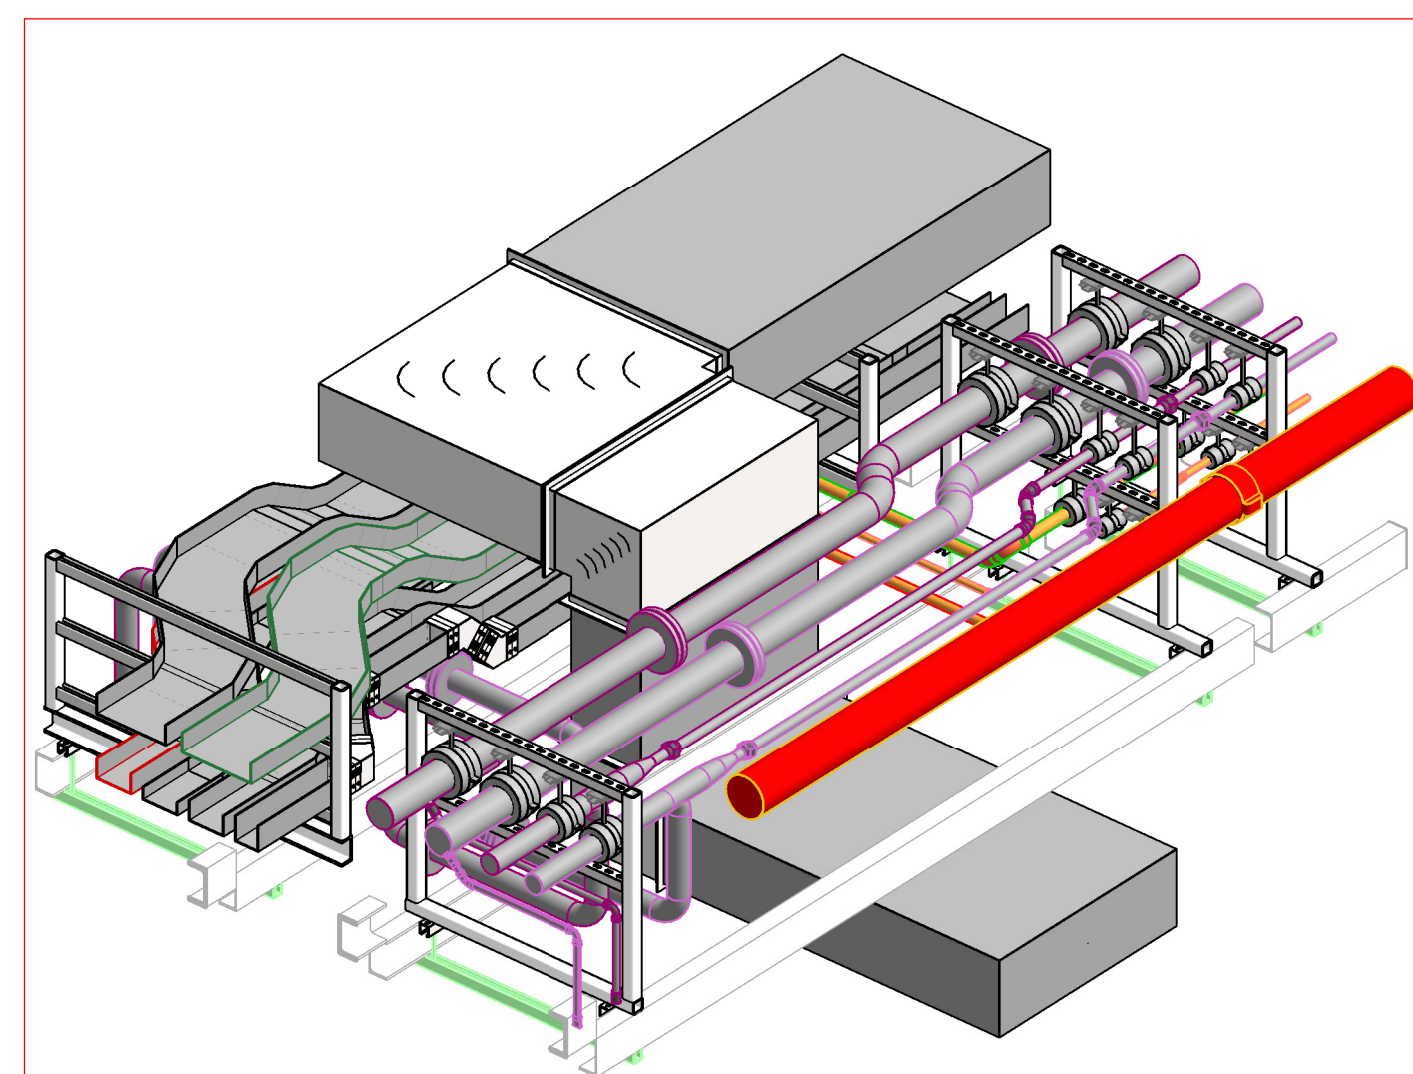

SAFETY, HEALTH & ENVIRONMENTAL INFORMATION

For details of site wide and general risks to be read in conjunction with these notes, refer to the following documents:

Refer to site safety files. All operatives to sign up to all job specific risk assessments and method statements.

In addition to the hazards/risks normally associated with the types of work detailed on this drawing, note the following:

Construction and Manufacturing

	Maintenance, Cleaning and operation
--	-------------------------------------

Decommissioning and Demolition

It is assumed that all works associated with this drawing will be carried out by competent operatives working, where appropriate, to an approved method statement.

Refer to drawing no. TH-LG-SKE-X-0501 for
frame / loop setting out and references

P01	Issued for Review & Comment		03/1/2017
Rev.	Description	Date	



6th Floor, 5 Exchange Quay, Salford, M5 3EF
Tel: 0161 872 0171

Client
Manchester City Council

Contract

Our Town Hall

Design Mana
ARUP

Checked By
P Hardman

Drawn By
M Wooding

Issue Date
05/11/21

Status	Scale	Sheet Size	Rev
S3 - For Review & Comment	As indicated	A1	P01



Drawing No. OTH-NGB-TH-LG-SKE-X-0205

[Project Code]	[Originator]	[Zone]	[Level]	[Type]	[Role]	[Number]
Copyright in this drawing is the property of NG Bailey Limited. It must not be reproduced nor amended nor used for the execution of works without in conjunction with the proposed works for which it is prepared or otherwise without the express consent of NG Bailey Limited. It is to be used for the project and works for which it is prepared and for no other purpose.						