


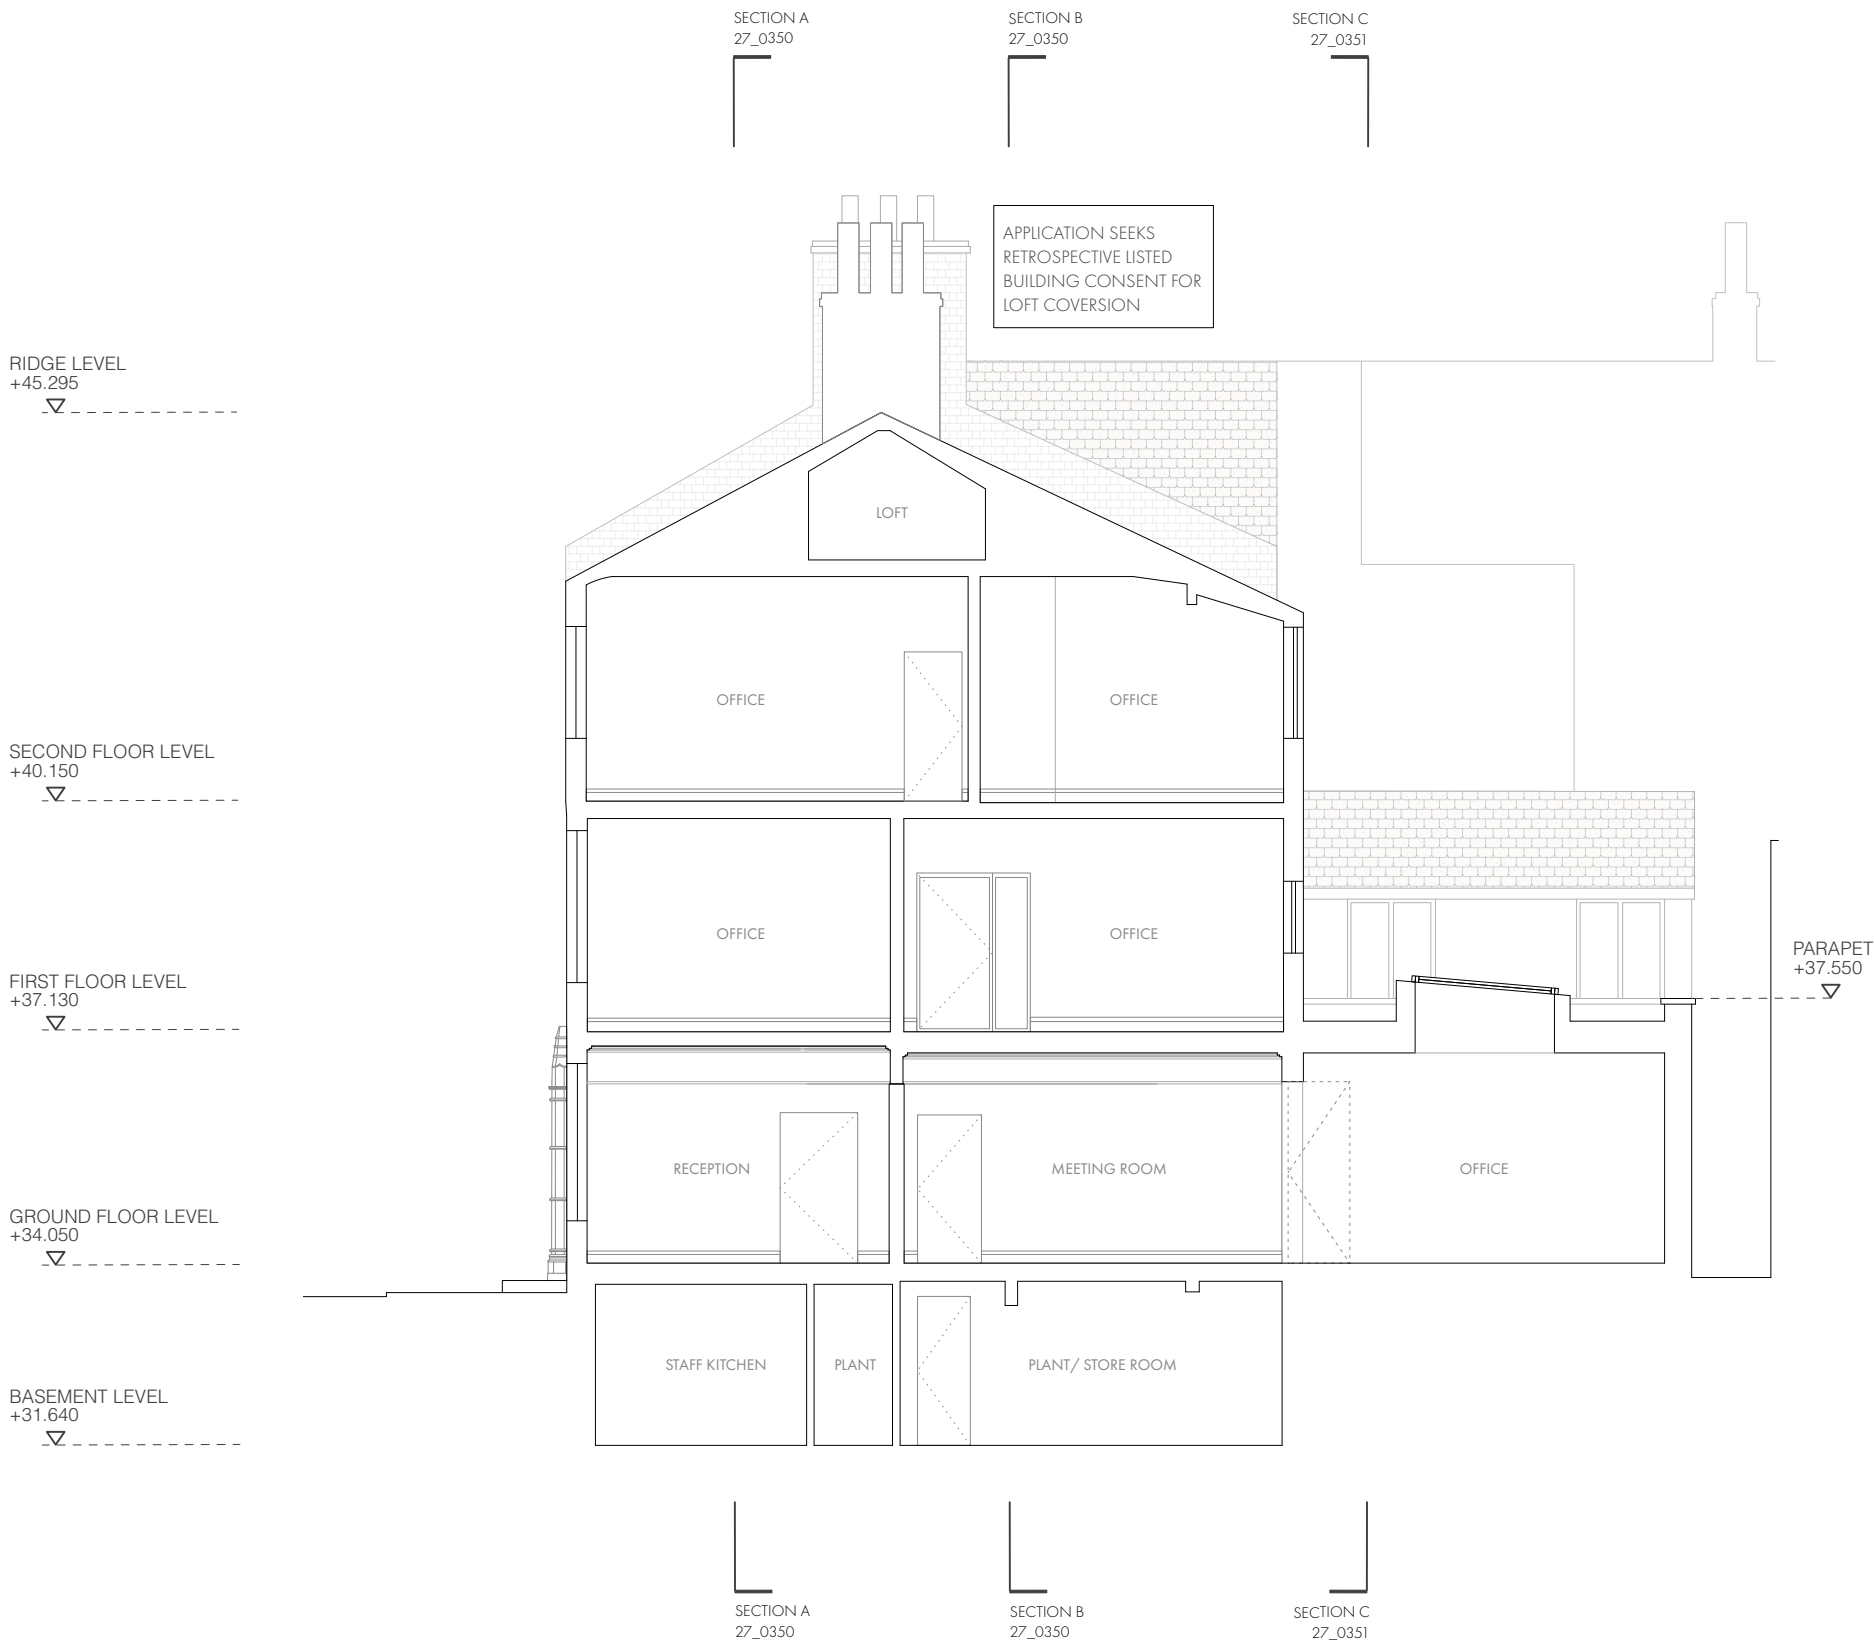

DWG NO : 27_0353A

P L A N N I N G

PROPOSED SECTION E
REVISION A

PROJECT : 27 BYROM STREET



SCALE : 1:100