
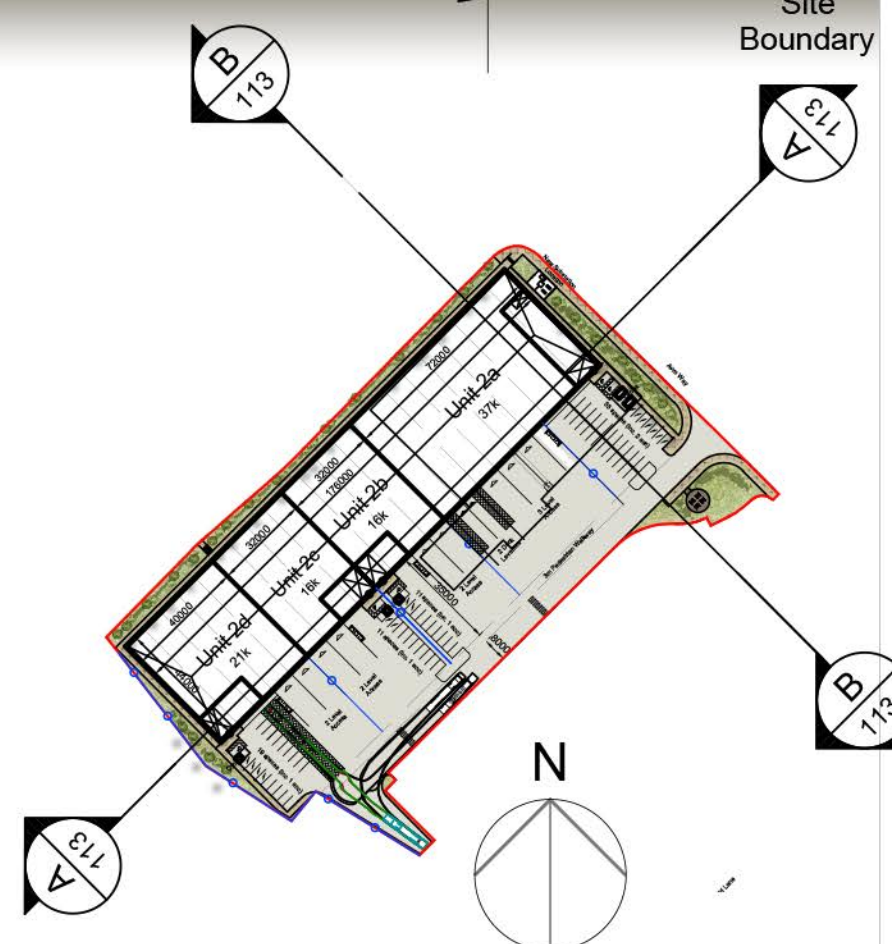
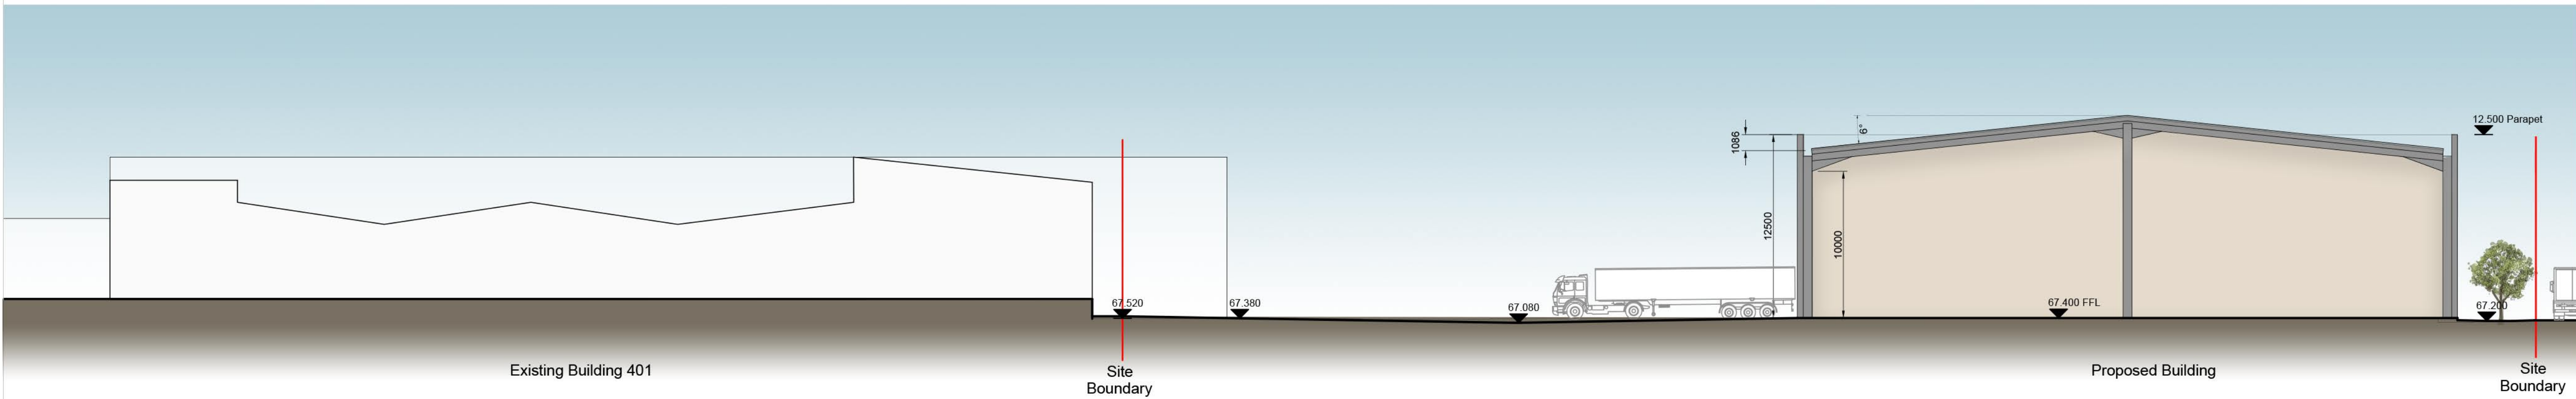
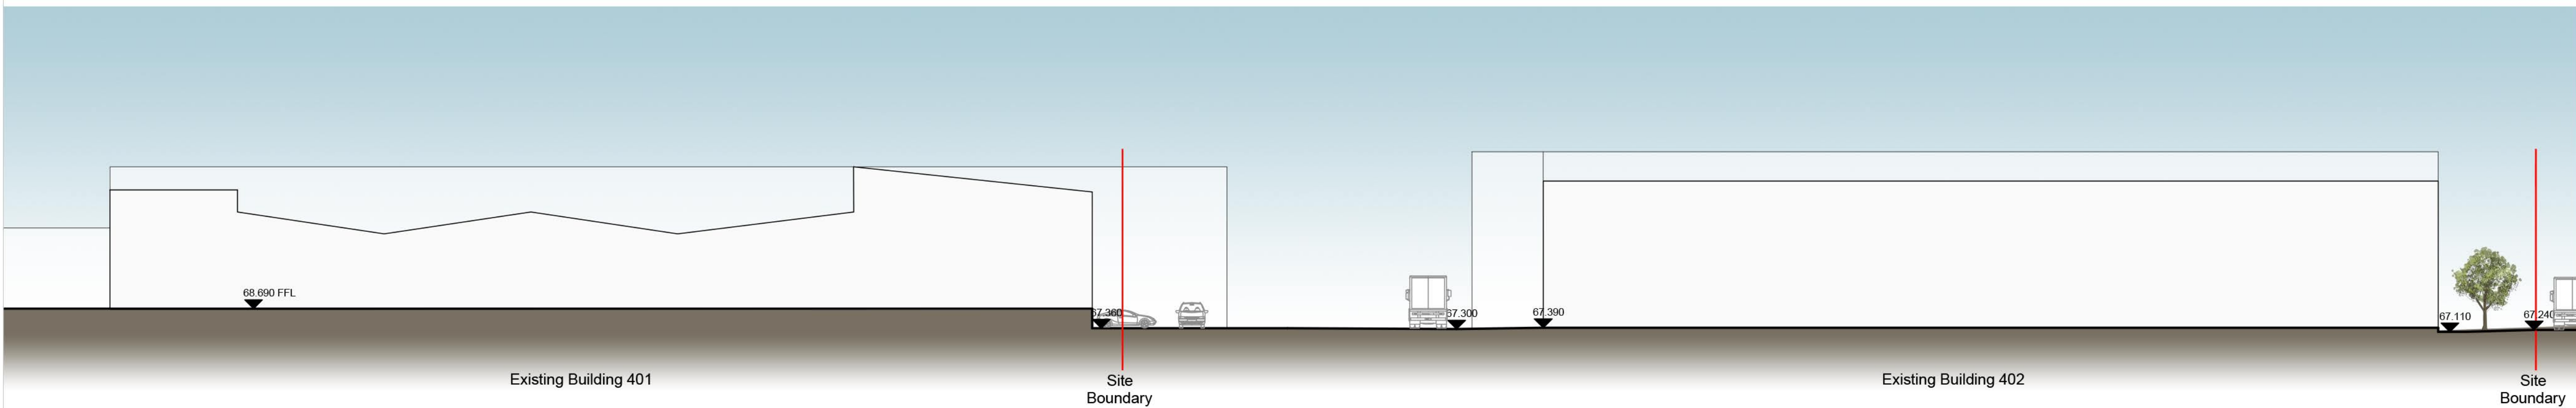
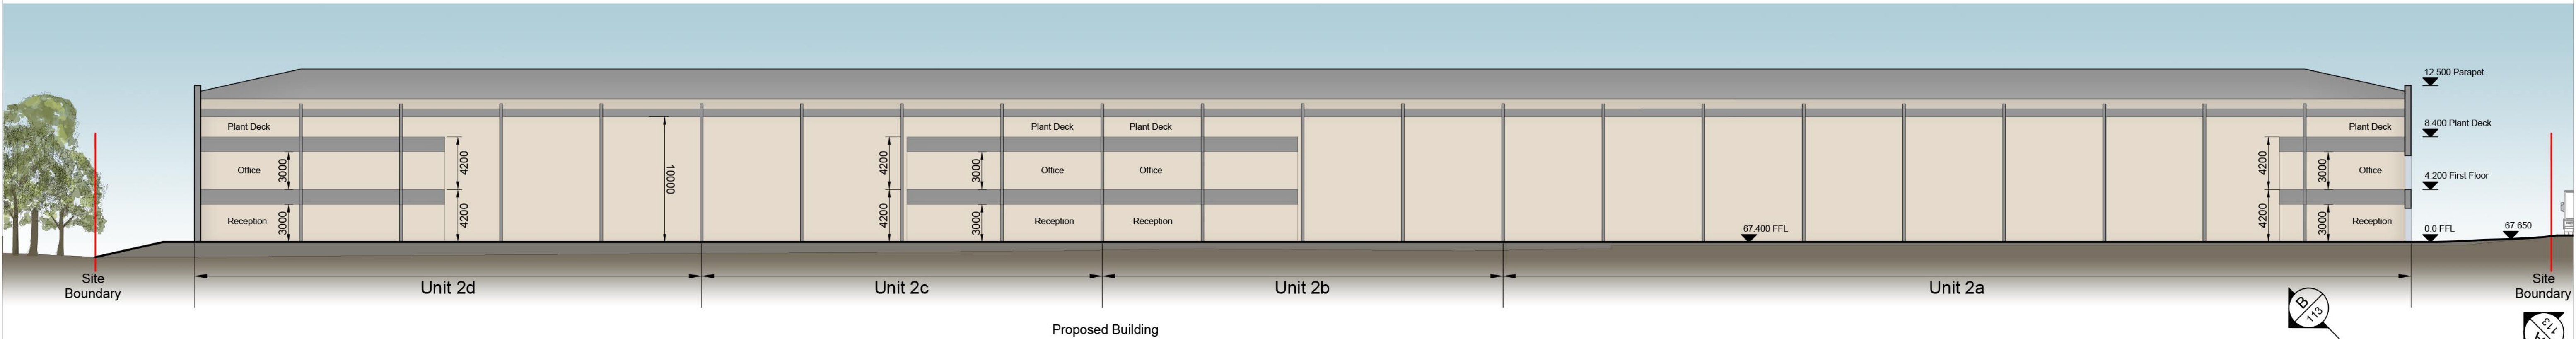


Please note: All existing building and tree heights are shown indicatively

© 2022 RPS Group

Notes

1. This drawing has been prepared in accordance with the scope of RPS's appointment with its client and is subject to the terms and conditions of that appointment. RPS accepts no liability for any use of this document other than by its client and only for the purposes for which it was prepared and provided.
2. If received electronically it is the recipient's responsibility to print to correct scale. Only written dimensions should be used.
3. This drawing should be read in conjunction with all other relevant drawings and specifications.

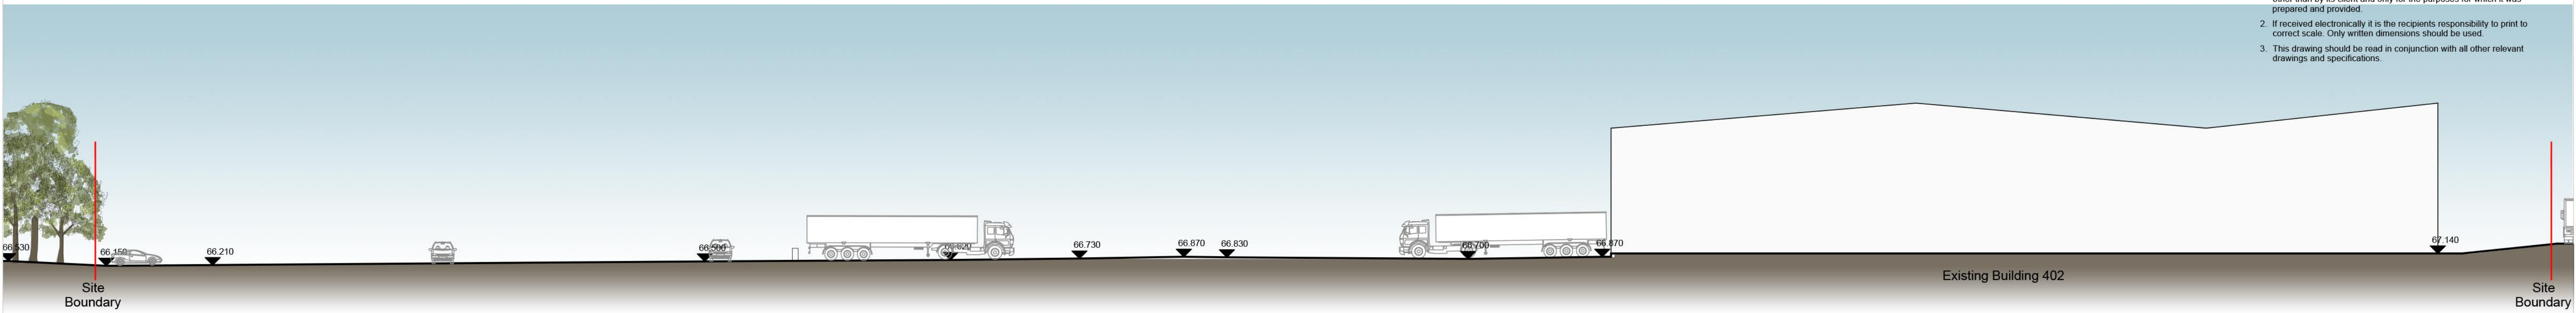

P01	First Issue	LL	MJH	18/03/22												
Rev	Description	By	Apr	Date												
MAKING COMPLEX EASY Sherwood House, Sherwood Avenue, Newark, Nottinghamshire, NG24 1QQ T.01636 605 700 E. rpsnewark@rpsgroup.com Client COLUMBIA THREADNEEDLE INVESTMENTS Project MAG - Building 402, Manchester Airport Title Proposed and Existing Site Sections <table><tr><td>RPS Project Number</td><td>Scale @ A1</td><td>Date Created</td></tr><tr><td>NK020943</td><td>1:250</td><td>14/03/22</td></tr><tr><td>Task Team Manager</td><td>Information Author</td><td>Task Information Manager</td></tr><tr><td>KRP</td><td>LL</td><td>MJH</td></tr></table> Status S2 (Suitable for Information) Document Number 020598-RPS-SI-XX-DR-A-0113 Revision P01 Project Code - Originator - Zone - Level - Type - Role - Drawing Number rpsgroup.com					RPS Project Number	Scale @ A1	Date Created	NK020943	1:250	14/03/22	Task Team Manager	Information Author	Task Information Manager	KRP	LL	MJH
RPS Project Number	Scale @ A1	Date Created														
NK020943	1:250	14/03/22														
Task Team Manager	Information Author	Task Information Manager														
KRP	LL	MJH														