


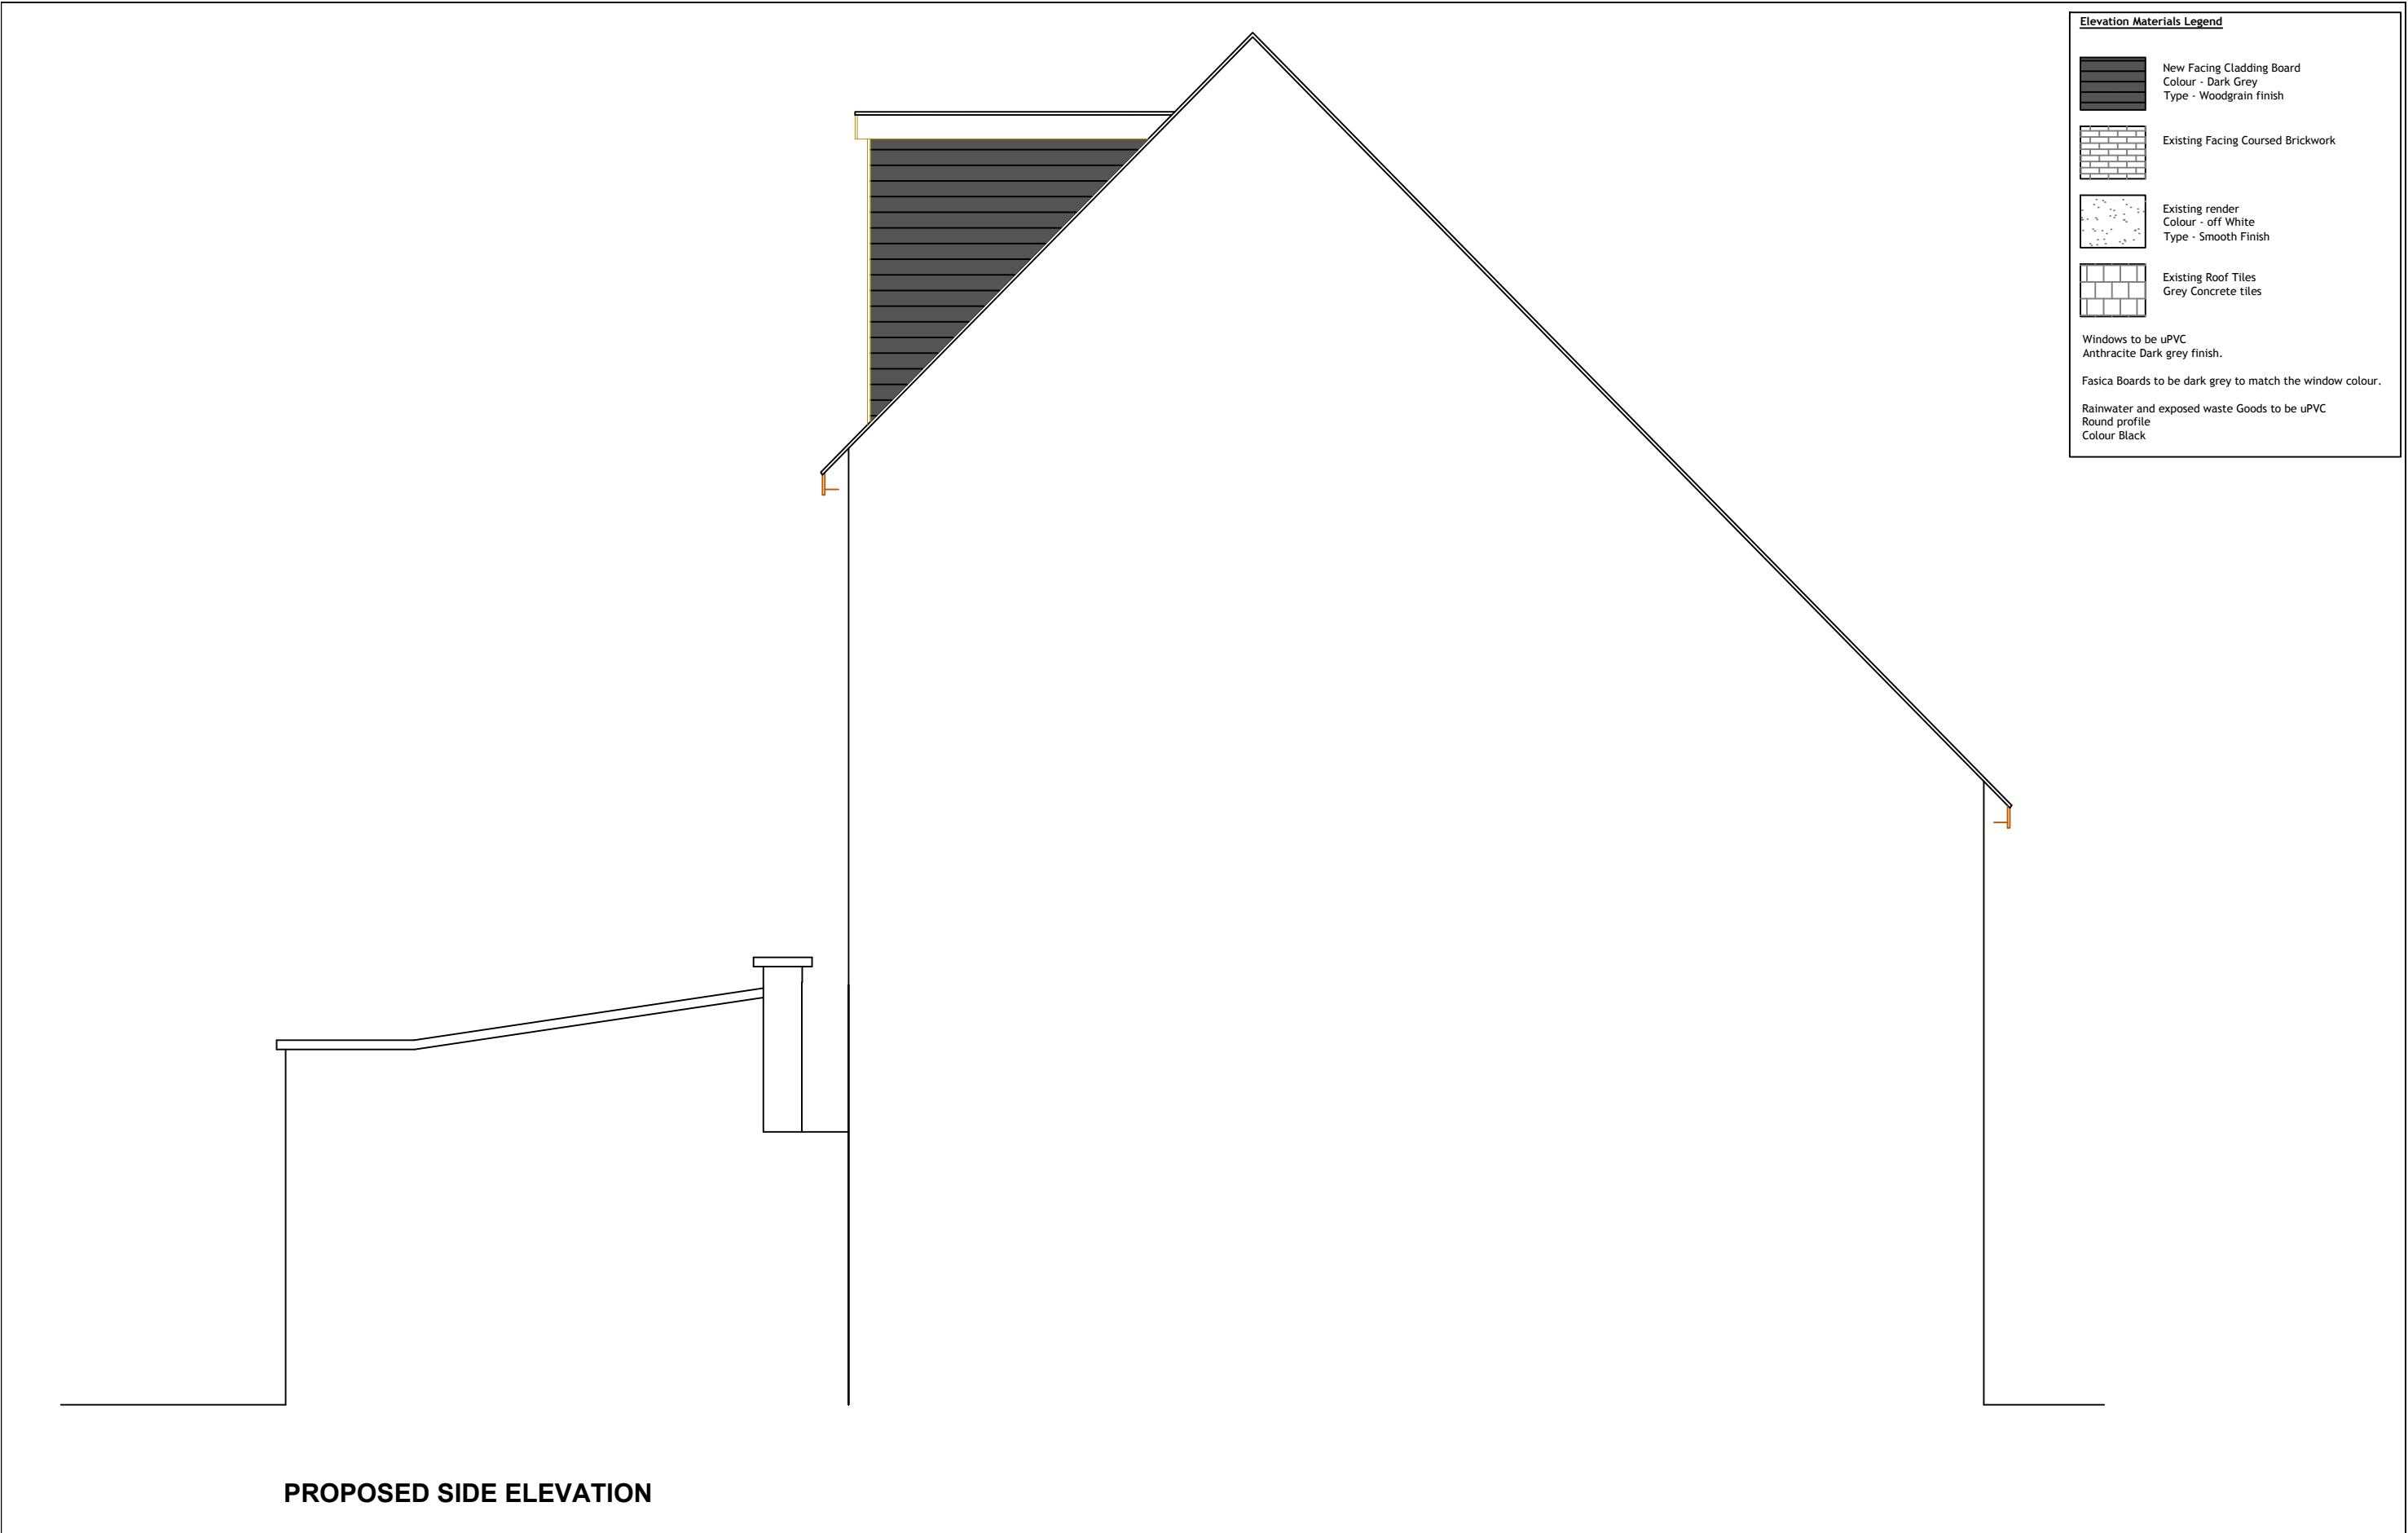

Elevation Materials Legend

New Facing Cladding Board
Colour - Dark Grey
Type - Woodgrain finish

Existing Facing Coursed Brickwork

Existing render
Colour - off White
Type - Smooth Finish

Existing Roof Tiles
Grey Concrete tiles

Windows to be uPVC
Anthracite Dark grey finish.

Fasica Boards to be dark grey to match the window colour.

Rainwater and exposed waste Goods to be uPVC
Round profile
Colour Black

PROPOSED SIDE ELEVATION

EDIFICE Building Consultants Limited email: nick@edificebc.co.uk mobile: 07917125231 Architecture Project Management Consultancy All levels and dimensions must be checked on site by contractor prior to commencement of works. Any variations must be reported to Edifice BC Ltd. All information hereon in is the copyright of Edifice BC Ltd. Copying in full or in part is forbidden without the written permission from Edifice BC Ltd.	PROJECT Proposed Development at: 40 Darley Avenue Chorlton Cum Hardy Manchester	DRAWING TITLE Proposed Side Elevation Planning	CLIENT Mr and Mrs Salveson	DATE Jan '22	DRAWING No 775-4.04	REV A
				DRAWN BY NH		
				SCALE 1:50@A3		