



EXISTING REAR GARDEN PLAN

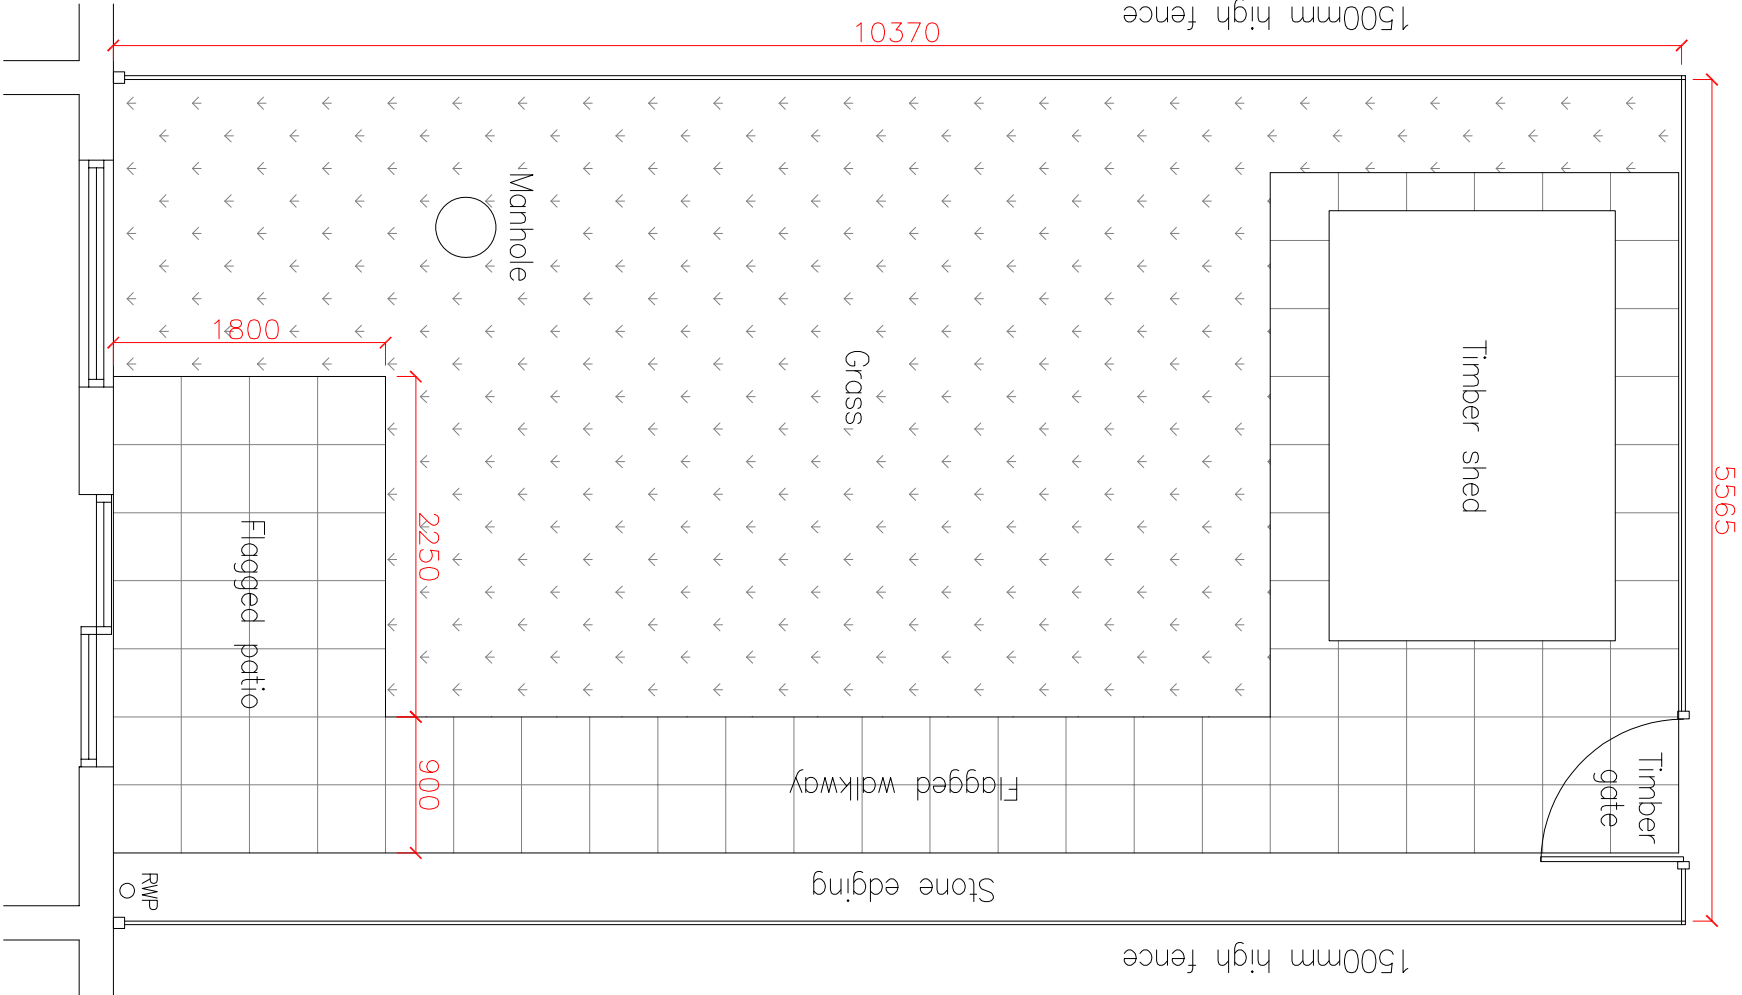

PROPOSED REAR GARDEN PLAN

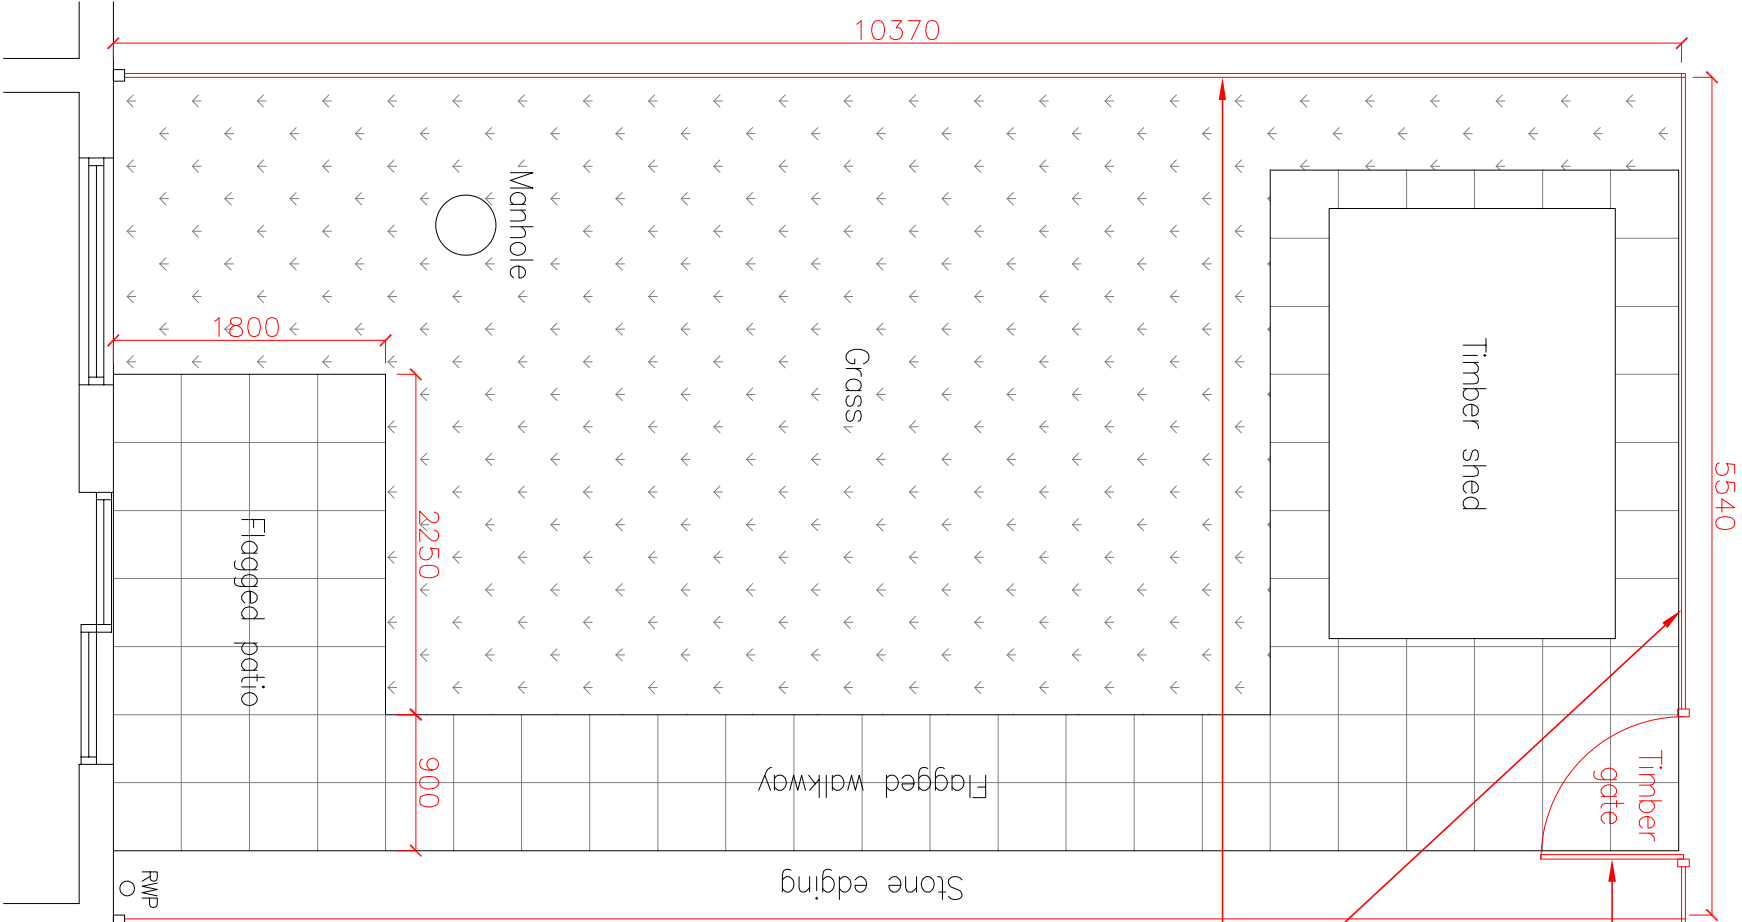

REPLACE EXISTING GATE WITH NEW 8ft HIGH GATE c/w ANTI-CLIMB FEATURES

REPLACE EXISTING FENCING ON 3No. SIDES WITH NEW 8ft HIGH TIMBER FENCE c/w ANTI-CLIMB FEATURES

REV	DESCRIPTION	DATE	BY	CHK
1	Project:			
2	48 Holly Street, Manchester			
3	Drawing Title:			
4	Existing and Proposed Garden Layout			
5	Drawing No.:			
6	137-001			
7	Scale @ A3	Revision:	Status:	Drawn By:
8	1:50	.		AU
9				Date:
10				06/10/21