
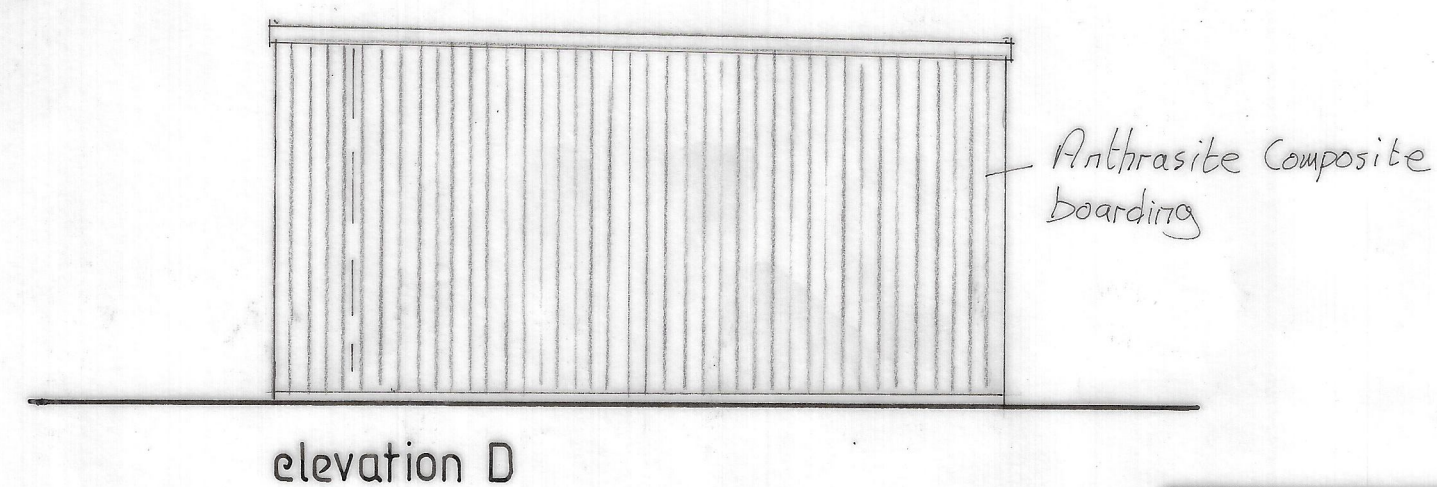
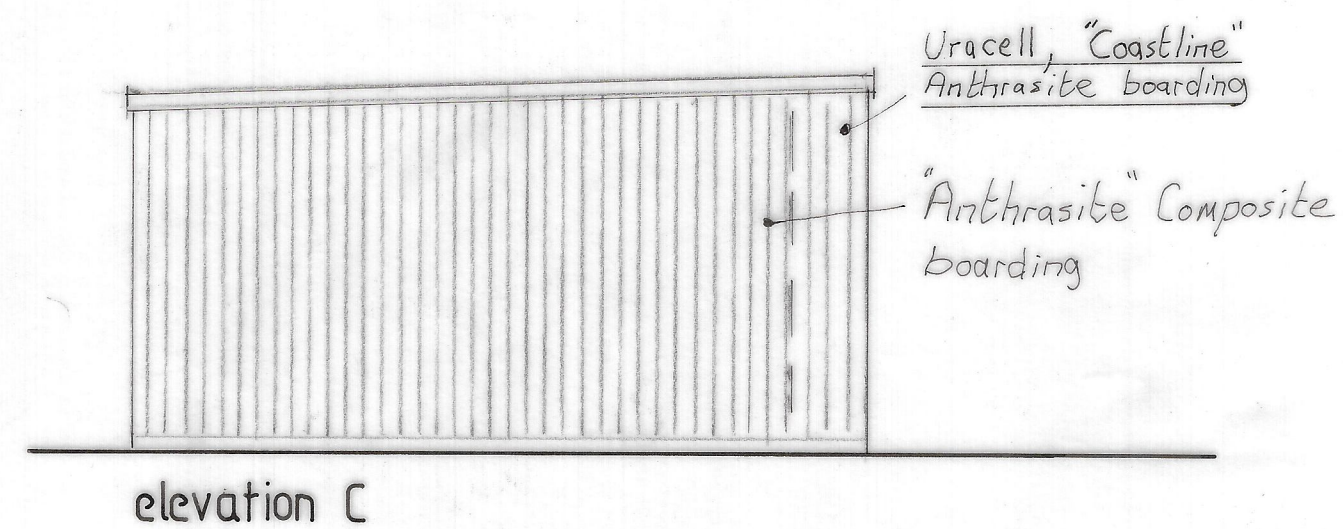
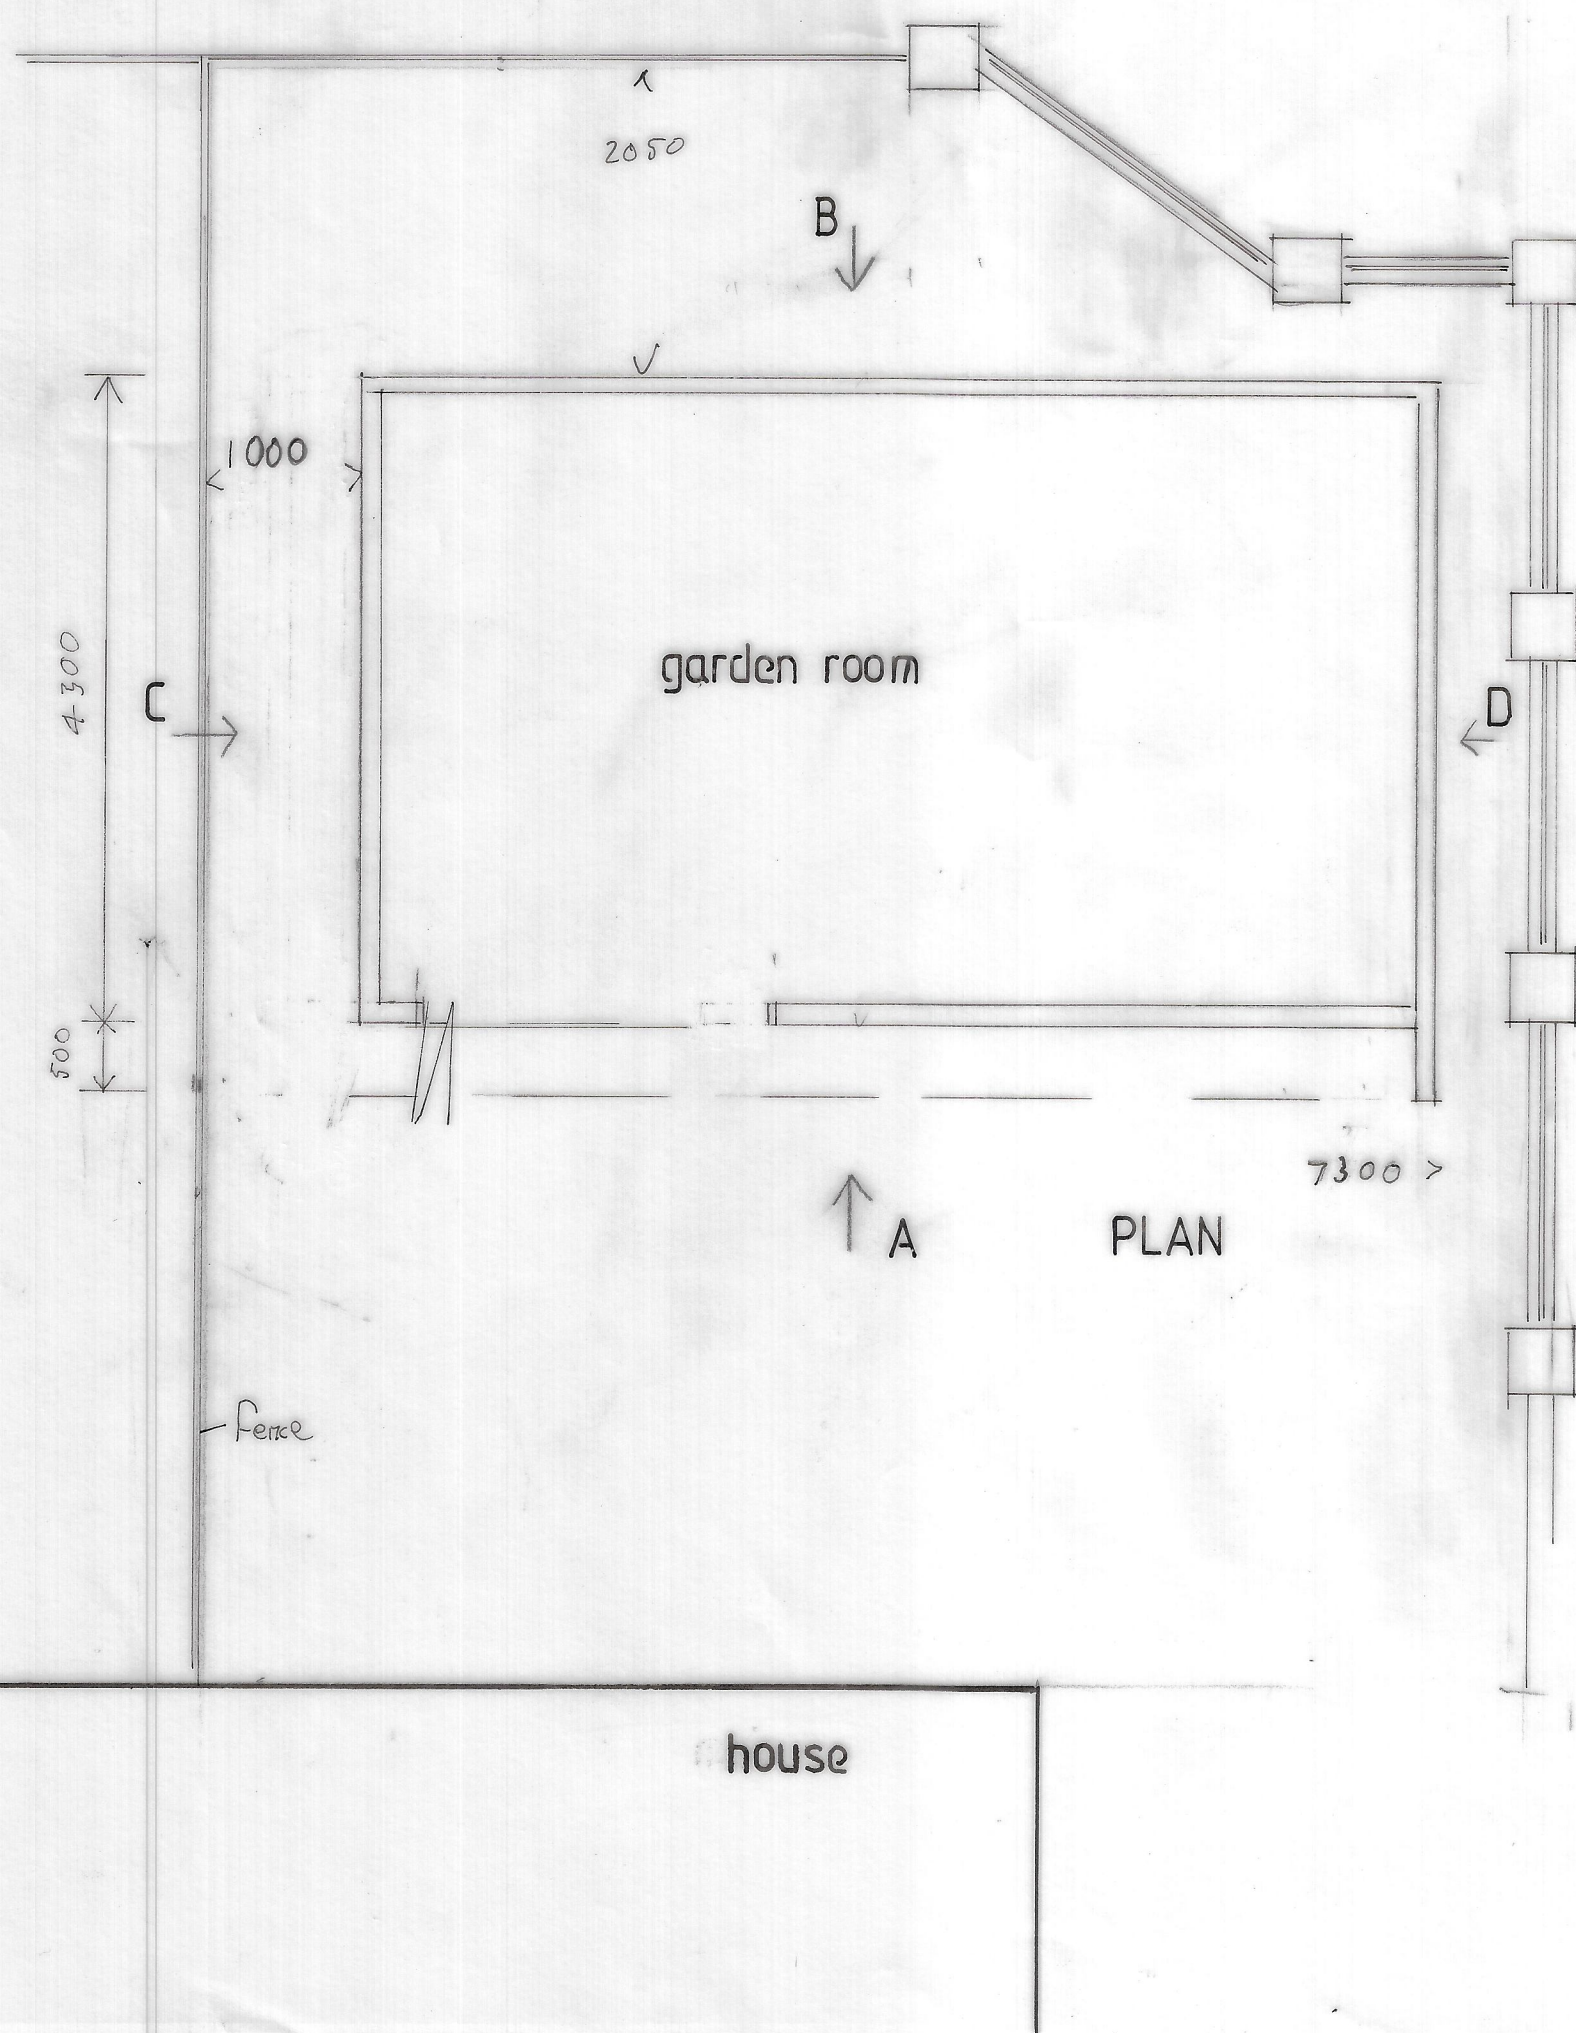
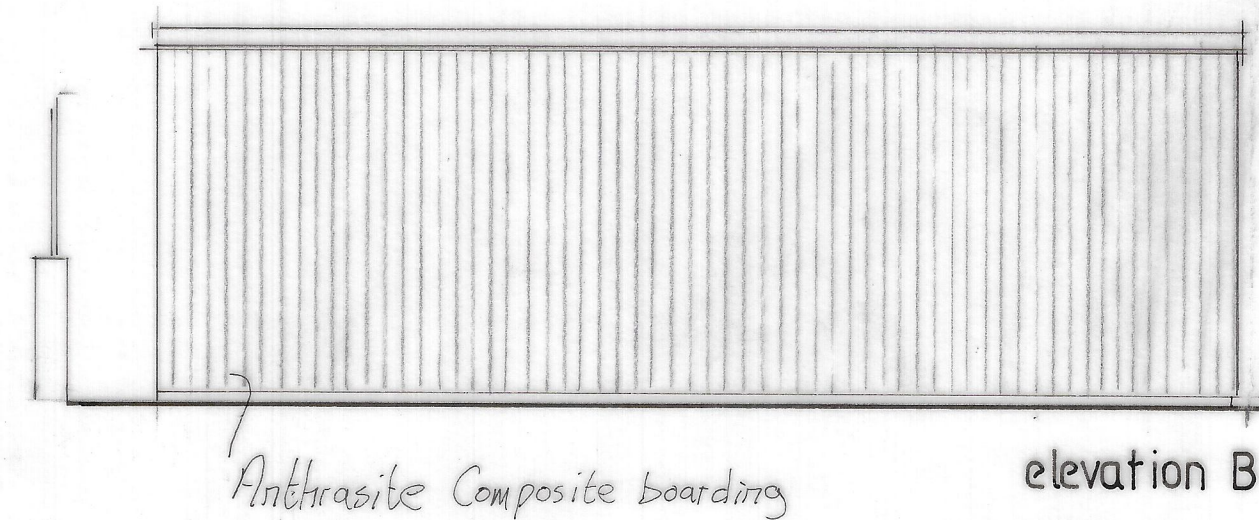


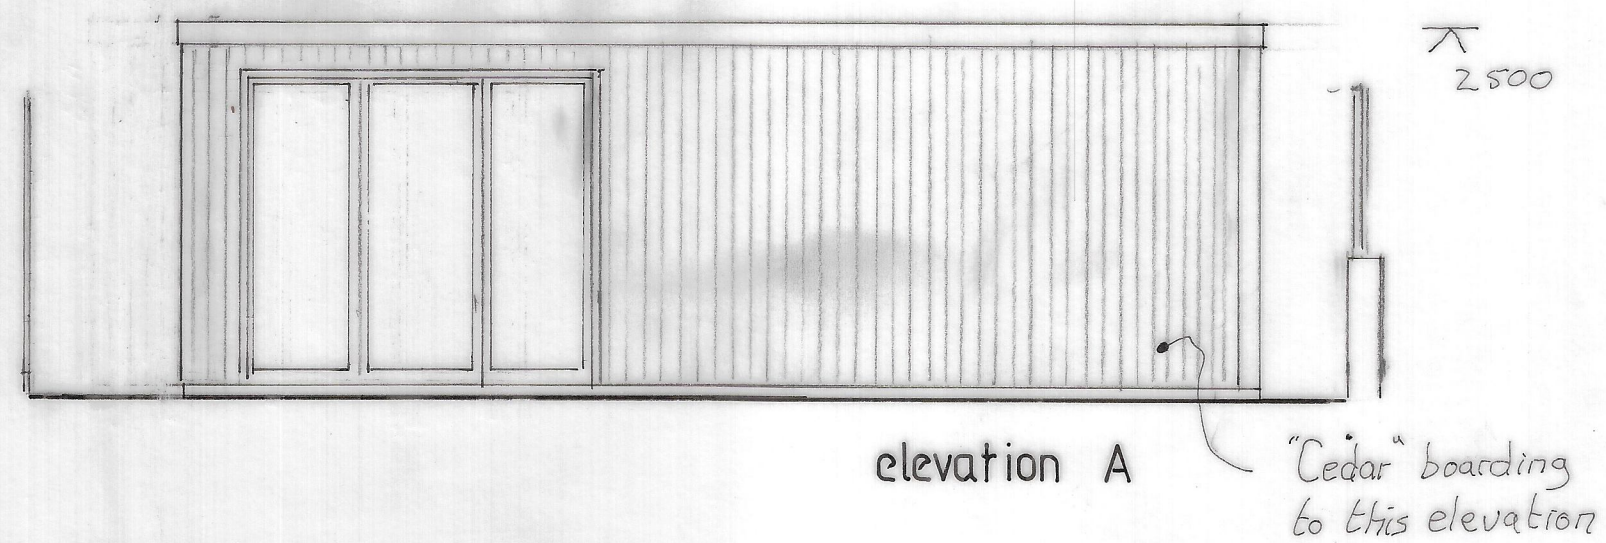

amendments
A: Proposed brought
10.00m from fence

0 0.5 1 2 3 4
scale bar m

Proposed garden room to rear (retrospective) for
Mr. A. McNee
13 Redcliffe Drive, Manchester

drawn by Artech Design 01772 456592

drawing no. 1K/2885/1A Scale 1:50