



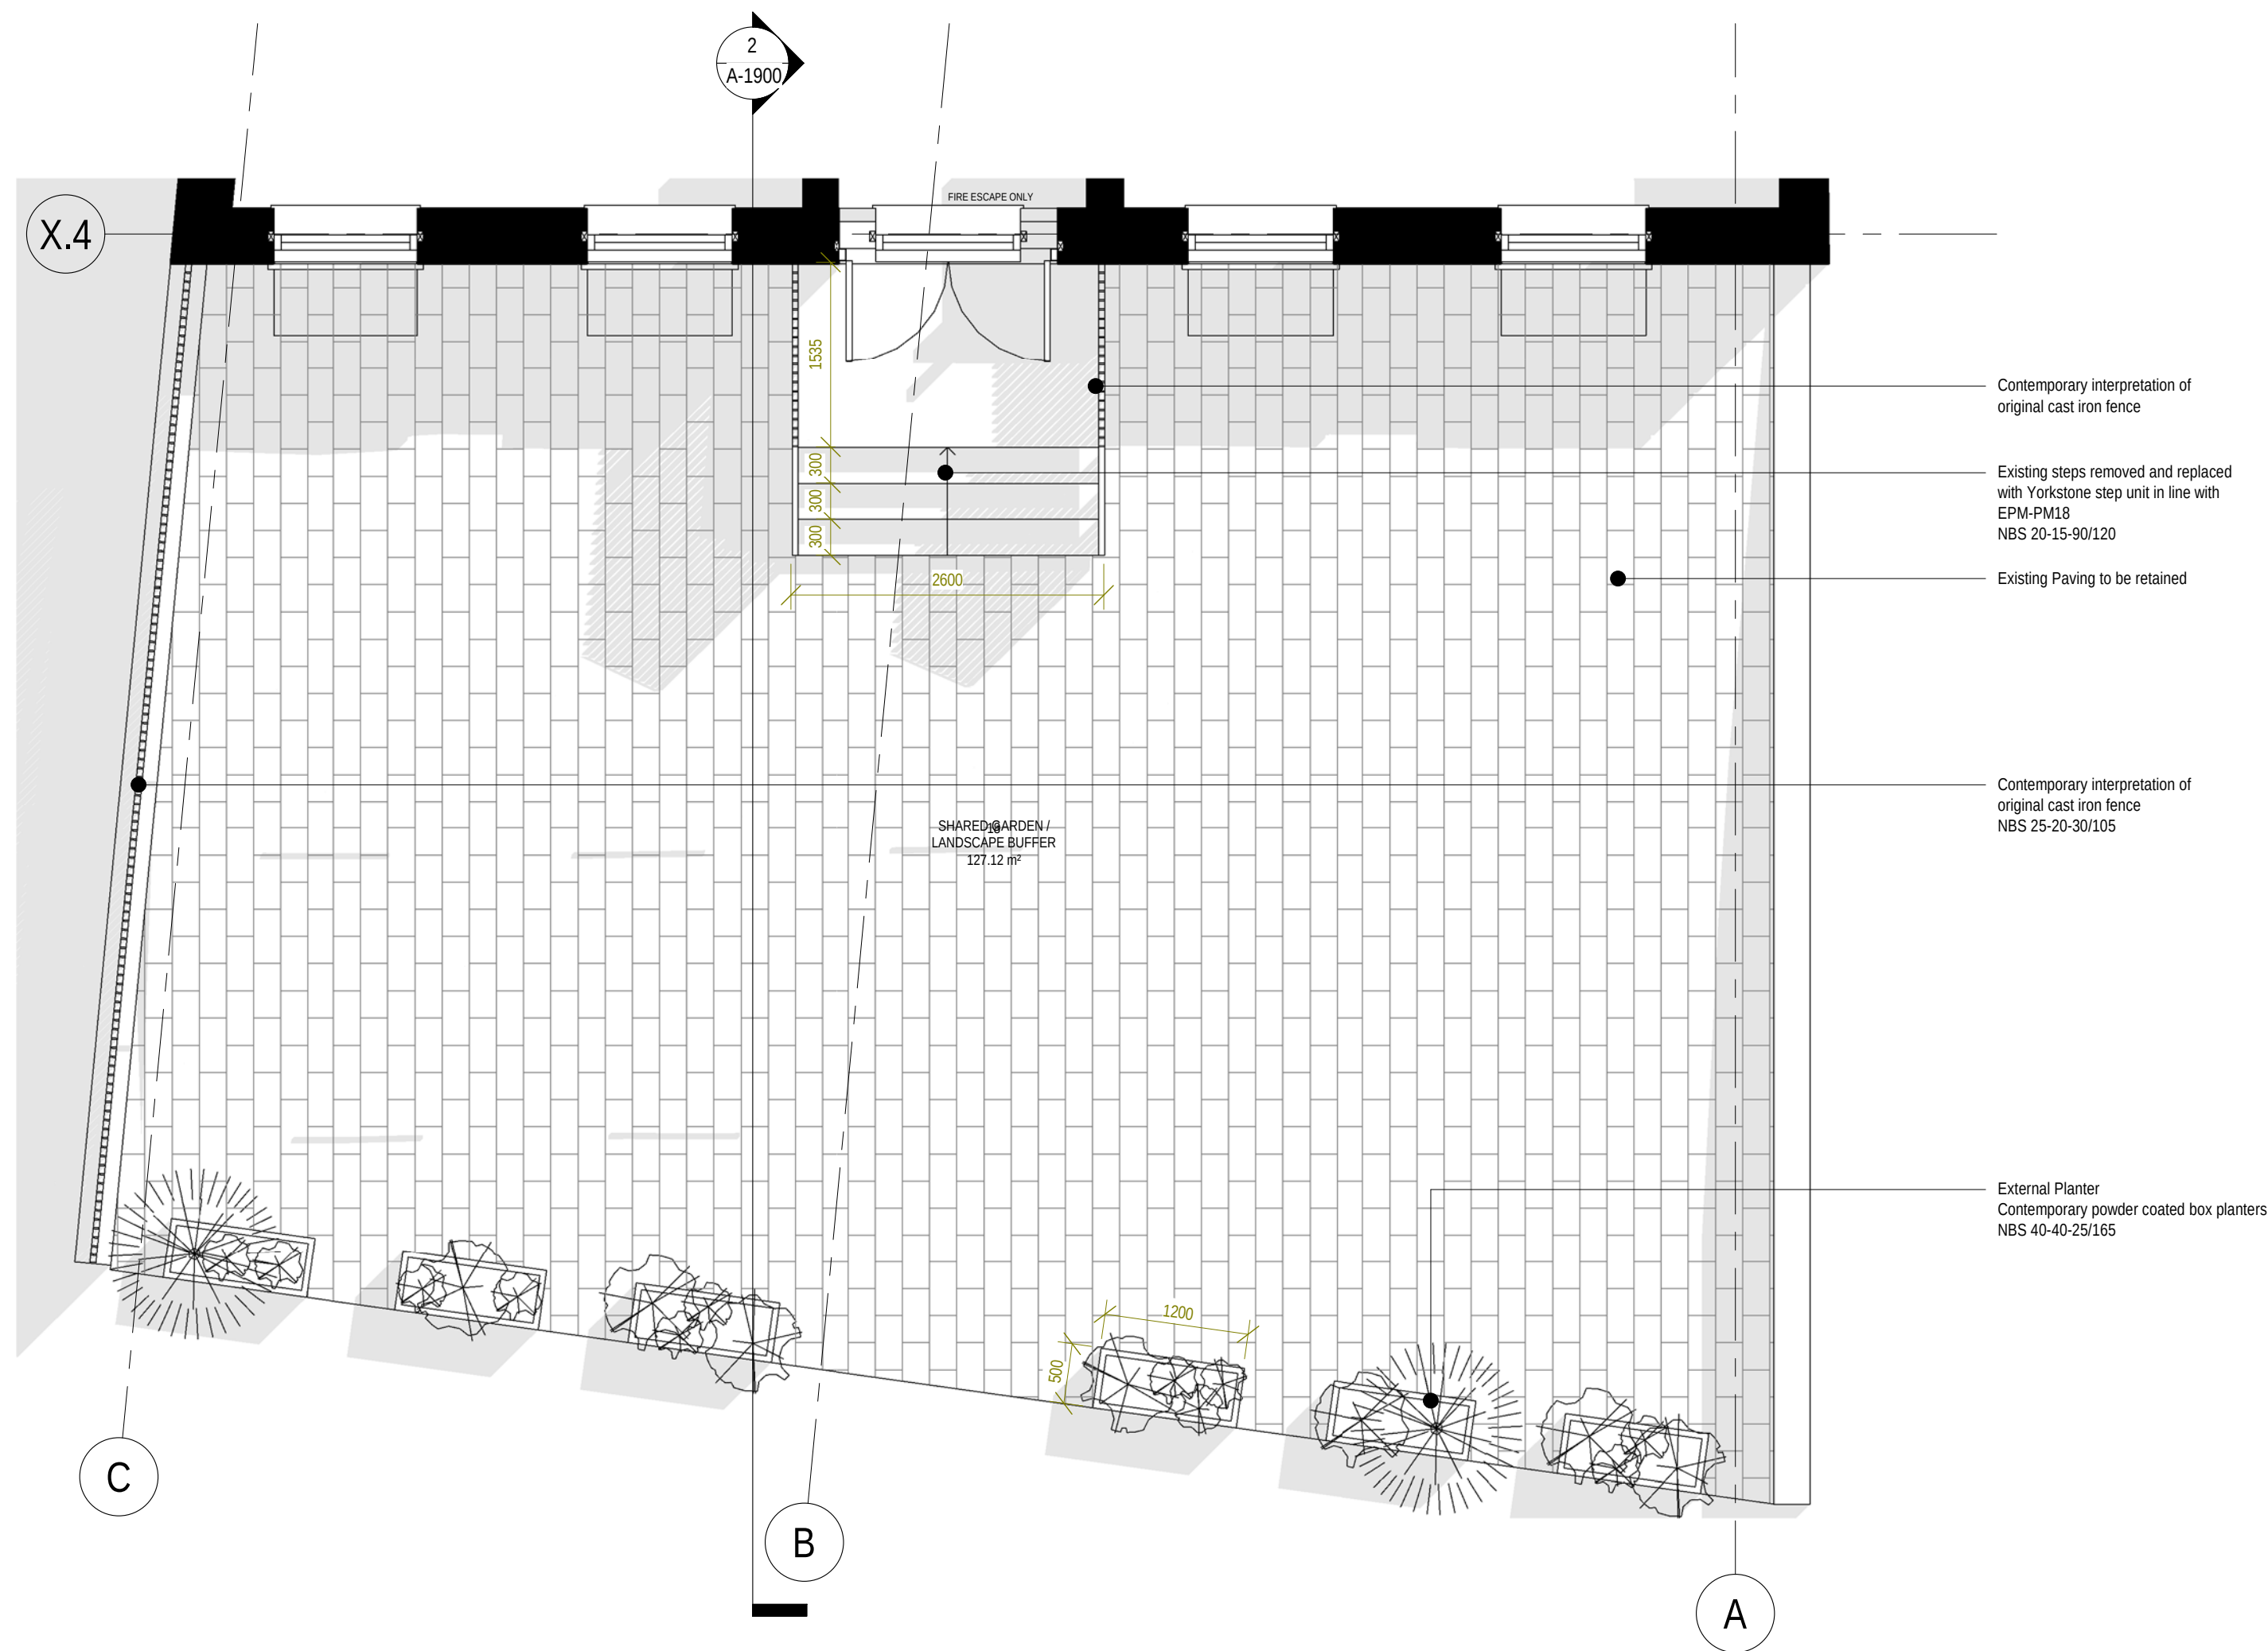

1 PROPOSED LANDSCAPING PLAN
1 : 50

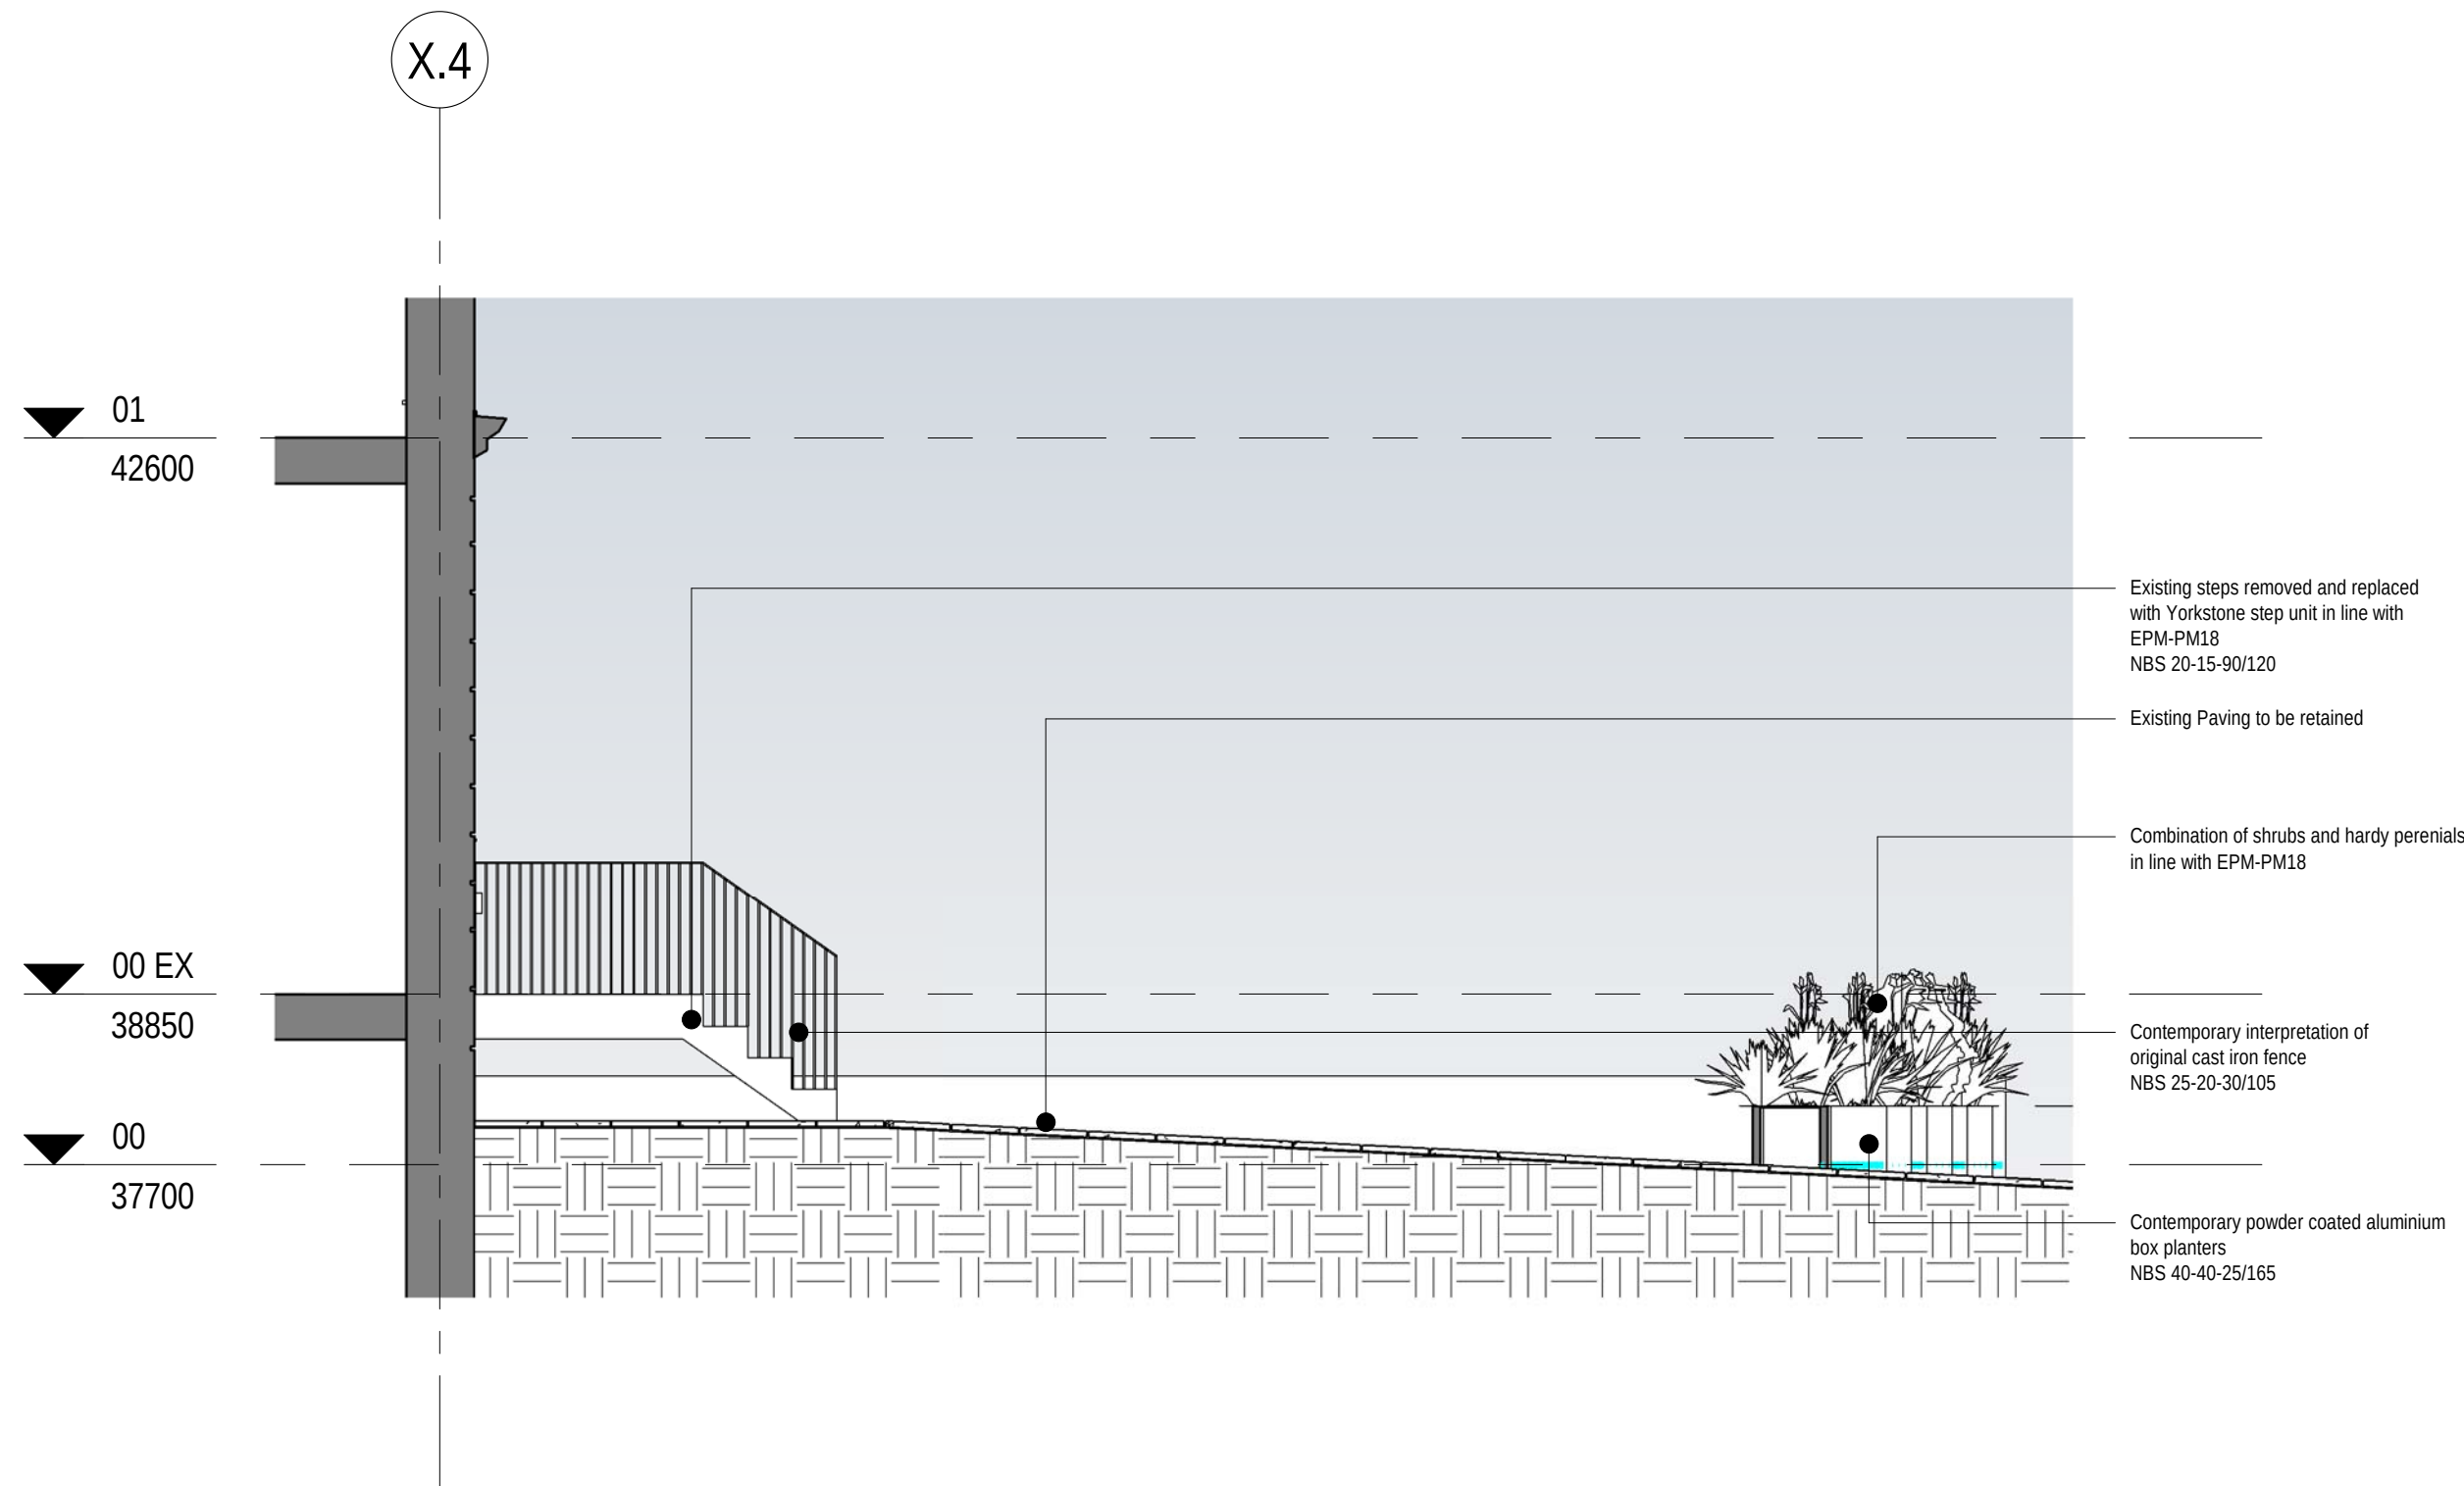

2 PROPOSED LANDSCAPE SECTION
1 : 50

0 1m 2m				
REVISION	DATE	DESCRIPTION	ARCHITECT	PARTNER
D3 T1	19.05.20	Tender Issue	ADP	

CHECK ALL DIMENSIONS AND VERIFY ON SITE. REPORT ANY ERRORS OR OMISSIONS

TENDER



1 Portland Street
Manchester M1 3BE
T +44 (0) 161 238 9460
E manchester@adp-architecture.com
www.adp-architecture.com

JOB TITLE:
UNIVERSITY OF MANCHESTER
CHRISTABEL PANKHURST INSTITUTE

DRAWING TITLE:
EXTERNAL WORKS
FRONT GARDEN
GA PLAN AND SECTION

SCALE: 1 : 50		DRAWING SHEET SIZE: A1	
JOB CODE: UMNW	DRAWING NUMBER: ADP-00-00-DR- A-1900		REVISION: D3 T1