
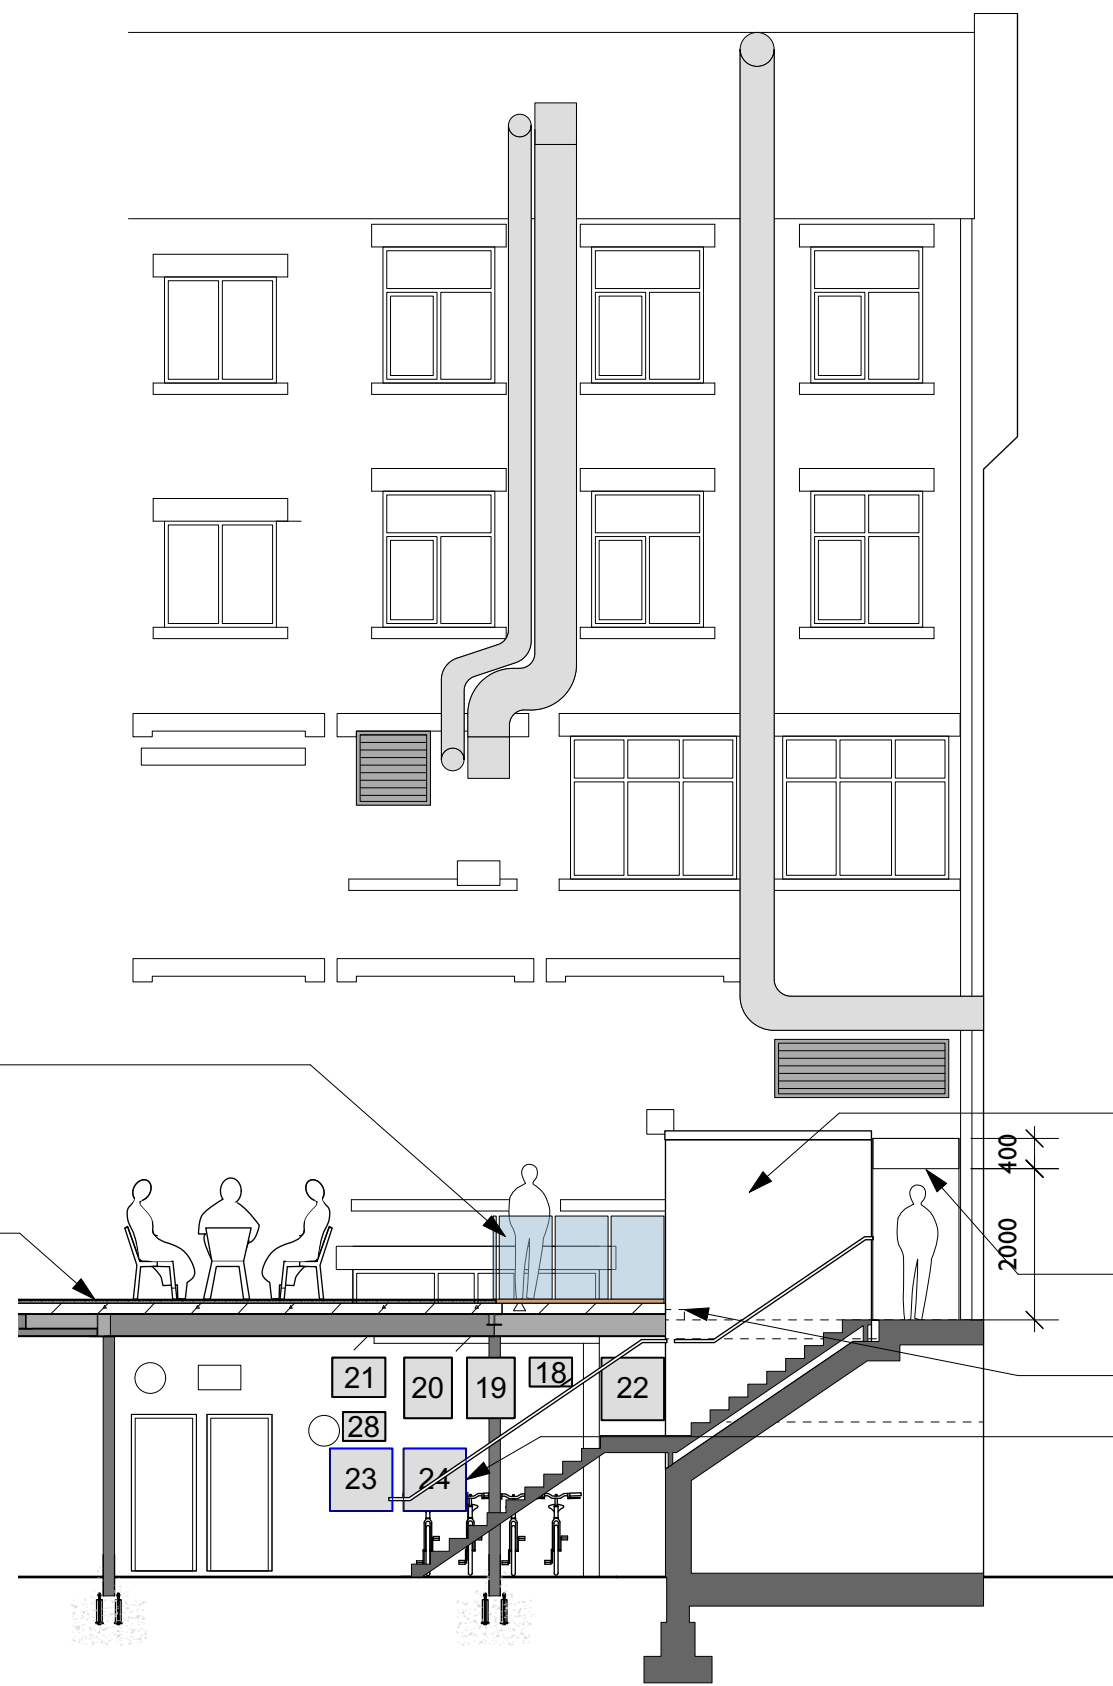


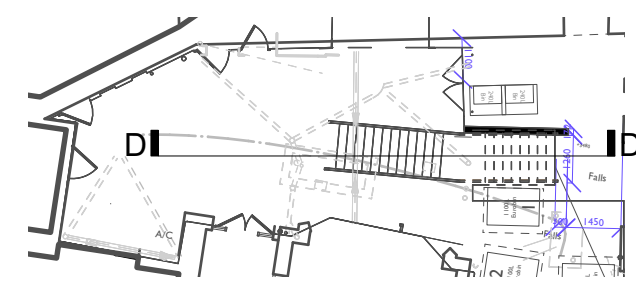

Proposed new glass balustrade
to edge of deck along stair
edge.

Proposed new deck achieving
60 minutes fire resistance
setback from the existing
lightwell walls and supported
on columns.

Proposed small bin store, reduced
in size from the already approved
application ref: 120500/FO/2018, to
enable passing route to the fire
exit. New bin store roof
constructed with grillage.

Proposed new stone lintel to match
existing to head of gulley opening -
2m head clearance through opening

2no risers to deck level

AC units 23 & 24 relocated below
deck

Section DD
Scale 1:100

A	Deck level raised, stair access relocated	RG
Rev	Note	DRN CHK

Queens Chambers Lightwell
Deck Proposal

Proposed Deck Planning
Elevation DD

scheme	1656
drwg no.	P(2304)
revision	A

scale	1:100 @ A3
date first drawn	Jul 21
drawn	RD

SK sketch E existing P proposed T tender C construction FI final issue

www.ateliermb.co.uk
t 0161 236 0051
e architect@ateliermb.co.uk