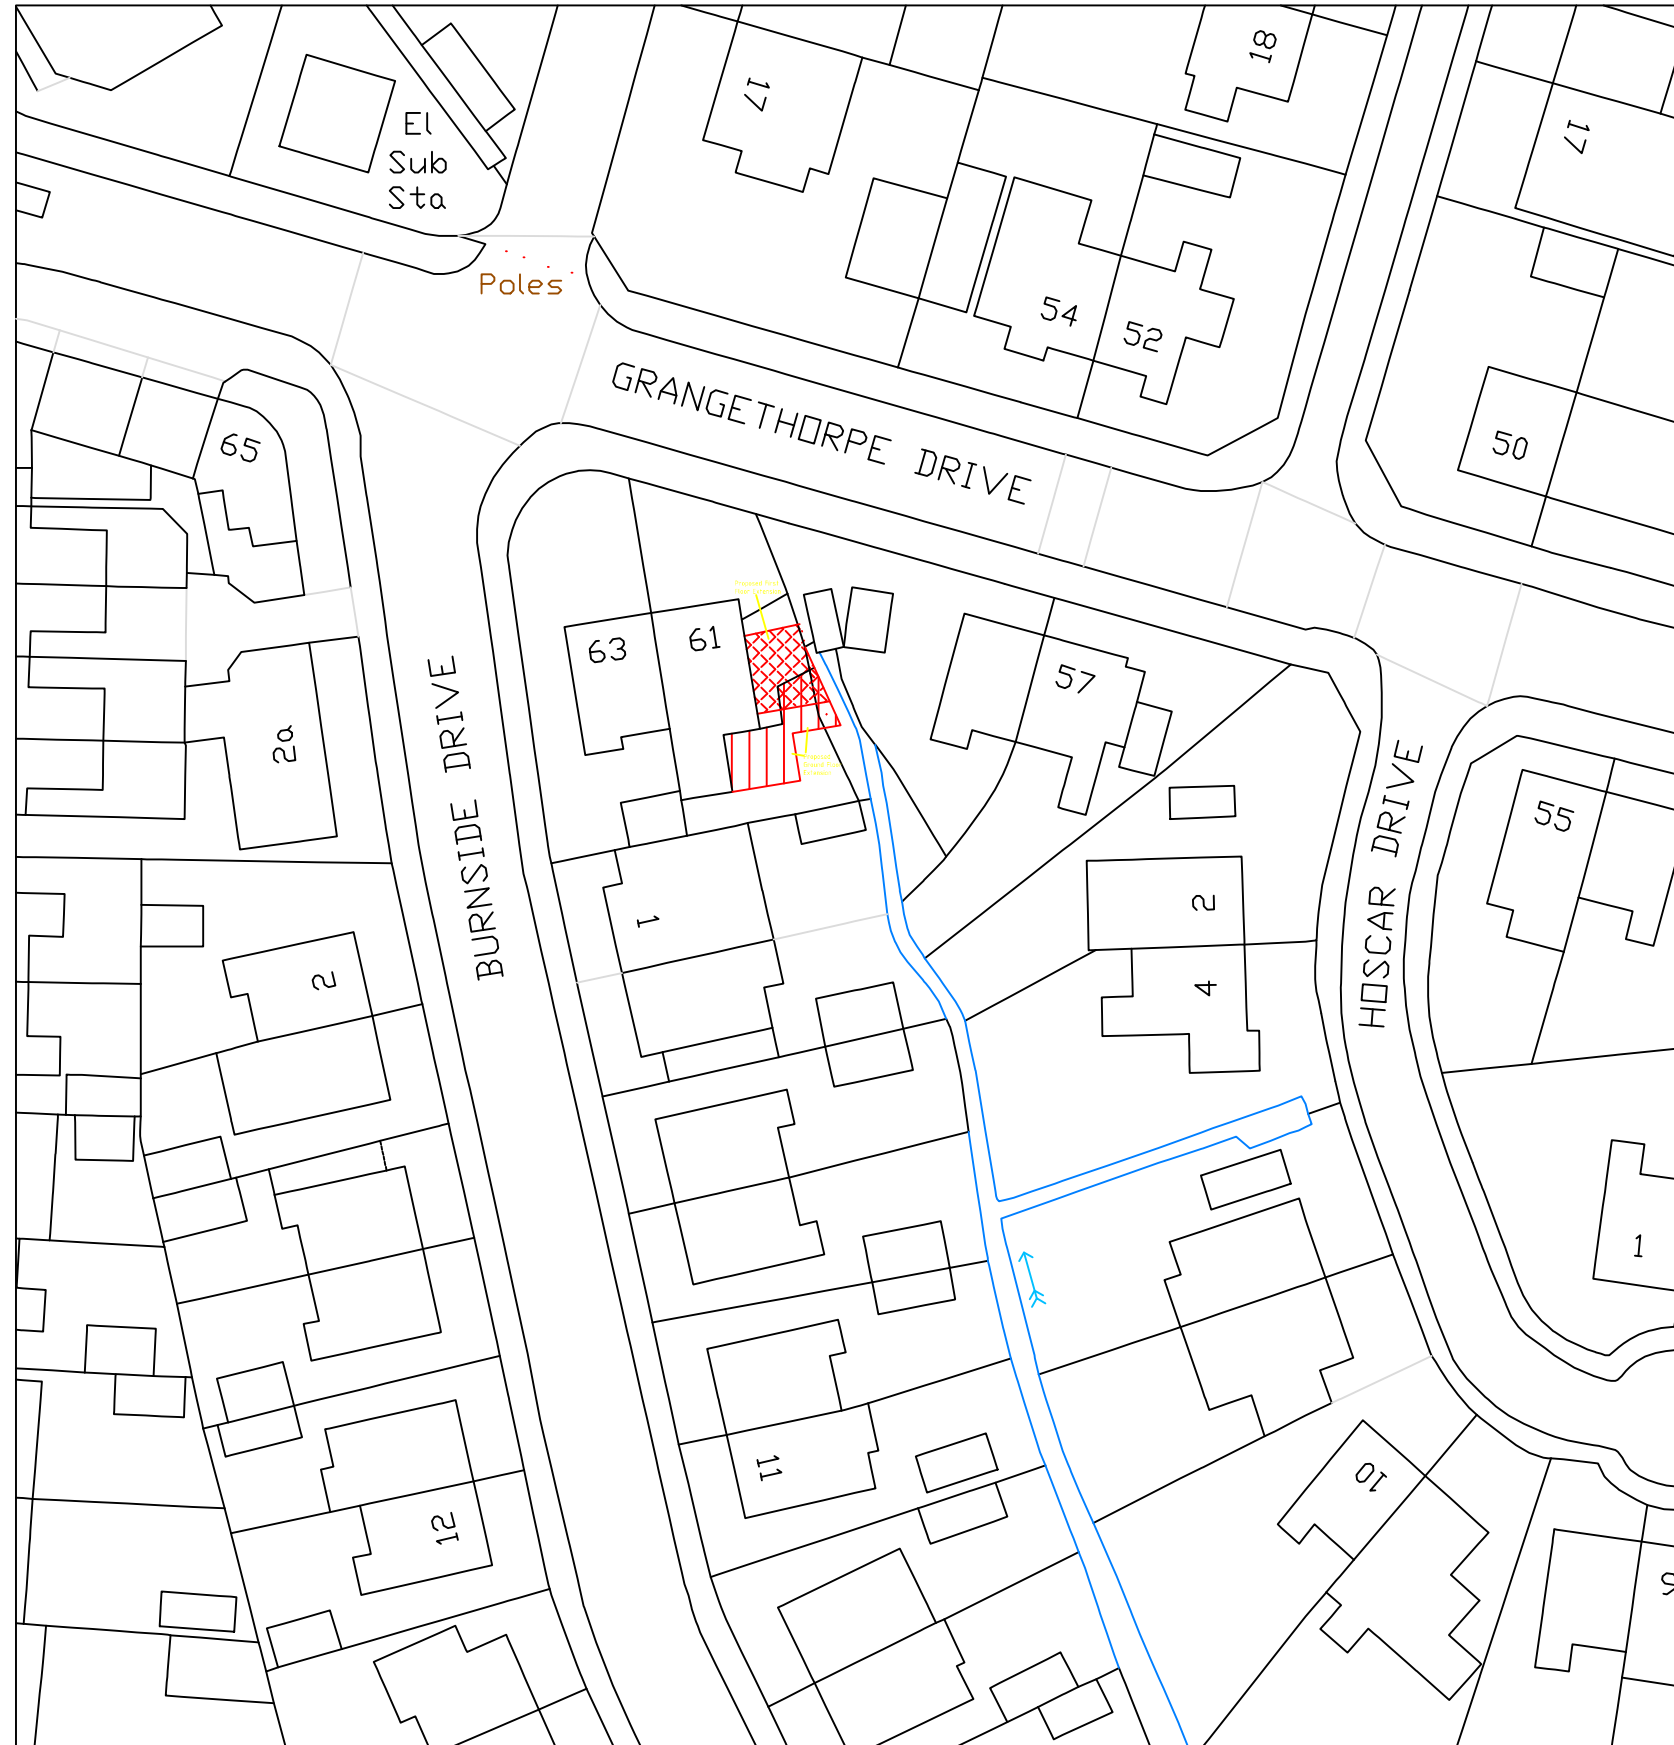


NOTES

No	DATE	DRAWN	REV'D ENG.	AMENDMENT
----	------	-------	---------------	-----------

CLIENT	Mr. S. Jamil
PROJECT	61 Grangethorpe Drive, Burnage, Manchester M19 2NF
DRAFTER	ENGINEER A. Ul-Haq

TITLE	Local Area Plan
-------	-----------------

SCALE	DRAWING No	DATE	AMDT
1:500	2021/06/04	Mar. 2022	

A3