



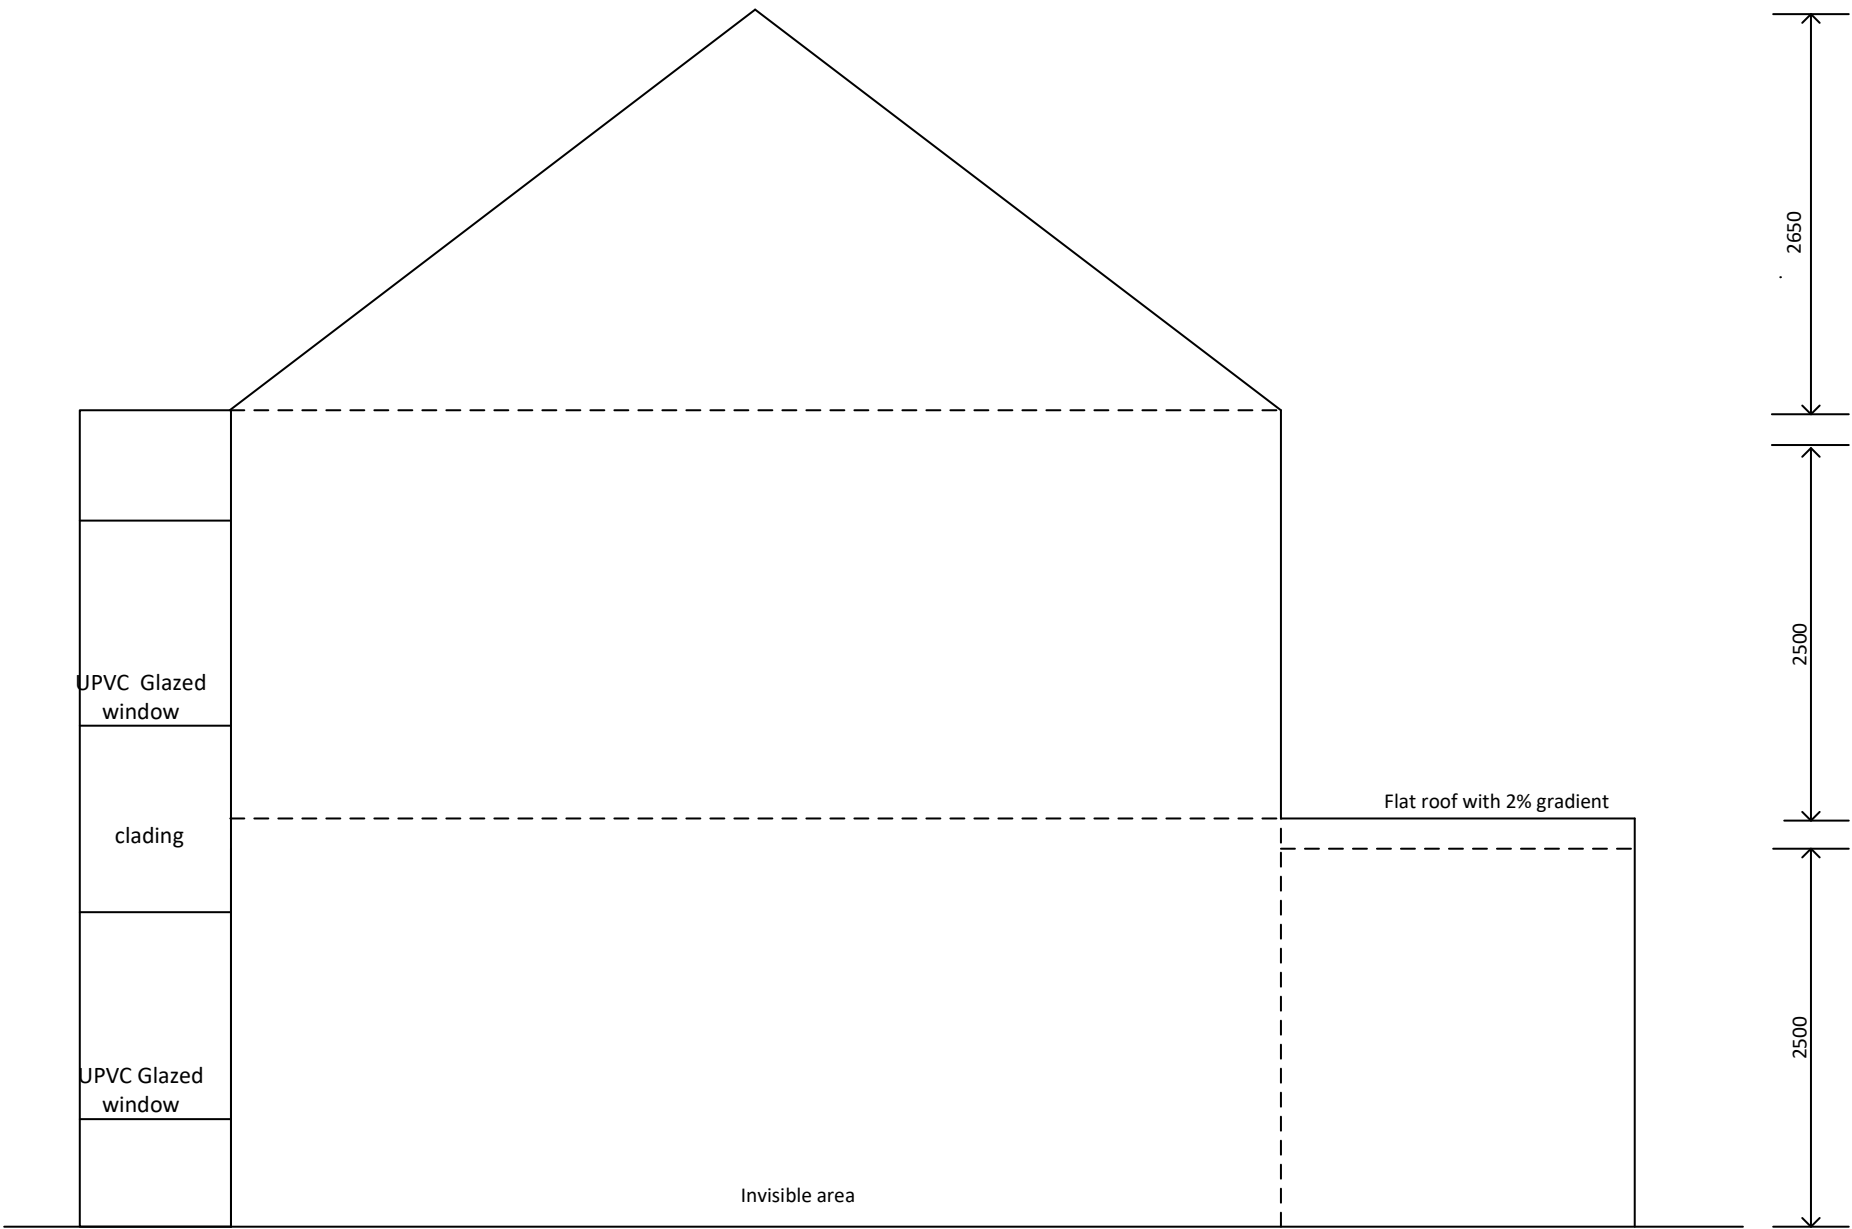

EXISTING SIDE ELEVATION
From H. No. 9

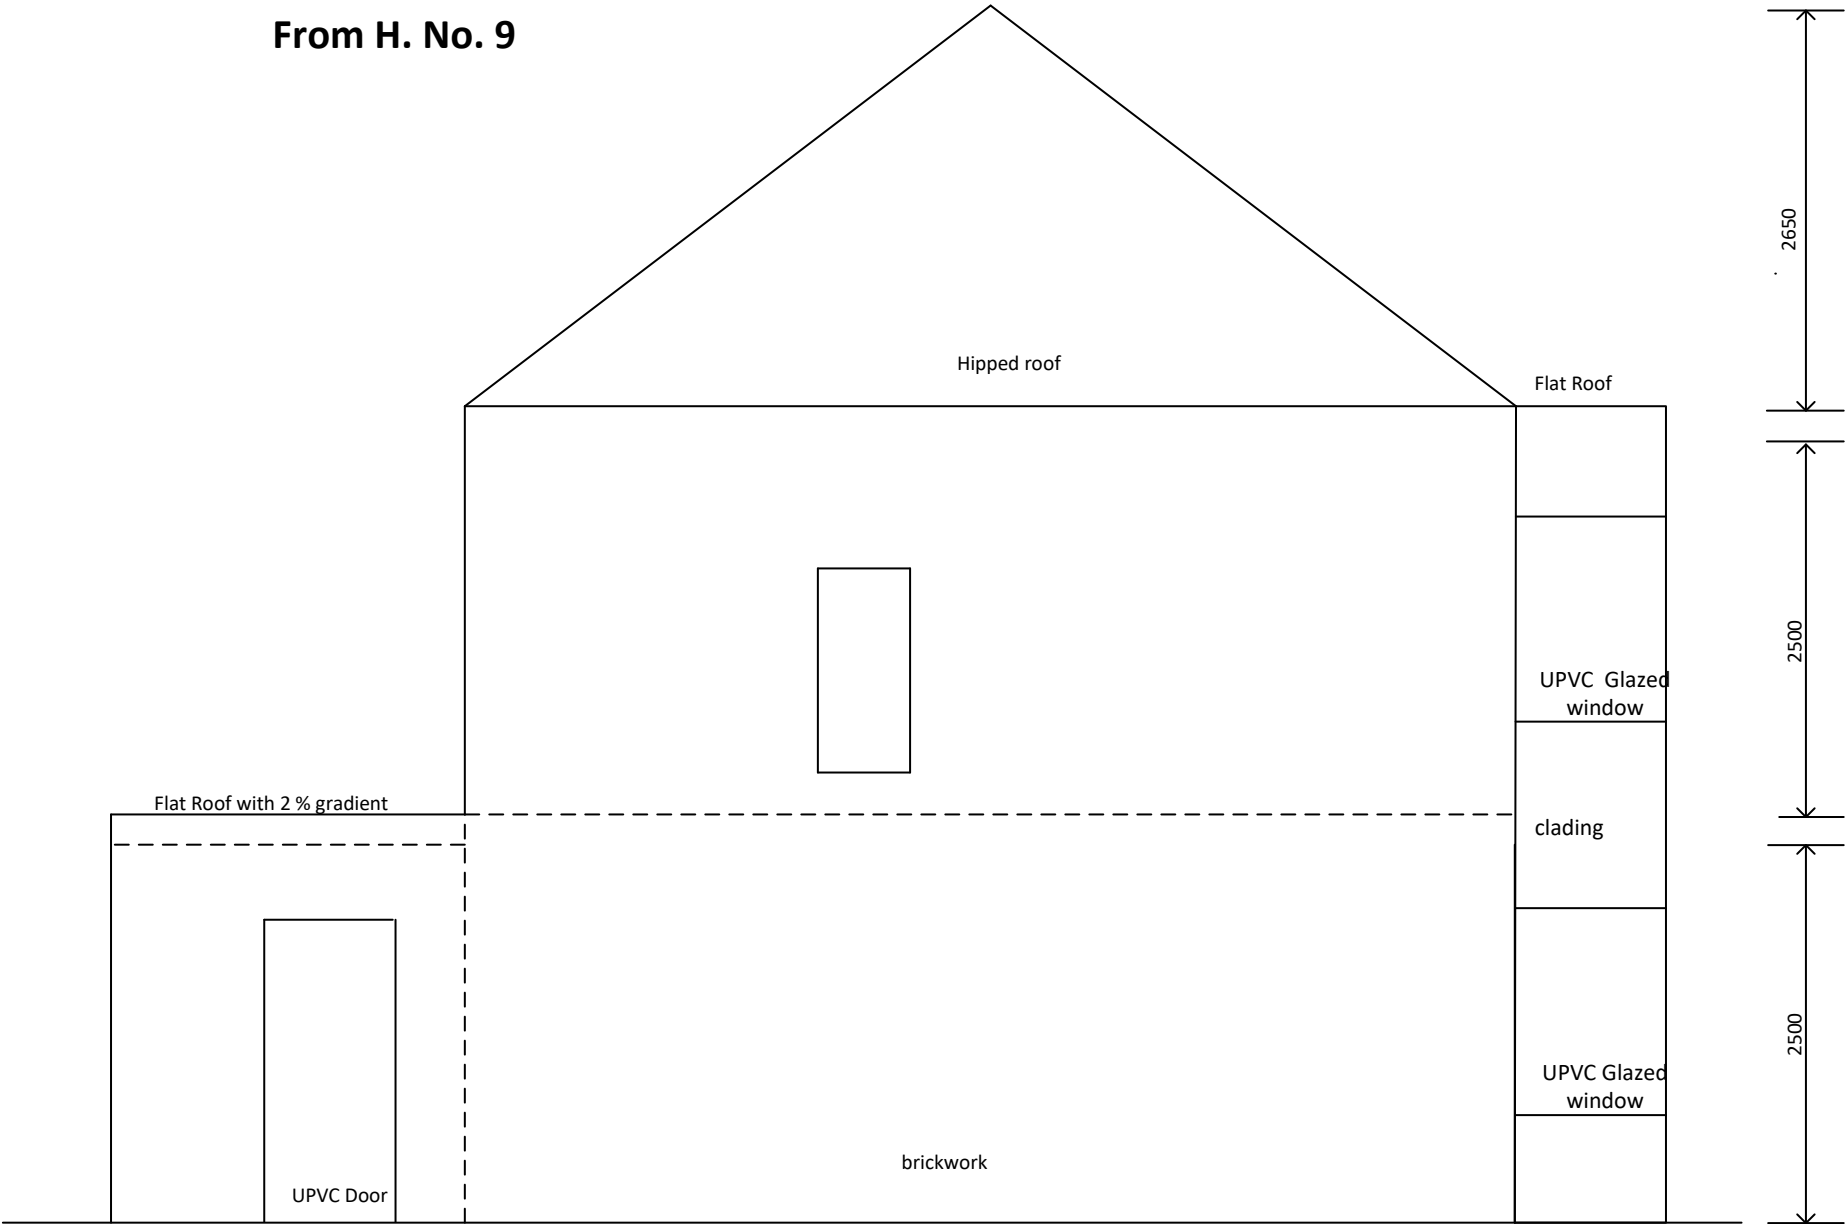

EXISTING GROUND FLOOR
From H. No. 05

Client	Mr. Mohammed Jabed Uddin Mrs Rokhsena Uddin 07 Parry Road, Longsight, Manchester M12 5QD		
Title	Erection of single storey rear extension at First Floor		
Scale	1 = 50@A3	Drawing No.	MJ-PP-05 18/03/2022