



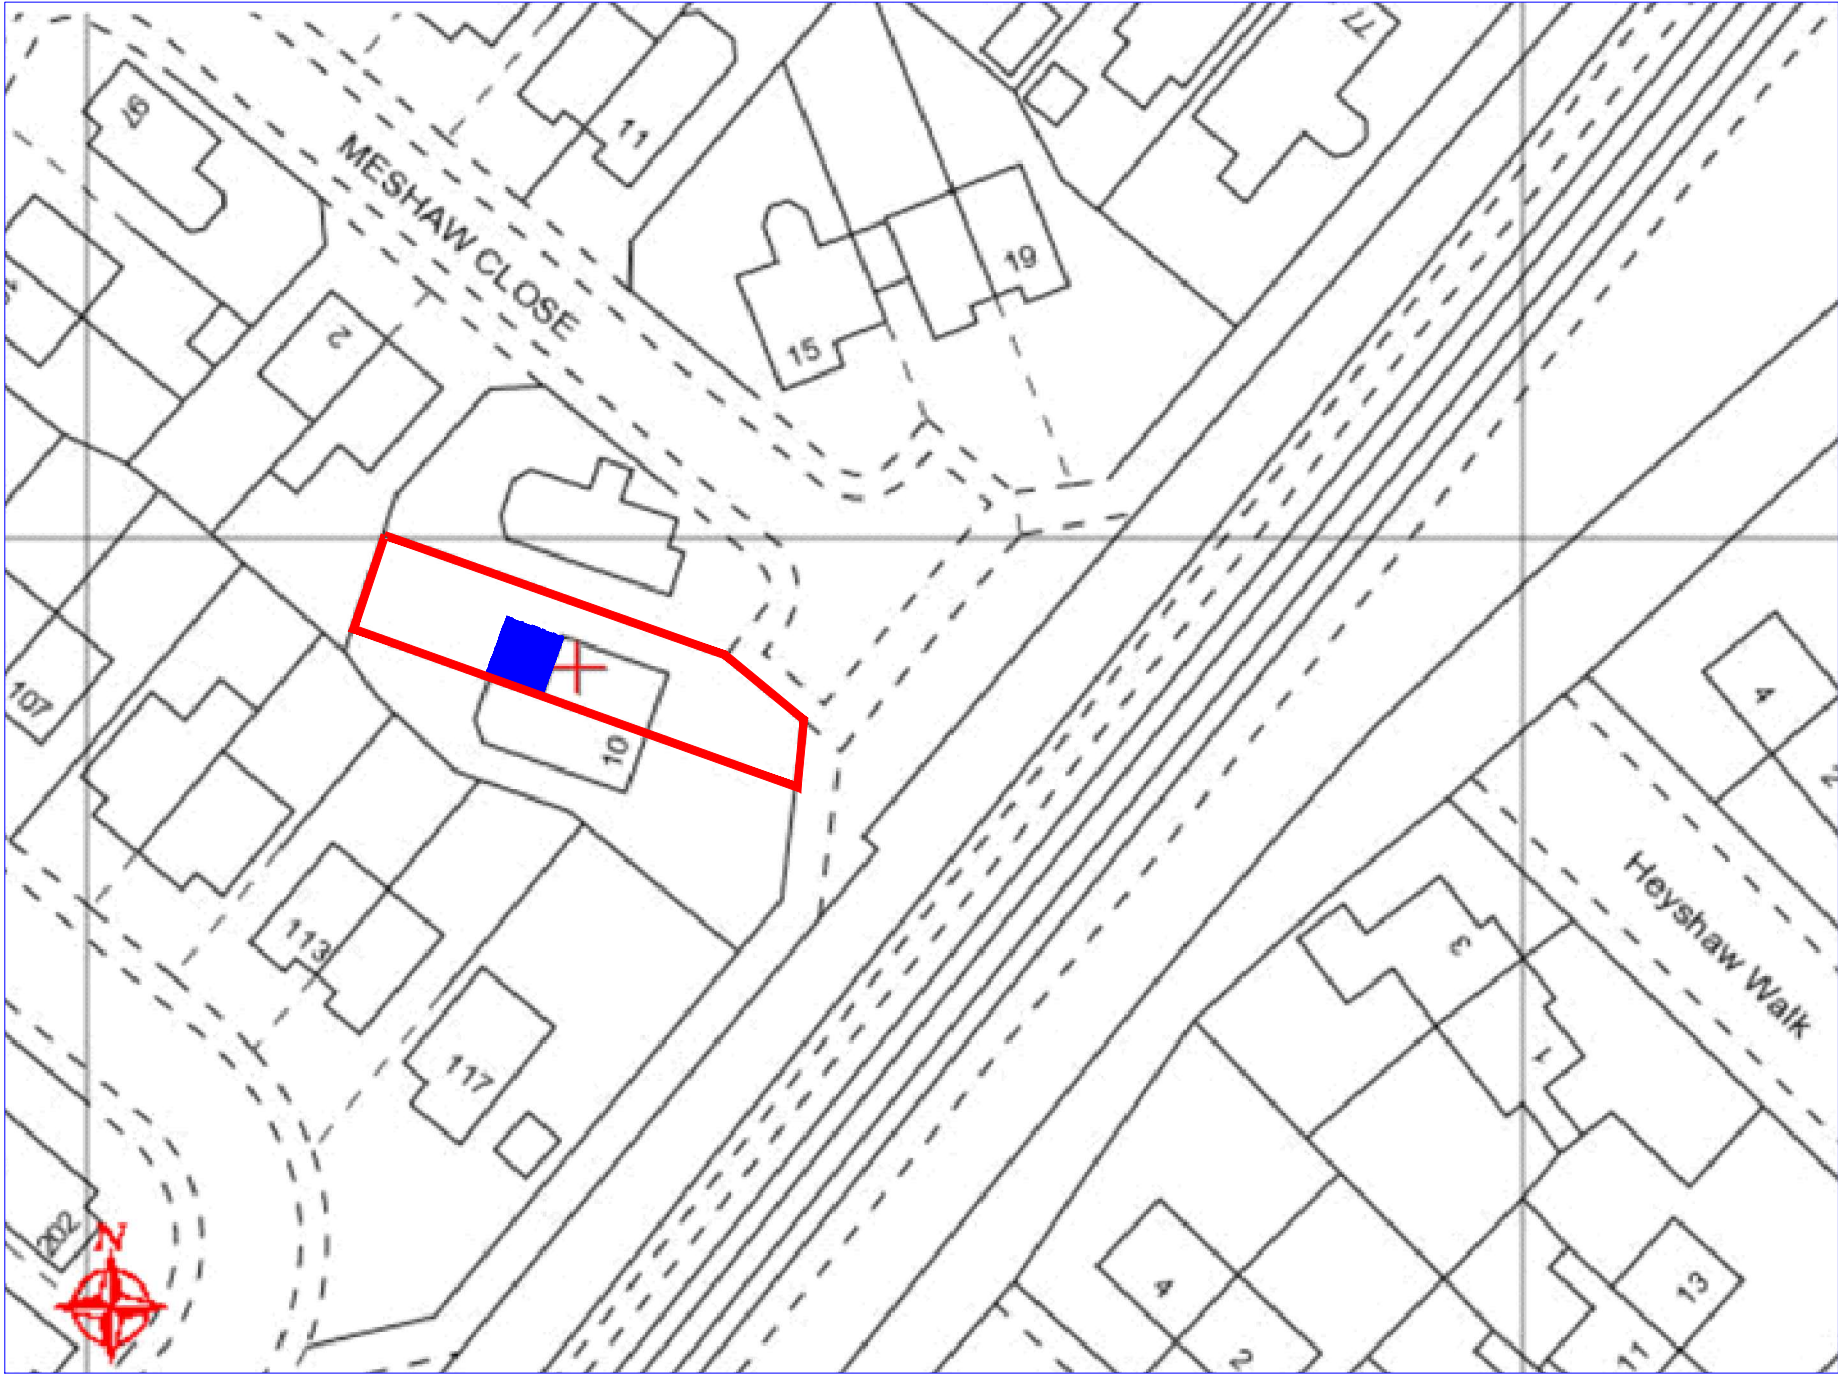

OS Map
Scale 1:500

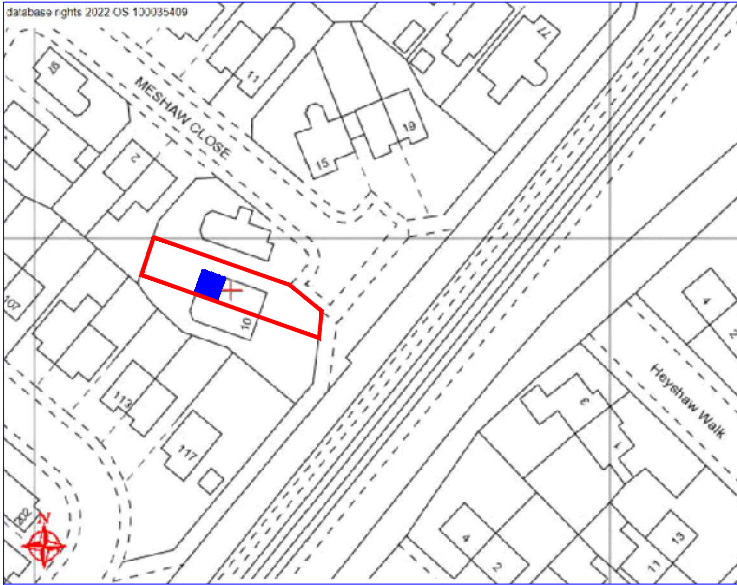

OS Map
Scale 1:1250

Rev	Date	Description
Issued For : INFORMATION PURPOSES ONLY		
Client		
Mr. Owain Roberts		
Project		
8 Meshaw Ct, Wythenshawe, Manchester M23 0GT Proposed single storey rear extension		
Scheme - Drawing Title		
OS Map		
05	Date	01.02.22
Drawing No.	Revision	Scale Various @A3

First Choice

EXTENSIONS