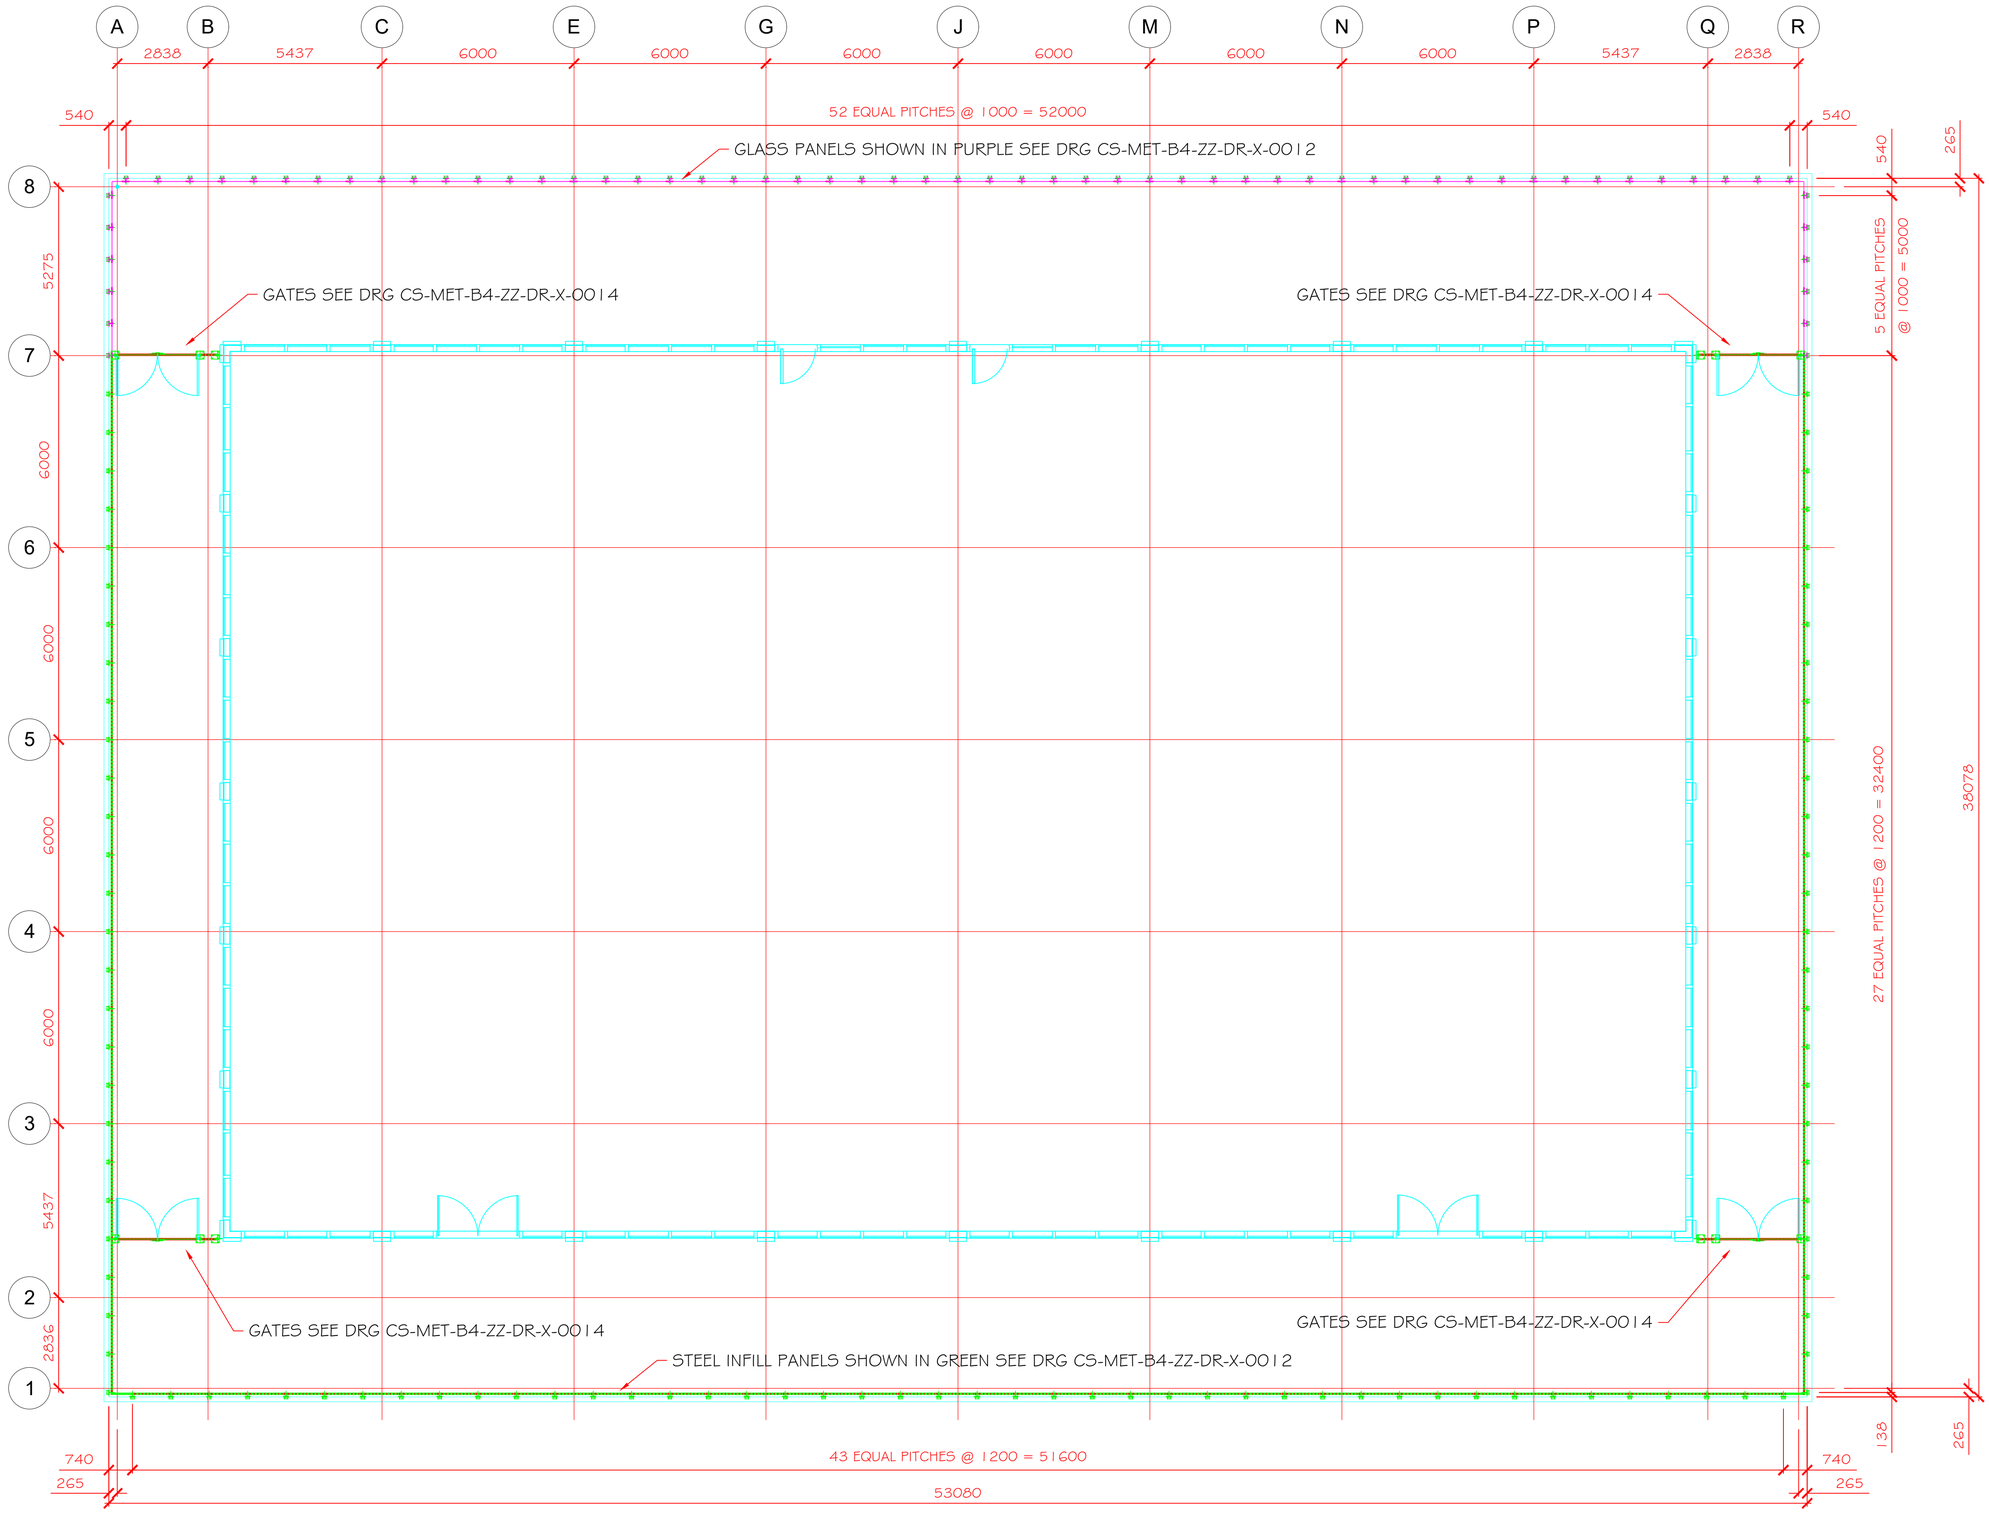


PLAN VIEW BUILDING 4

METFABS
making metal - work
METALLIC FABRICATIONS LTD, 212 THORP ARCH TRADING ESTATE, WETHERBY, LEEDS LS23 7FL
Telephone 01937 843485 Fax 01937 845517

REV.P01	First issue.
REV.C01	
REV.C02	
REV.C03	
REV.P05	

NOTES:
MATERIAL: SEE DRG CS-MET-B4-ZZ-DR-X0012.

UNLESS STATED OTHERWISE ALL WELDS ARE 6mm FILLET OR FULL STRENGTH BUTT WELDS (SUBJECT TO RWC / ENGINEERS REVIEW).

CONTRACT
Circle Square : Plots 2, 3 + 4

JOB No: 882 | CHECKED BY:

TITLE
BUILDING 4 LVL 12 ROOF BALUSTRADE GENERAL ARRANGEMENT

SCALE @ A1	VARIOUS	DRG. No.	CS-MET-B4-ZZ-DR-X-0010
DRAWN BY	RDS		
DATE	23/10/2019	REV	P01