



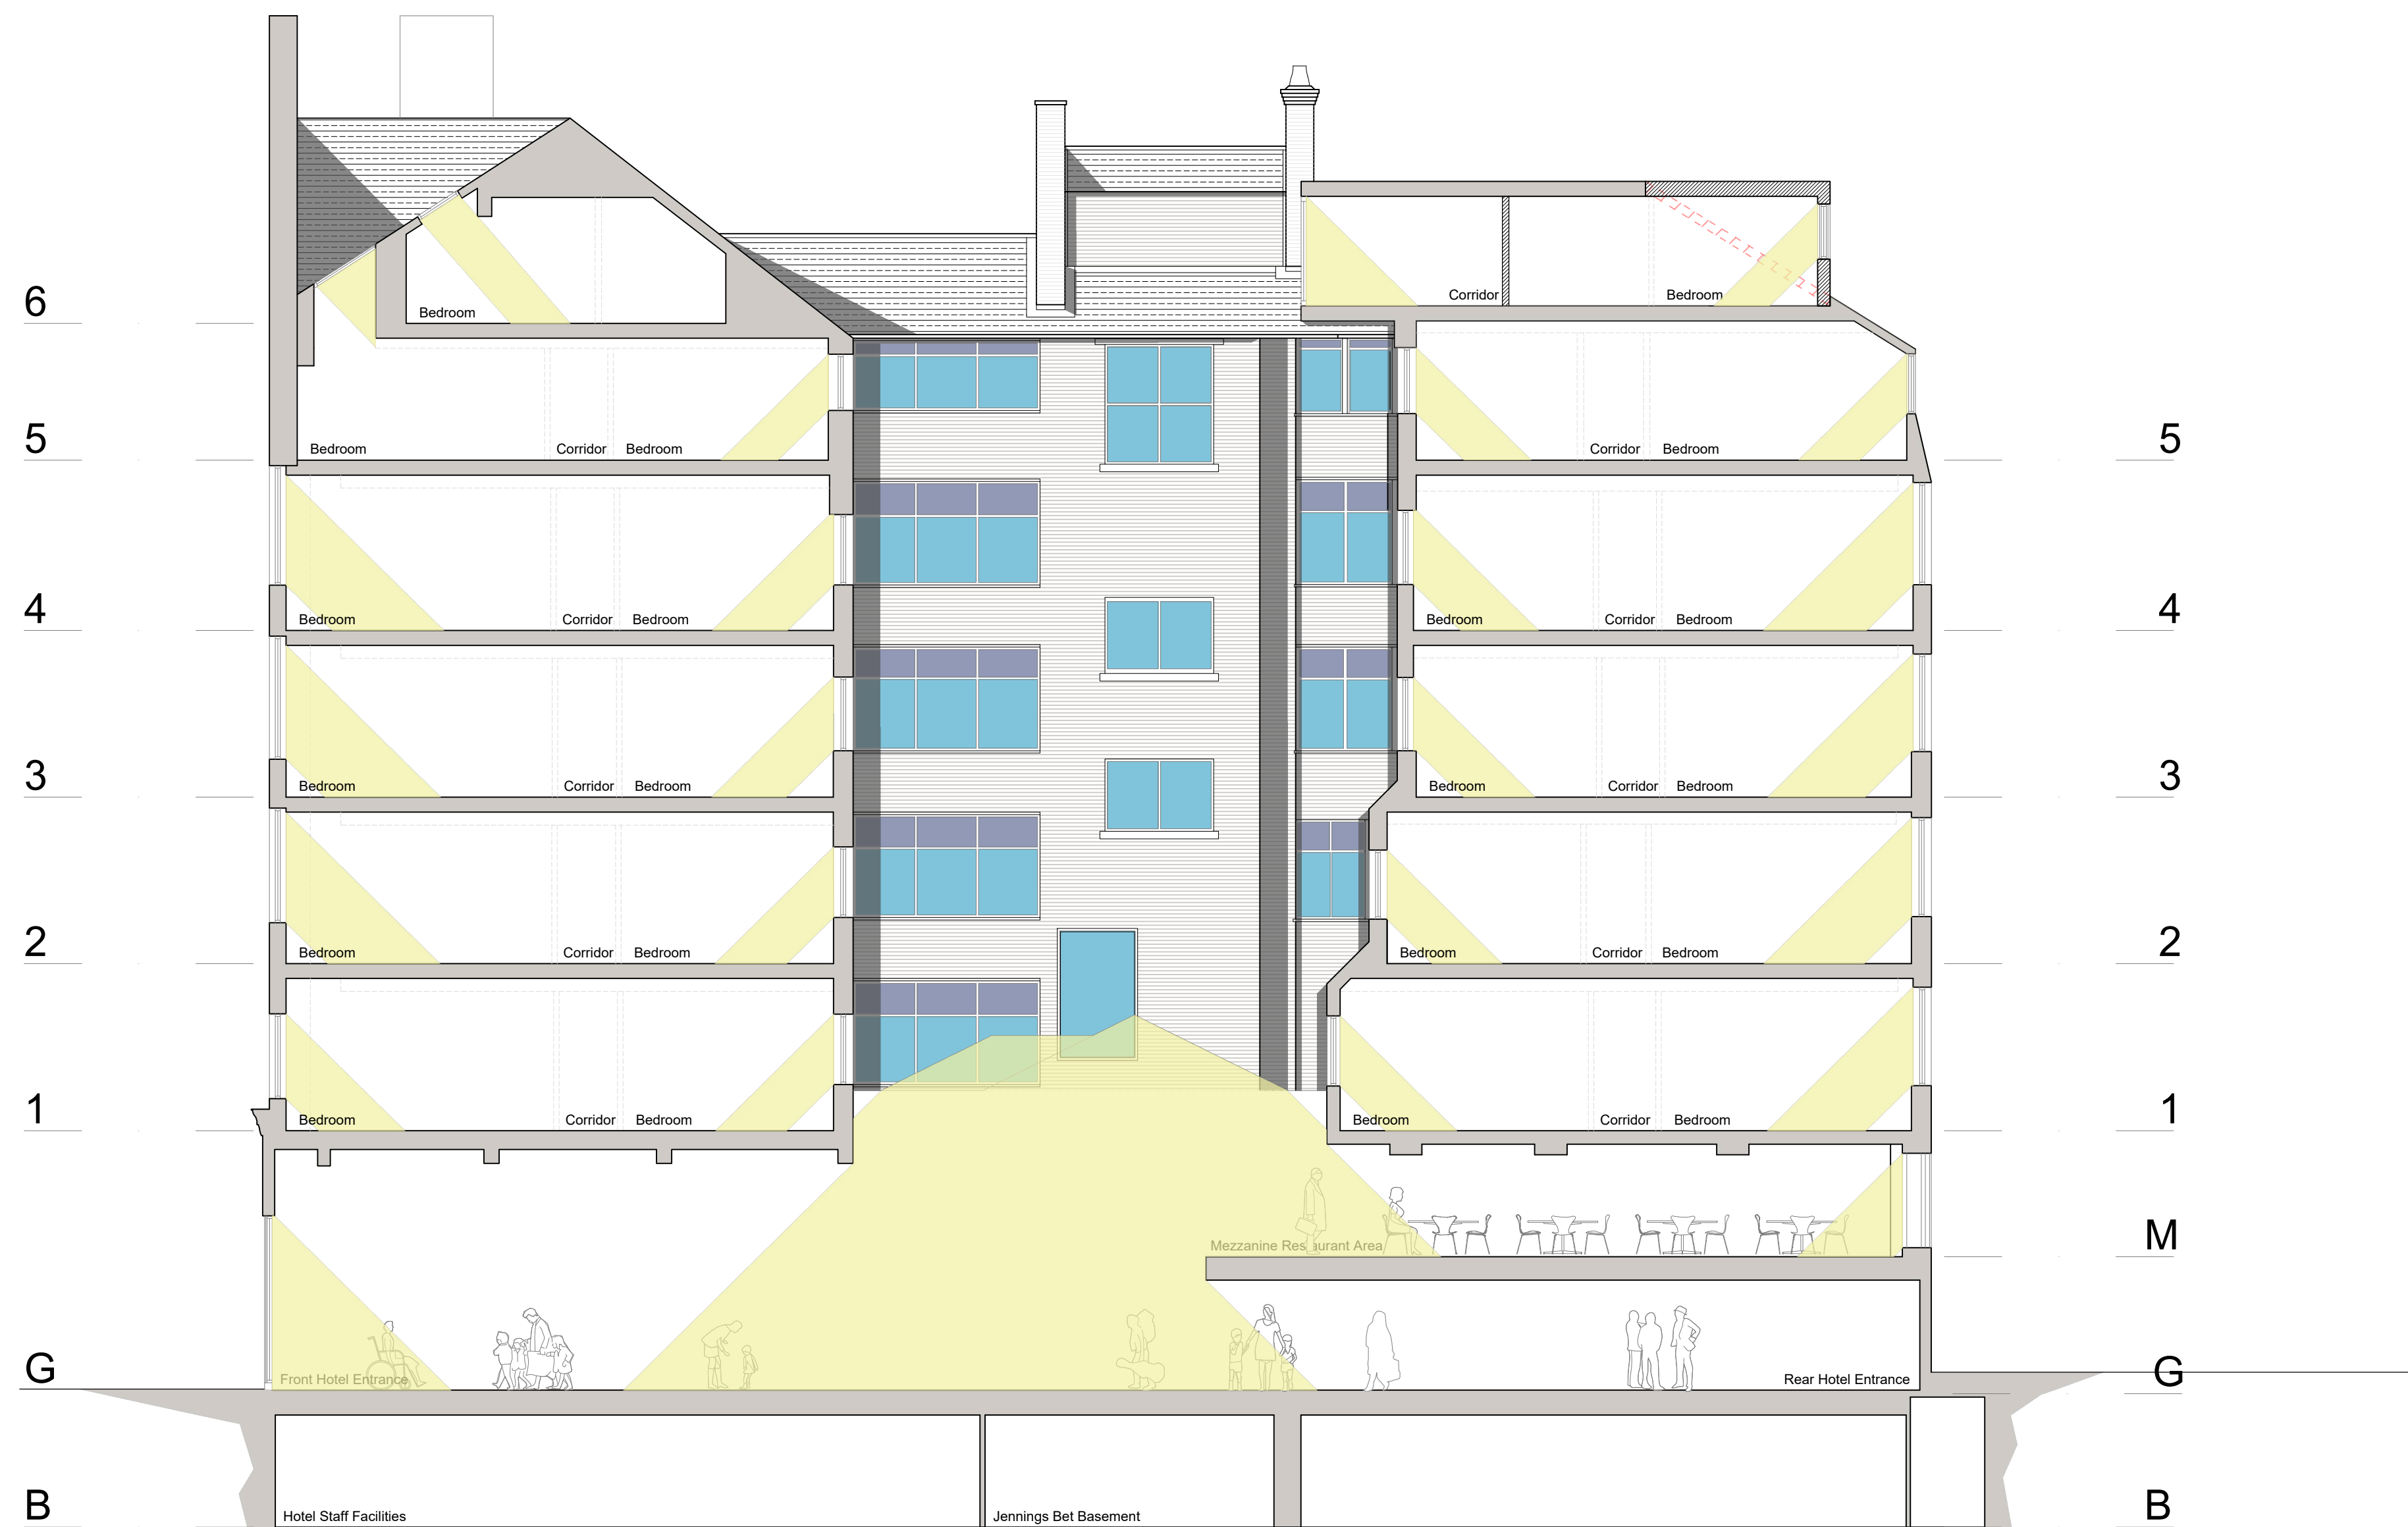

SECTION D:D  
AS PROPOSED

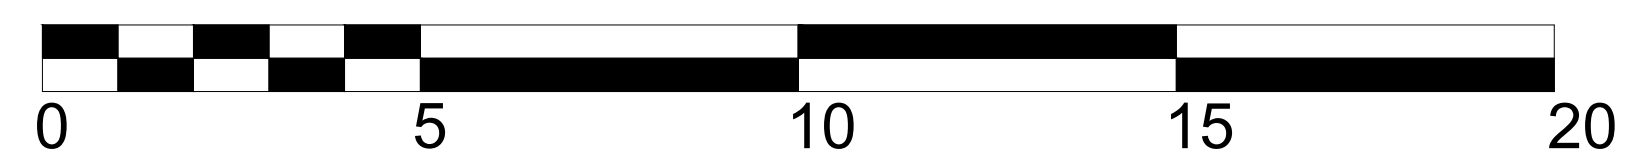

SCALE 1:100

|                   |                                                         |                      |                           |
|-------------------|---------------------------------------------------------|----------------------|---------------------------|
| revision:         |                                                         | date:                |                           |
| client:           | project:                                                | drawing:             |                           |
| CAIRN HOTEL GROUP | THE GARDENS HOTEL<br>55 PICCADILLY MANCHESTER<br>M1 2AP | PROPOSED SECTION D-D |                           |
| project no:       | drawing no:                                             | revision:            | checked: date: scale @ A1 |
| 7426              | PS.16                                                   | SK                   | 10.02.22 1:100            |