


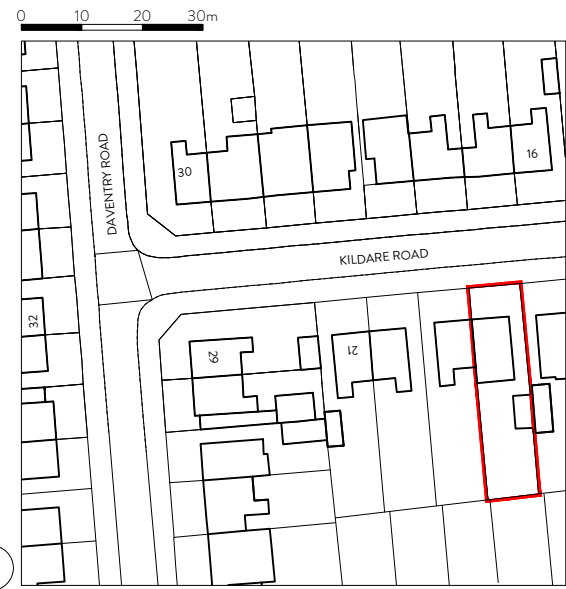


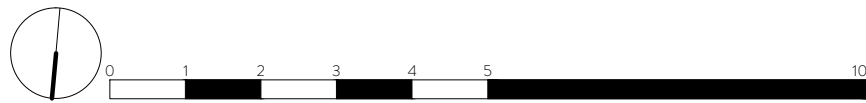


LOCATION PLAN 1:1250

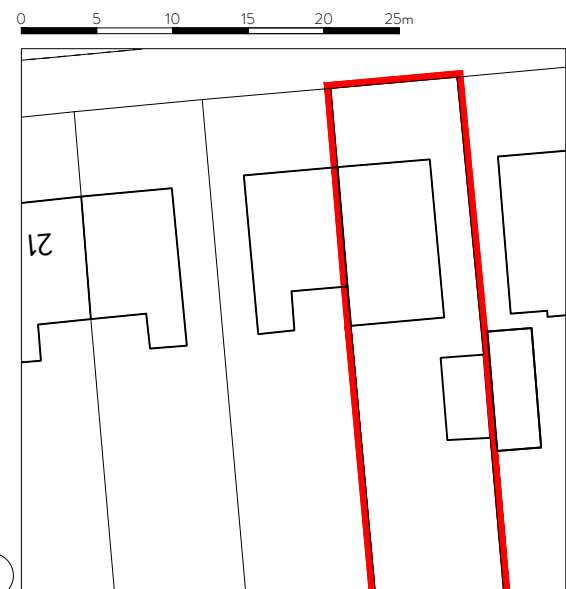


EXISTING SITE PLAN 1:500

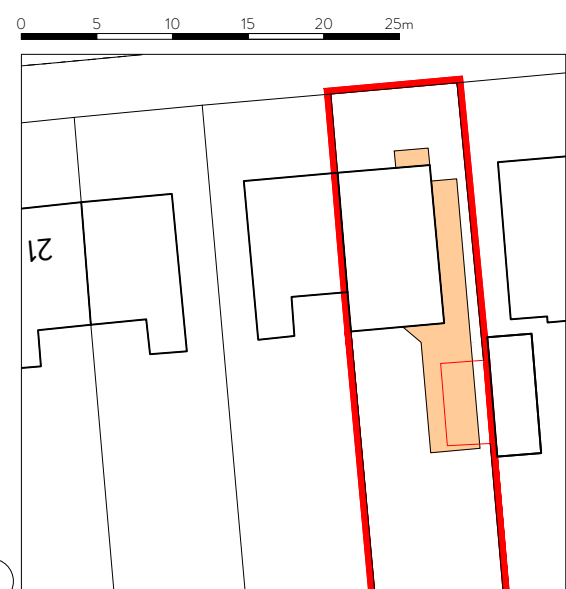


PROPOSED SITE PLAN 1:500

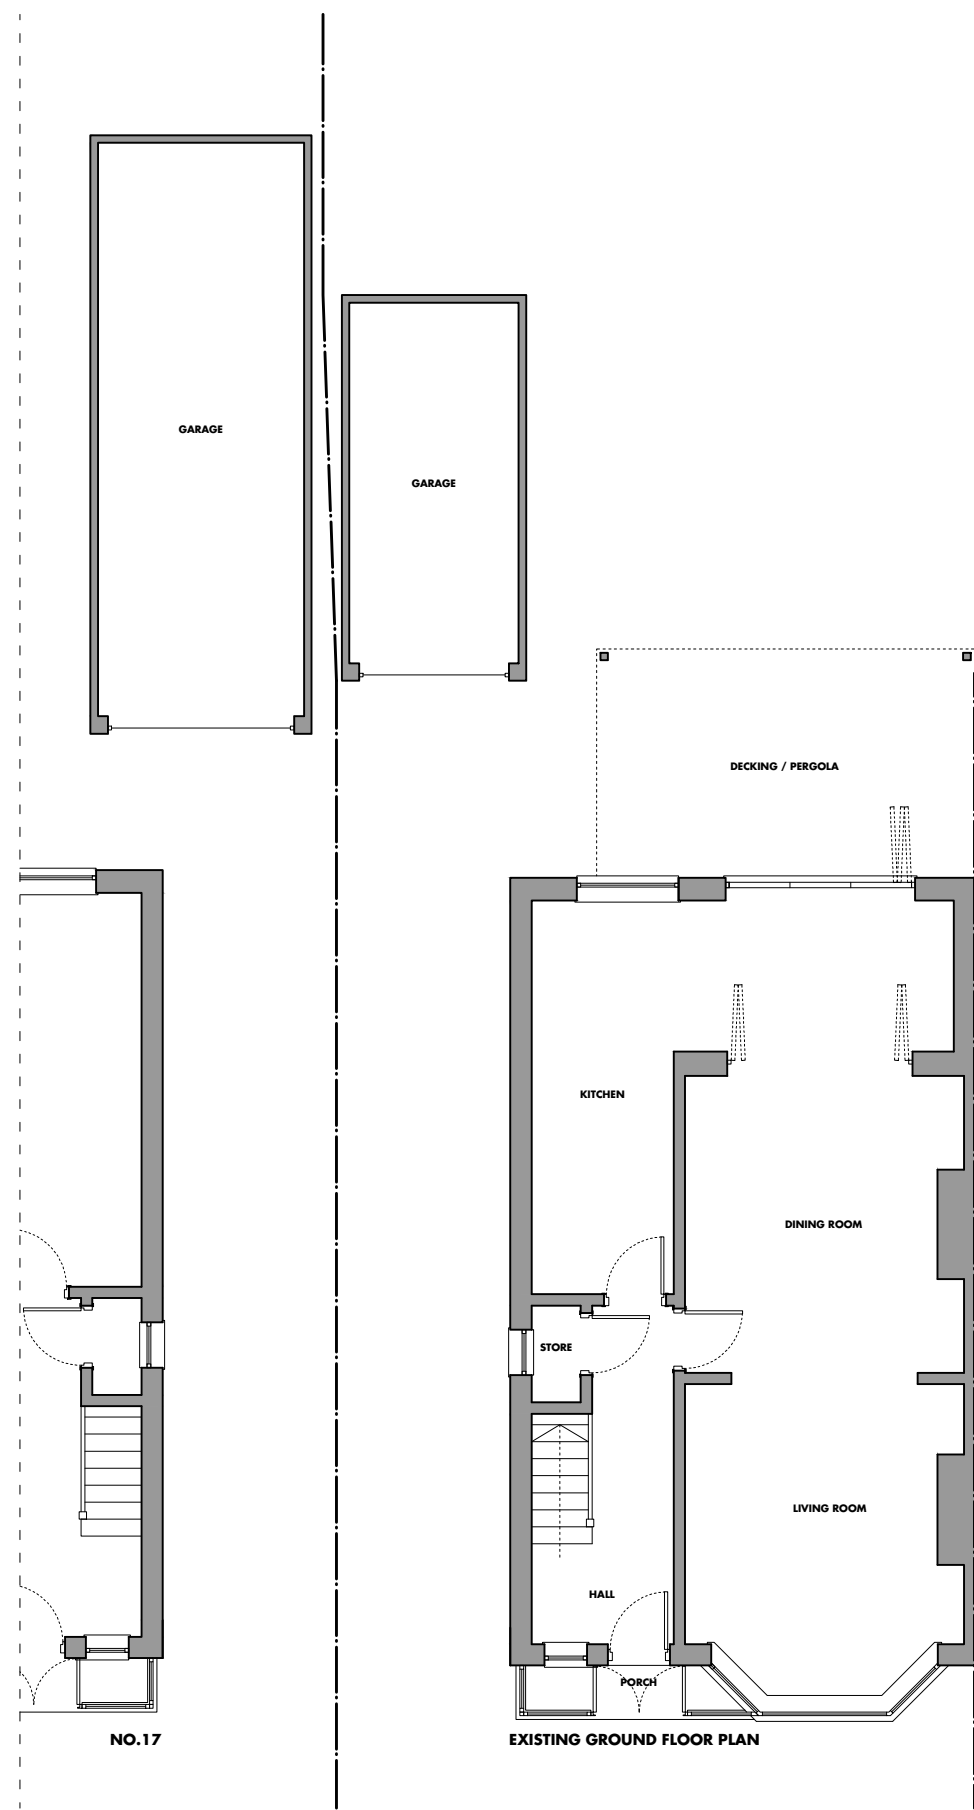


EXISTING GROUND FLOOR PLAN

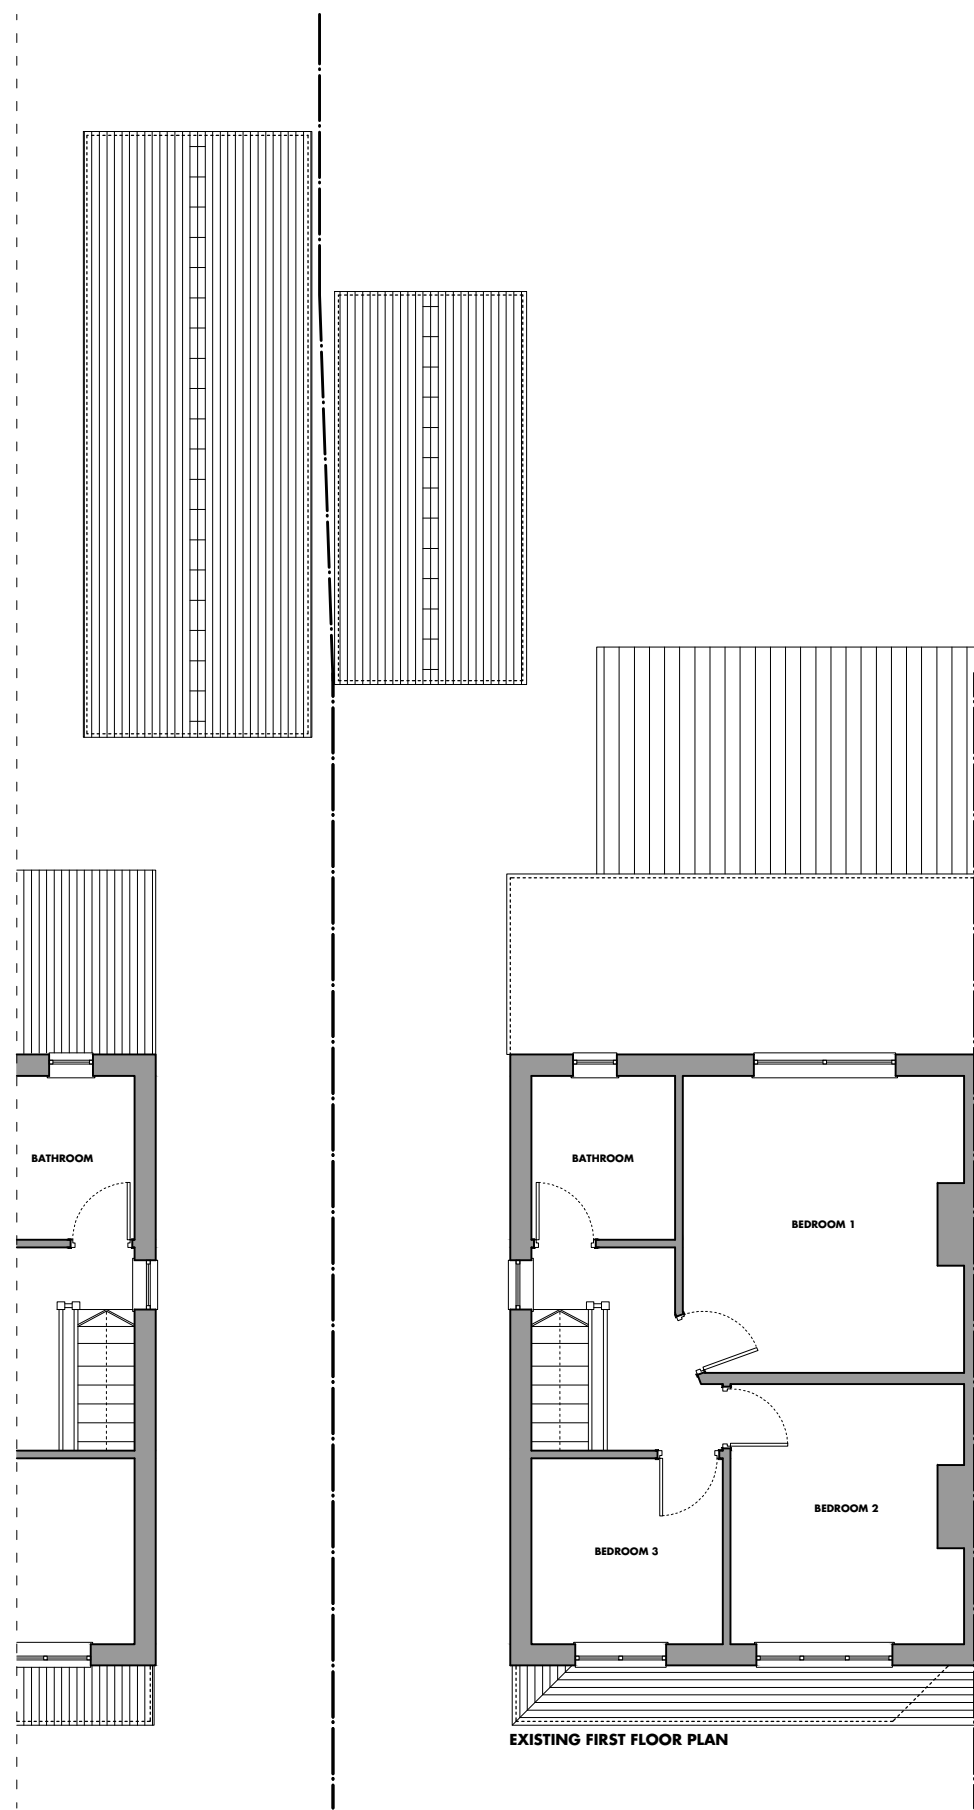


EXISTING FIRST FLOOR PLAN

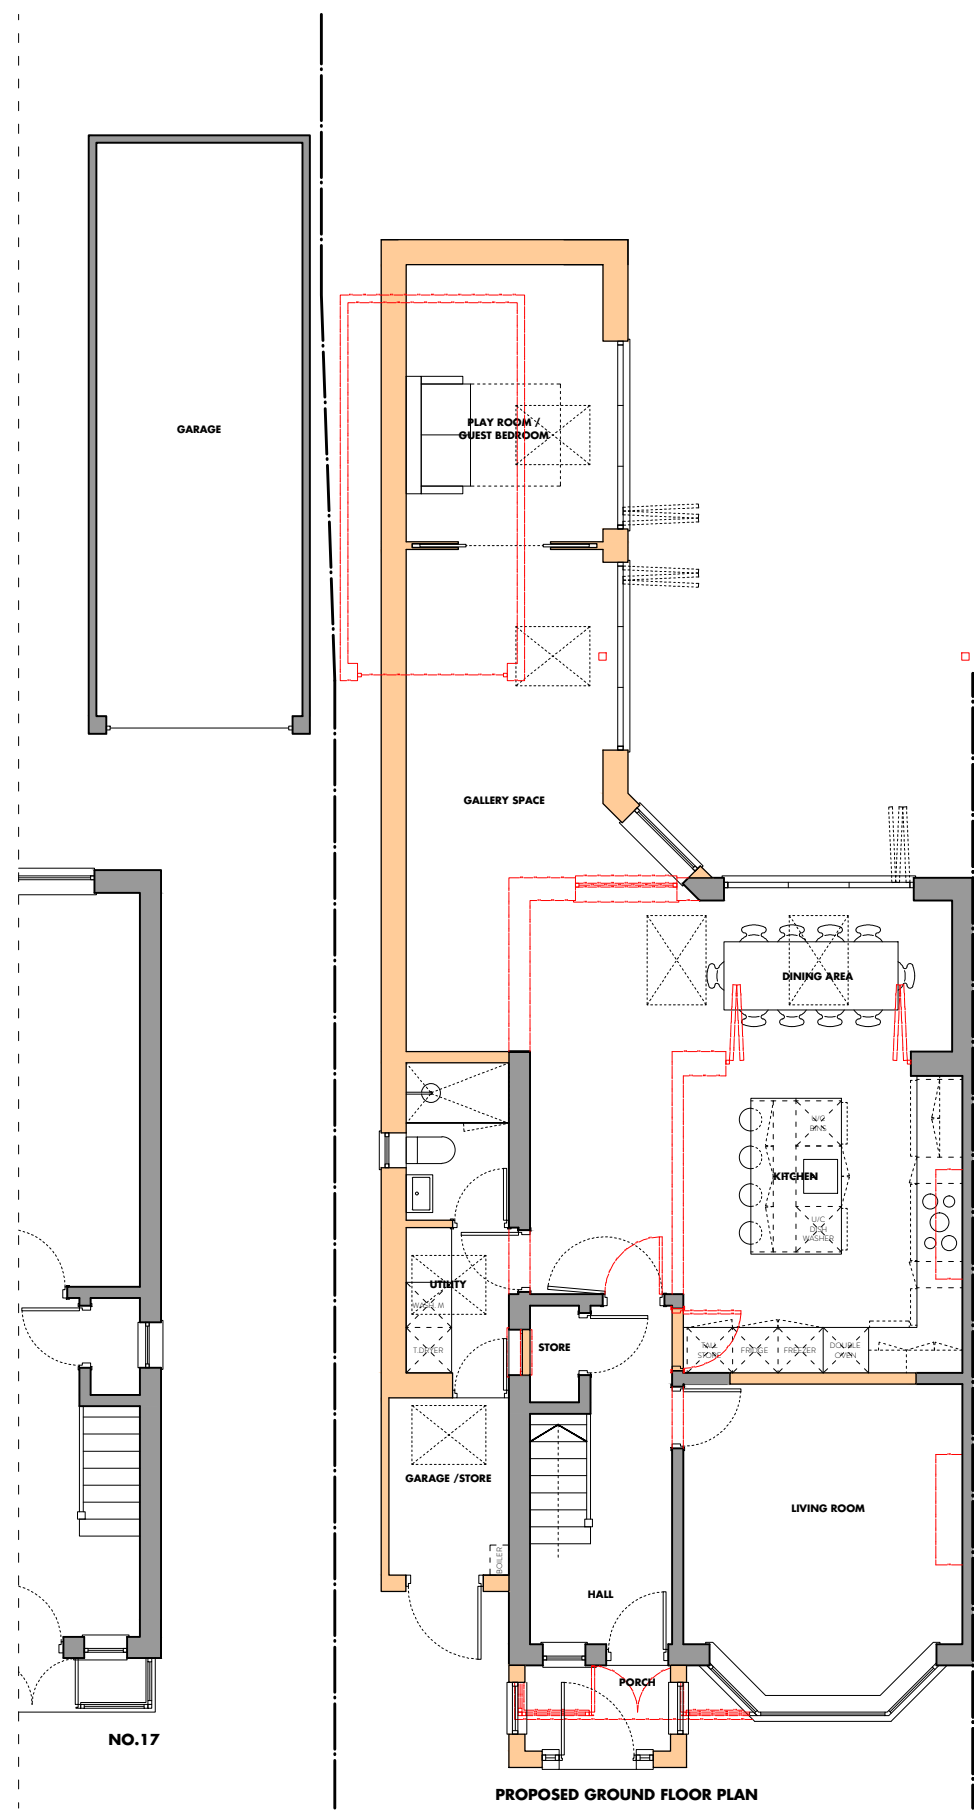

PROPOSED GROUND FLOOR PLAN

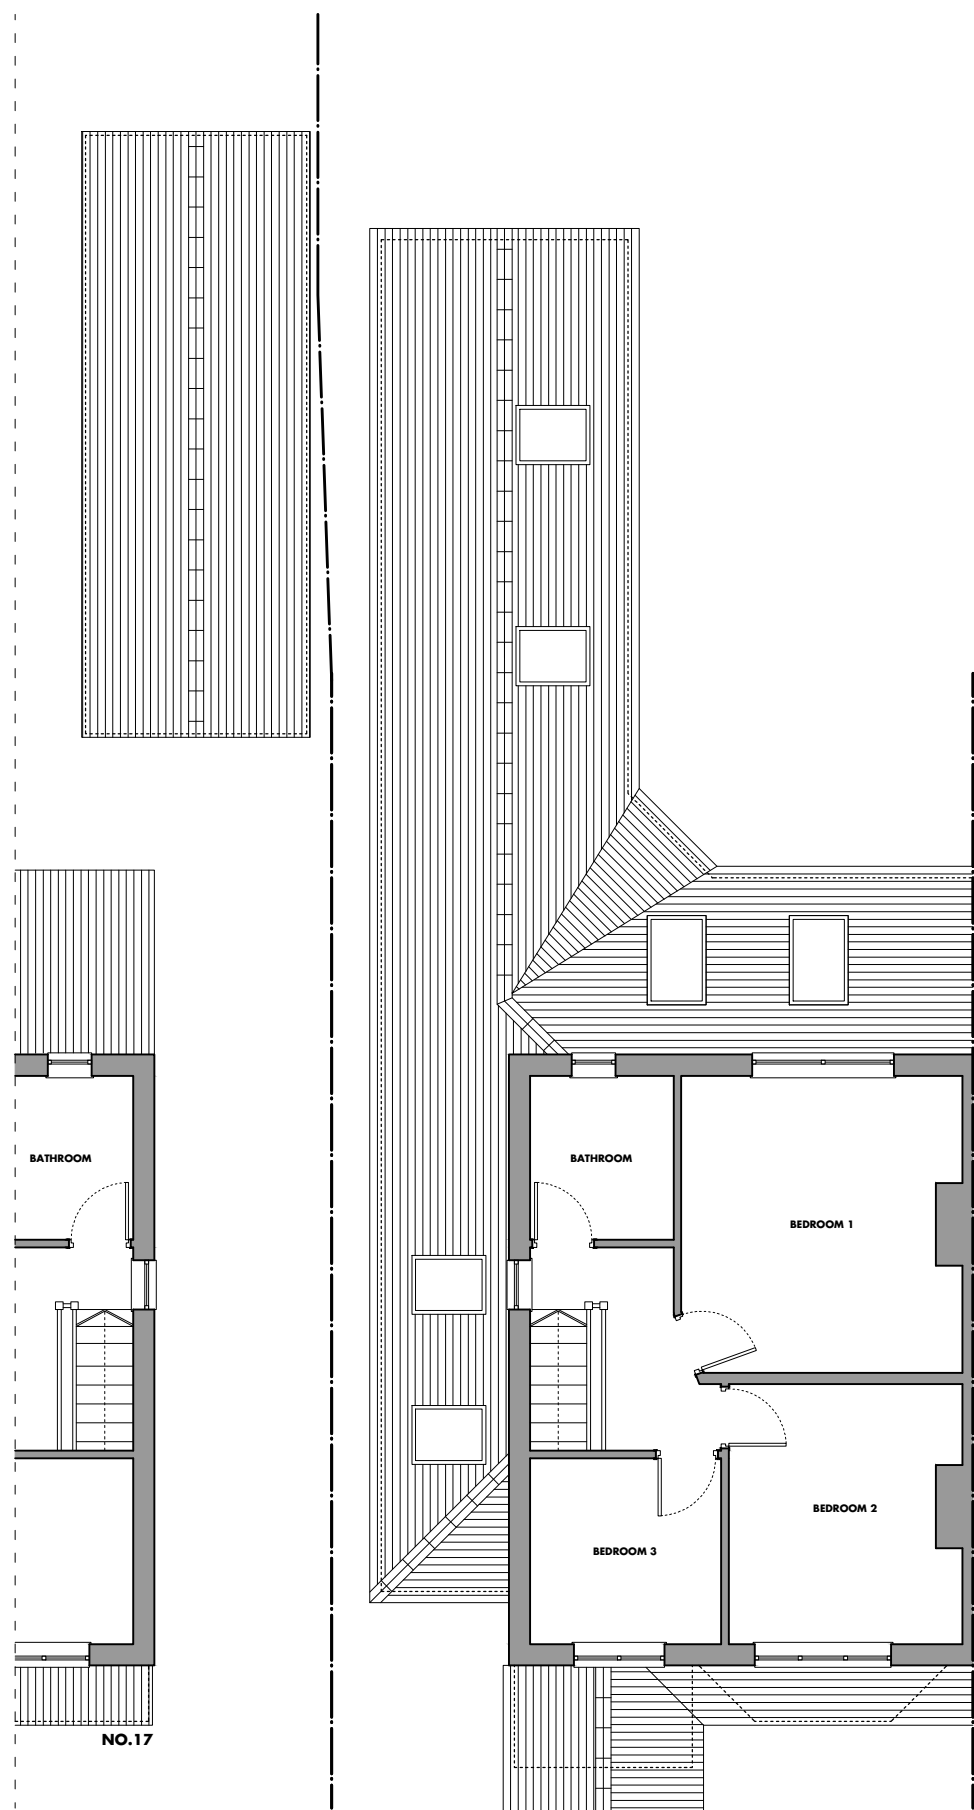

PROPOSED FIRST FLOOR PLAN

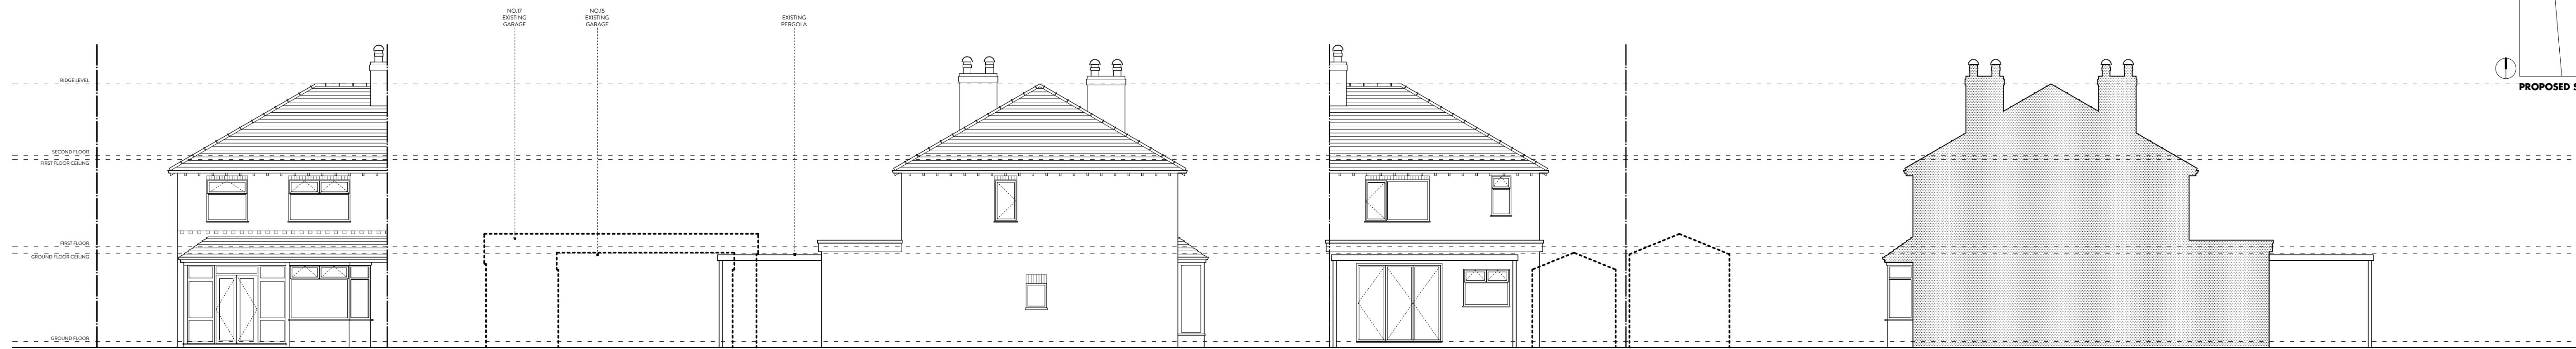


EXISTING FRONT ELEVATION

EXISTING SIDE ELEVATION

EXISTING REAR ELEVATION

EXISTING SIDE ELEVATION (PARTY WALL)

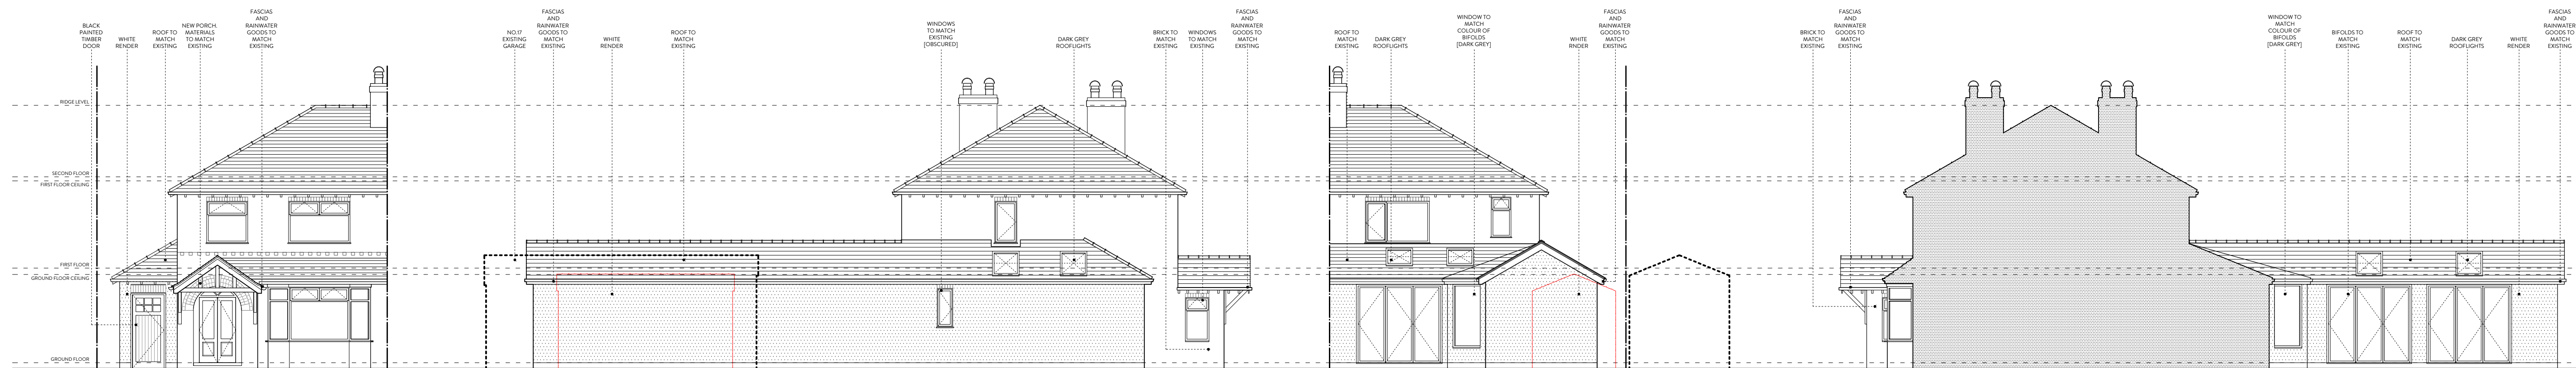

PROPOSED FRONT ELEVATION

PROPOSED SIDE ELEVATION

PROPOSED REAR ELEVATION

PROPOSED SIDE ELEVATION (PARTY WALL)

REV A | 26.01.2022 | PLANNING ISSUE

PL01 | EXISTING AND PROPOSED DRAWINGS
MR & MRS TALBOT
15 KILDARE ROAD | CHORLTON | M21 0YG
1:100 @ A1 or 1:200 @ A3