




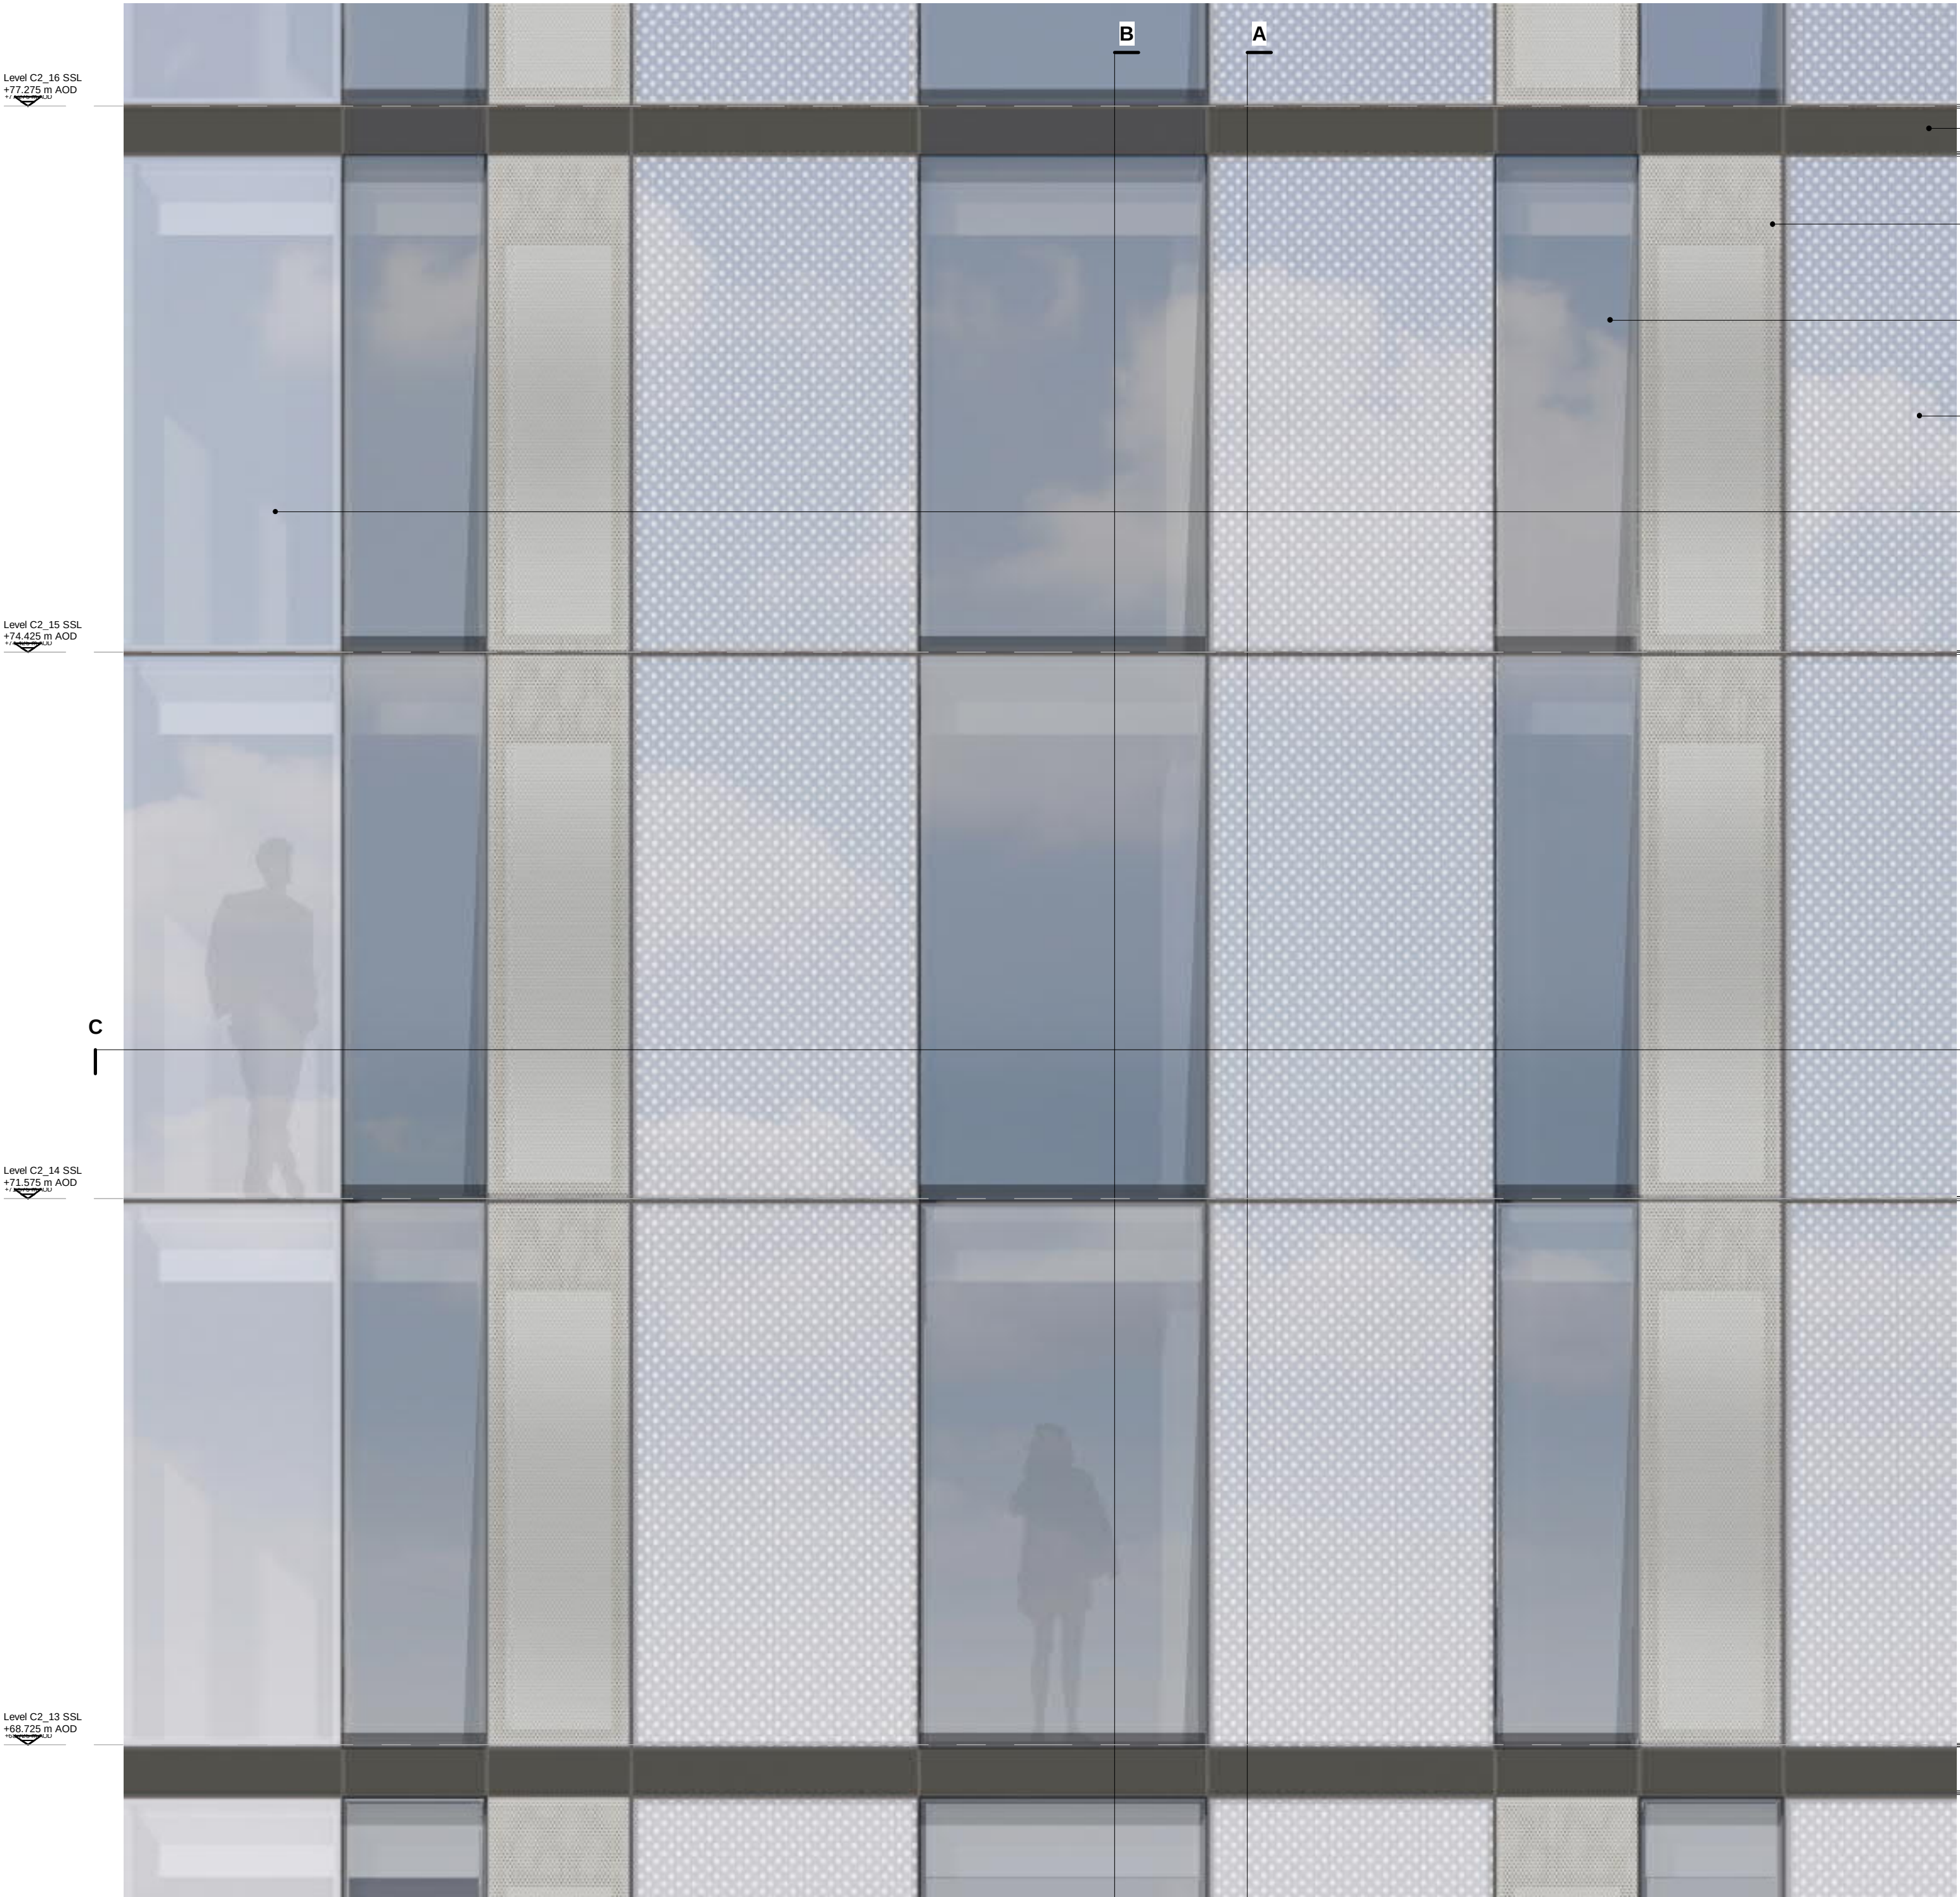


1 Elevation DD
1 : 25

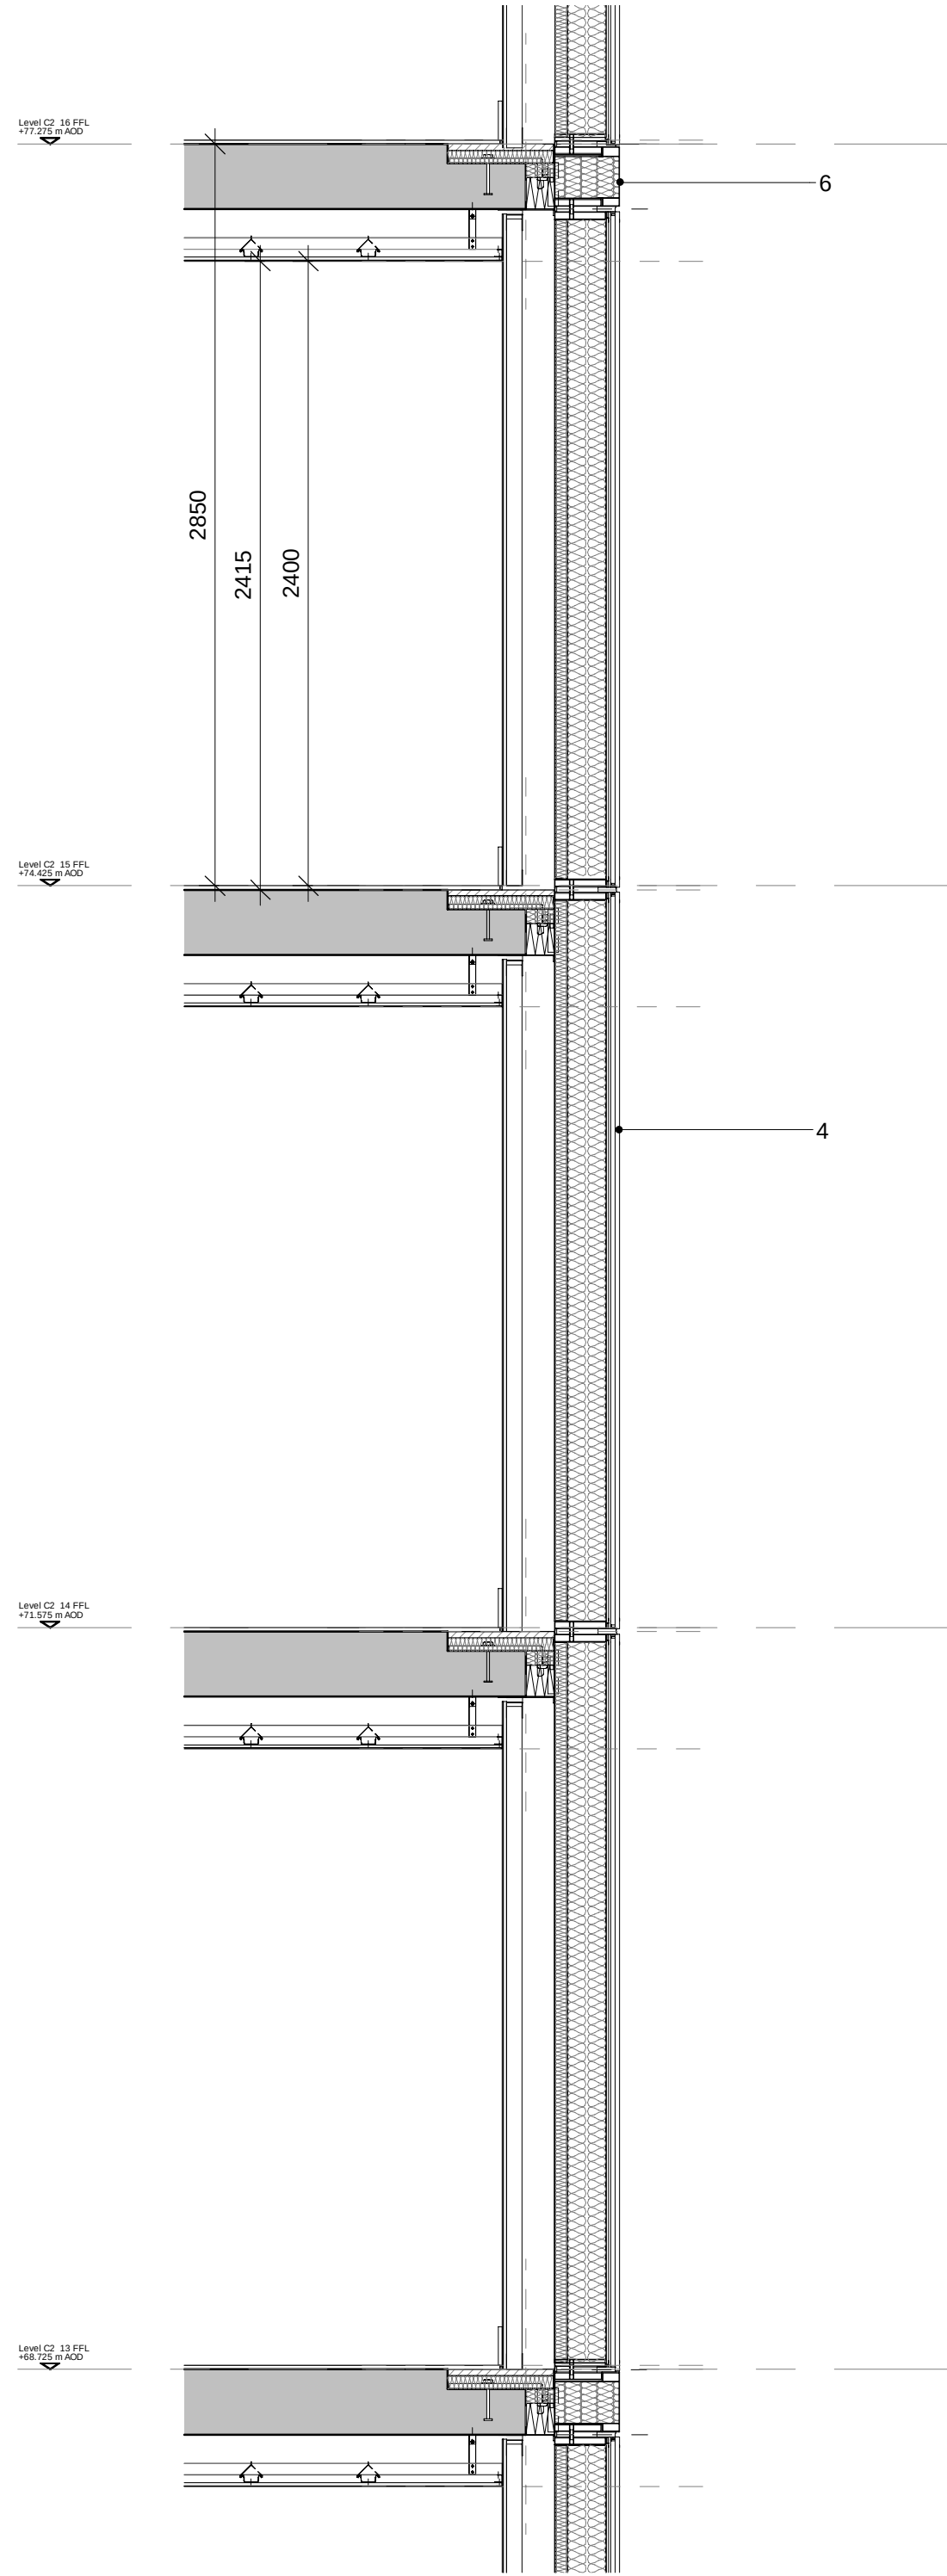


2 Section AA - Insulated back painted glass section detail
1 : 25

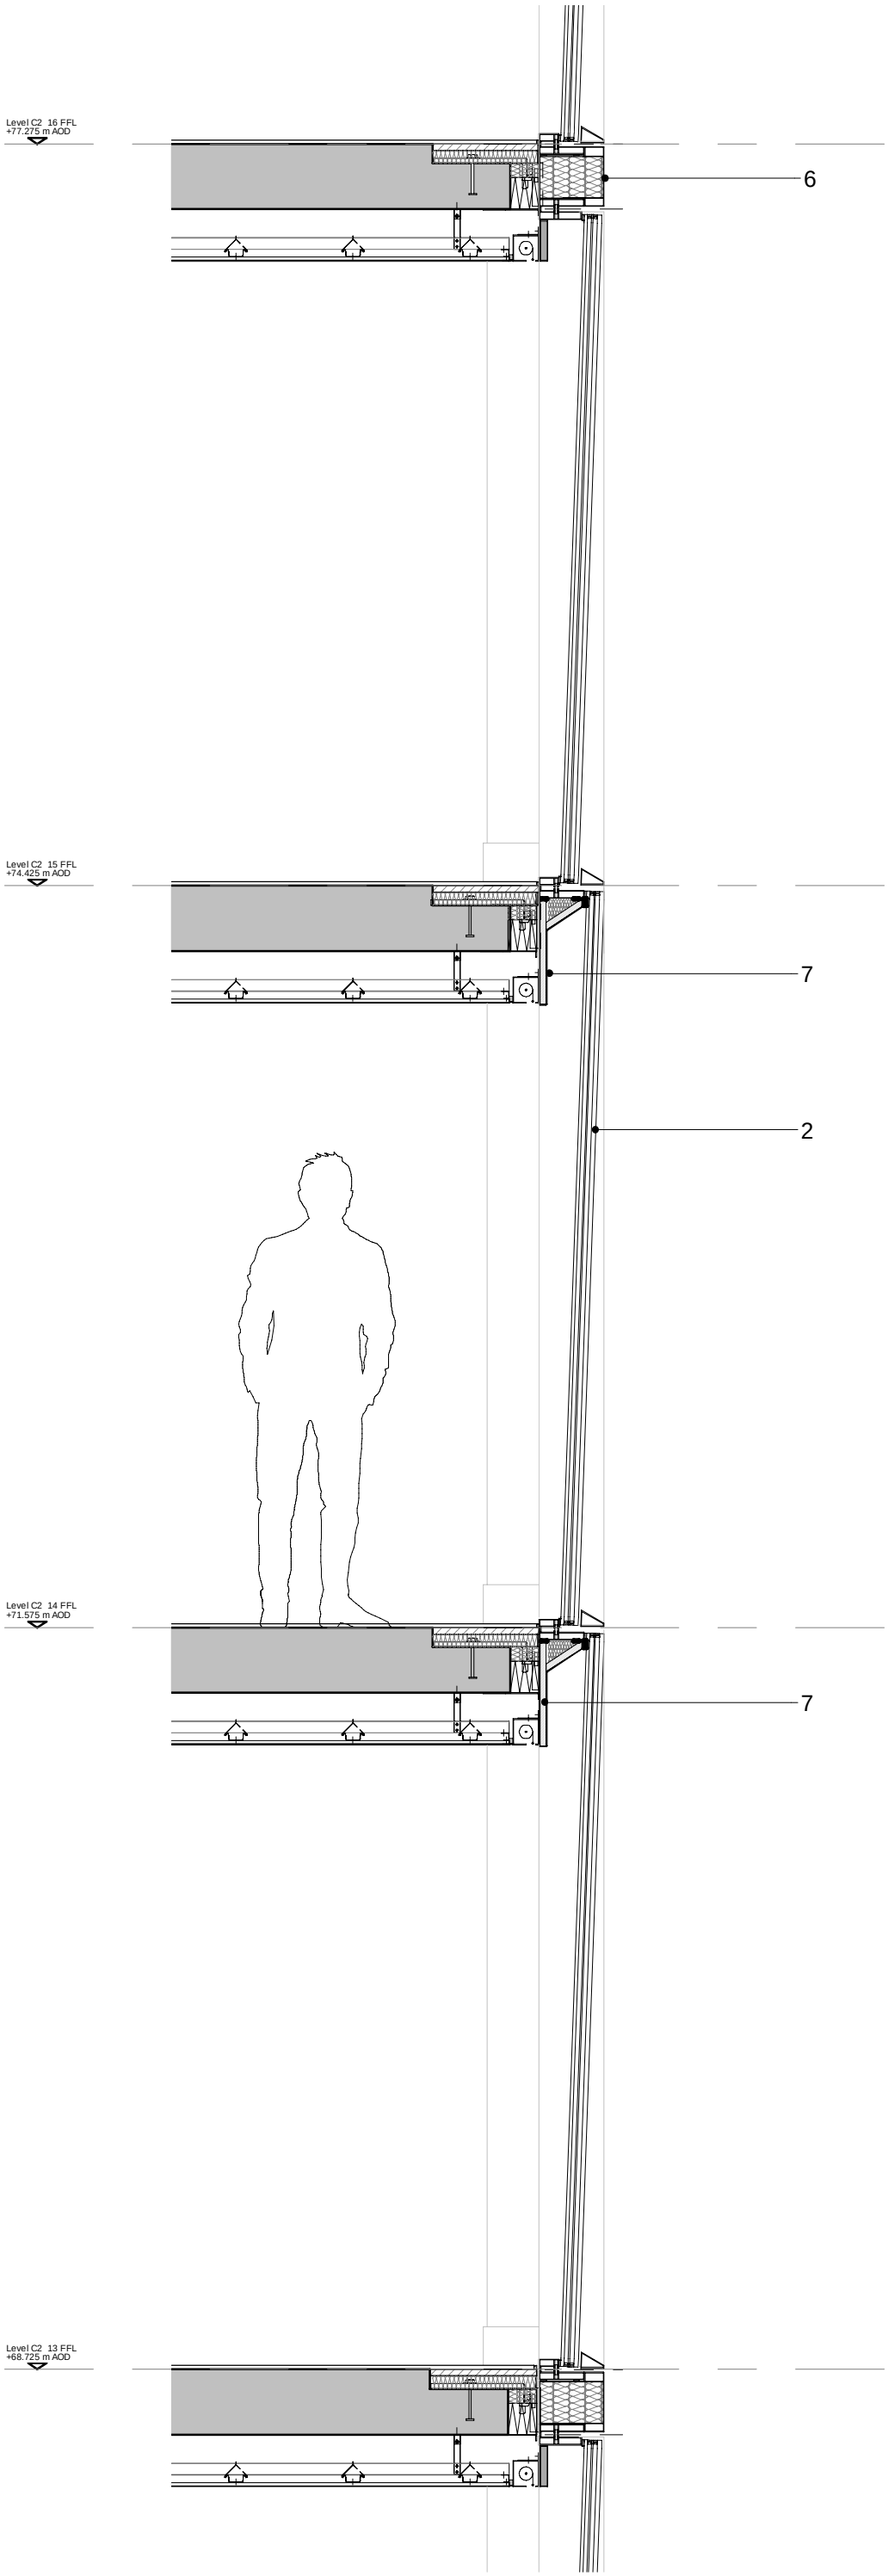

3 Section BB - Sloping triple glazed vision unit section detail
1 : 25

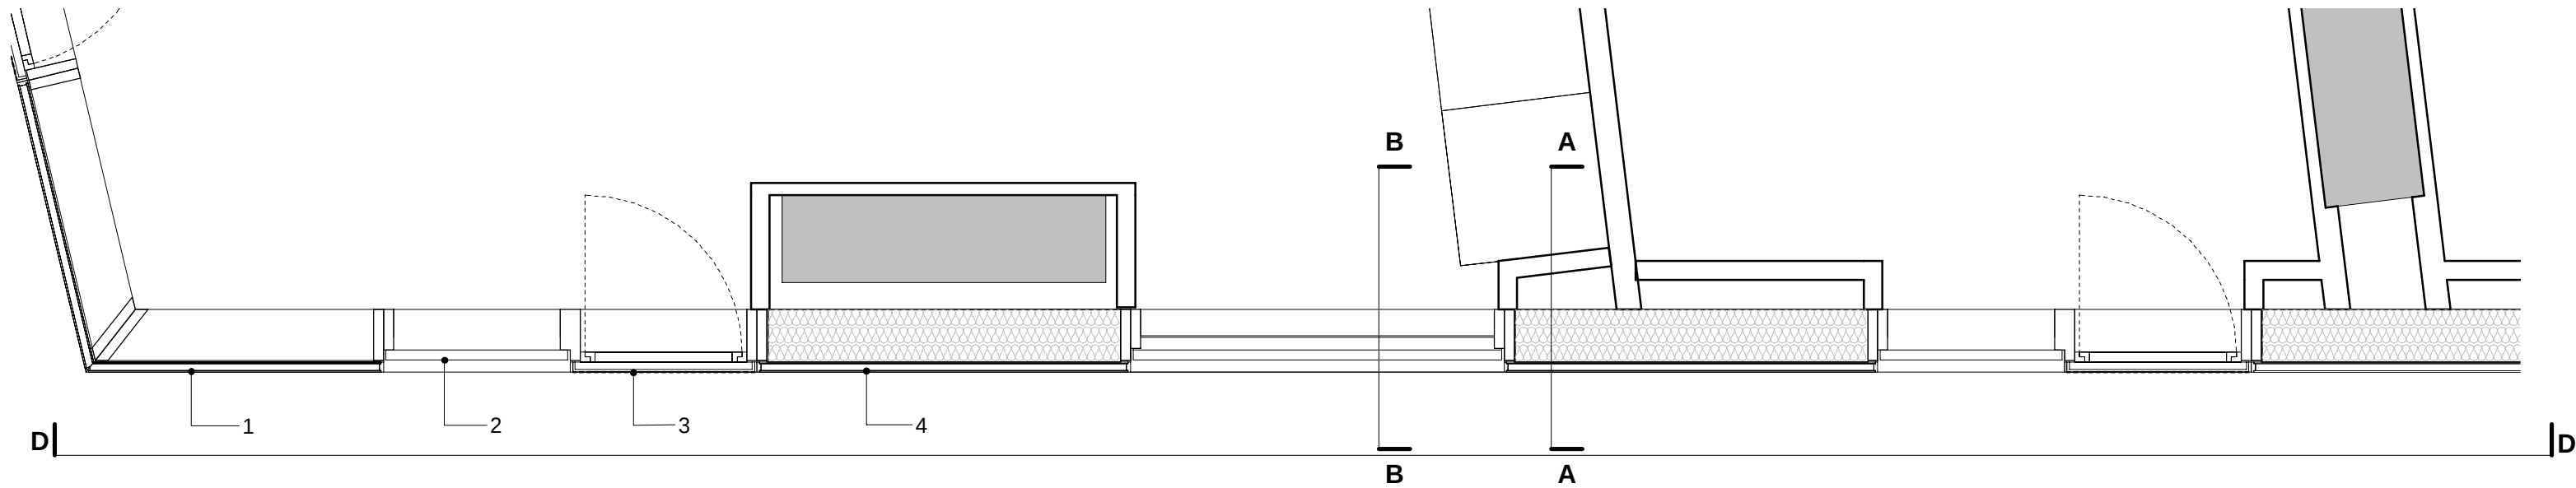

4 B5D801_ZC_G251_Sloped Vision Unit
1 : 25

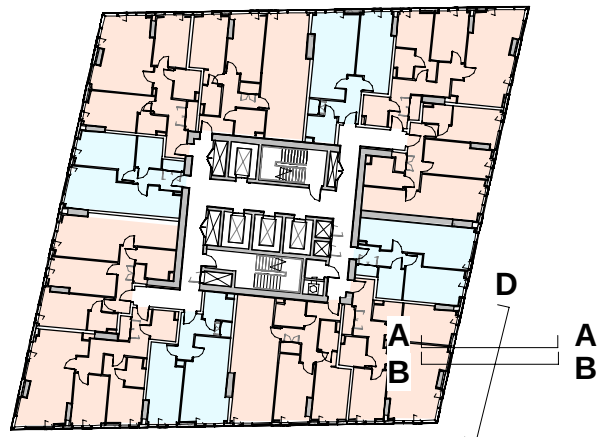

Level TY Keyplan 01

KEY		06	Aluminium Fascia – (Dark Grey): Extruded anodised aluminium profile (unitised)
01	Vision Unit – TYPE 1 (Vertical): Full height clear vision unit (unitised)	07	Floor Edge Cover: Dark grey, concealing floor slab edge
02	Vision Unit – TYPE 2 (Sloping): Full height clear vision unit (unitised)	08	Uncapped glass curtain wall with up to 50% opaque (back painted) units
03	Purge Vent – (Steel Effect): Steel effect anodised aluminium perforated sheet in plane of façade, concealing a glazed or solid door behind (unitised)	09	Exposed Concrete Column – Architectural Finish
04	Opaque Unit – TYPE 1: Full height opaque (grey back painted glass-faced) unit with 50% frit (light grey) to Face #1 (unitised)	10	PPC Aluminium Soffit Panel – (Steel Effect)
05	Opaque Unit – TYPE 2: Full height opaque (grey back painted glass-faced) unit (unitised)	11	PPC Aluminium Cladding Panel – (Steel Effect)
		12	Metalwork Balustrade – (Painted Dark Grey)
		13	PPC Aluminium Louvre – (Dark Grey)
		14	Opaque back painted glass faced unit at floor/ slab edge

This drawing is copyright. Do not scale off dimensions. All dimensions to be checked on site by contractor. Contractor to report any dimensional discrepancies, errors or omissions prior to commencing on site.		<table><thead><tr><th>Rev</th><th>Date</th><th>Description</th></tr></thead><tbody><tr><td>P01</td><td>2021-10-29</td><td>Planning Issue</td></tr><tr><td>P02</td><td>2022-01-14</td><td>Updates to C tower facade</td></tr><tr><td></td><td></td><td></td></tr><tr><td></td><td></td><td></td></tr><tr><td></td><td></td><td></td></tr><tr><td></td><td></td><td></td></tr><tr><td></td><td></td><td></td></tr><tr><td></td><td></td><td></td></tr><tr><td></td><td></td><td></td></tr><tr><td></td><td></td><td></td></tr></tbody></table>	Rev	Date	Description	P01	2021-10-29	Planning Issue	P02	2022-01-14	Updates to C tower facade																										Project Title Trinity Islands Trinity Way Manchester Status Planning Issue	<table><tr><td colspan="2">Drawing Title Site C Site Wide External Walls - Typical Levels Sheet 01</td></tr><tr><td>Project No 10364</td><td>Scale 1 : 25</td></tr><tr><td colspan="2">Revision @ A1 P02</td></tr></table>	Drawing Title Site C Site Wide External Walls - Typical Levels Sheet 01		Project No 10364	Scale 1 : 25	Revision @ A1 P02		Manchester +44 (0)161 835 2345 London +44 (0)20 7549 4000
Rev	Date	Description	
P01	2021-10-29	Planning Issue	
P02	2022-01-14	Updates to C tower facade	
Drawing Title Site C Site Wide External Walls - Typical Levels Sheet 01	
Project No 10364	Scale 1 : 25	
Revision @ A1 P02	