




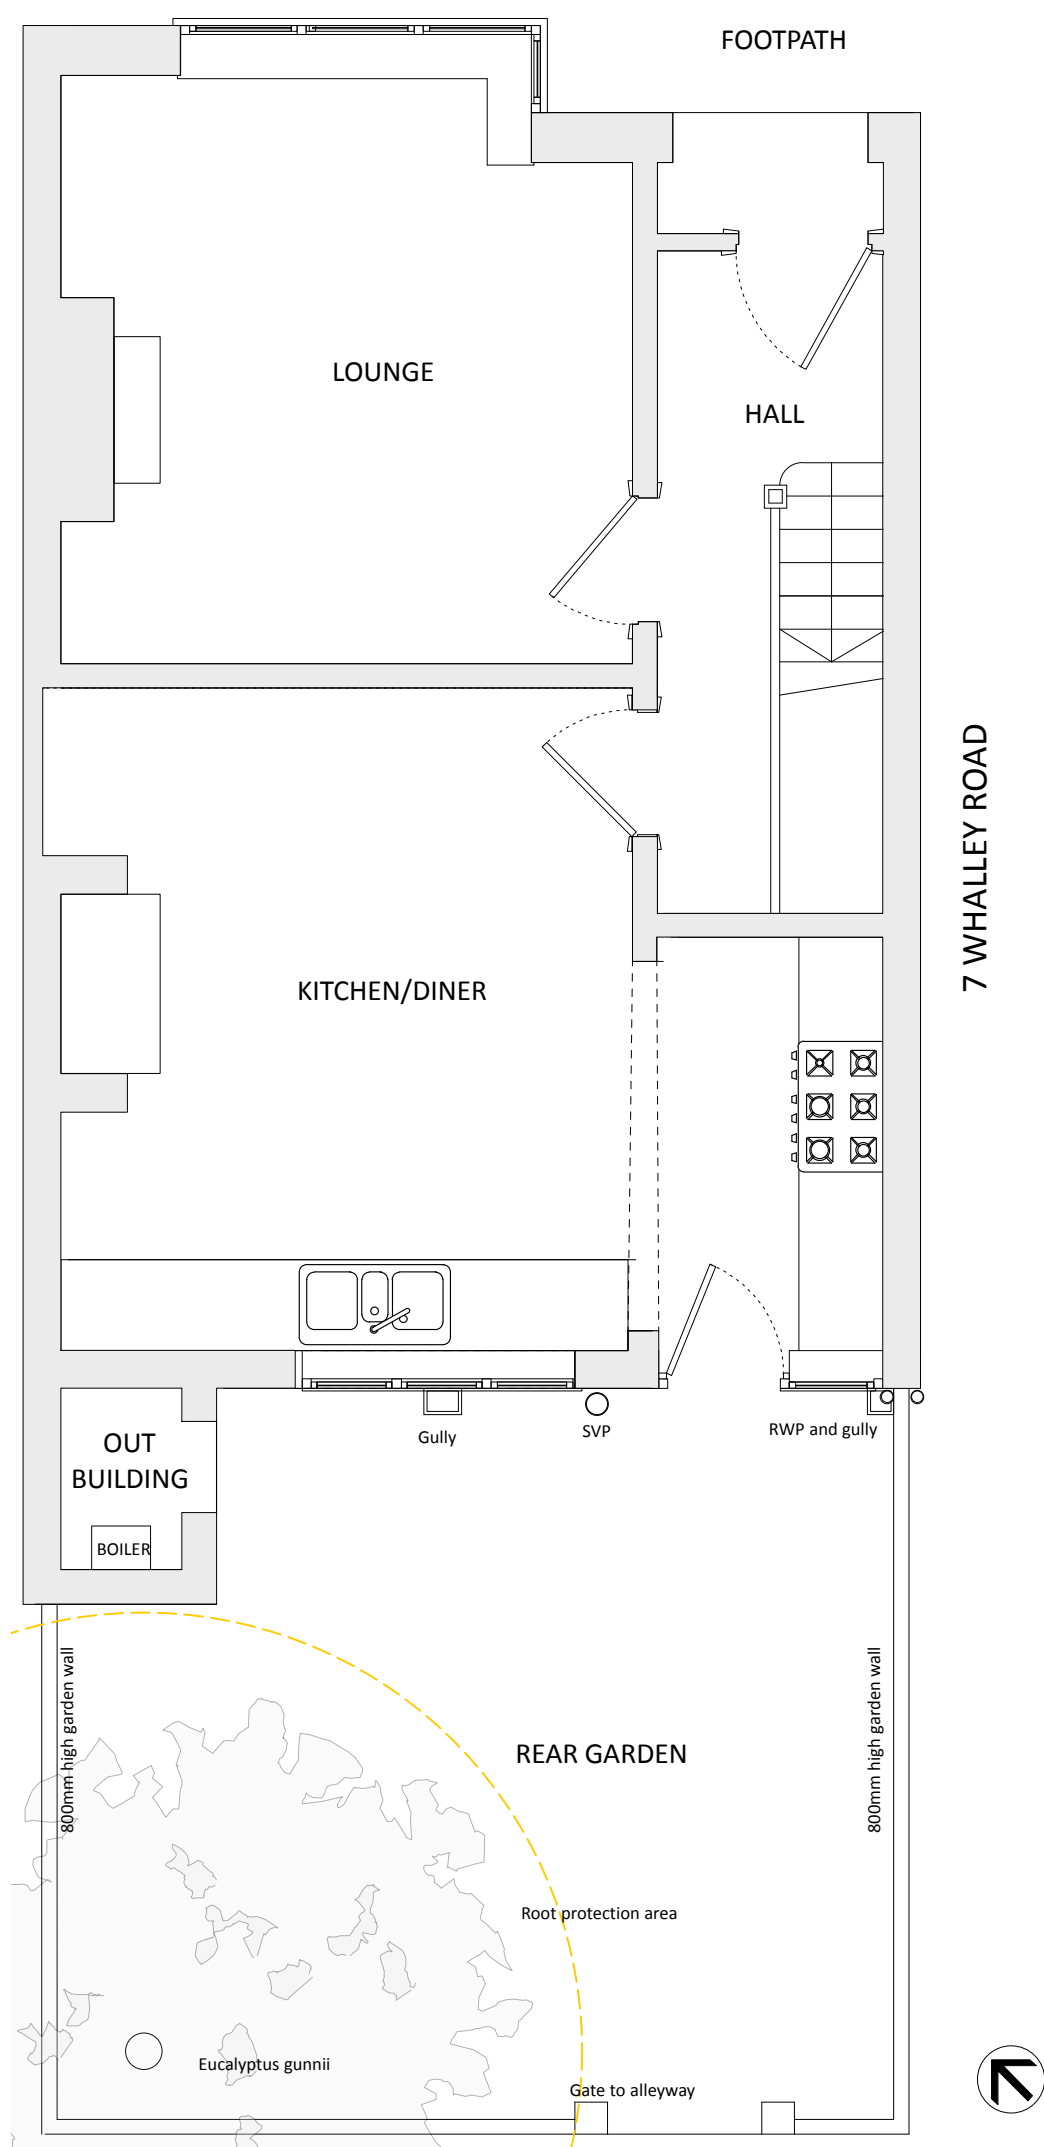

1:50 Existing Ground Floor Plan

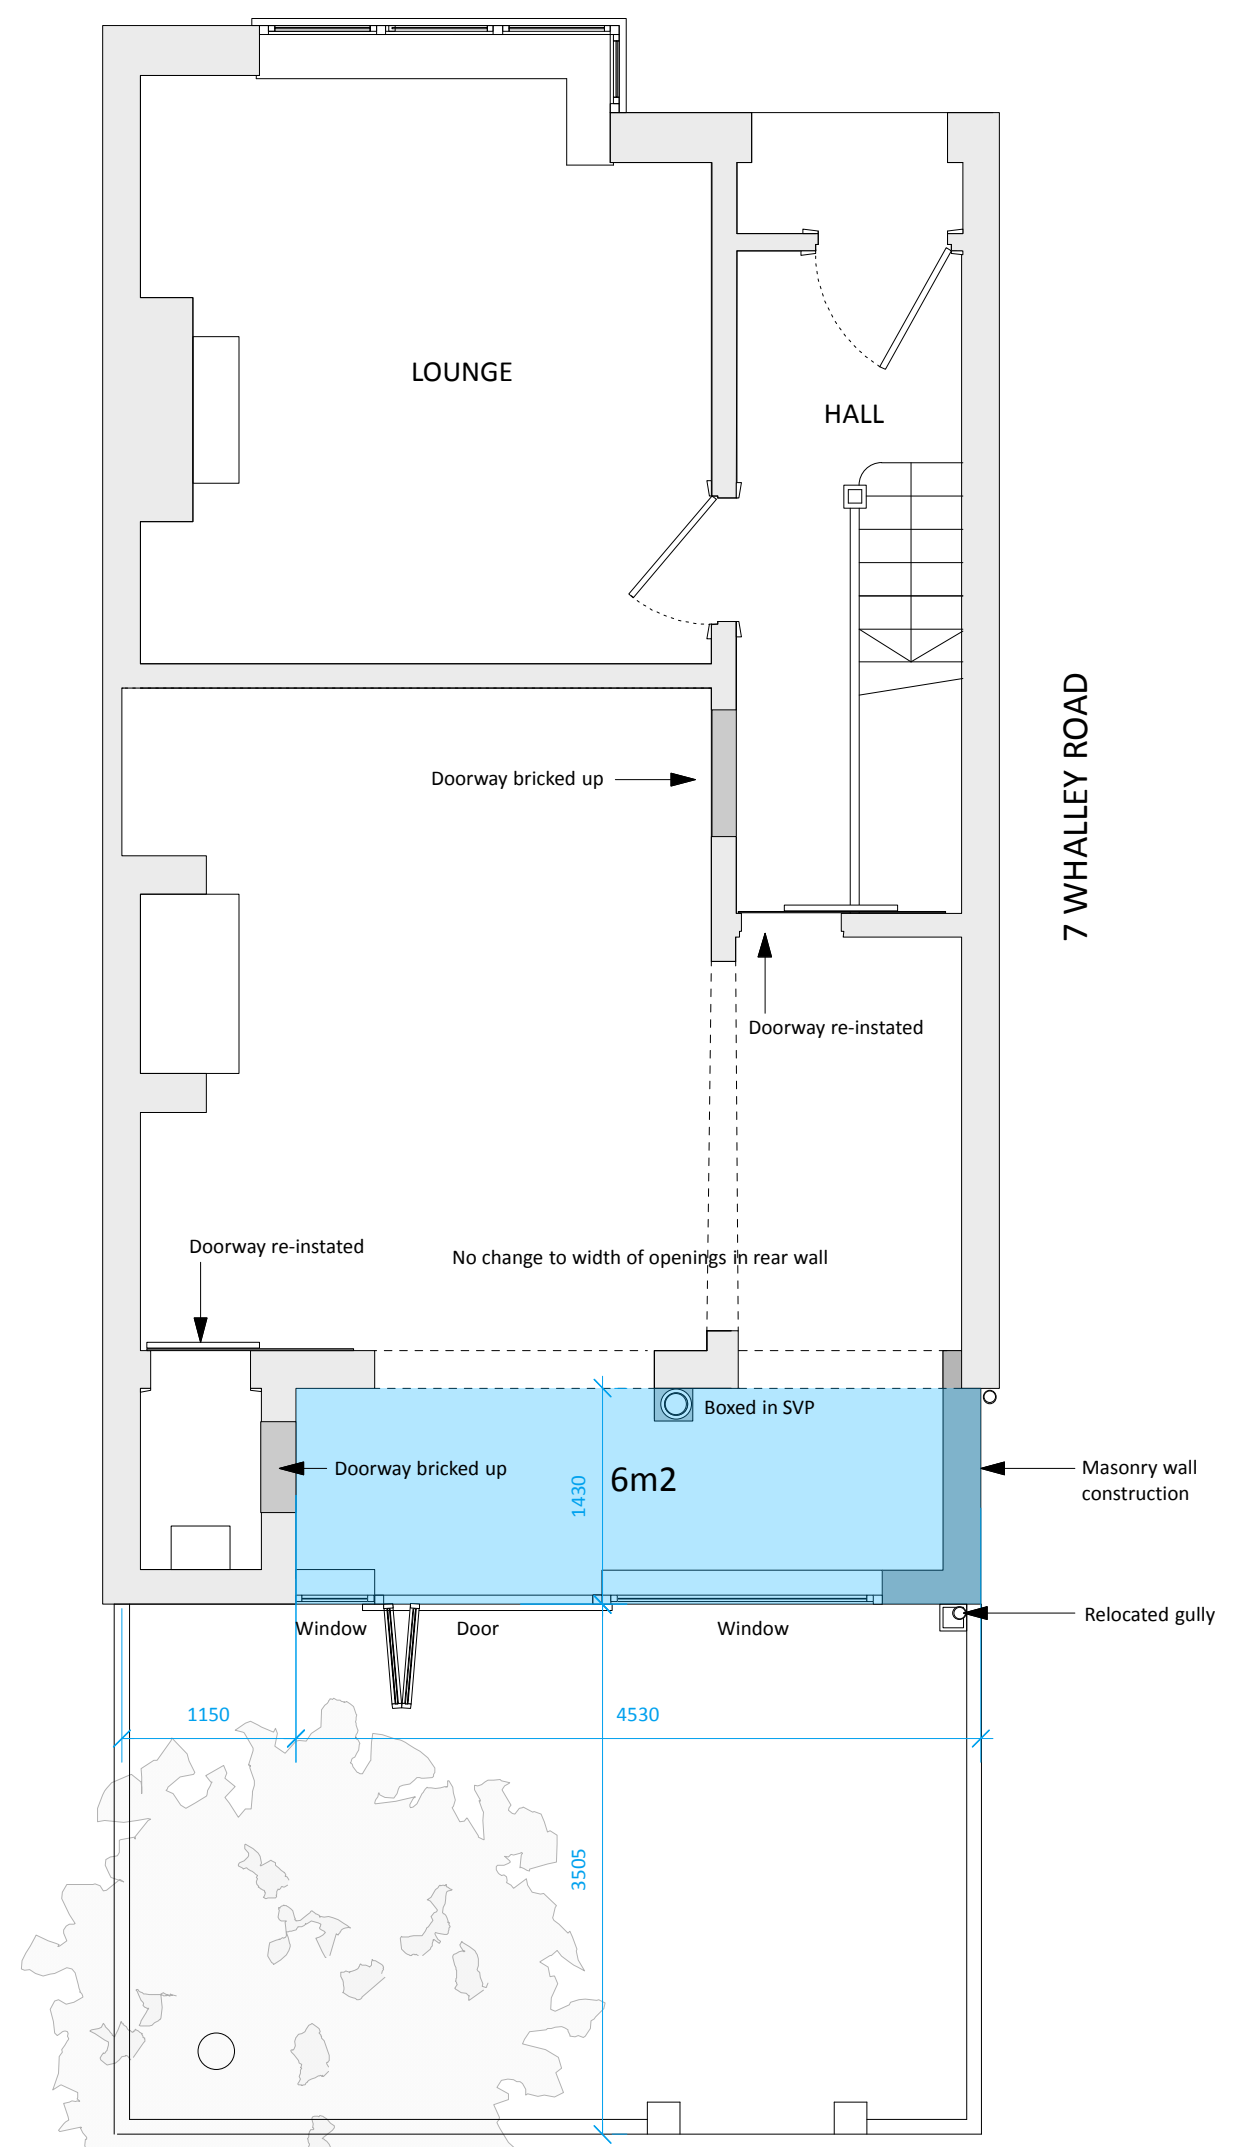

1:50 Proposed Ground Floor Plan

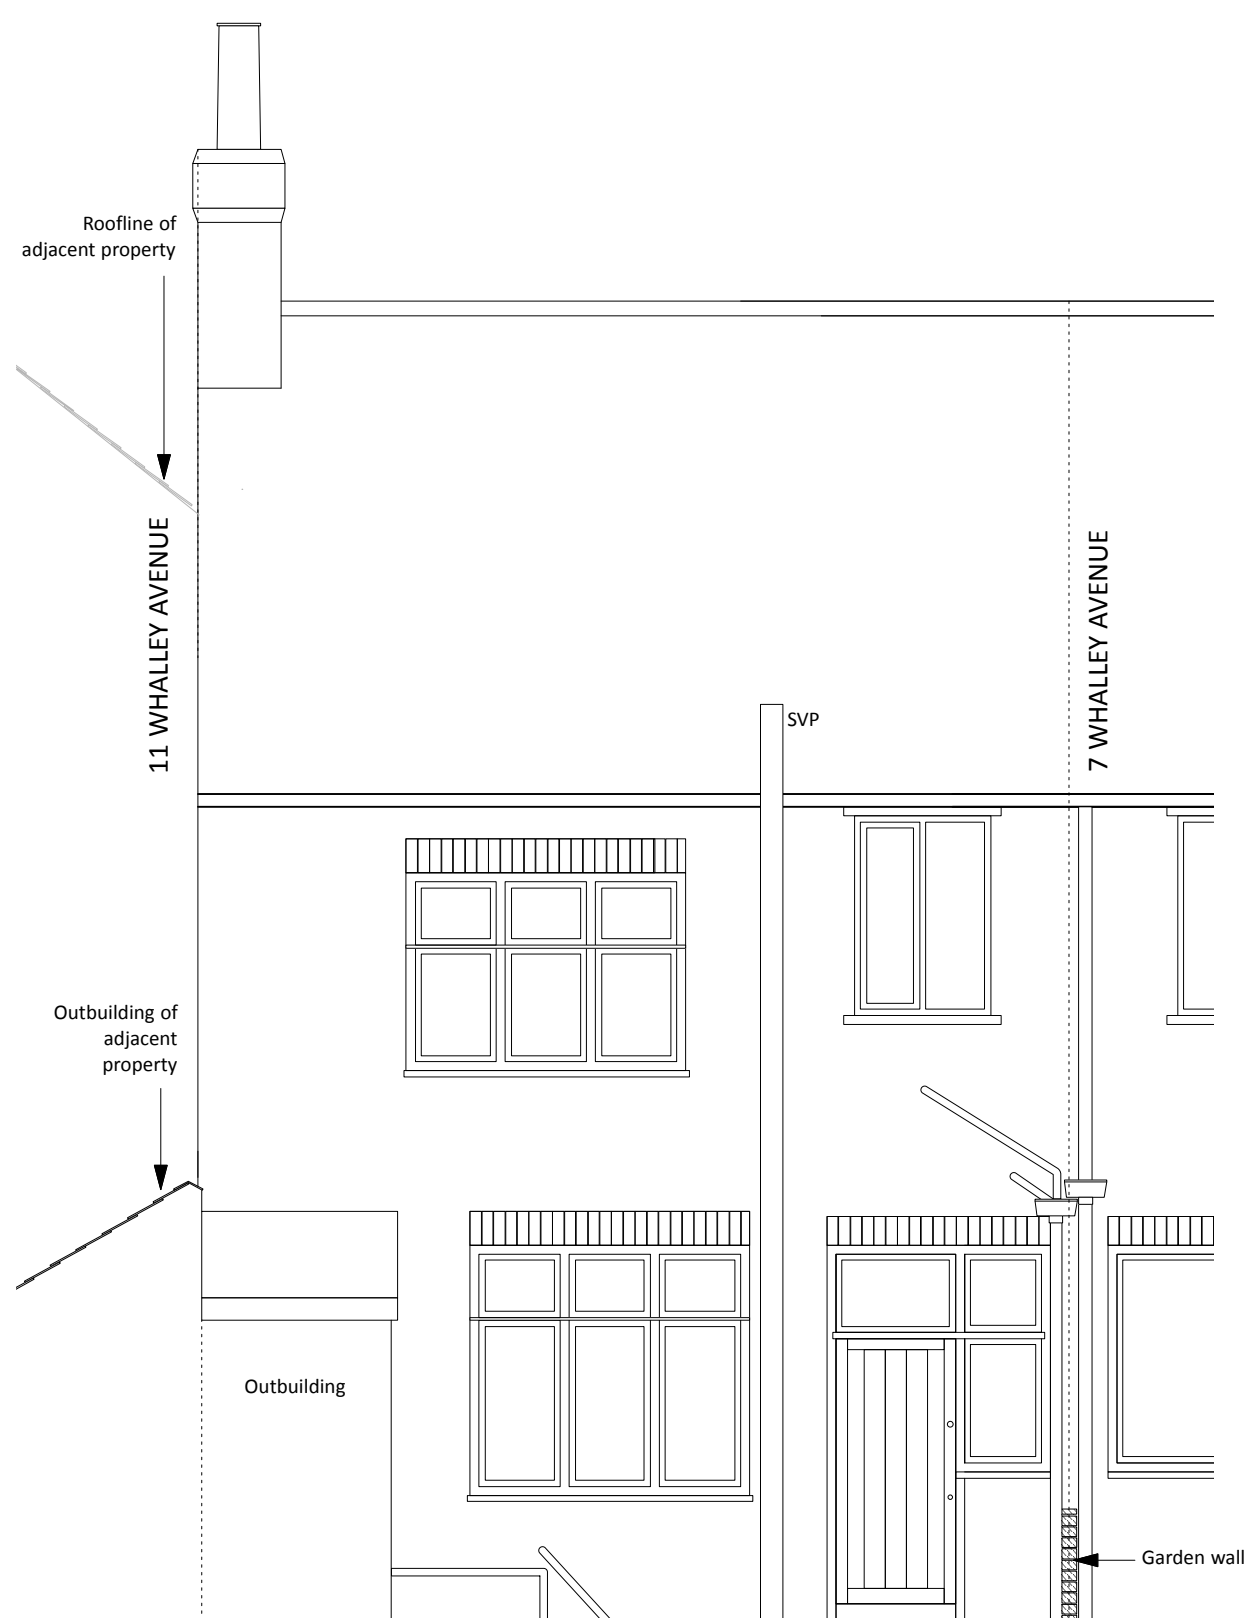

1:50 Existing Rear Elevation




1:50 Proposed Rear Elevation


9 Whalley Avenued, Whalley Range

Existing and Proposed Plans and Rear Elevations *Revision A*


Scale @ A2

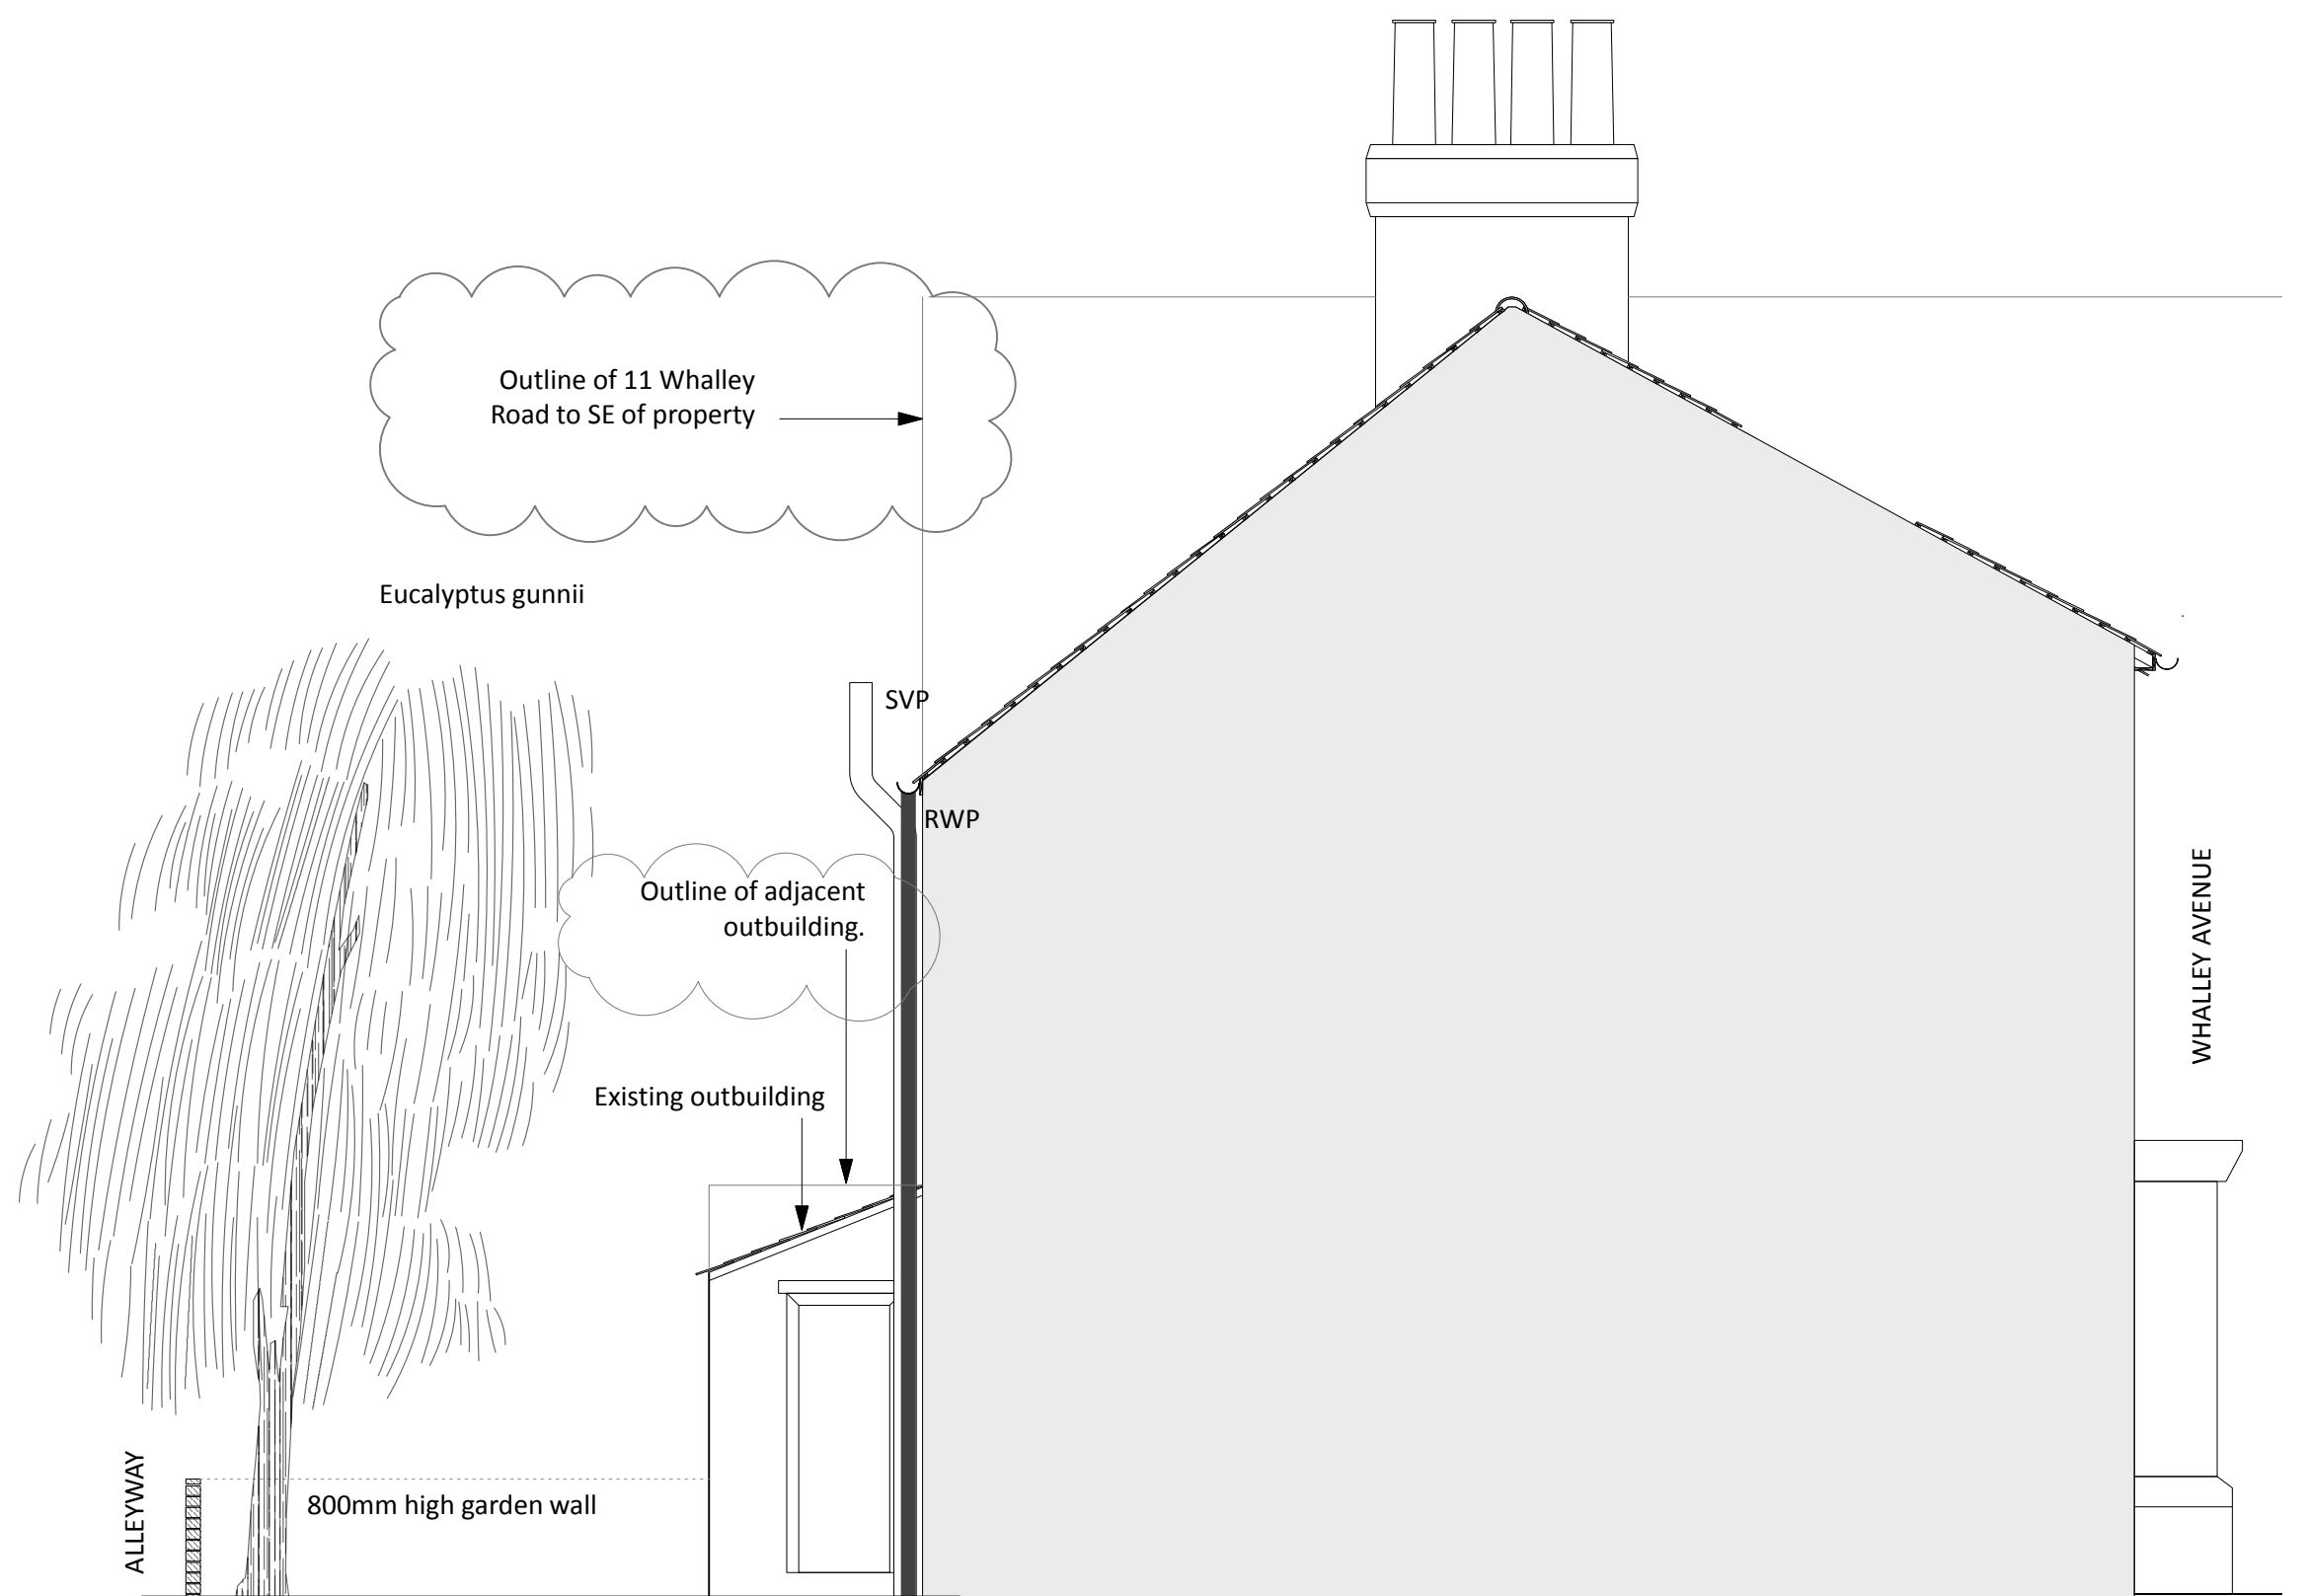


1:50 Existing Elevation

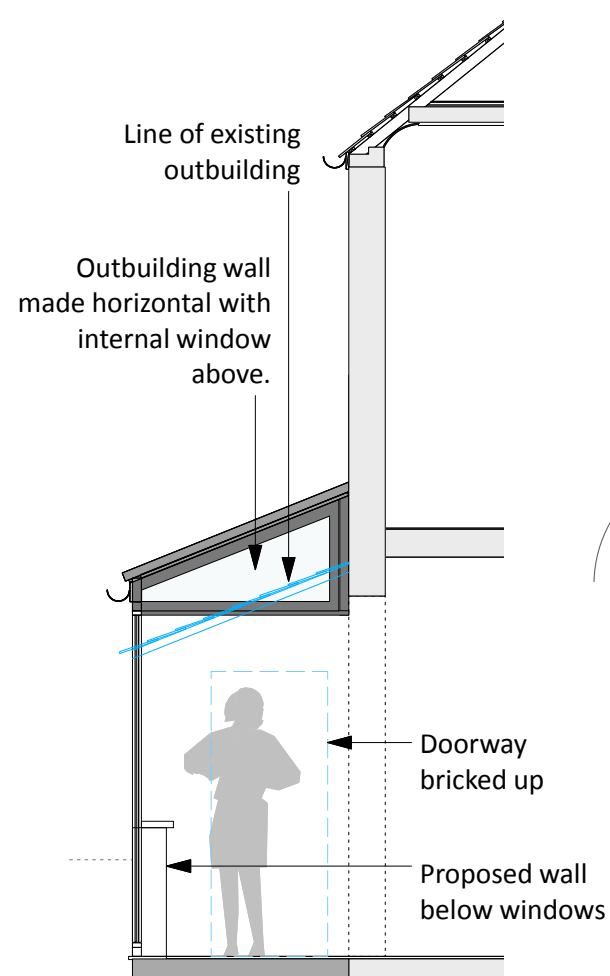


1:50 Proposed Section

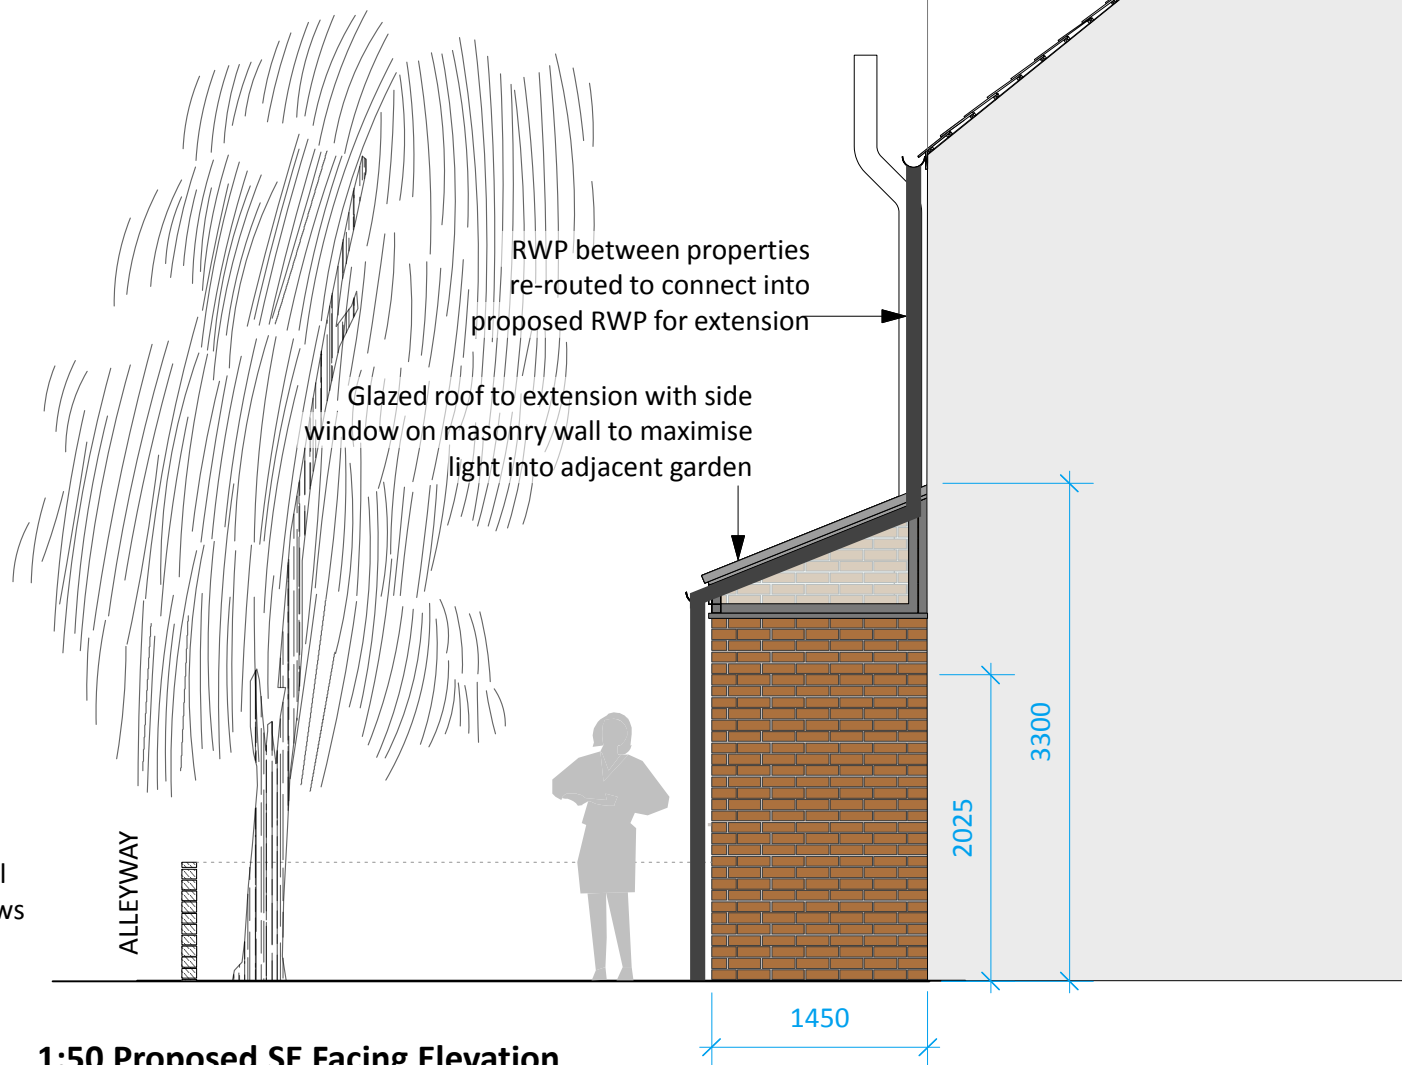

1:50 Proposed SE Facing Elevation

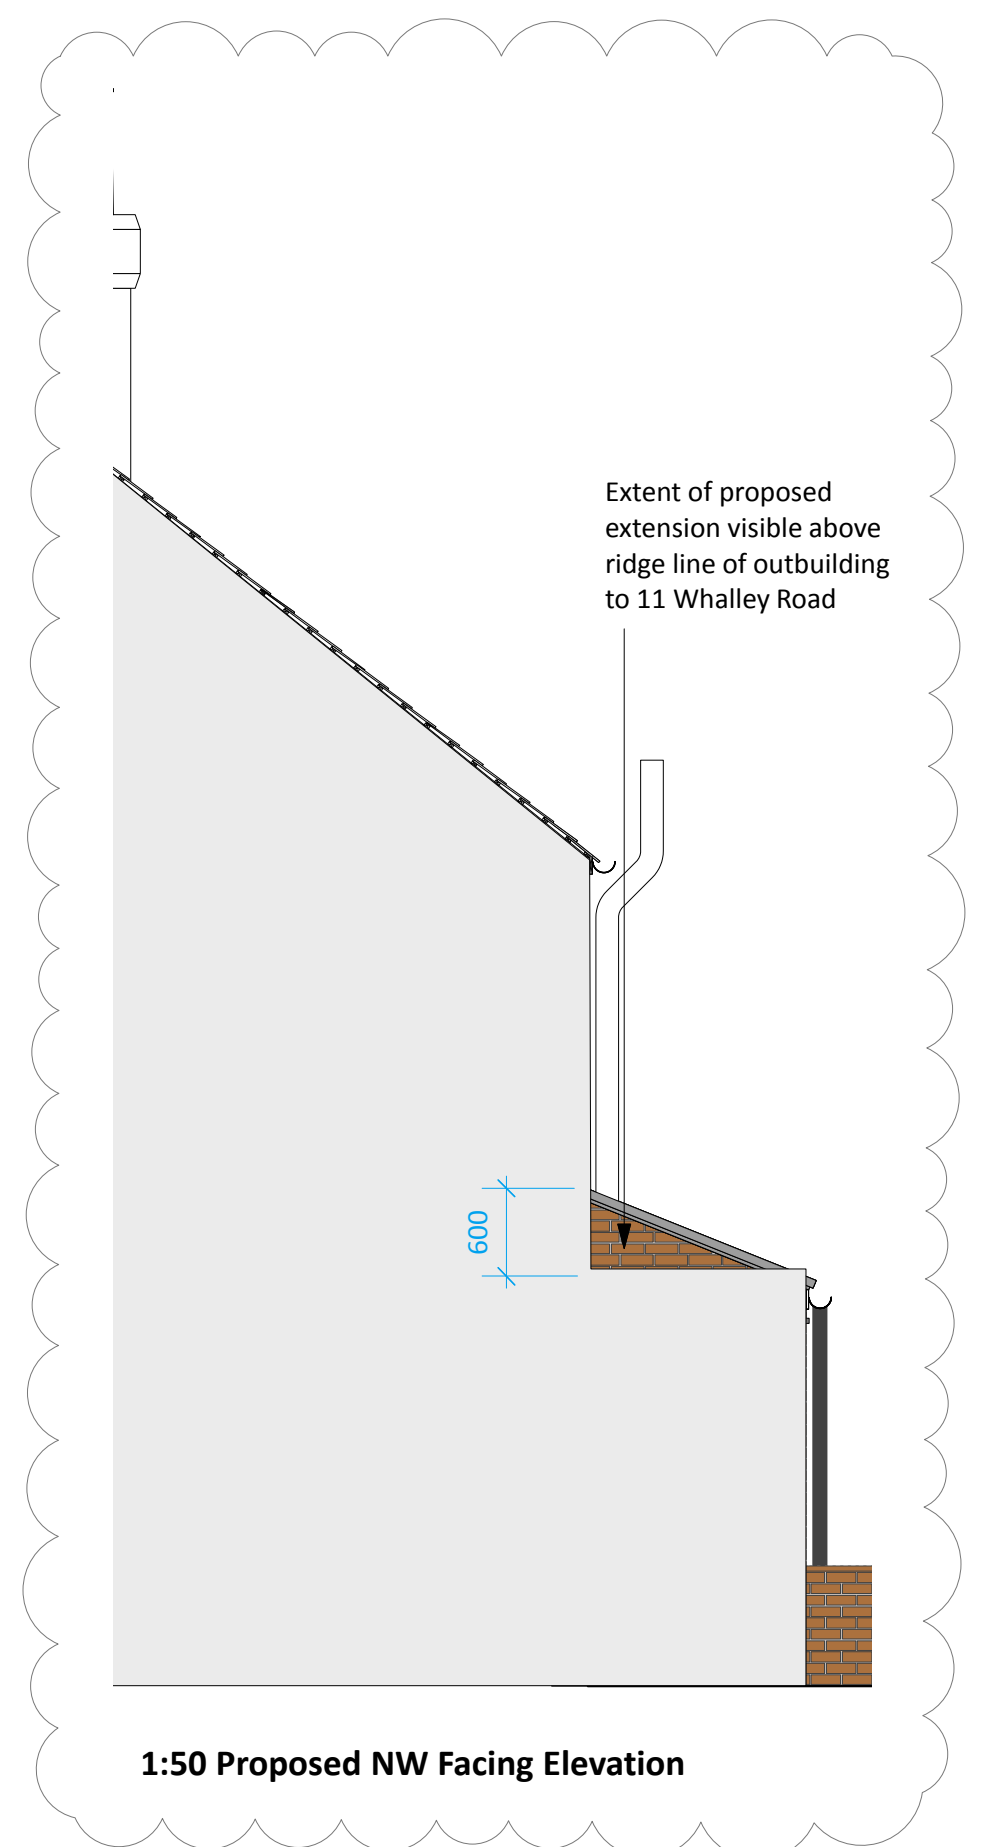

1:50 Proposed NW Facing Elevation

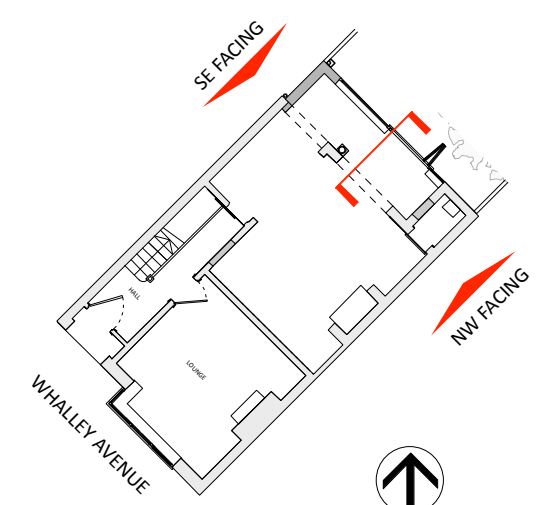

1:200 Keyplan

9 Whalley Avenued, Whalley Range

Existing and Proposed NE Facing Elevation/Section. **Revision A.**

Scale @ A2