


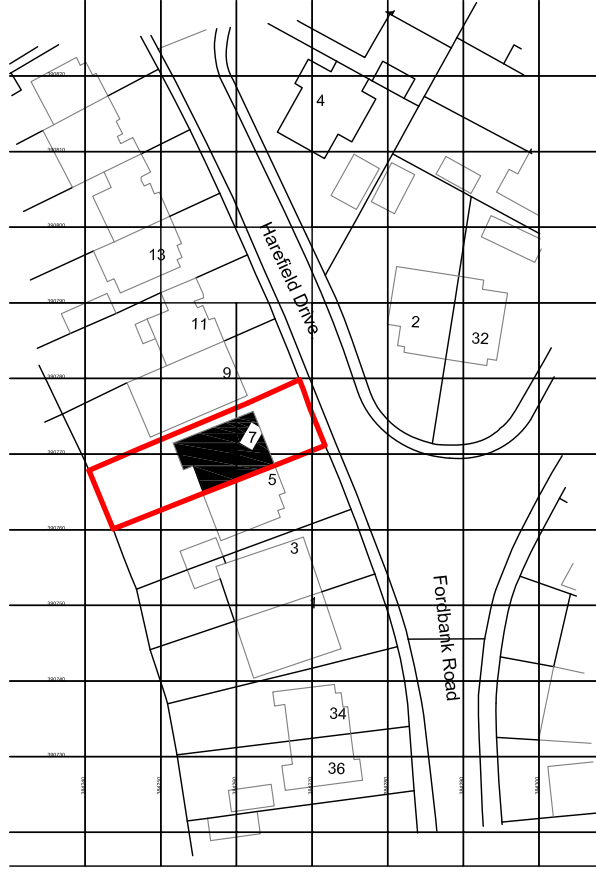

CLIENT: Mr & Mrs R Saffer

PROJECT: 7 Haresfield Drive, Didsbury

DRAWING: Block Plan 1:1250

SUITE 2E, SOVEREIGN HOUSE, STOCKPORT RD, CHEADLE, SK8 2EA

Tel: 0161 4766662 www.iglsurveying.co.uk info@iglsurveying.co.uk

This dwg is copyright and should not be used or reproduced without the written consent of IGL Surveying
All dimensions to be checked on site by the contractor prior to commencement of work

Dwg No: 3450/BP

Drawn by: RWI

Checked: RWI

Scale: 1:1250

Date: March 2022

Rev:

Rev:	Description:	Date:

A4 WHEN PLOTTED