
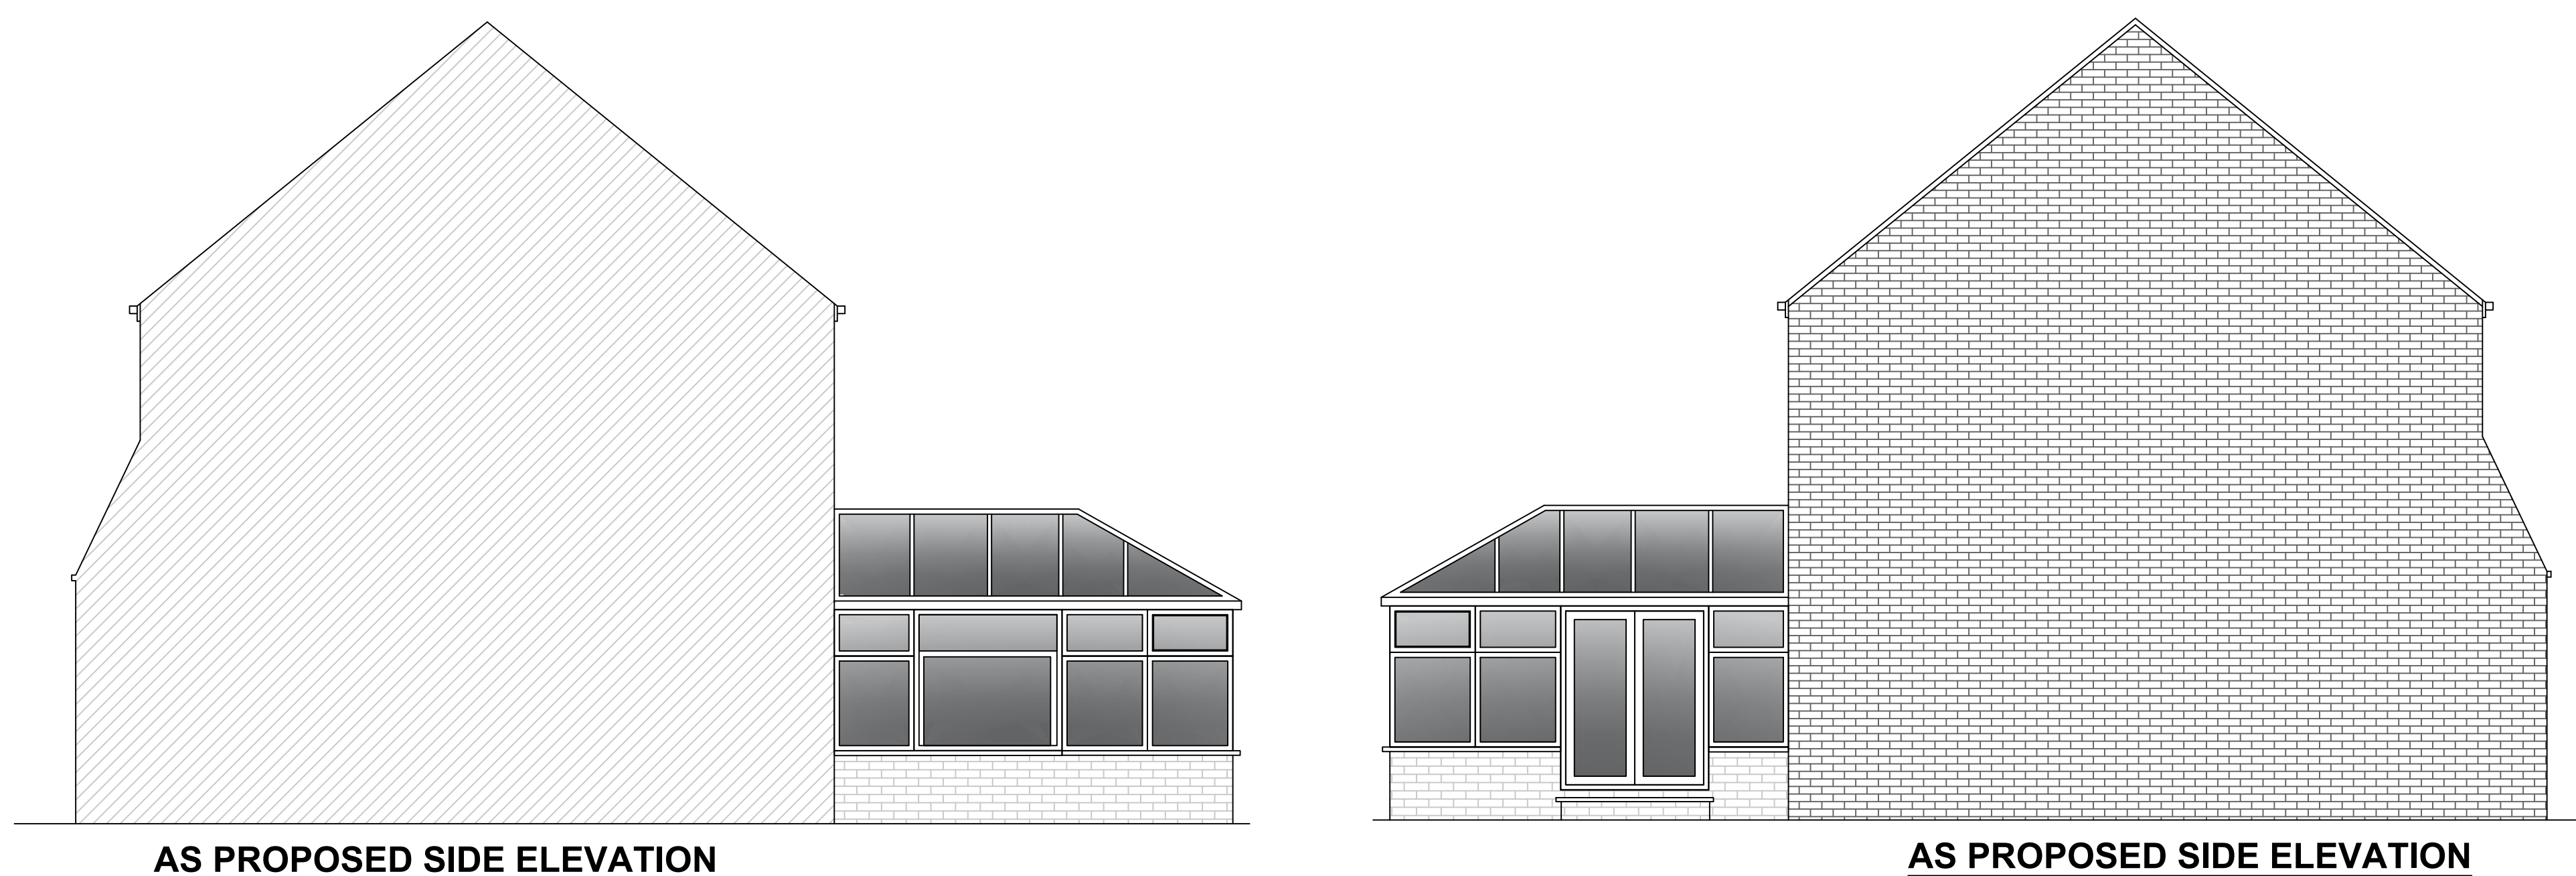
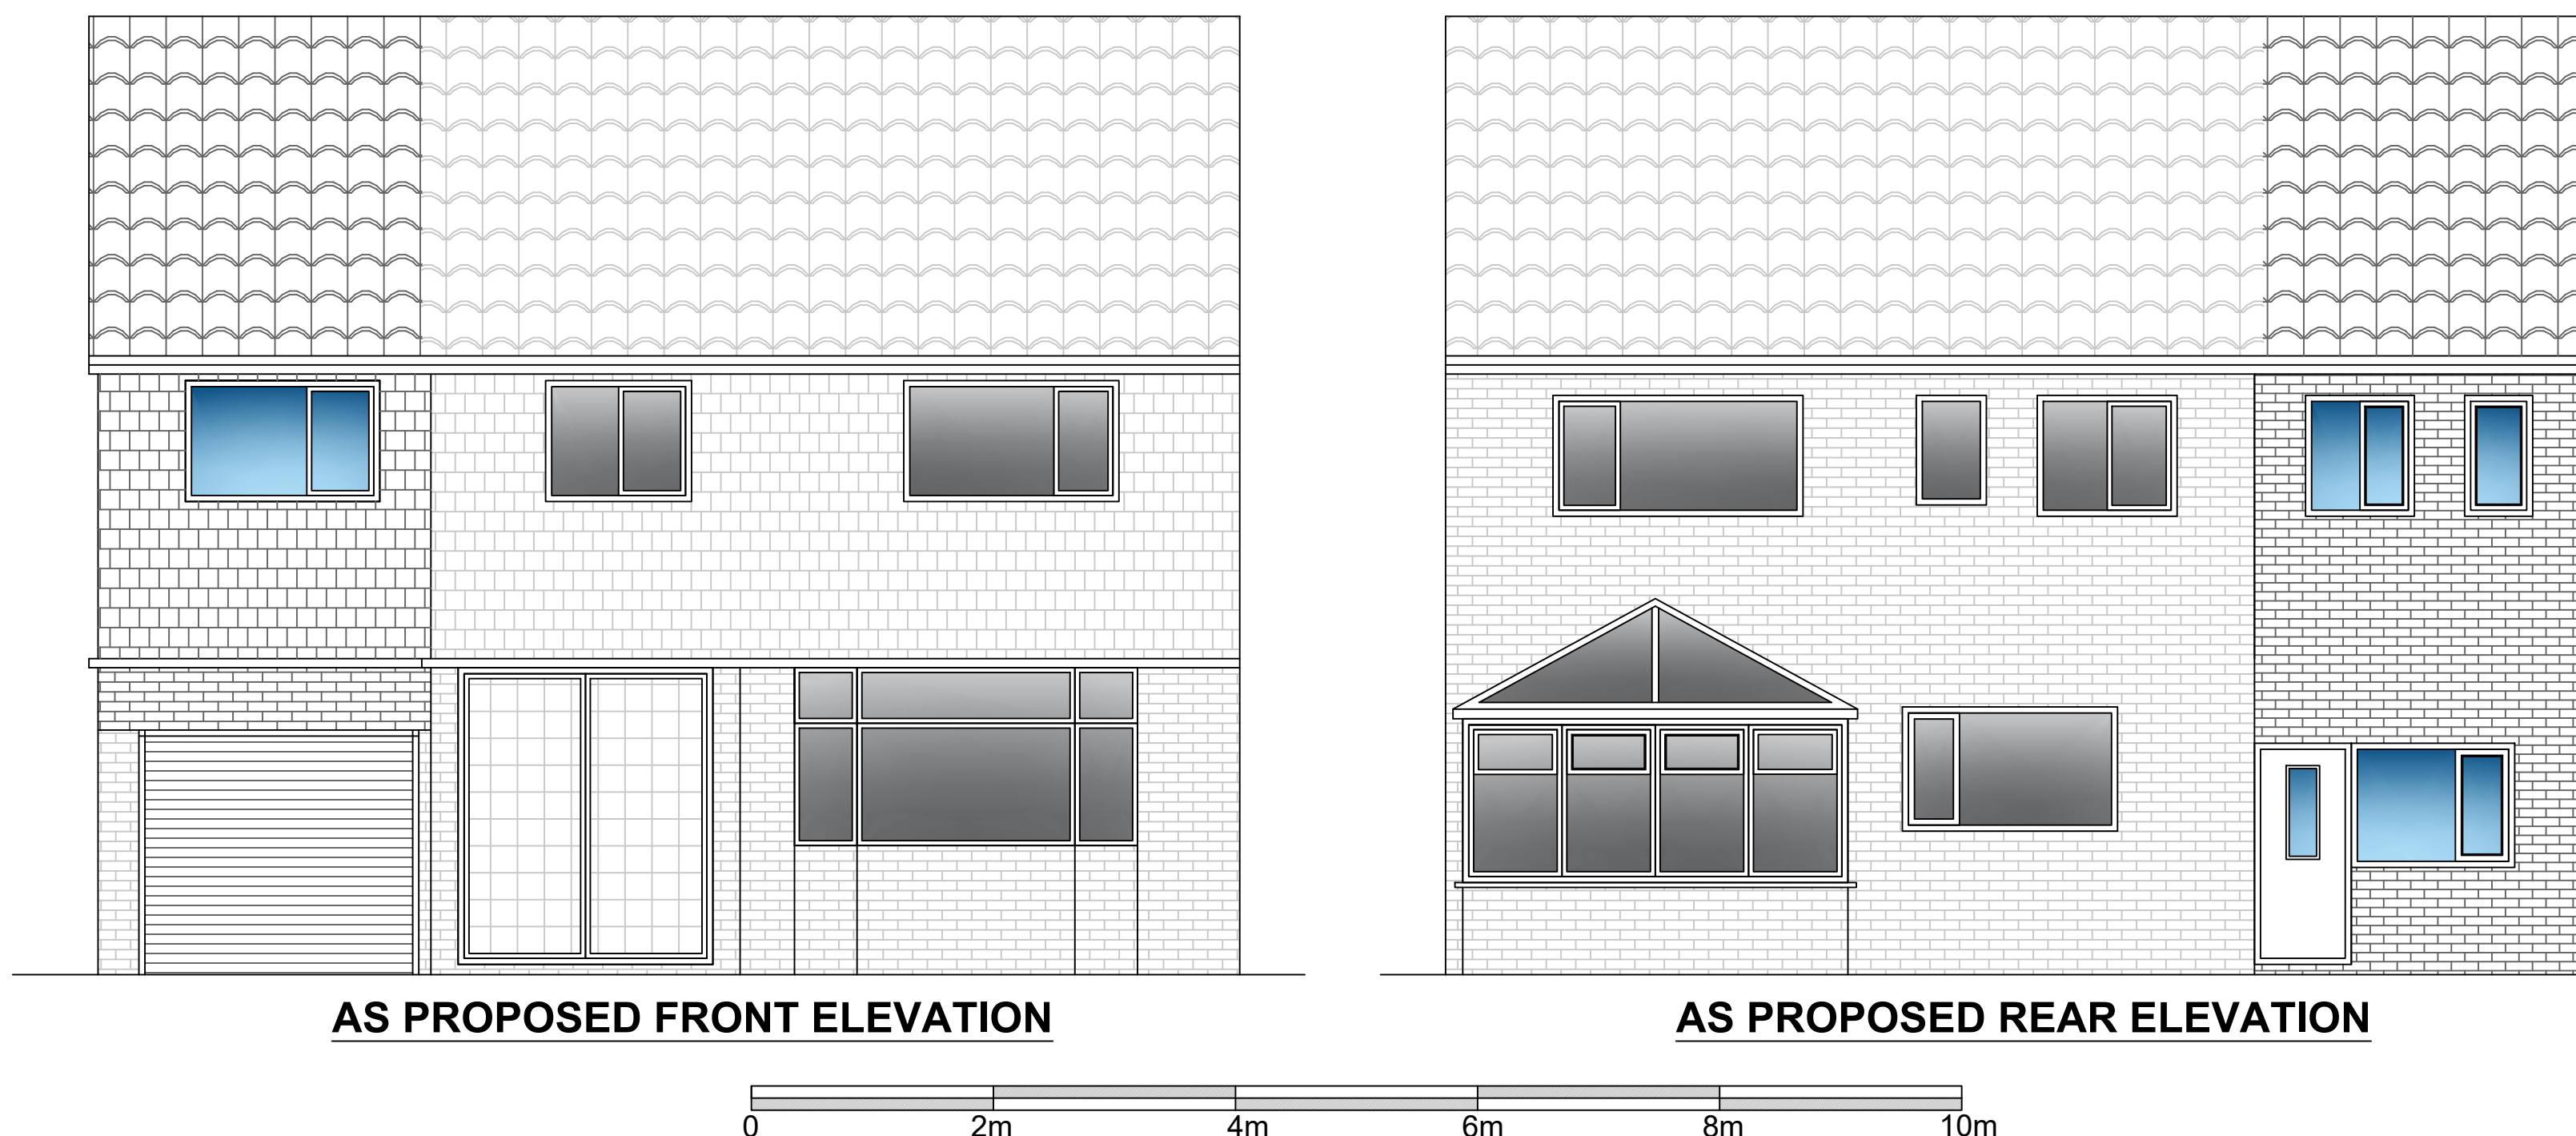


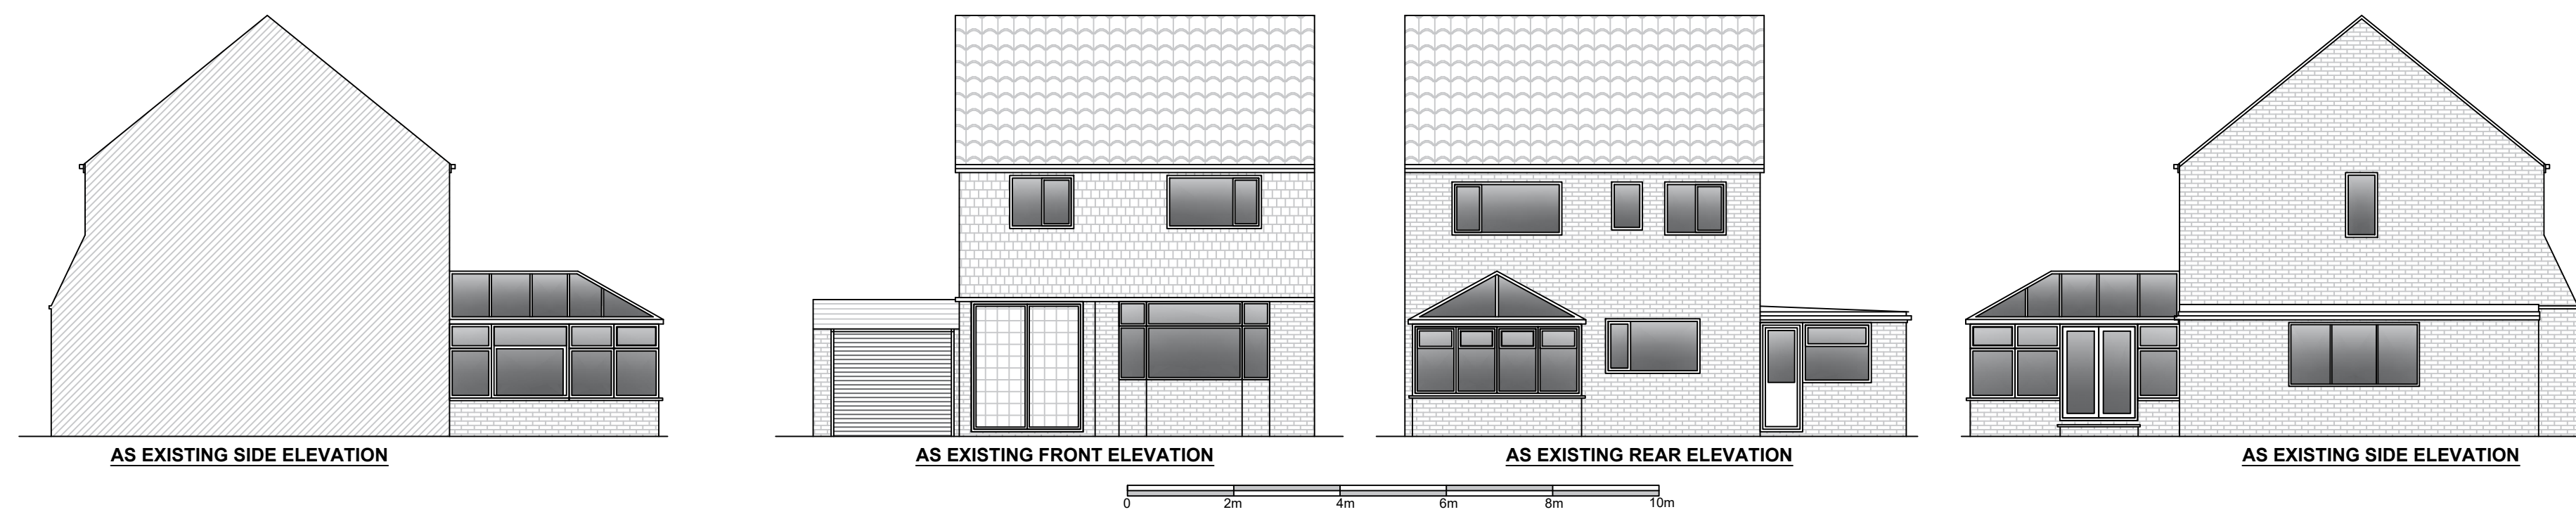

Address:
**84 Bankside Rd
Didsbury**

Title:
**Elevations
03**

Scale:
1:500/100

Drawing Date:
8/3/22

Revision:

Dwg File No:

20/21-371



Architectural Design Services
Building Regulation Drawings
Planning Application Drawings
Tel: 07710 631 456

All dimensions must be checked on site before commencing construction.