




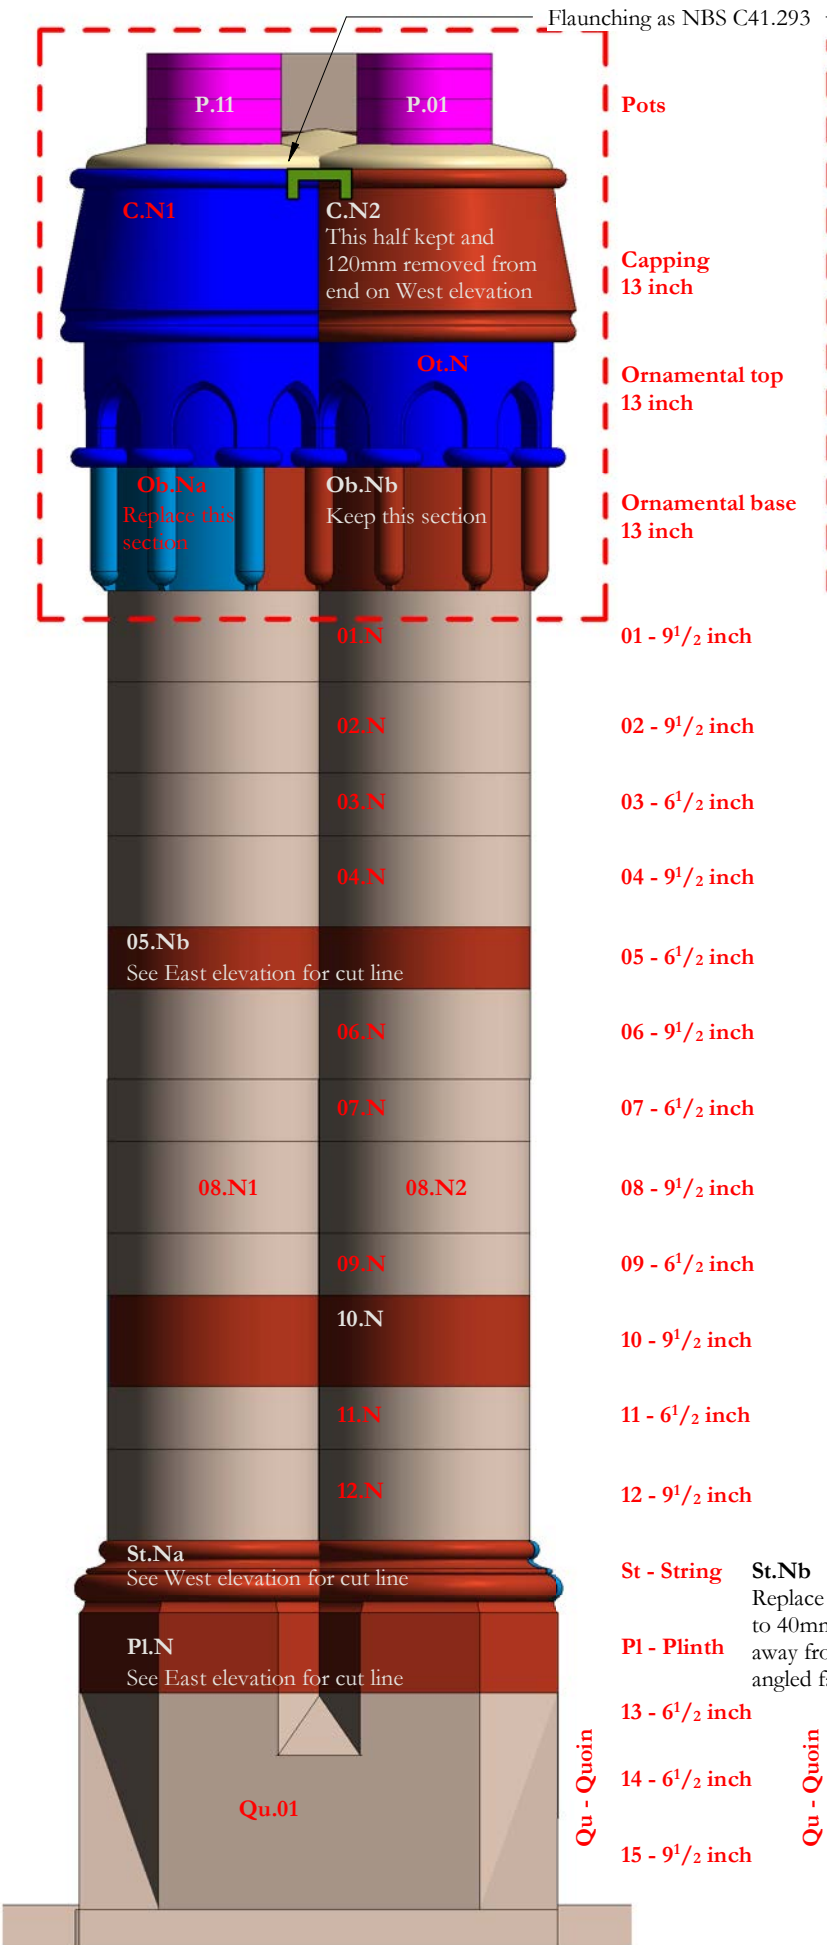


CS02 North
1 : 20

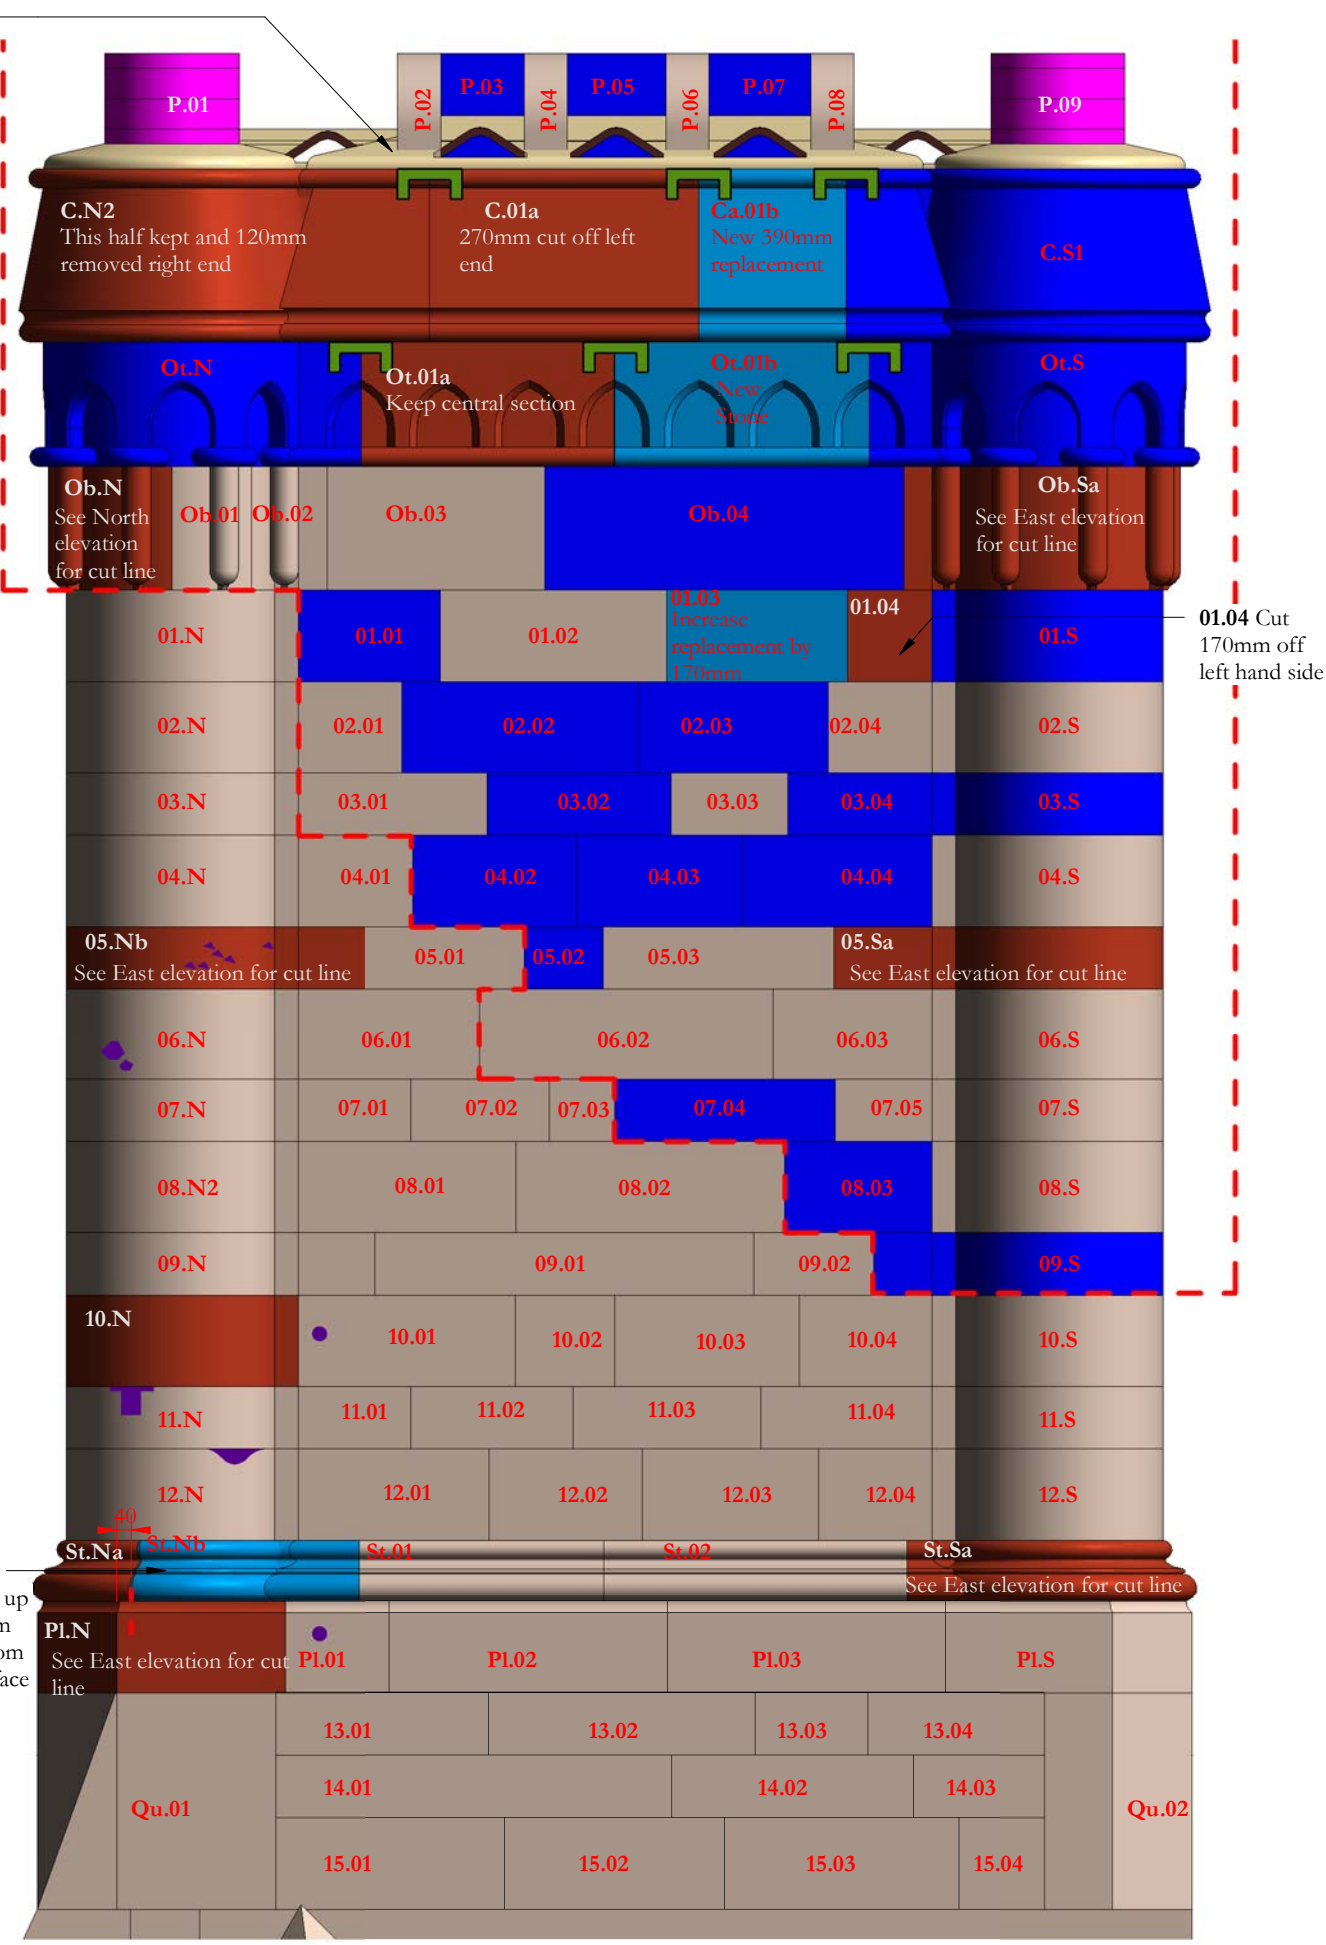

CS02 West
1 : 20

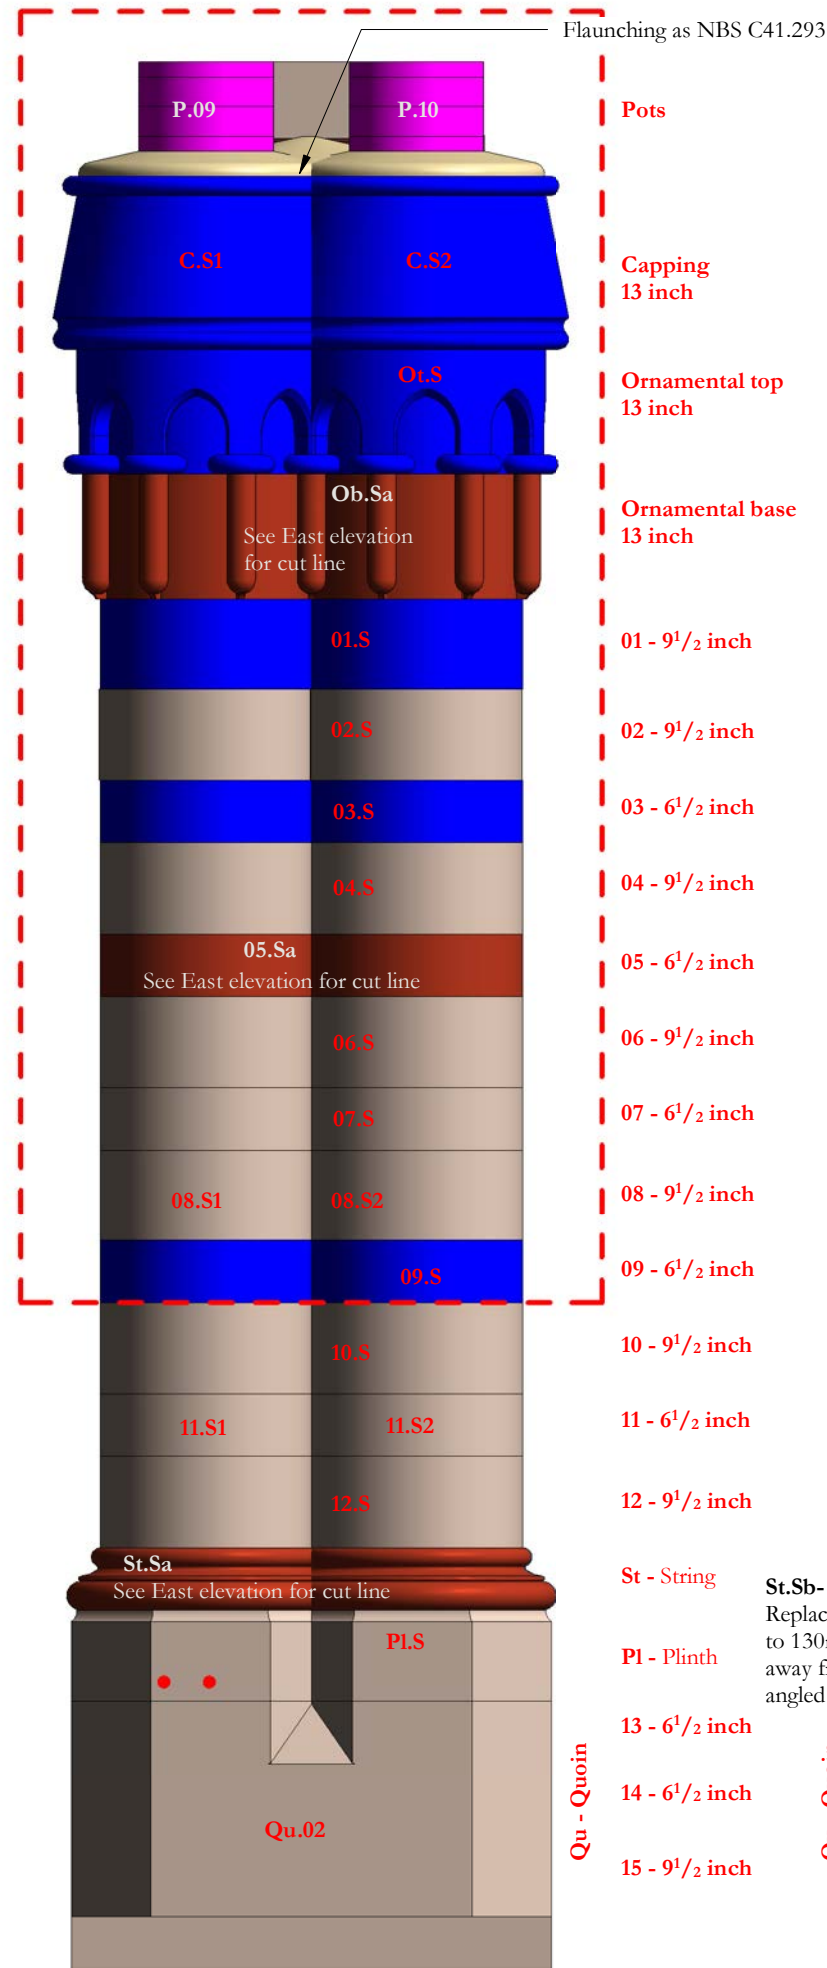

CS02 South
1 : 20

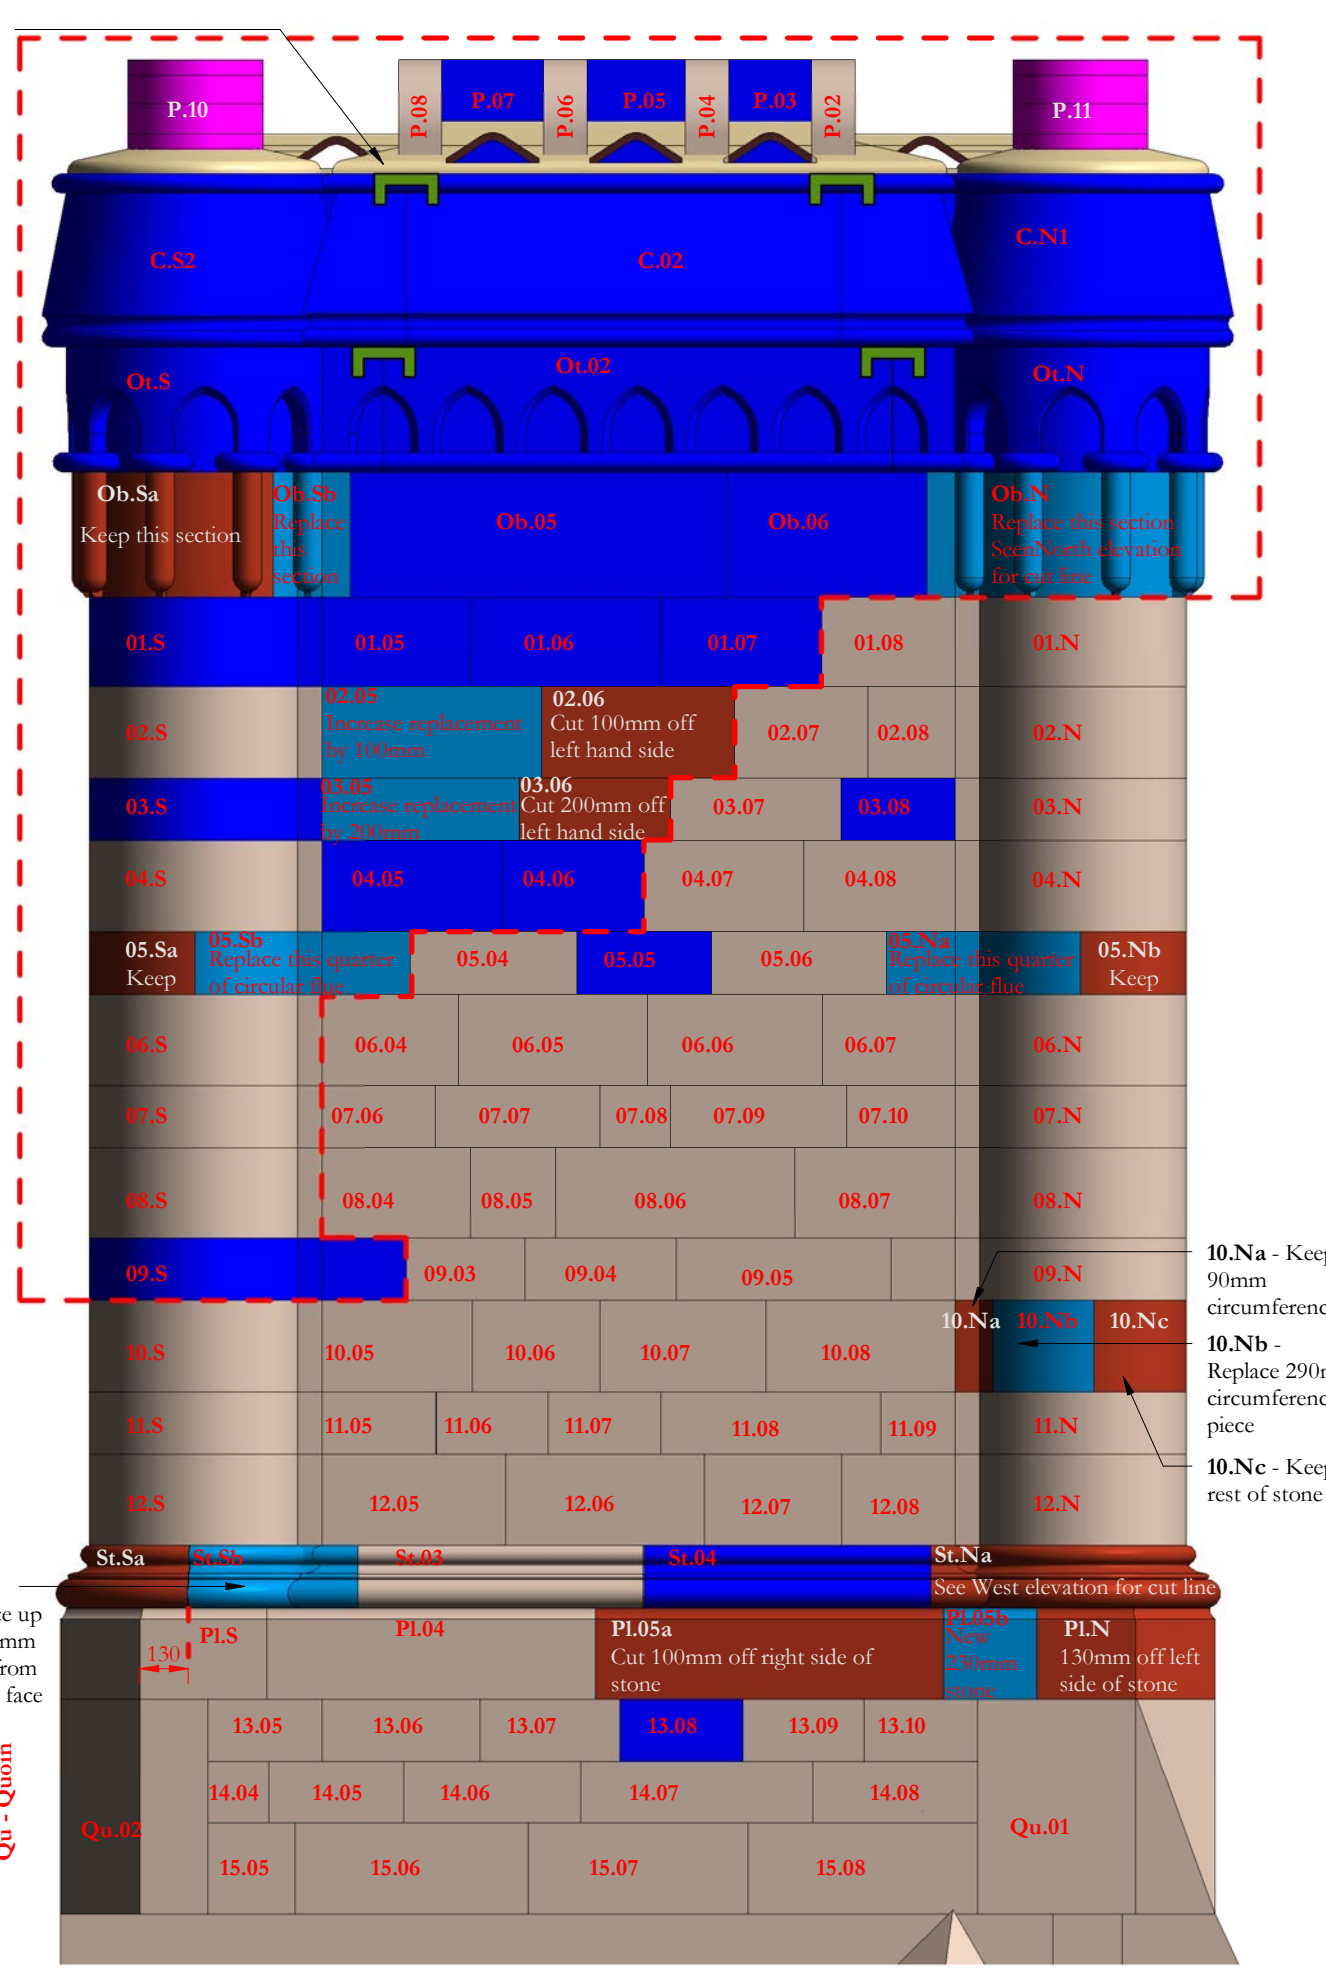


CS02 East
1 : 20

Scale Bars to be used as guidance only - refer to sheet size below									
1:100	mm	1000	3000	5000	7000				
1:200	mm	5000	8000	12000	16000				
1:500	M	5	15	25	35				
1:1250	M	10	30	50	70	90			

Notes:
Drawings are based on survey data and may not accurately represent what is physically present.
Do not scale from this drawing. All dimensions are to be verified on site before proceeding with the work.
All dimensions are in millimeters unless noted otherwise.
Purcell shall be notified in writing of any discrepancies.

Key Plan

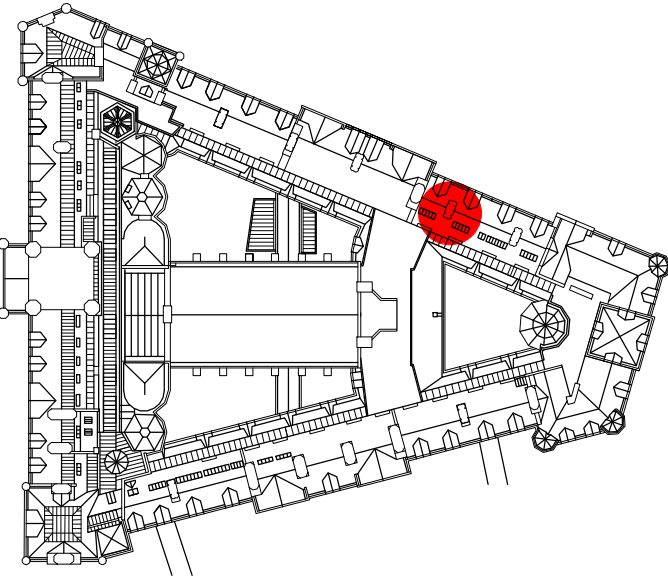

KEY

- Existing stone and reference number
- Existing stone to be adjusted and retained.
- Existing eroded or damaged stone to be reused after cutting to new size
- Existing stone cut to new size and used to replace damaged or eroded stone.
- New stone like for like replacement of existing
- New stone new size to suit location following adjustment of existing stones
- Stone number
- Course number (from top down)
- Descalce stone as NBS clause C41.456
- Redress stone as NBS clause C41.459
- Replacement cramps between stones as NBS reference C41.282
- Replacement cramps between stones as NBS reference C41.285
- Replacement cramps across feathers as NBS reference C41.283
- Replace eroded terracotta bricks as NBS clause C41.276
- Replace terracotta pot with new pot to match existing

NOTES

Refer to NBS reference C41.321 for rebuilding chimneys.
Sections of chimney that are not rebuilt are to be repointed as NBS reference C41.821 with brick sections repointed as reference C41.822
The whole chimney is to be repointed as NBS reference C41.805

Revision 01
Drawing updated post validation survey

01	05/07/2021	GR	TK	See note in revision cloud
-	28/05/2019	GR	SK	First Issue
ISSUE	DATE	APPROVED	DRAWN	DESCRIPTION

OUR TOWN HALL PROJECT

PURCELL

Project Office, Room 308, Town Hall, MANCHESTER M60 2L1
+44 (0) 7970 097 432
www.purcelluk.com

PROJECT STATUS	Riba Stage 5
CLIENT	Manchester City Council
PROJECT	Our Town Hall
DRAWING TITLE	Chimney Number CS02 Proposed repairs
SIZE & SCALE	A2: As indicated
DRAWING STATUS	S4 - Construction

JOB NUMBER	236959
DRAWING NO.	REV
OTH-PUR-TH-RF-DWG-A-4162 01	