



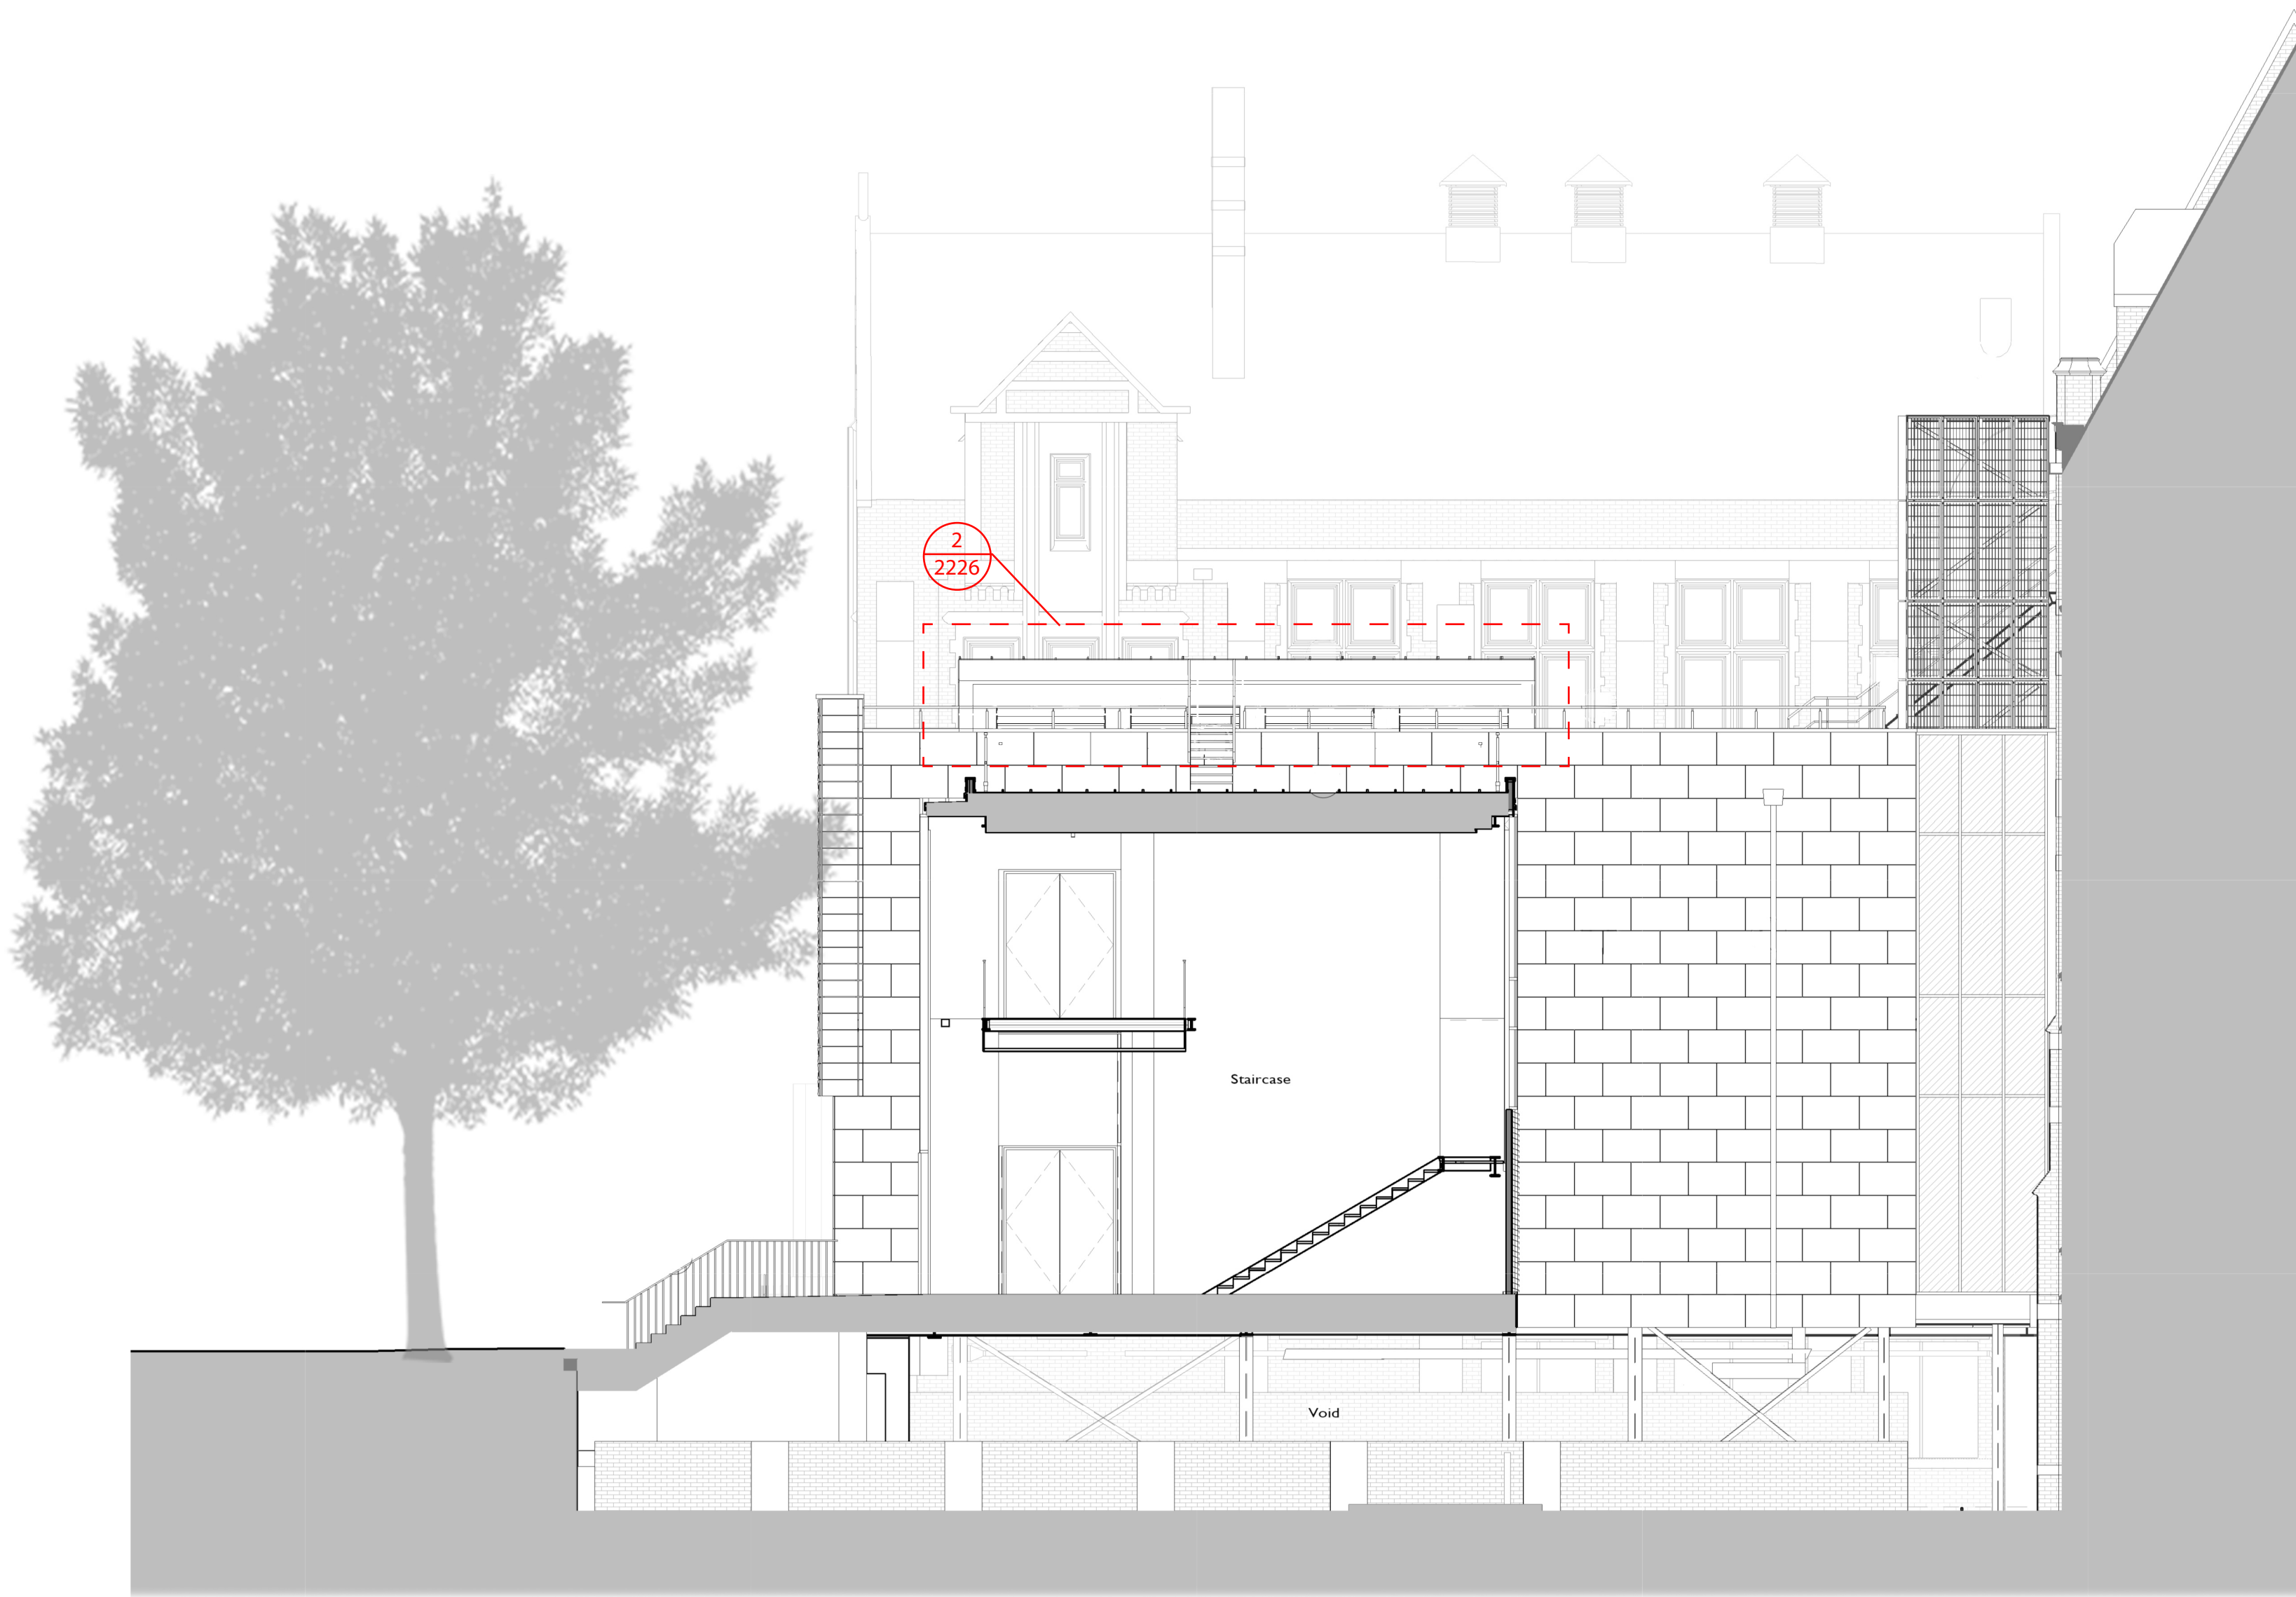

1
2226/ **Louvres - Proposed Section BB**
1 : 100

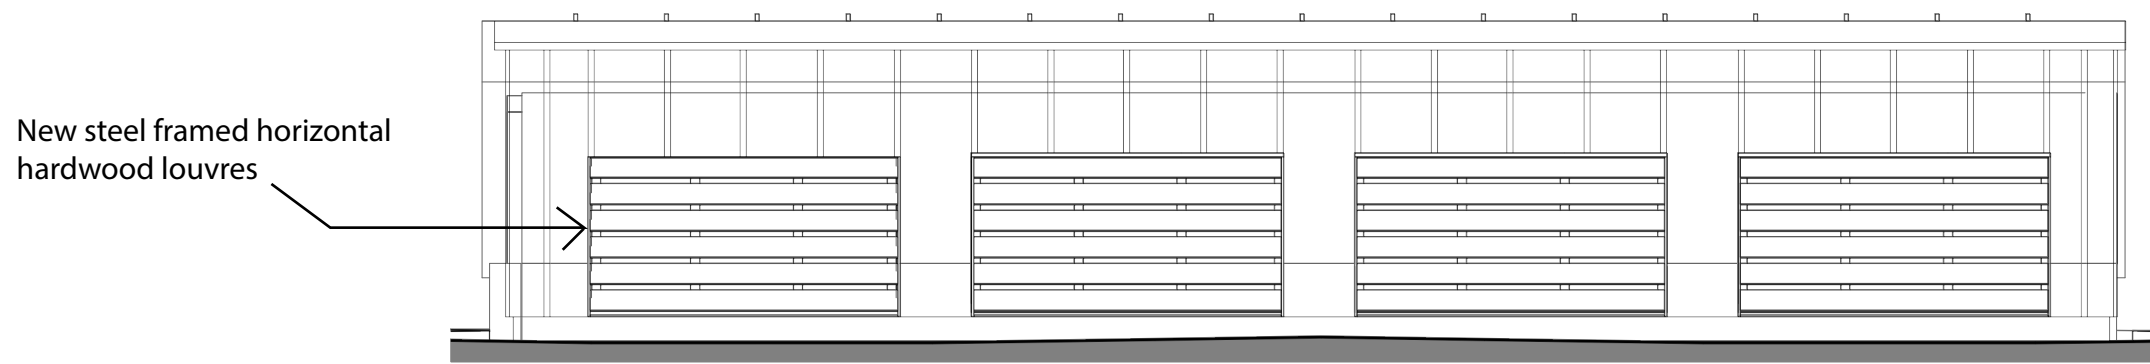

2
2226/ **Louvres - Proposed Section BB Close up**
1 : 50

Notes:
Drawings are based on survey data and may not accurately represent what is physically present.

Do not scale from this drawing. All dimensions are to be verified on site before proceeding with the work.

All dimensions are in millimeters unless noted otherwise.

Purcell shall be notified in writing of any discrepancies.

Key Plan
not to scale

No	Date	Drawn	Checked	Description
----	------	-------	---------	-------------



PROJECT STATUS **WORK STAGE 4**

CLIENT **University of Manchester**

PROJECT **Manchester Museum Courtyard**

DRAWING TITLE **Proposed Sec on BB**

SIZE & SCALE [A1] As indicated

DRAWING STATUS

JOB NUMBER **237010**

DRAWING NO. **6137-PUR-MMC-XX-DR-A-2226**

PRINTED: 10/09/2021 14:36:18

