



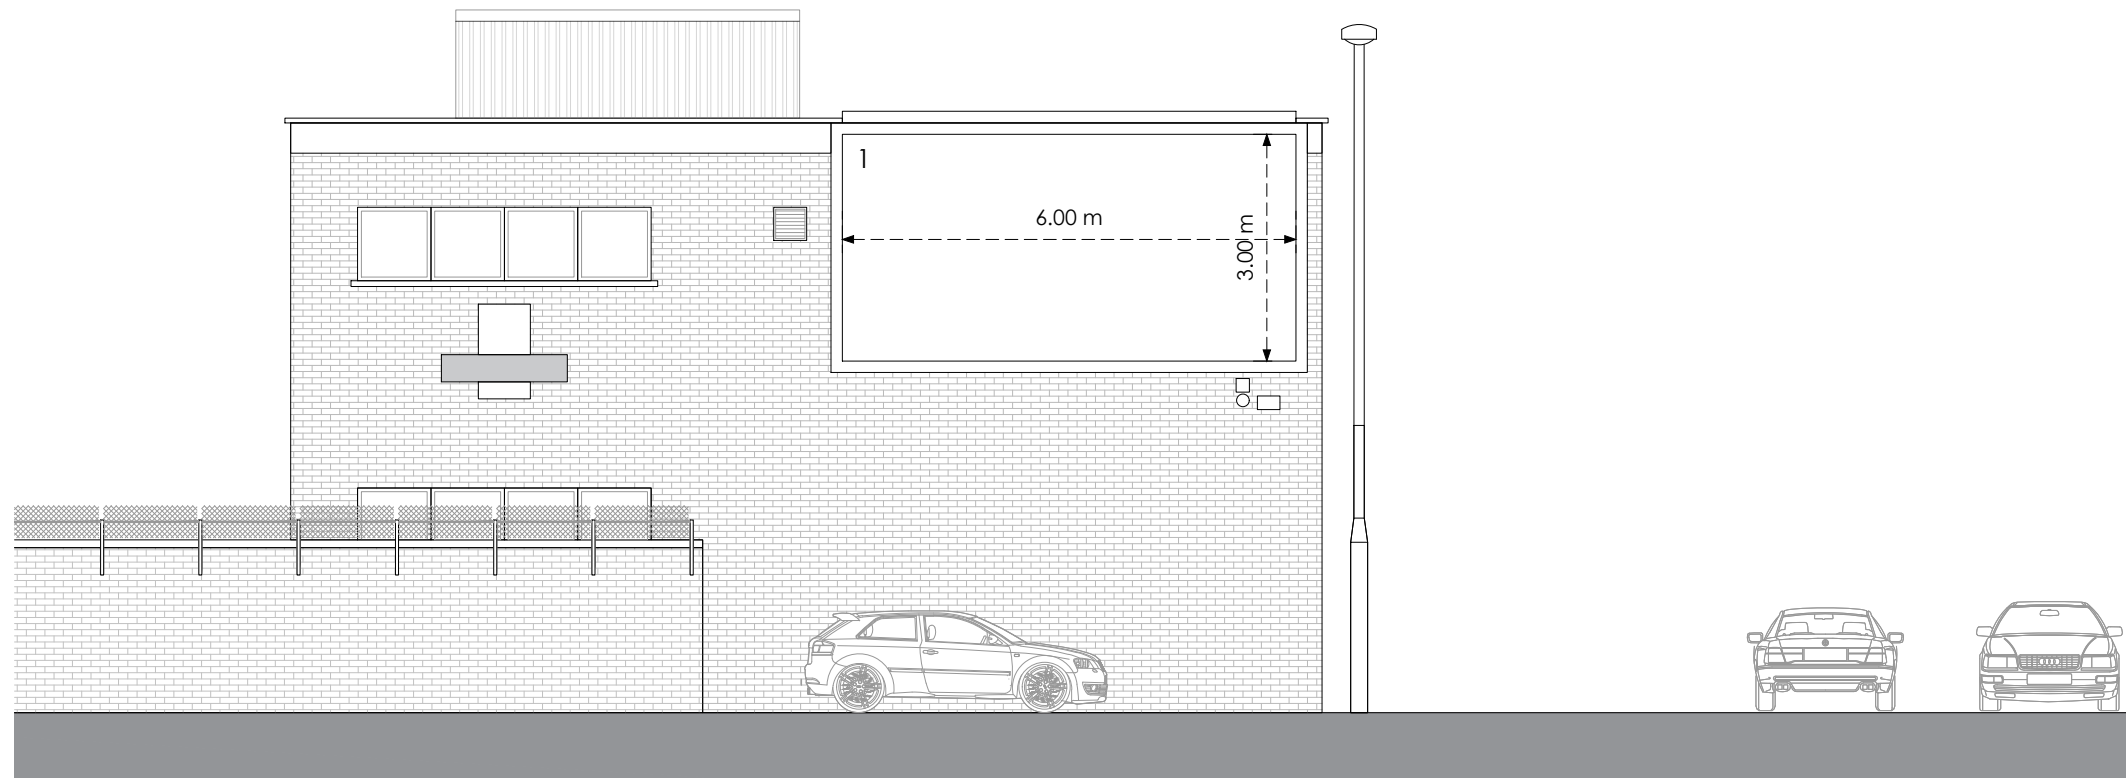


Front

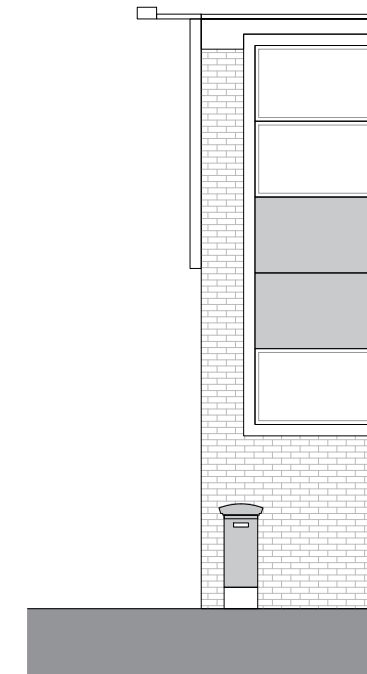


Side

Existing

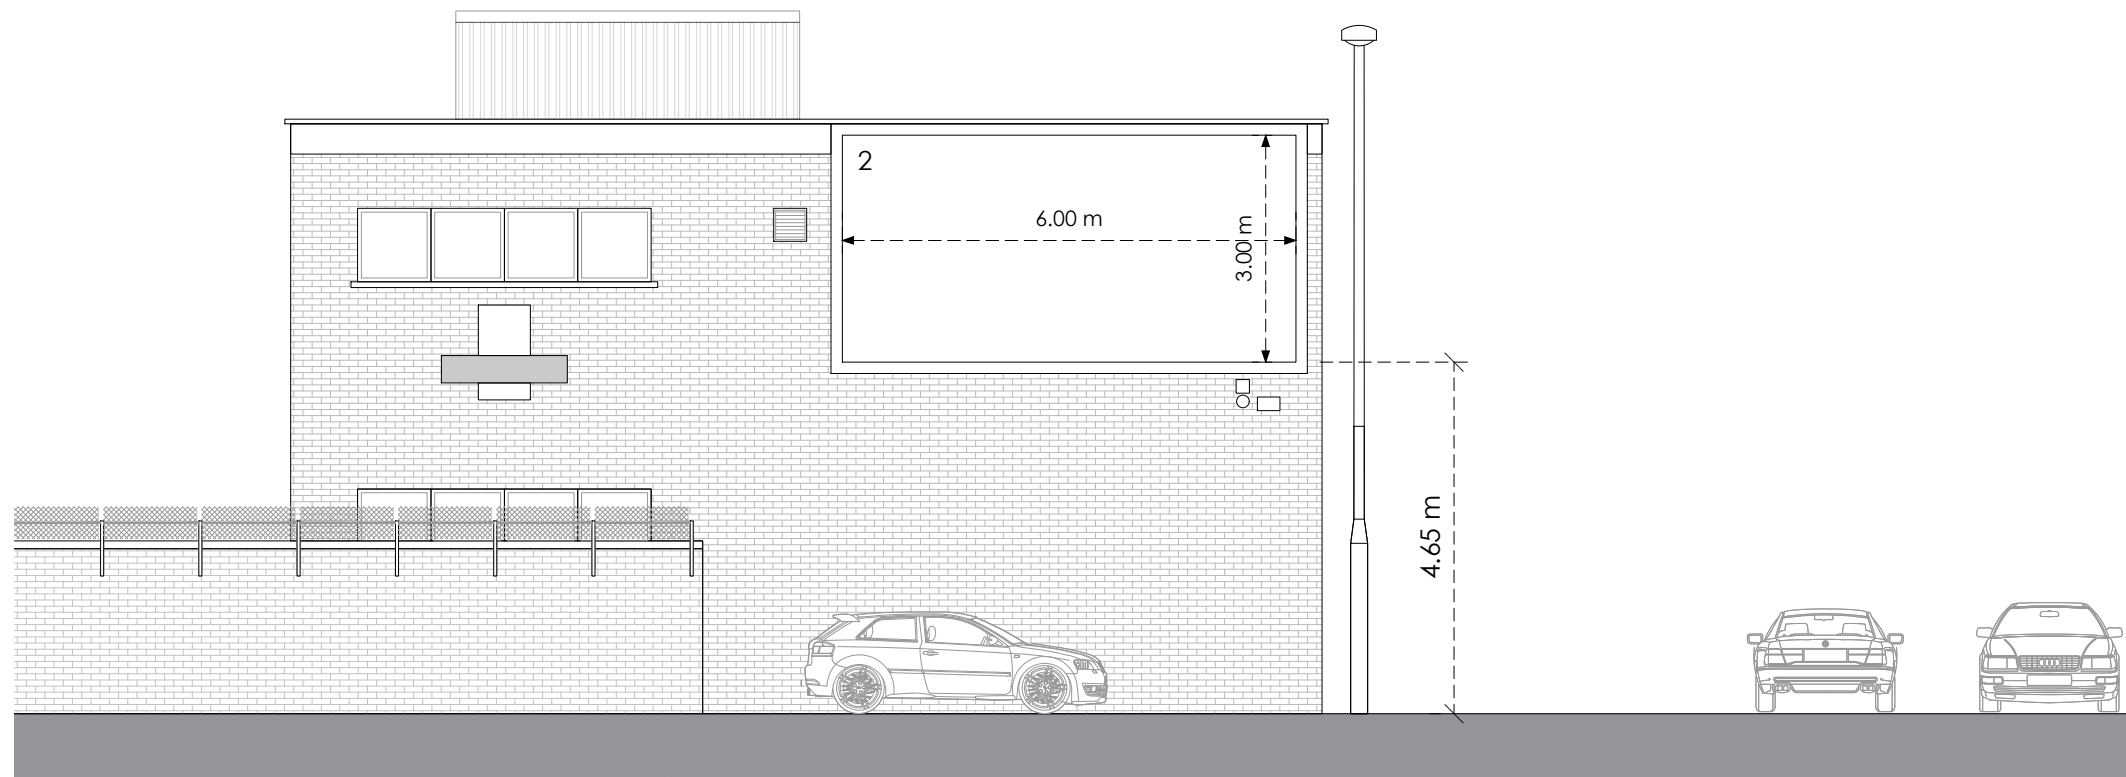

Front

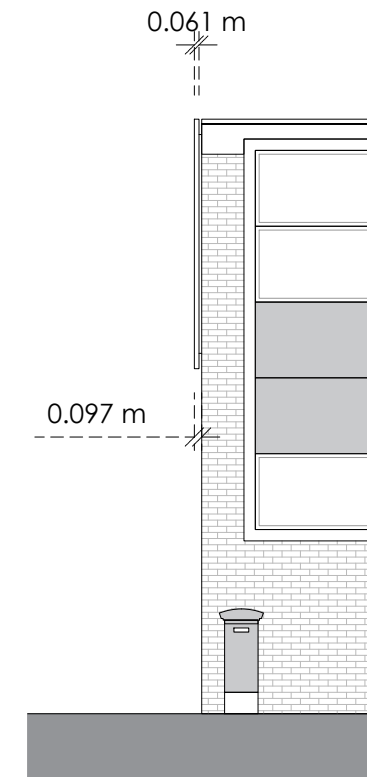

Side

Proposed

0 4m 8m

Title
Existing and Proposed Elevations

Address
117 Stockport Road, Manchester, M12 6SB

Client

Job No.
011-0203-0027

Issued
12/03/22

Scale
1:100 @ A3

- Key**
- Existing Illuminated Advertisement
 - Proposed Digital Display

All information is to be checked on site for accuracy and fit. Only drawings with WD status with the most recent revision are to be used for construction.