
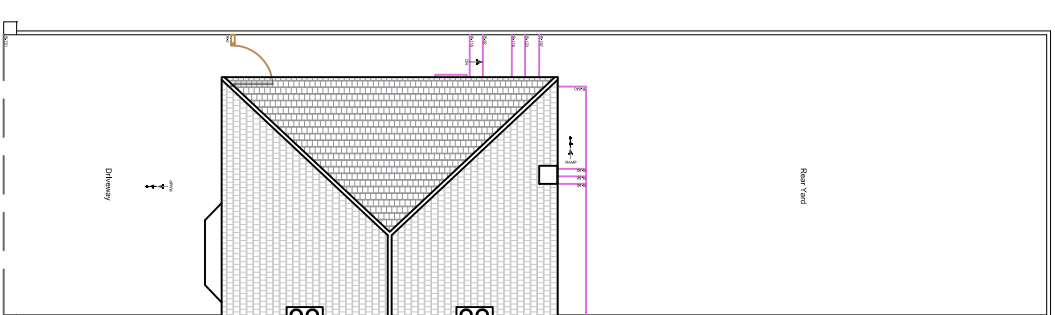
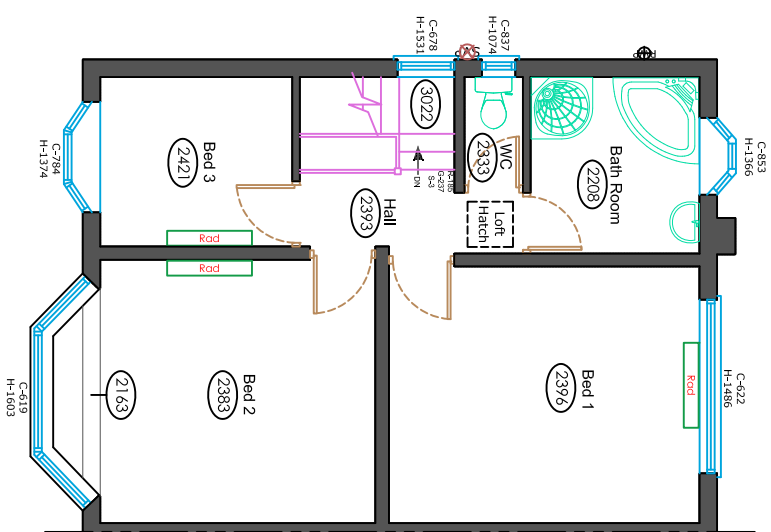
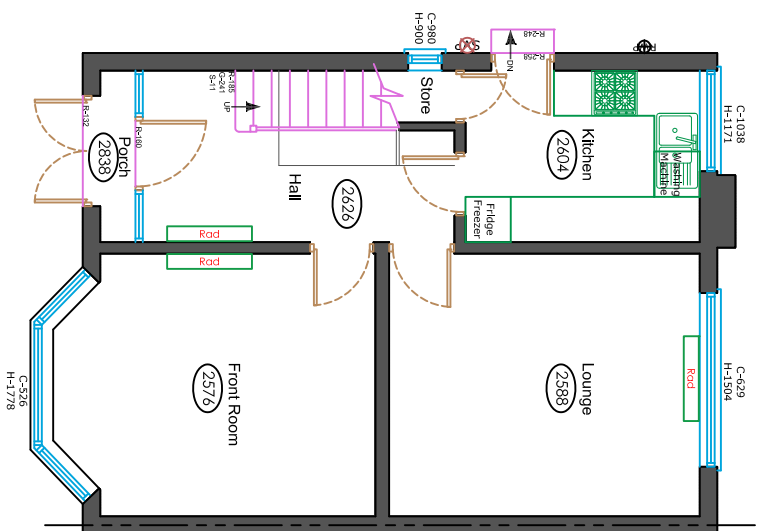
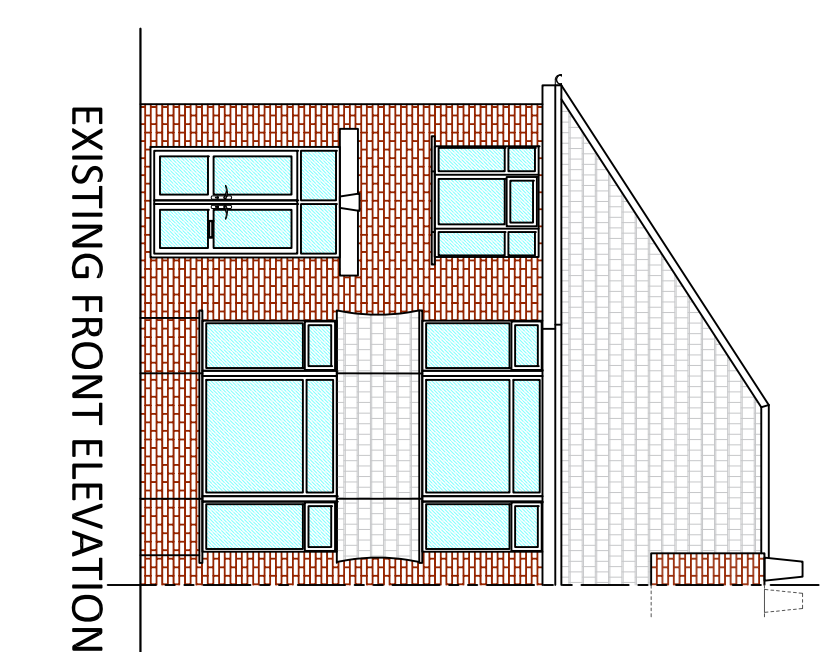
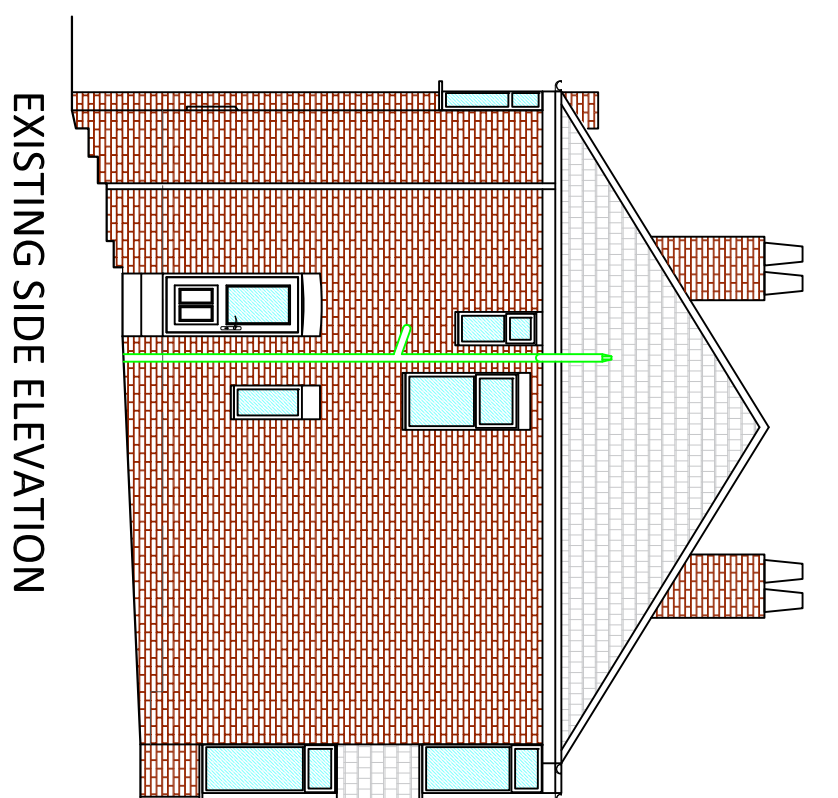


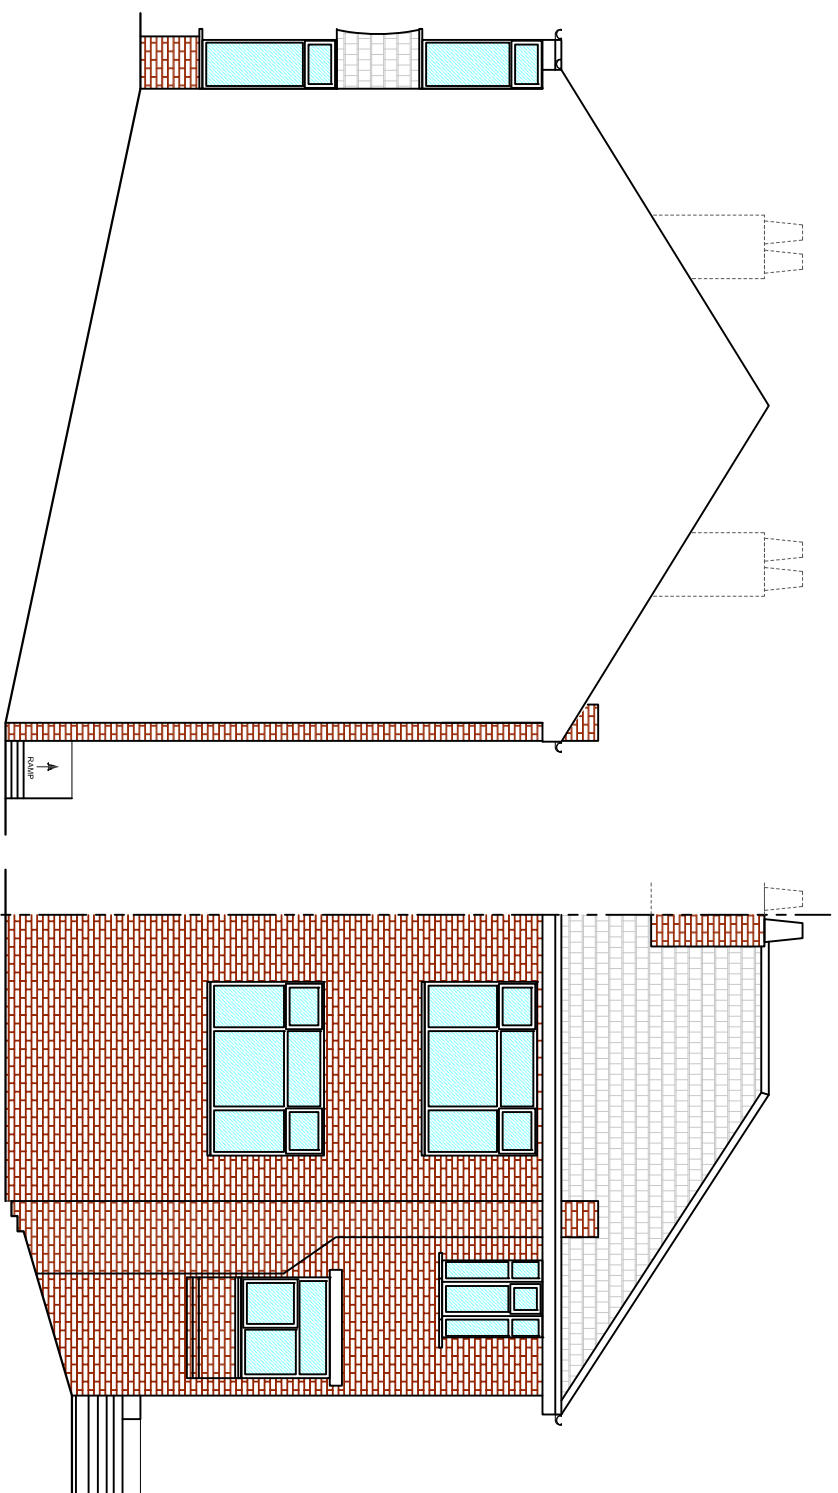

REV	DATE	AMENDMENTS
REV A	09/03/22	REAR DORMER REMOVED
CLIENT		MRS FARZANA SAGHIR
DRAWN BY		AK
DATE		21 DECEMBER 2021
SCALE		1:100 & 1:200 @ A3
PROJECT REF		00191
PROJECT STAT		PLANNING
DRAWING NO		EXISTING PLANS 01
TITLE:		
ROOF CONVERSION FROM HIPPED TO GABLE END		
AND LOFT CONVERSION AT:		
402 BLACKLEY NEW ROAD		
MANCHESTER		
M9 8FR		