

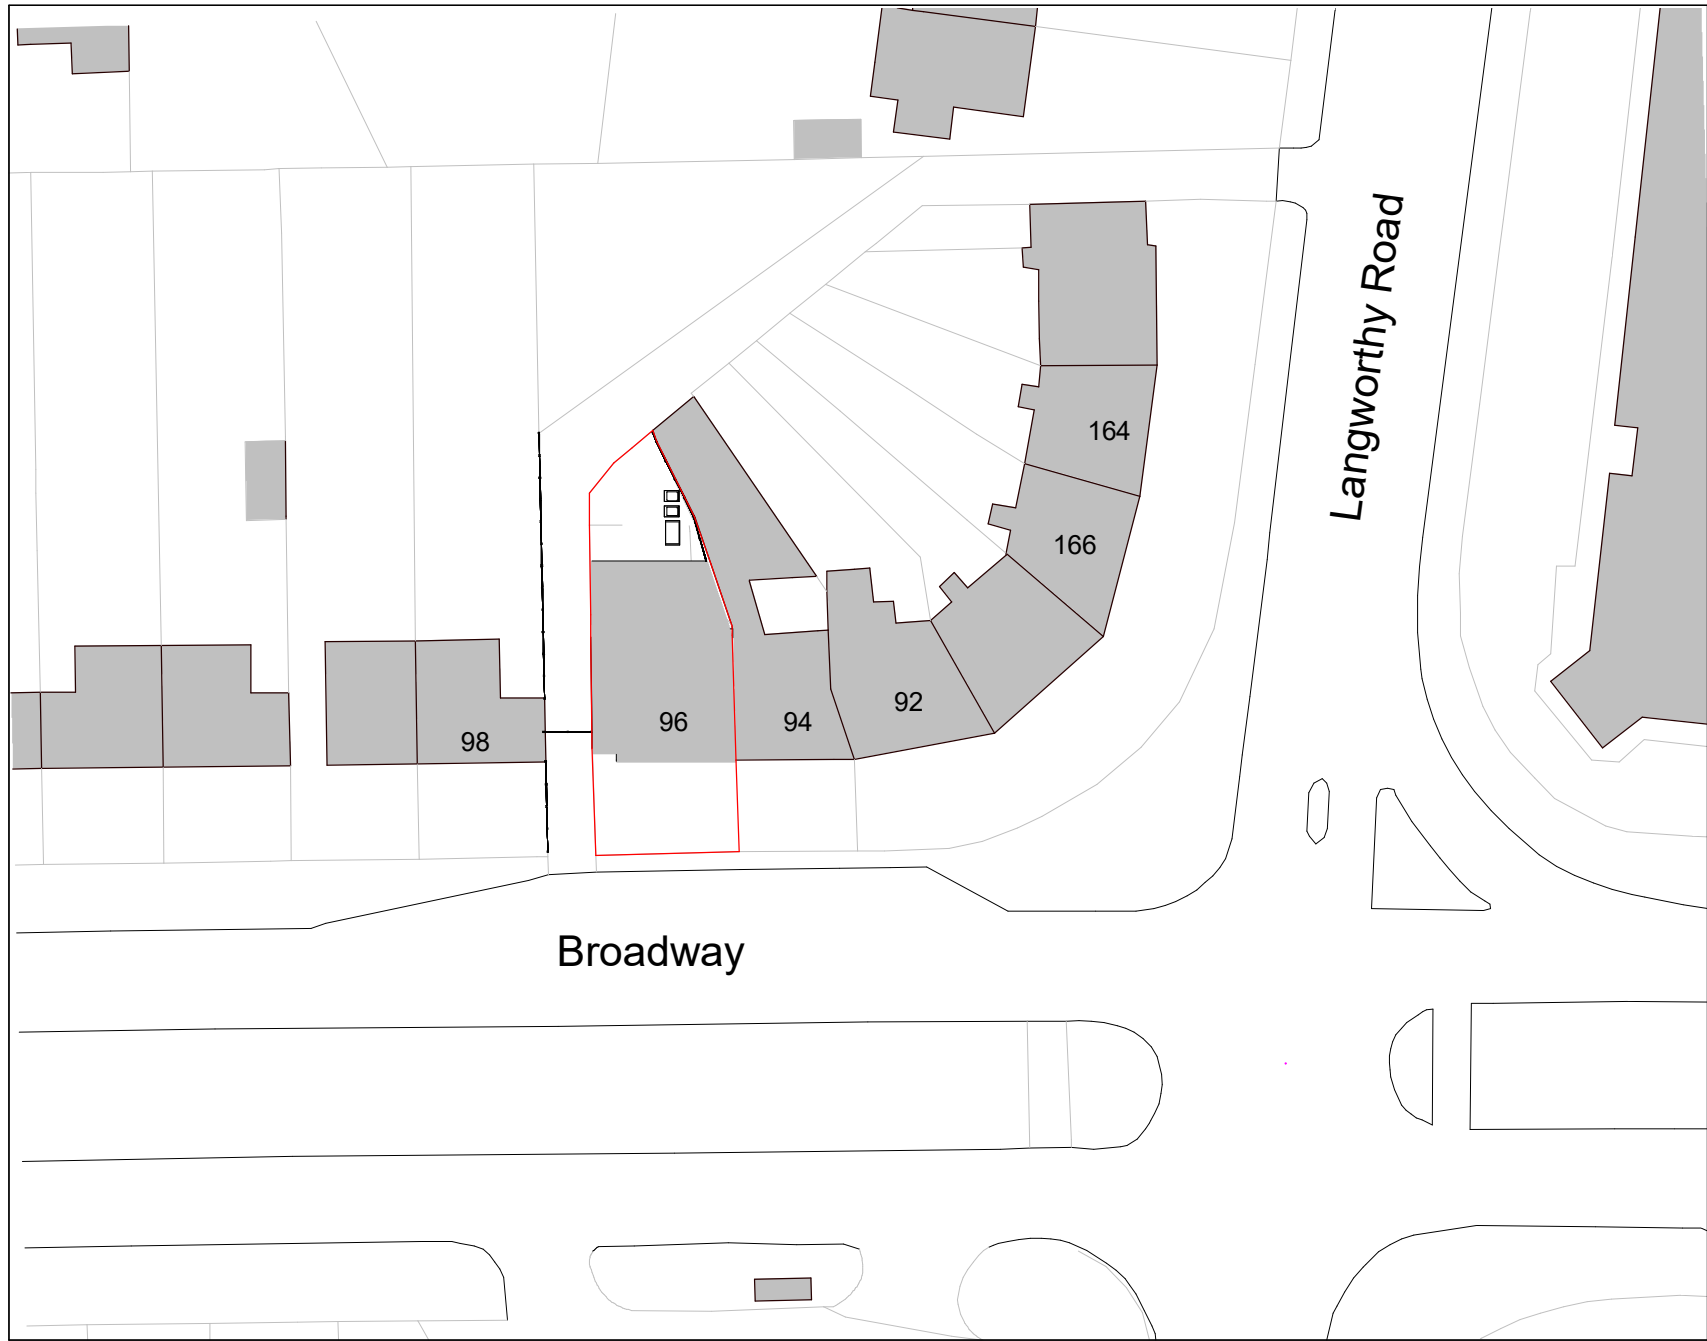


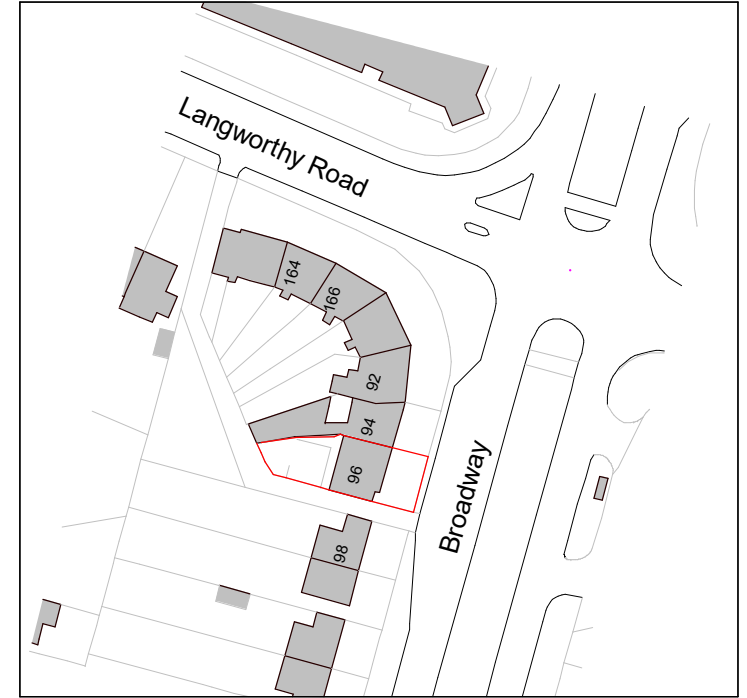


1. Site - Block Plan

1 : 500

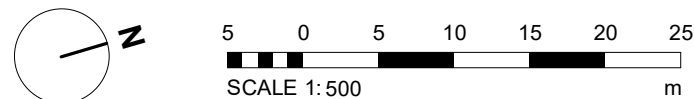

2. Site - Location Plan

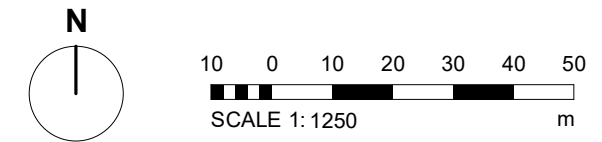

Notes - Boundaries

A Application site boundary determined using OS Data.

Legend - Boundaries

— Site Boundary

PROJECT	REV	DESCRIPTION	DATE	BY	DATE
96 Broadway, New Moston	SCALE @ A3	As indicated	27/09/2021	JS	
CLIENT	STATUS	PROJECT NO.	DRAWING NO.	REV.	
Daniel Ebbing	PLANNING	DA21069.	001.		
TITLE	NOTES				
Site - Location and Block Plan	THIS DRAWING MUST NOT BE REPRODUCED WITHOUT PRIOR WRITTEN CONSENT. DRAWING TO BE USED FOR THE STATUS INDICATED ONLY. ANY DISCREPANCIES TO BE REPORTED TO THE DESIGNER PRIOR TO THE COMMENCEMENT OF ANY WORK. ALL WORK AND MATERIALS TO BE IN ACCORDANCE WITH CURRENT STATUTORY LEGISLATION, RELEVANT CODES OF PRACTICE AND BRITISH STANDARDS. ALL DIMENSIONS ON THIS DRAWING ARE IN MILLIMETRES (UNLESS OTHERWISE STATED). © COPYRIGHT : ALL RIGHTS RESERVED.				
DA DEBTAL ARCHITECTURE www.debtal.co.uk					