
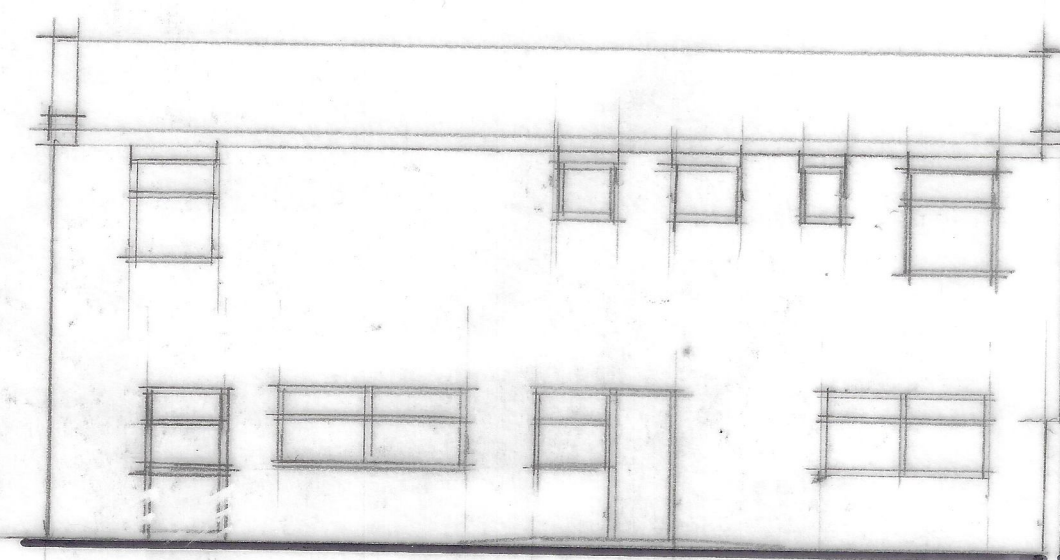
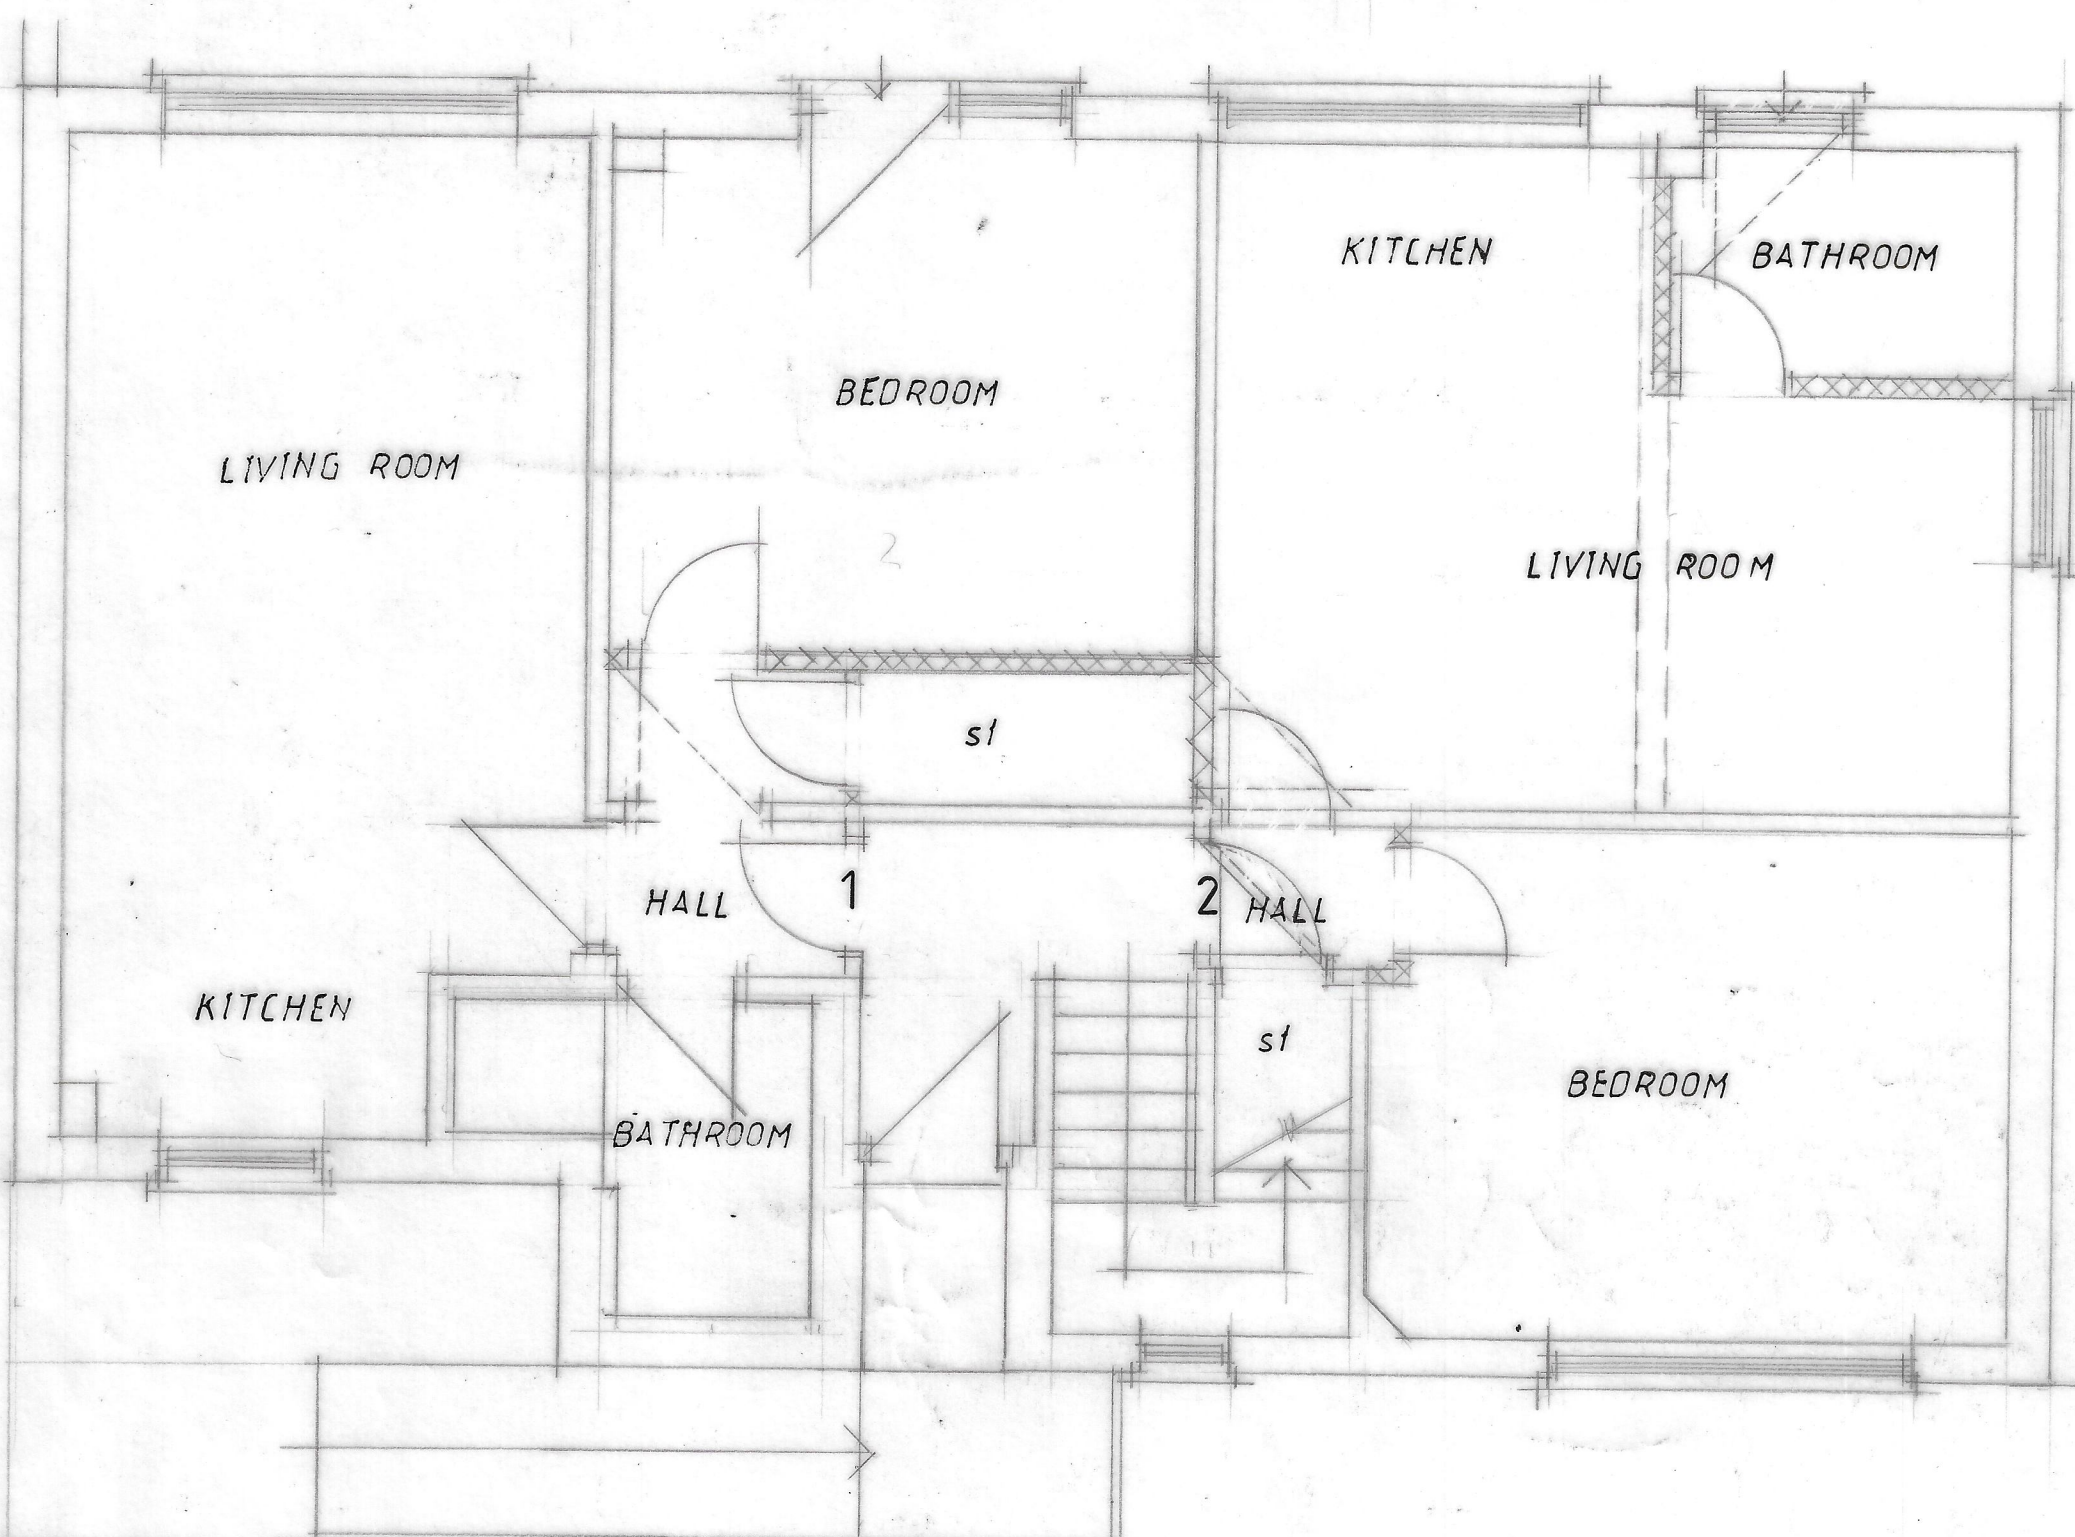


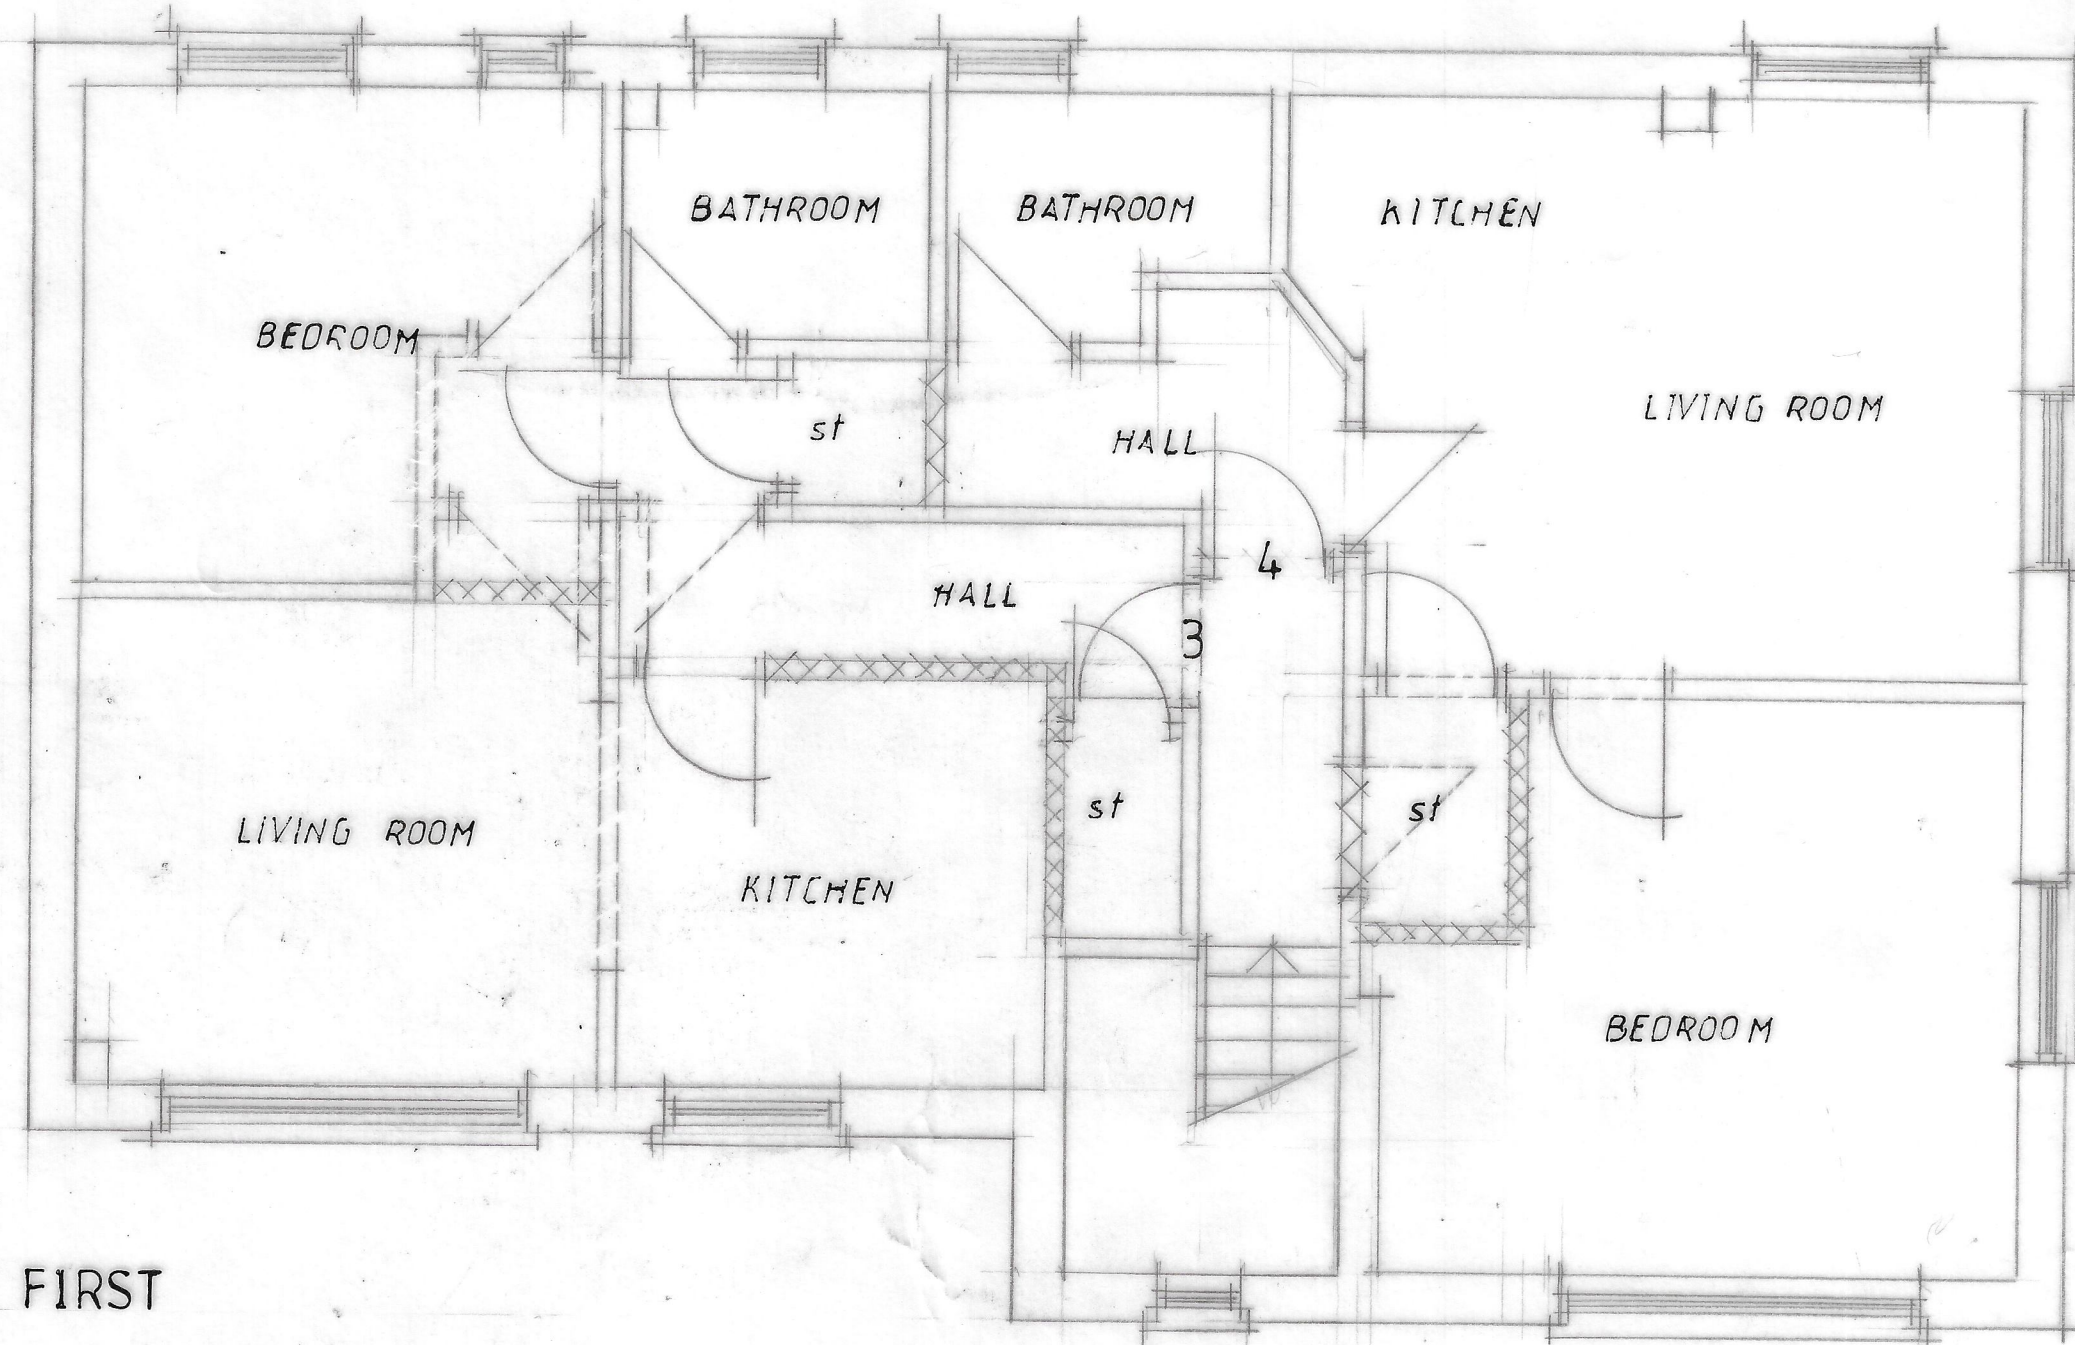

CLIENT GRACE SERVICES 21 CRONKEYSHAW AV ROCHDALE OL12 6SQ								
JOB TITLE 1 BORWELL STREET GORTON MANCHESTER M18 8FJ								
DRG. TITLE PLANS & ELEVATION AS PROPOSED								
HOLBOROW + ORMESHER <i>Limited</i> architectural & interior design 15 OVERTON CLOSE MIDDLEWICH CHESHIRE CW10 0PZ phone: 07770 834939								
ISSUE	ORIGINAL	1	2	3	4	5	6	7
REVISION								
DATE								
DRAWN								
CHECKED								
APPROVED								
SCALE		1:50 at A2						
DRAWING NUMBER		2229/21/02 ^A						