



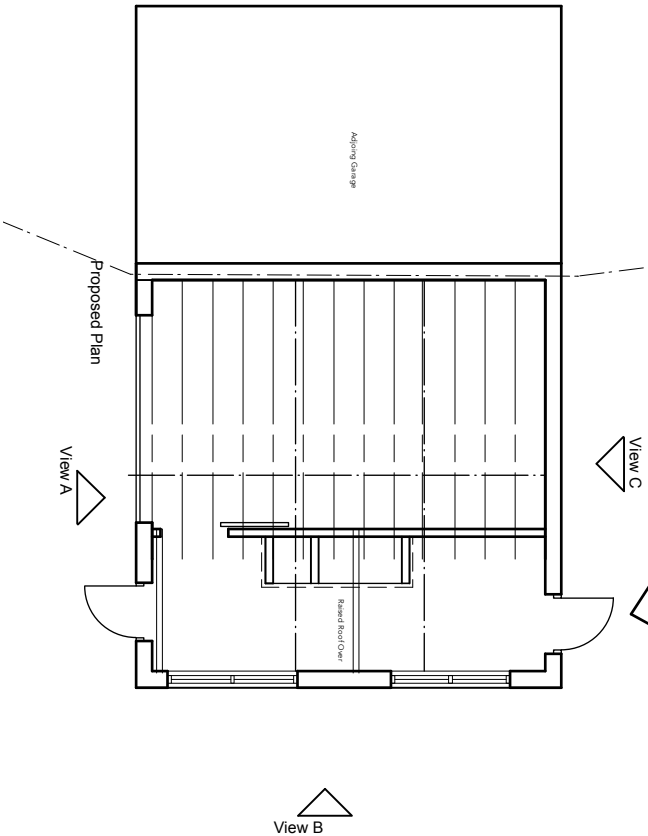

0 1 2 3 4 5

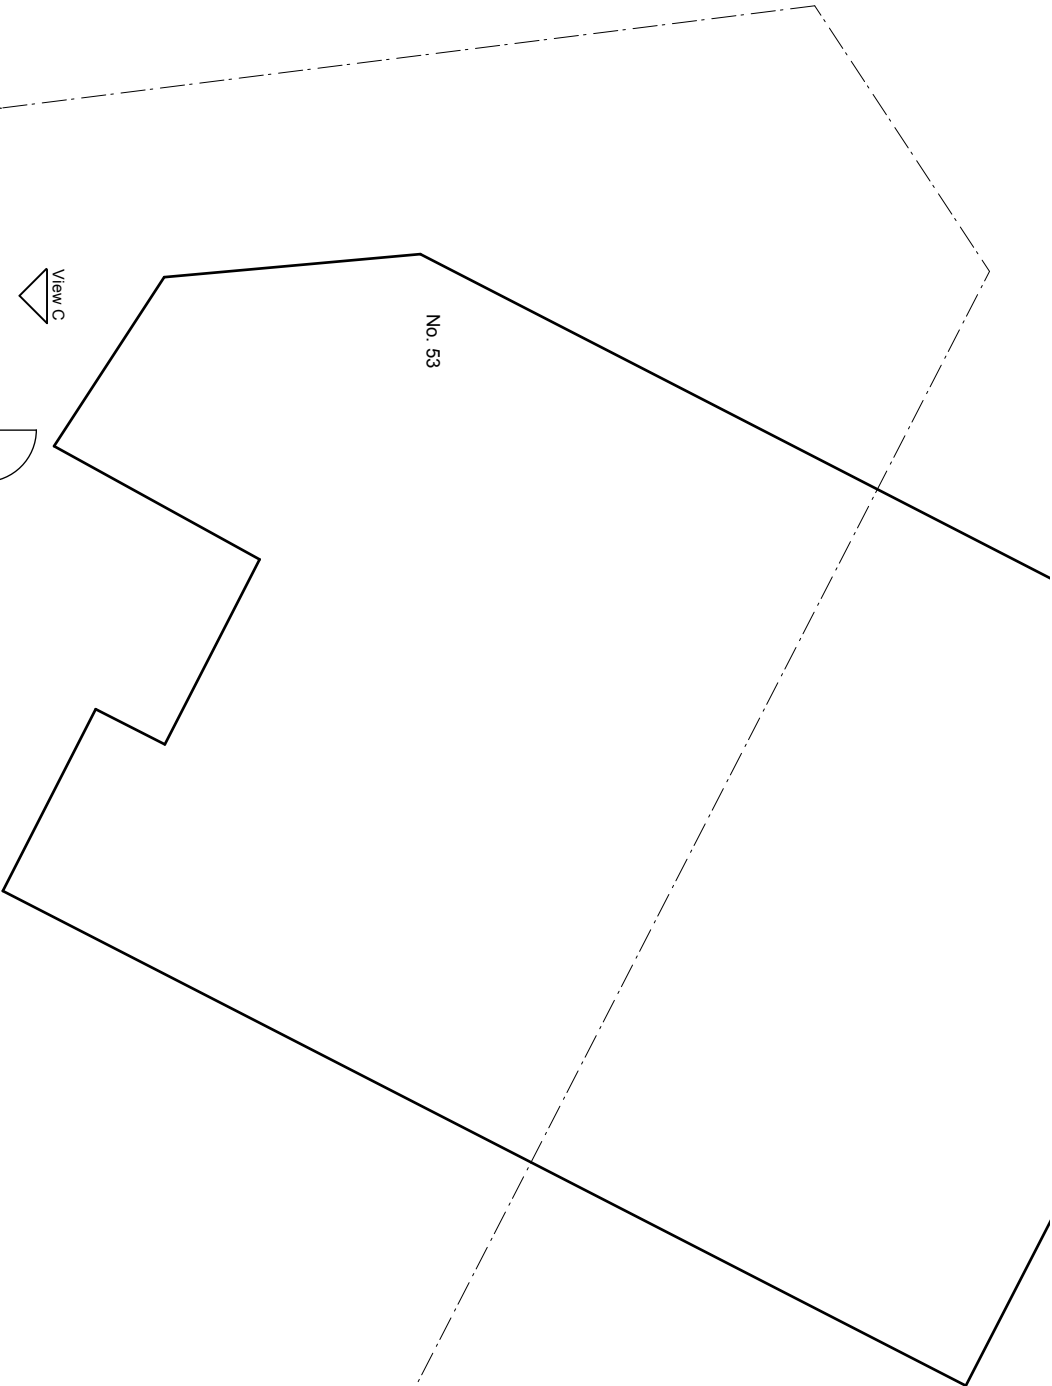

rev	description	Date	By
A	Notes Added	21.01.22	SPL

Date:
Nov 2021

Drawing No:
21129/P/01-A

Project:
53 College Drive
Manchester M16 0AD

Drawing:
Proposed Plan

SCALE 1:100

leigh ton
architects
21 Chandos Road
Manchester M21 0SS
Tel/ 07747111159
www.leightonarchitects.com