

Notes
Copyright and not to be reproduced without the consent of Holmes Miller Holmes Miller accepts responsibility for this document only to the commissioning Party and not to any other. Holmes Miller does not accept liability for accuracy or veracity of survey information provided by others and horizontal dimensions and levels provided by Holmes Miller and based on survey information provided by others must be verified on site
DO NOT SCALE: Use figured dimensions only



1 CROSS SECTION 01
1 : 125




2 CROSS SECTION 02
1 : 125



3 LONGITUDINAL SECTION 03
1 : 125




4 LONGITUDINAL SECTION 04
1 : 125

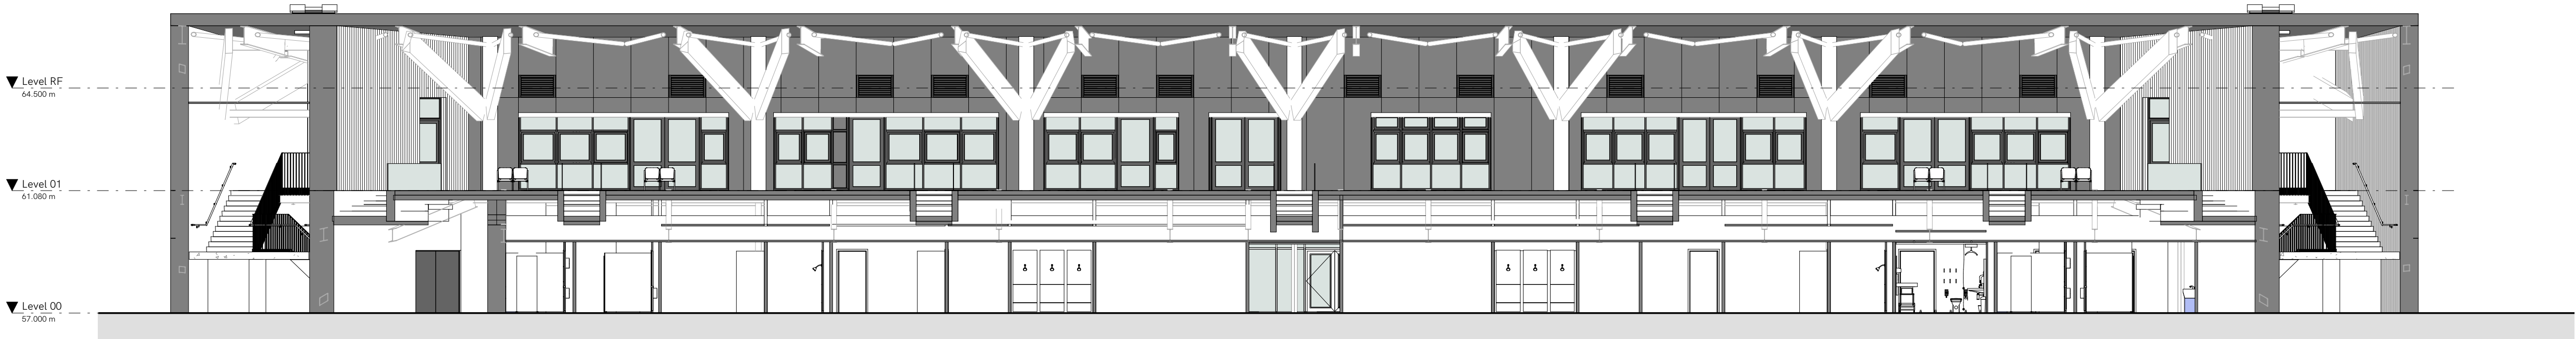

5 LONGITUDINAL SECTION 05
1 : 125

P02	Updated following design development, public consultation and planning discussions.	RN	RH	03.11.21
P01	First Issue: Stage 1 Issue	MB	RH	23.07.21
Rev	Notes	Drawn	Appr	Date

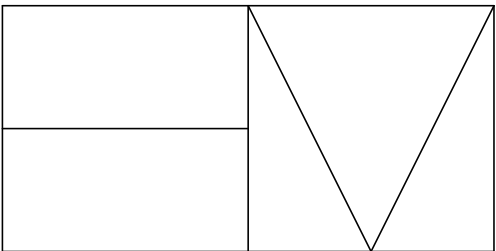

Holmes Miller
89 Minerva Street
Glasgow
G3 8LE
0141 204 2080
www.holmesmiller.com

Project 4740
OuRLeague National Hub

Drawing Name
Proposed Sections

Scale @ A1 1 : 125
Checked RH
Revision P02

Drawing Number
4740-HML-01-ZZ-DR-A-10140