



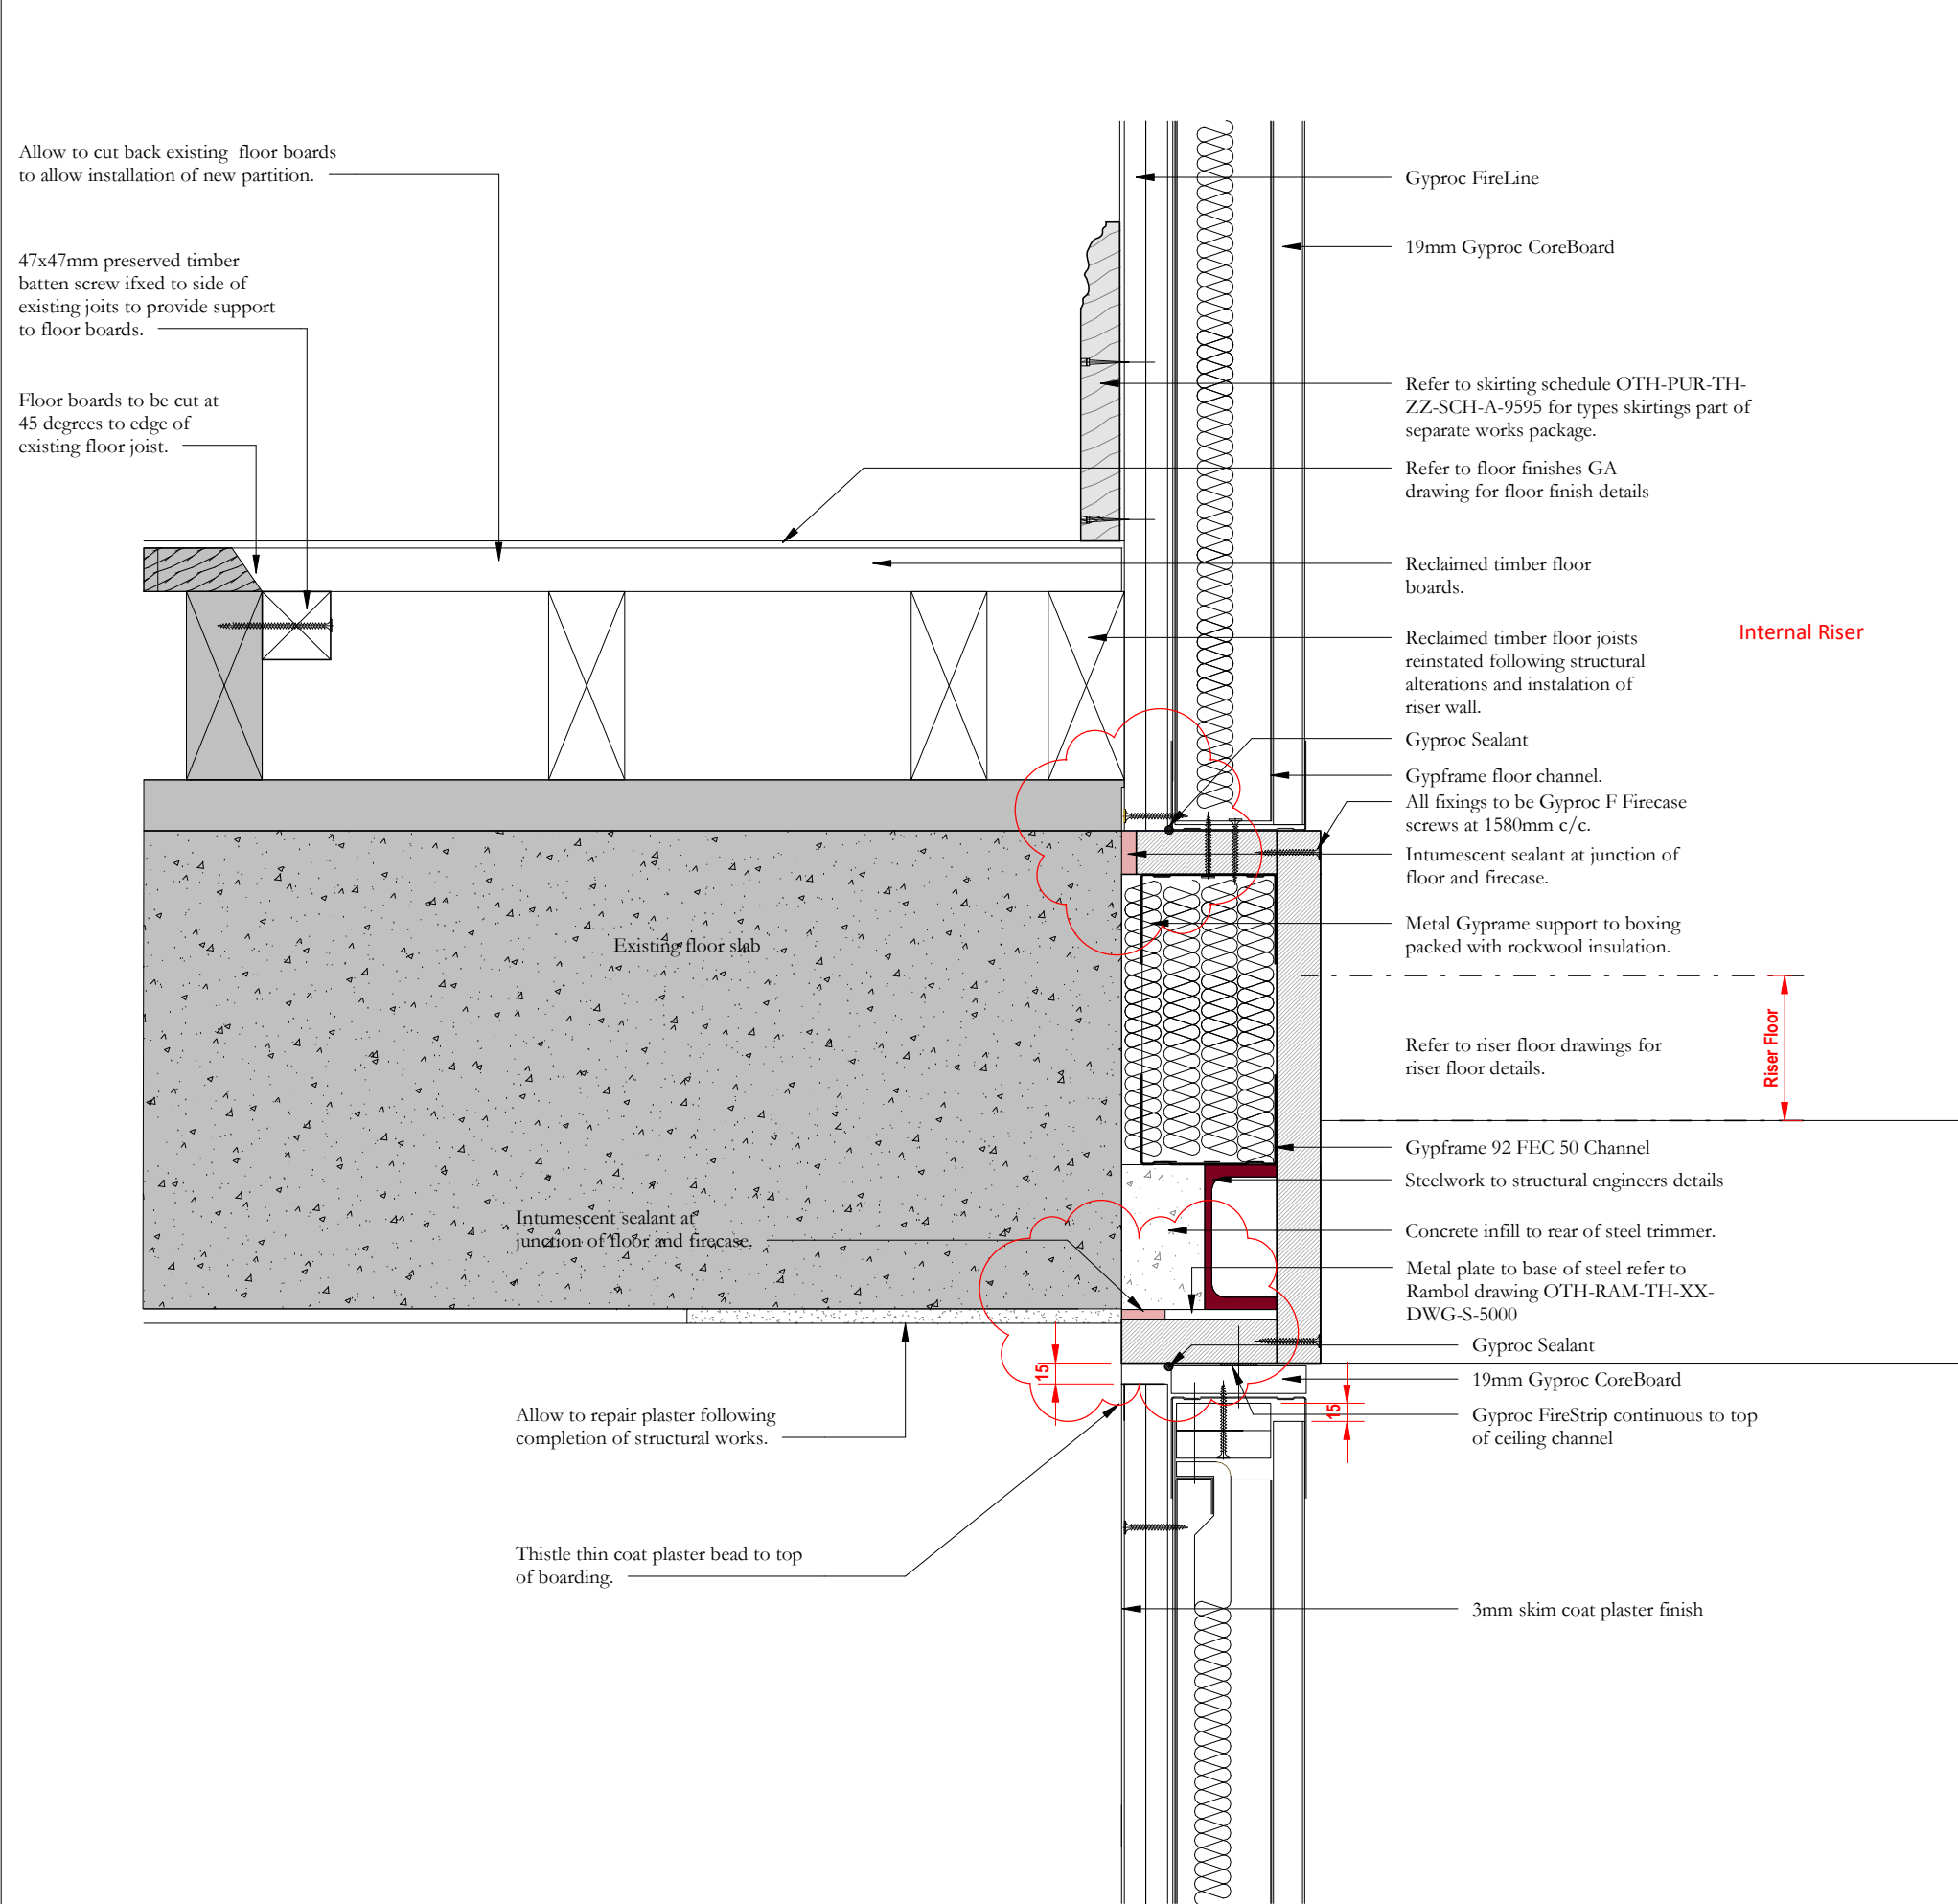


SW- S7 Intermediate Floor Flat Soffit

1 : 5

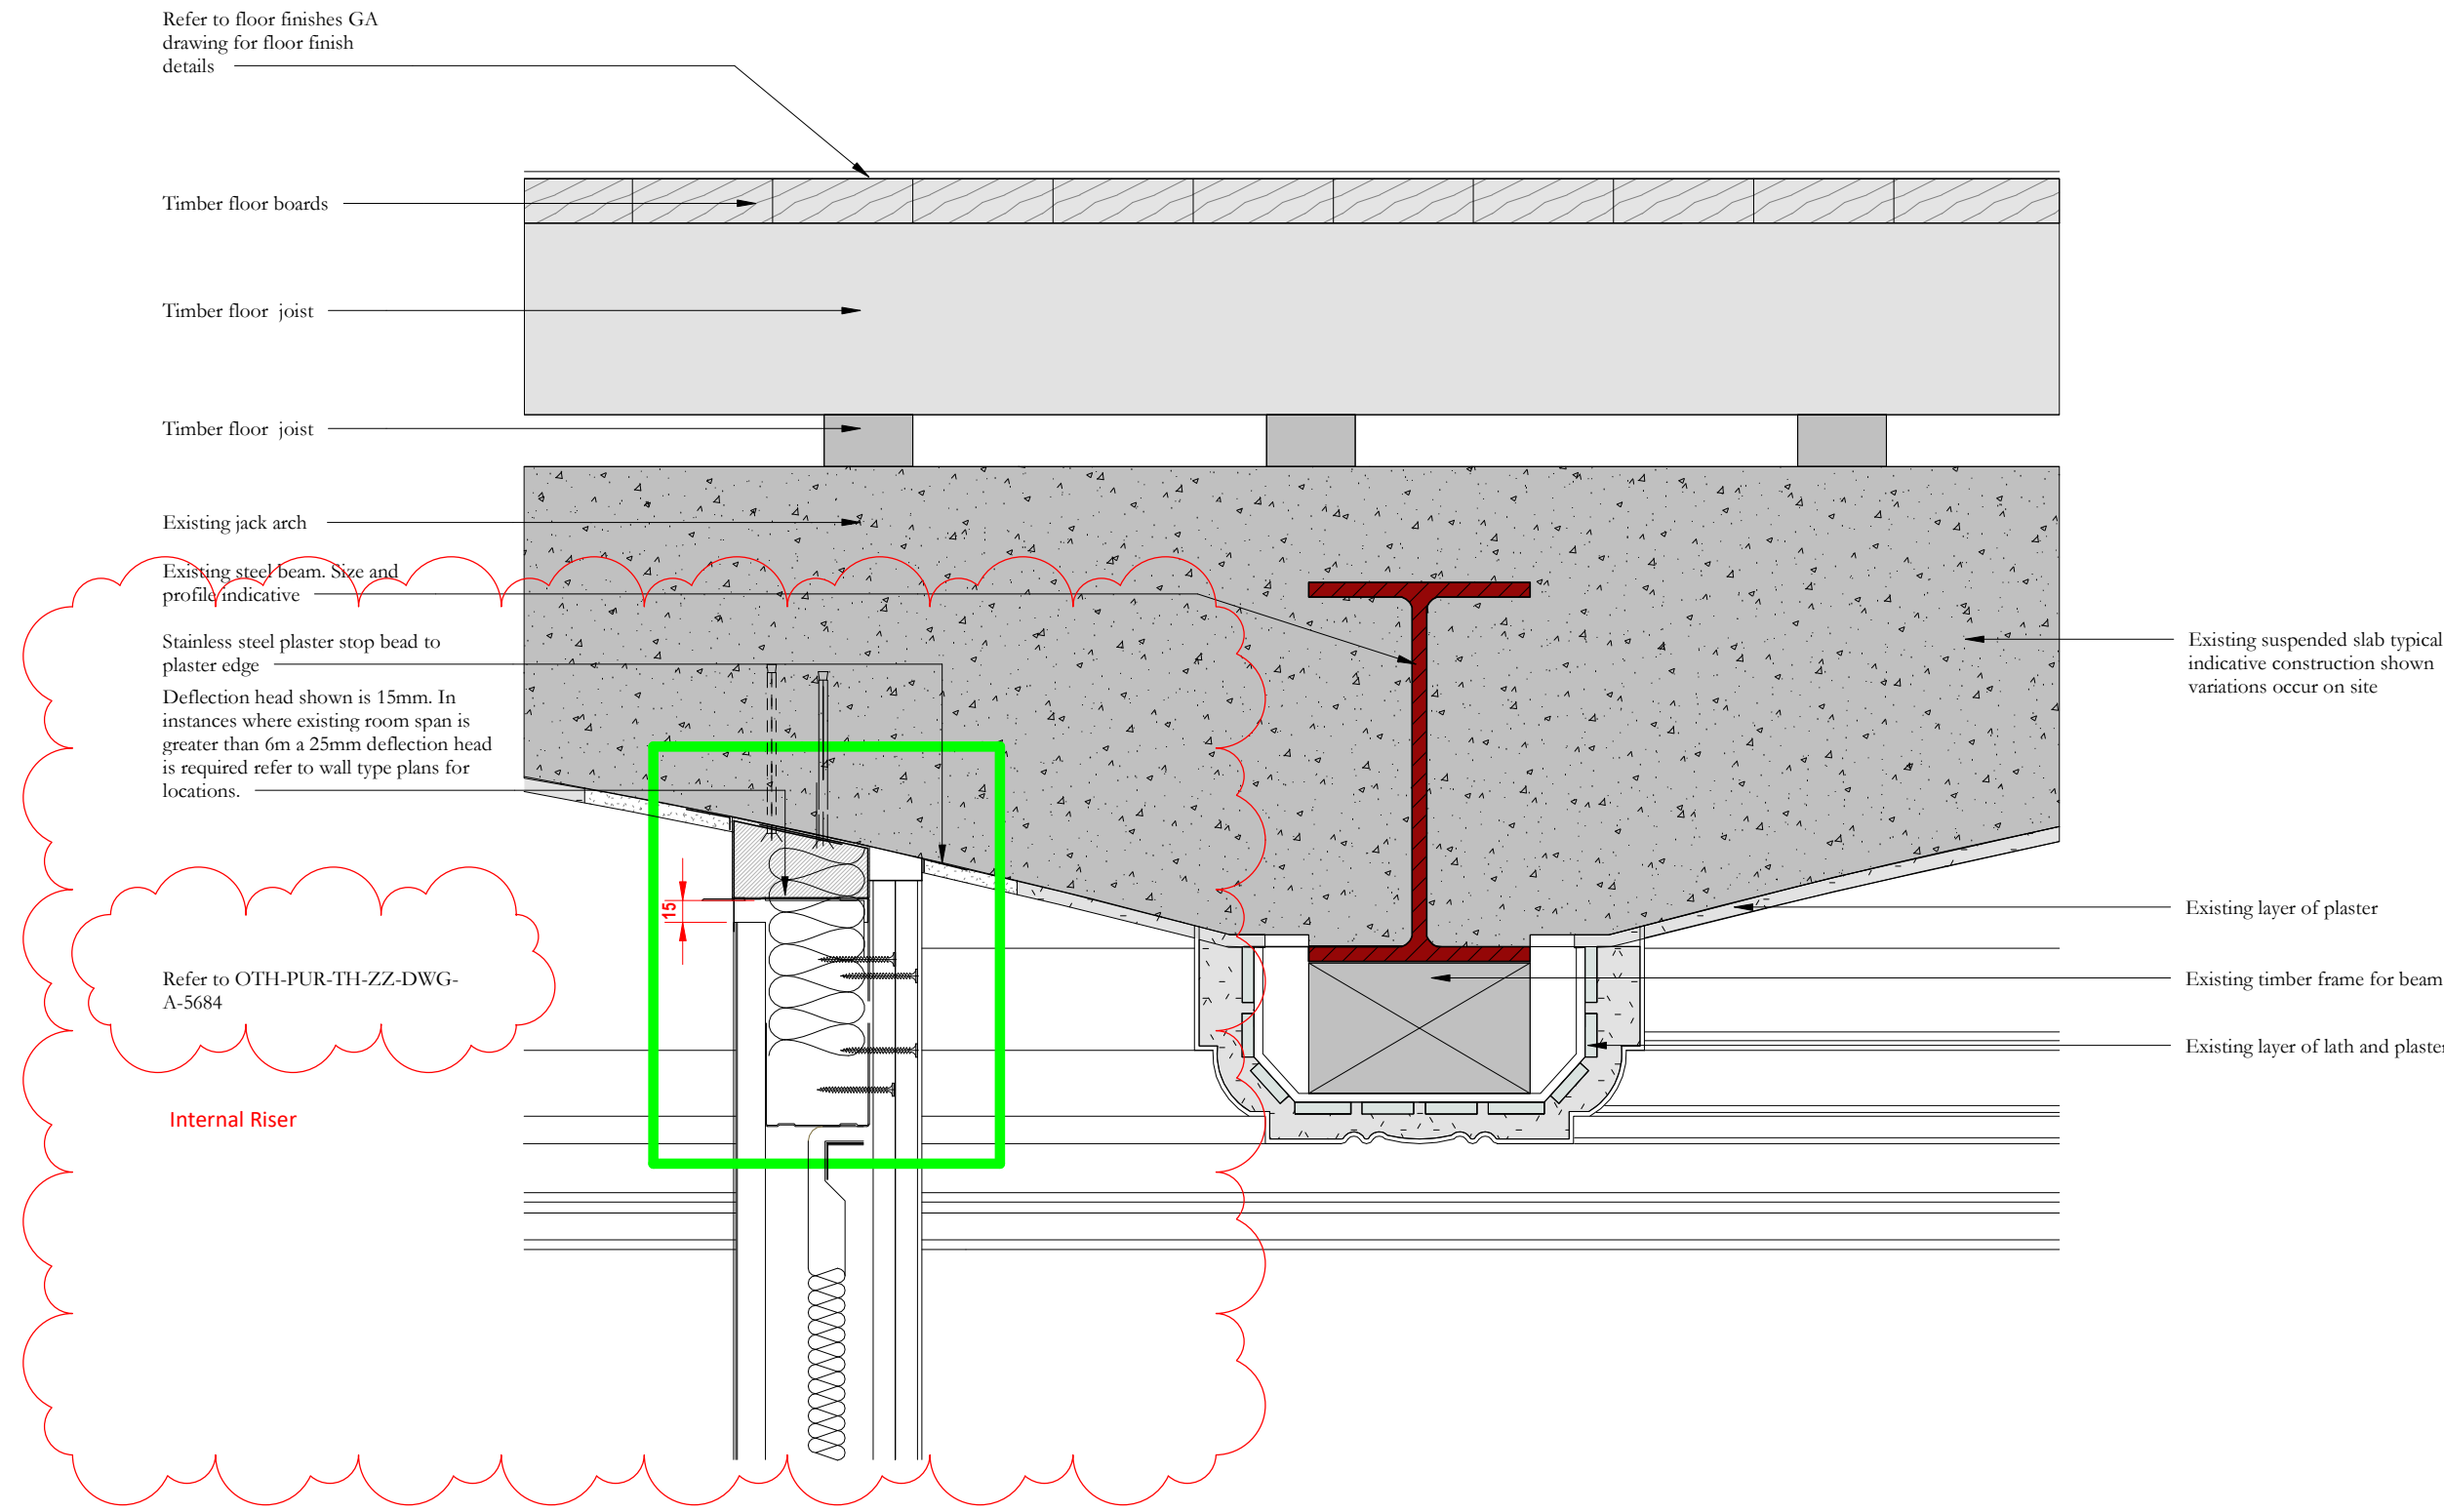


SW- S9a Intermediate Floor Riser Stops - A

1 : 5

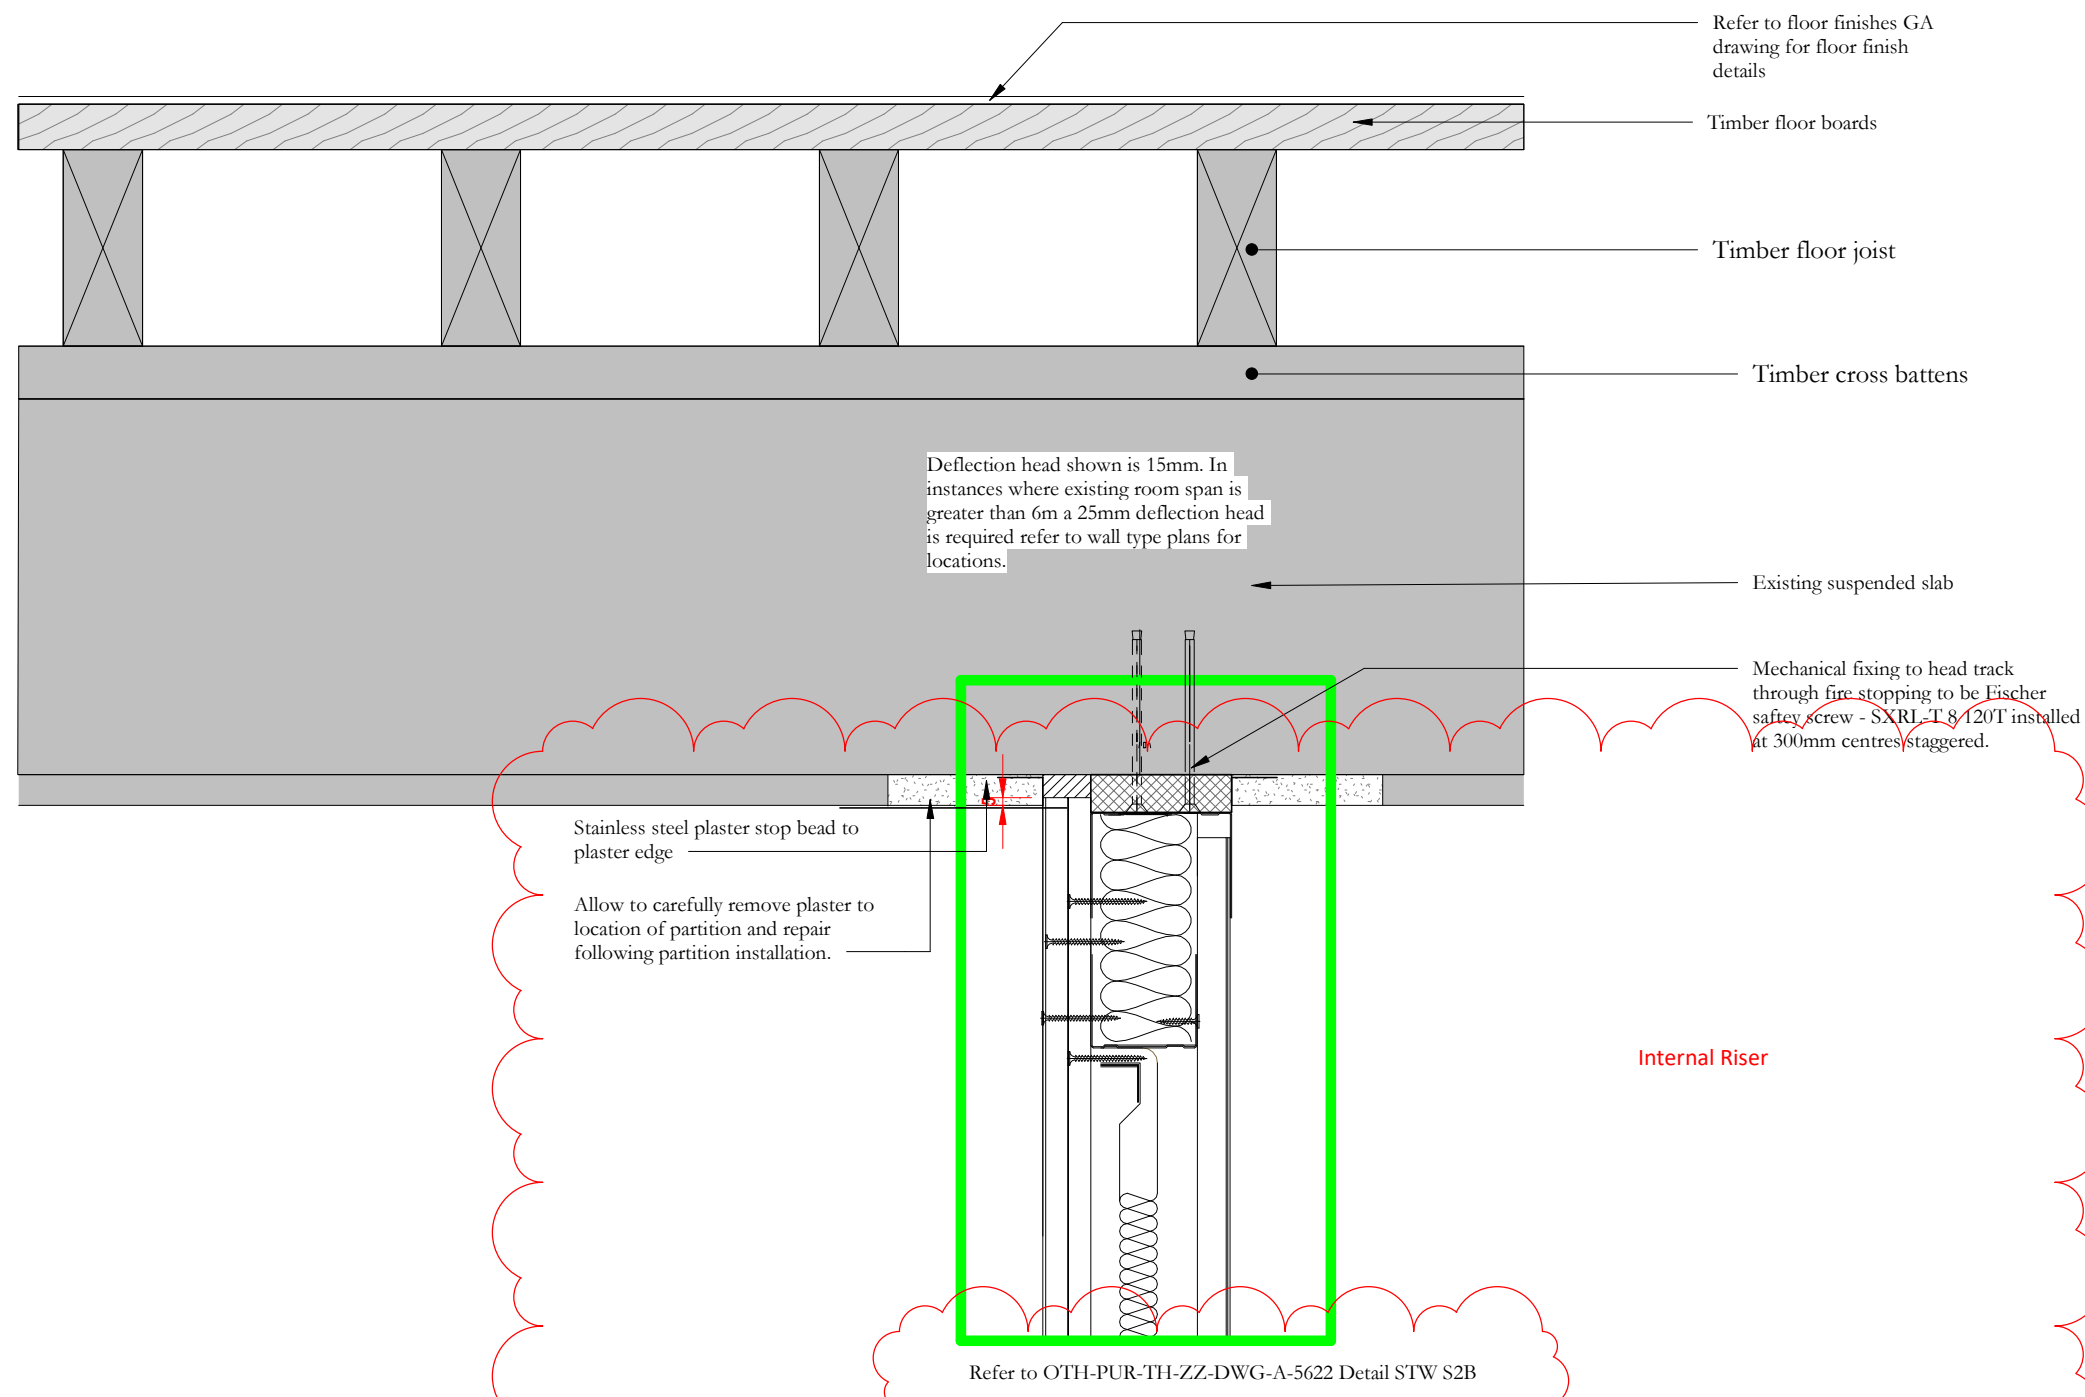

SW-S9b Intermediate Floor Riser Stops - B

1 : 5

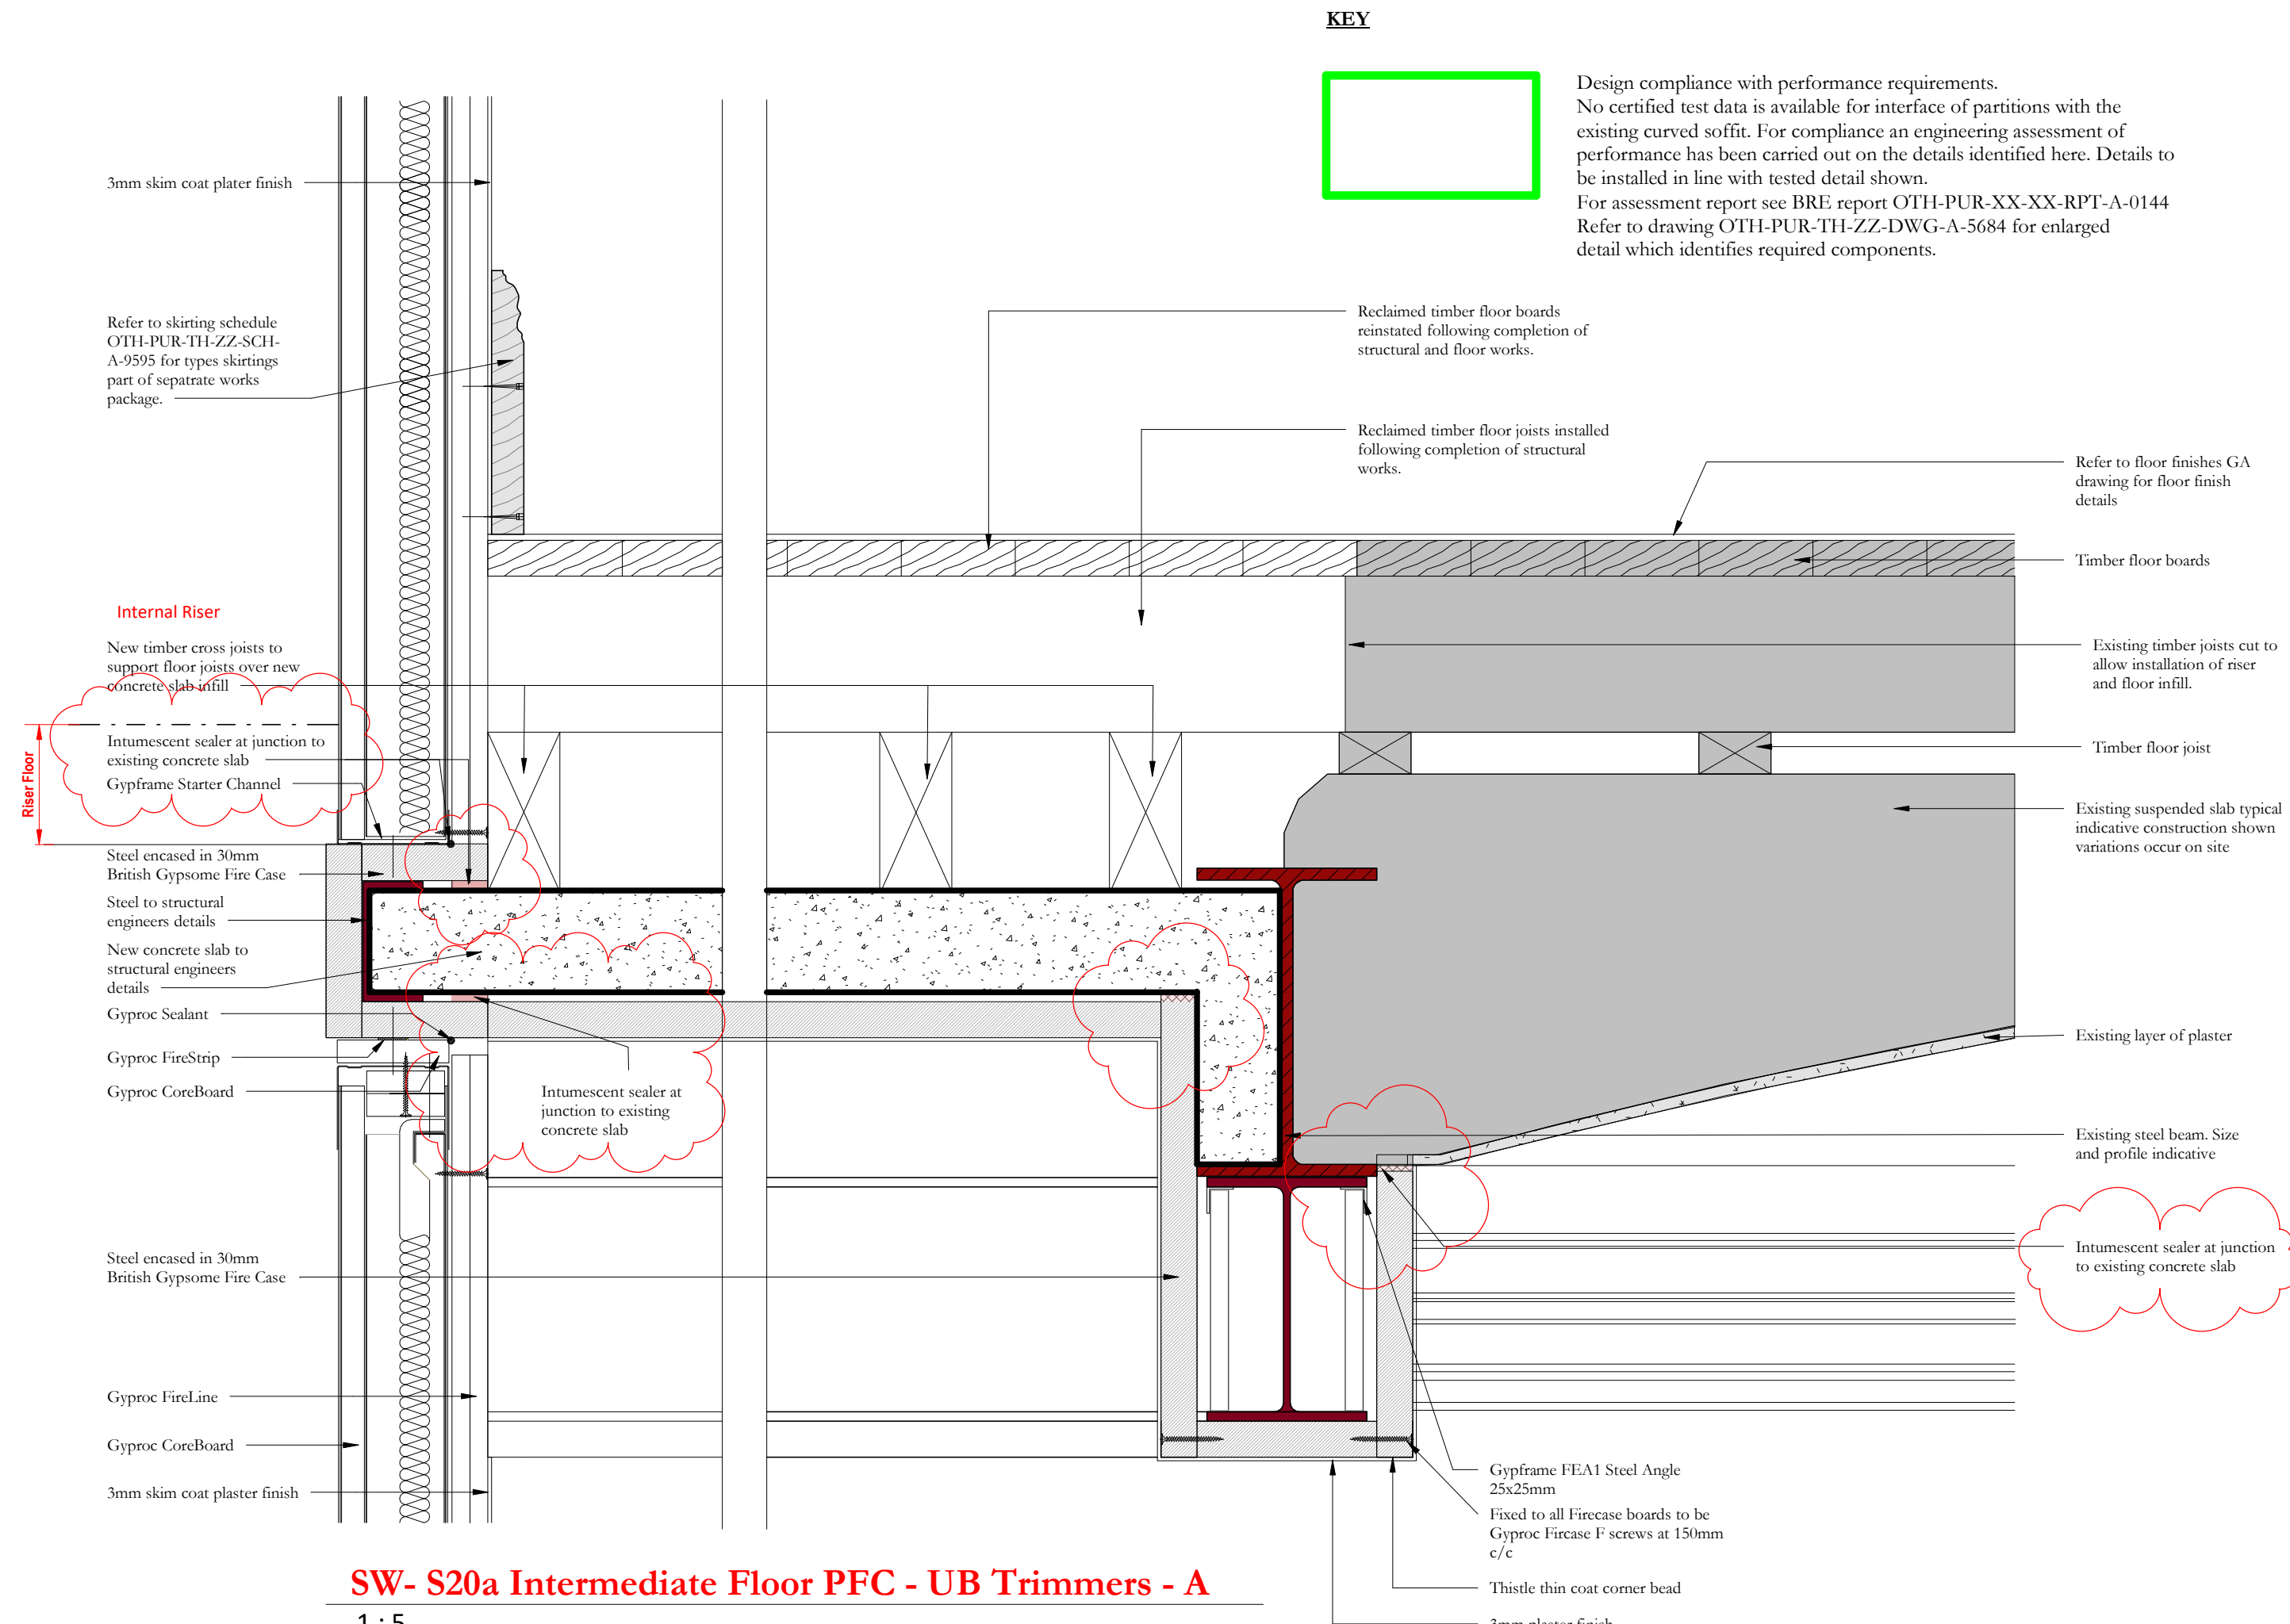

SW- S20a Intermediate Floor PFC - UB Trimmers - A

1 : 5

Scale Bars to be used as guidance only - refer to sheet size below									
1:100	mm	1000	1000	2000	3000	4000	5000	6000	7000
1:200	mm	1000	1000	2000	3000	4000	5000	6000	7000
1:500	m	10	15	20	25	30	35	40	45
1:1250	m	10	30	50	70	90	110	130	150

Notes:
Drawings are based on survey data and may not accurately represent what is physically present.
Do not scale from this drawing. All dimensions are to be verified on site before proceeding with the work.
All dimensions are in millimeters unless noted otherwise.
Purcell shall be notified in writing of any discrepancies.

Key Plan

NOTES:
All partitions are to be installed in strict accordance with British Gypsum approved installation details.

Refer to wall types plans and wall build-up drawings for required partition and lining required. The linings as shown on these drawings are to illustrate interface detail only.

Fire resisting partition construction are designed using British Gypsum systems and data tested as BS EN 1364-2:1999

These drawing details are to be read in conjunction with the following information:

Where works are required to floor boards to facilitate installation details refer to drawing OTH-PUR-TH-ZZ-DWG-A-4405

Detail drawings are to show interface and connection details. Partition build ups are identified as 'Varies' as they are dependent on the wall type required.
Refer to Detailed Wall Types Plans and Partition and Lining Types drawings for wall type and location required.

Skirting boards to be secured with minimum 2 screw fixings to each stud fixings to be counter sunk and pelleted, as specification G20/575A. Bottom fixing to be through studwork floor channel other fixings to be into vertical stud locations.

All joints to unplastered firecase to be sealed with Gypnoc Easy-Fill.

Detailed Wall Types Plans:

OTH-PUR-TH-LG-DWG-A-8502
OTH-PUR-TH-LG-DWG-A-8503
Refer to the following drawings for the Wall Types

OTH-PUR-TH-ZZ-DWG-A-5680
OTH-PUR-TH-ZZ-DWG-A-5681

Refer to the following Details Schedules:

Riser Details Key Matrix - OTH-PUR-TH-ZZ-SCH-A-8220
Studwork Wall Detail List - OTH-PUR-TH-ZZ-SCH-A-8221
Riser Detail List Reference - OTH-PUR-TH-ZZ-SCH-A-8222

Refer to Specification:
OTH-PUR-TH-ZZ-SPE-A-5901 VHS Rooms & Room Type Repairs inc. Methodology
OTH-PUR-TH-ZZ-SPE-A-5905 G20 Internal Carpentry, Timber Framing, First Fix
OTH-PUR-TH-ZZ-SPE-A-5926 K10 Gypsum Board Dry Linings/ Partitions/ Ceilings
OTH-PUR-TH-ZZ-SPE-A-5925 J40 Flexible sheet waterproofing/ damp proofing
OTH-PUR-TH-ZZ-SPE-A-5932 P10 Sundry Insulation/ Proofing Work
OTH-PUR-TH-ZZ-SPE-A-5921 P20 Unframed Isolated Trims/ Skirtings/ Sundry Items
OTH-PUR-TH-ZZ-SPE-A-5936 Z20 Fixings
OTH-PUR-TH-ZZ-SPE-A-5939 Z22 Sealants

04	28/06/2021	NW	DR	Update for Tender - Intumescent sealer, Annotation
03	26/05/2021	DW	DW	BRE Head detail updated
02	17/05/2021	NM	MP	Issued for Priority 2 Partitions - Specification references added

ISSUE	DATE	APPROVED	DRAWN	DESCRIPTION
-------	------	----------	-------	-------------



Project Office, Room 308, Town Hall, MANCHESTER M60 2L1
+44 (0) 7970 097 432
www.purcelluk.com

PROJECT STATUS	RIBA STAGE 4
CLIENT	Manchester City Council
PROJECT	OUR TOWN HALL
DRAWING TITLE	Riser Interface Details (sheet 3)
SIZE & SCALE	A1:As indicated
DRAWING STATUS	For Tender

JOB NUMBER 236959

DRAWING NO. REV

OTH-PUR-TH-ZZ-DWG-A-8179 04

© PURCELL 2019. PURCELL IS THE TRADING NAME OF PURCELL ARCHITECTURE LTD.

30/06/2021 13:03:00